


320120137P

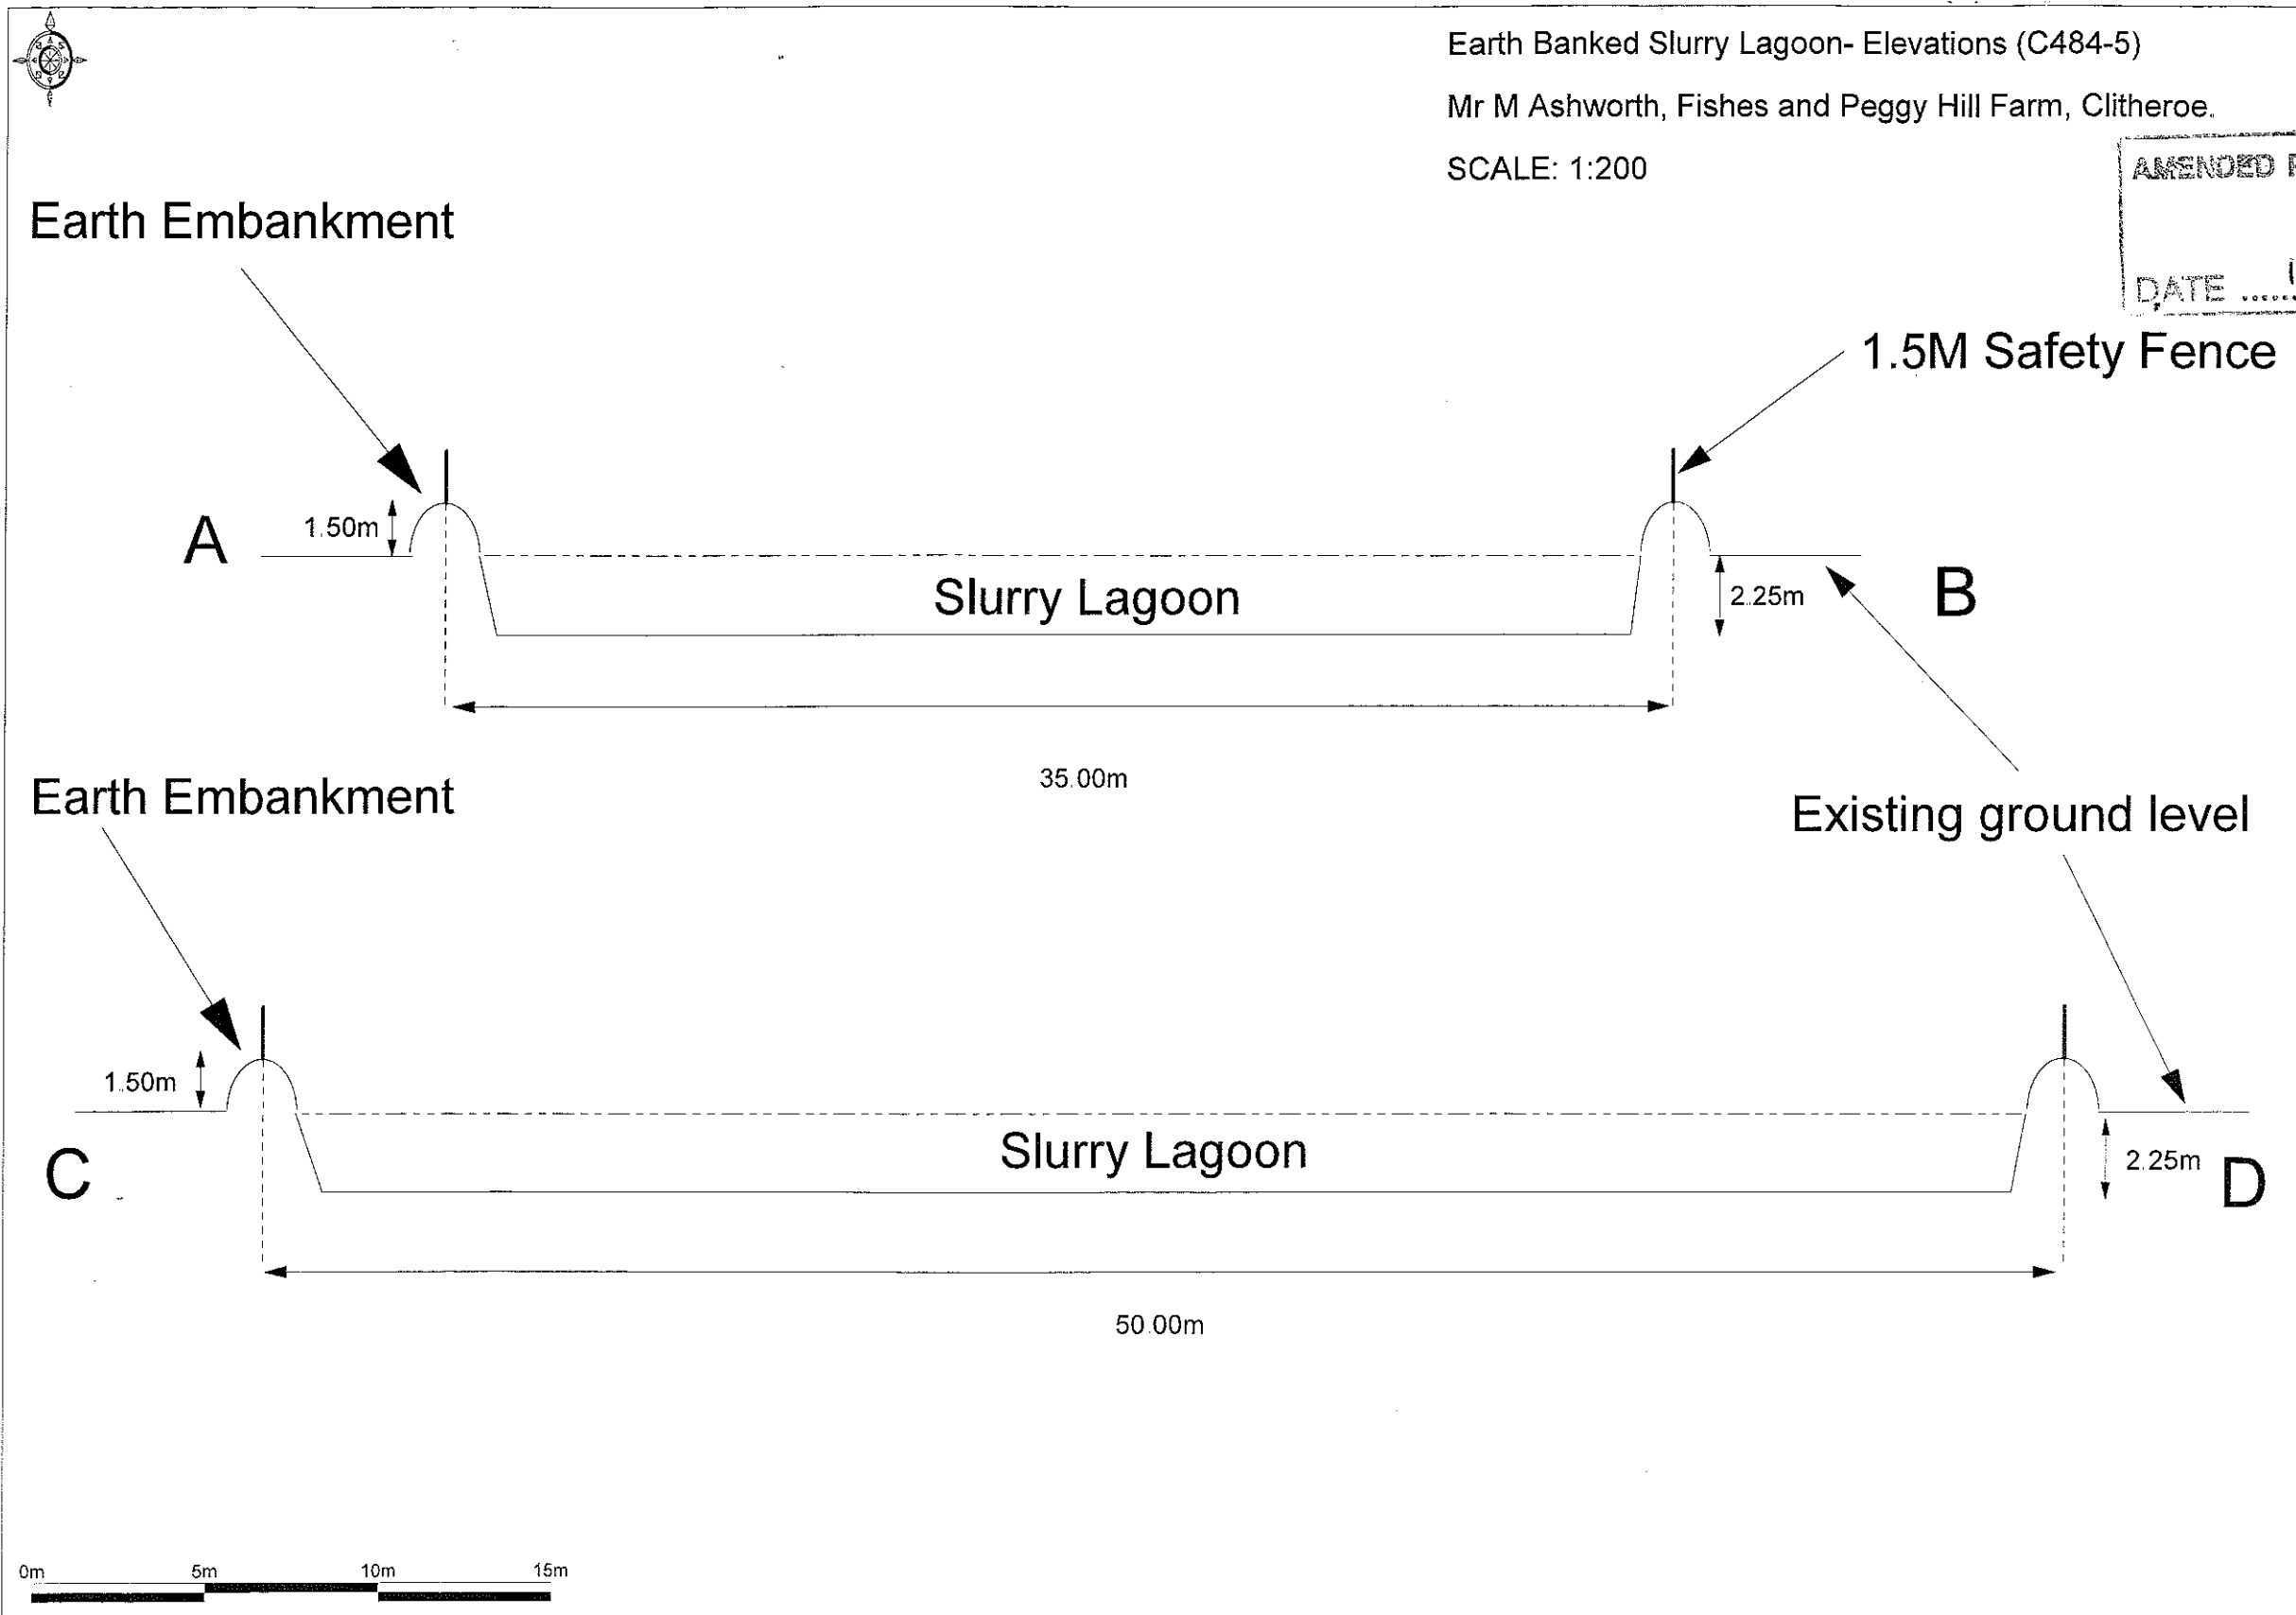

Earth Banked Slurry Lagoon- Elevations (C484-5)

Mr M Ashworth, Fishes and Peggy Hill Farm, Clitheroe.

SCALE: 1:200

AMENDED PLANS RECEIVED
DATE 12/04/12