


Fishes and Peggy Hill Farm Henthorne Road

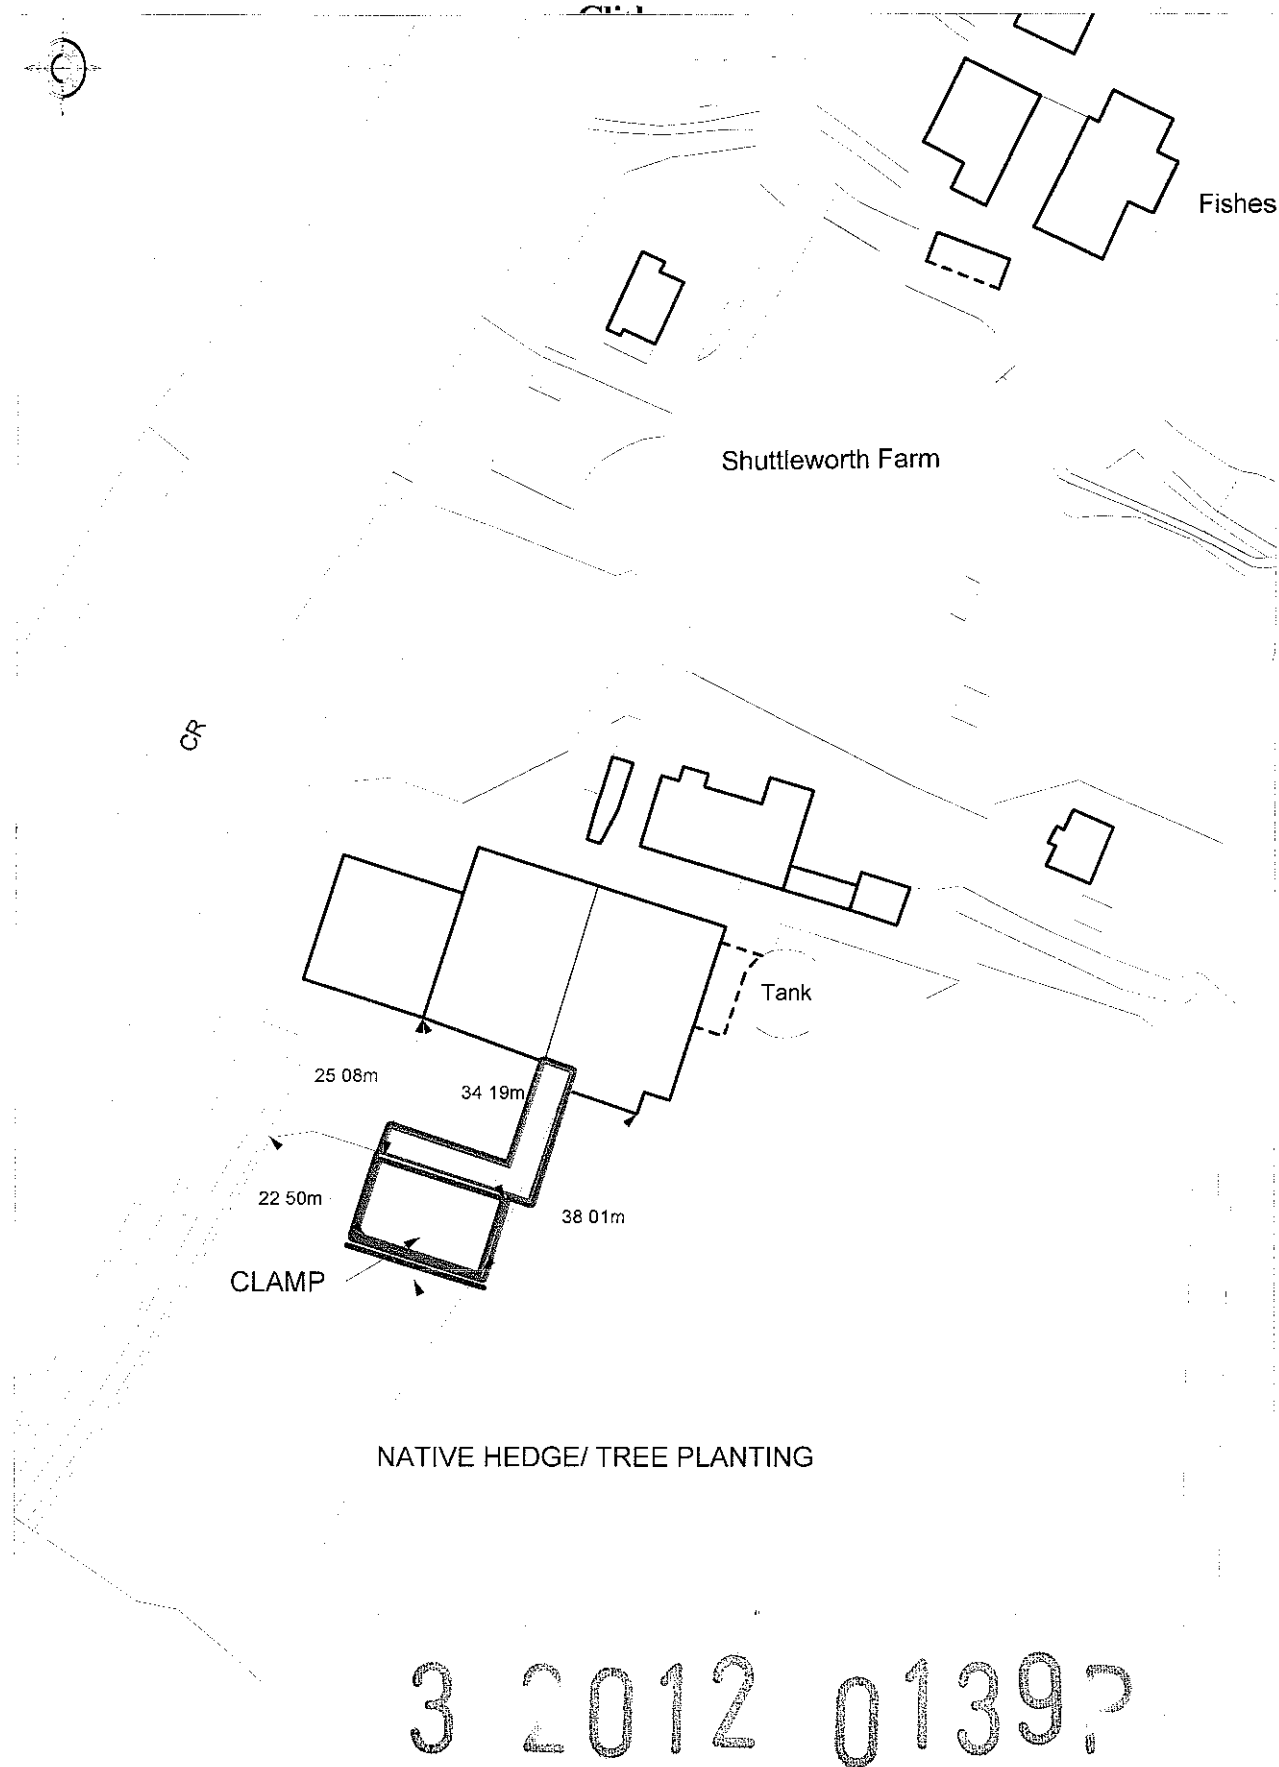

0m 10m 20m 30m



Ordnance Survey © Crown Copyright 2012. All rights reserved.
Licence number 100020449 Plotting Scale 1:1250

Silage Clamp and associated Concrete Road



plw
chartered surveyors

SCCR/AP/1