




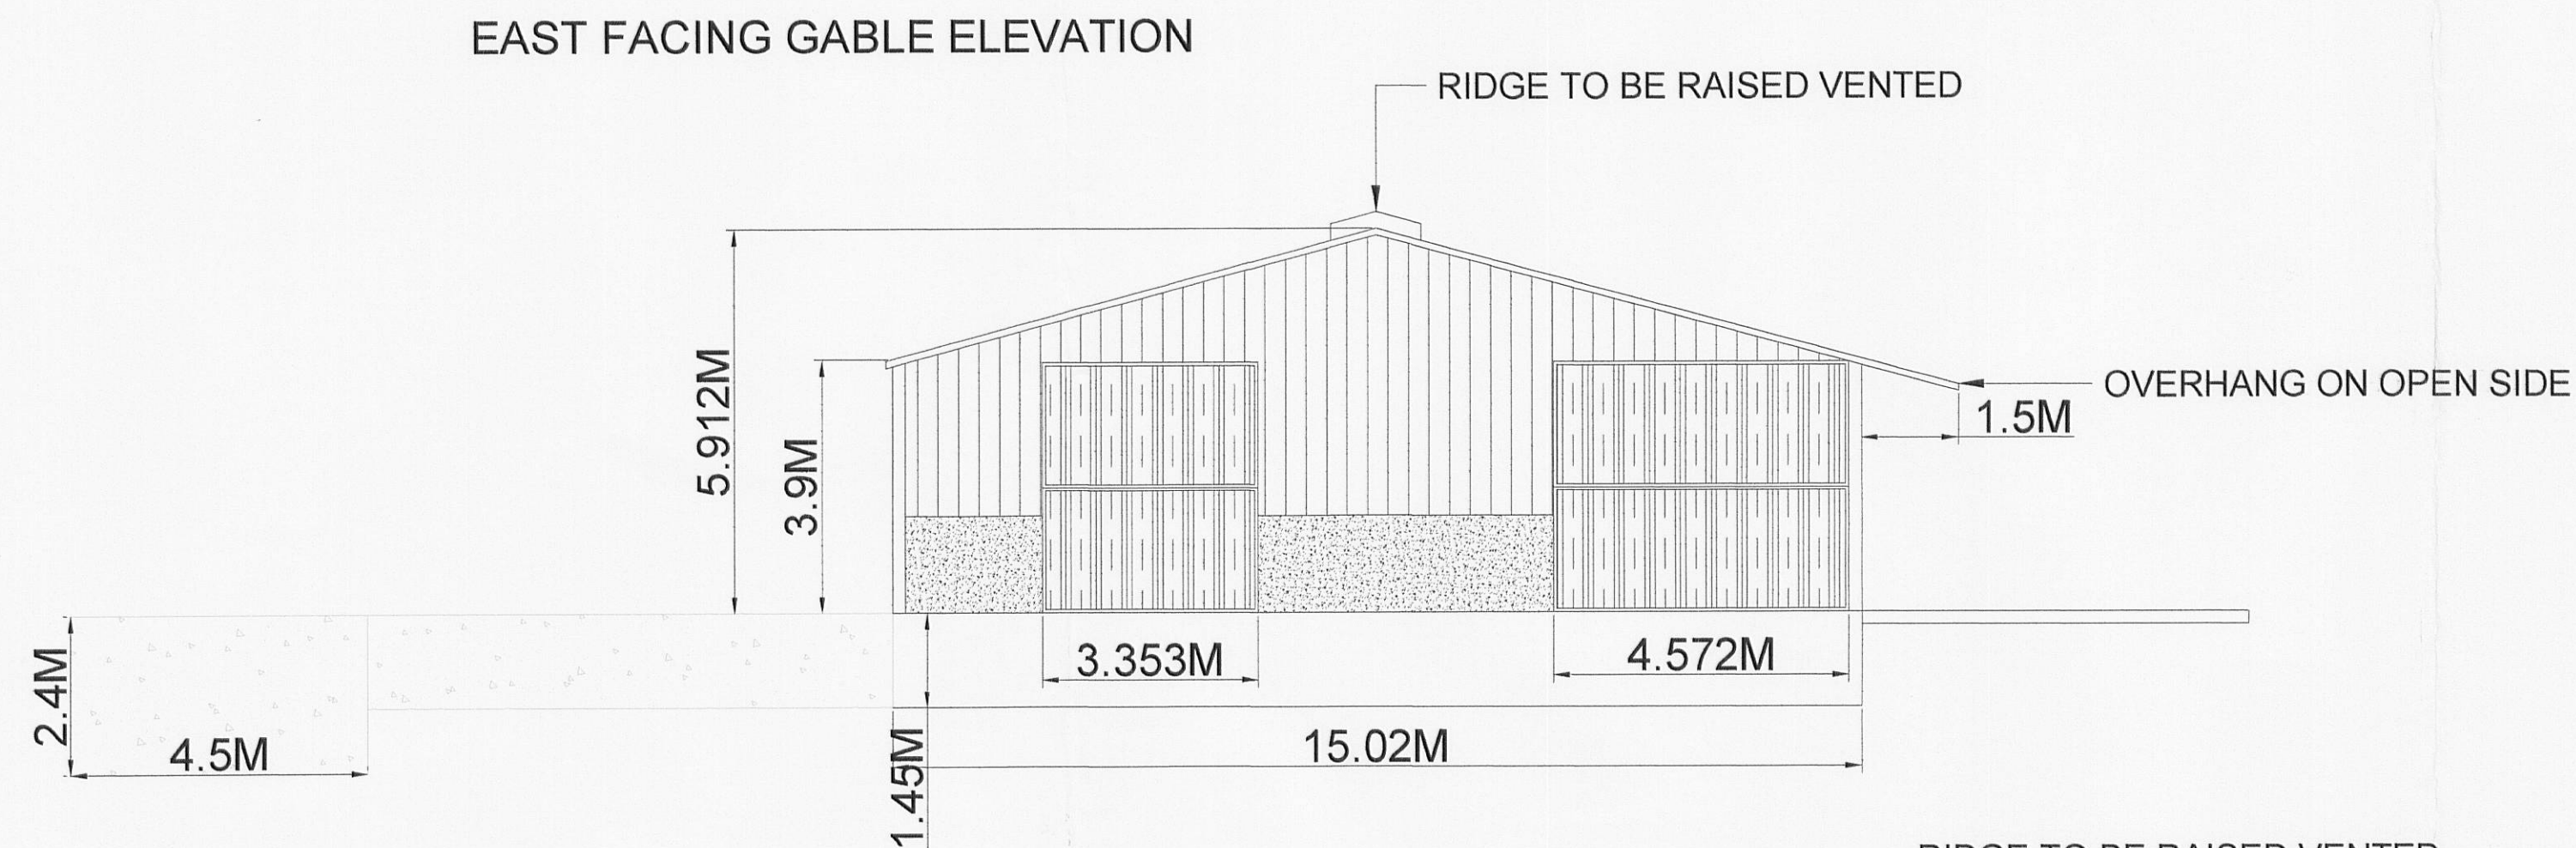

SIDE TWO PROPOSED SOUTH FACING ELEVATION

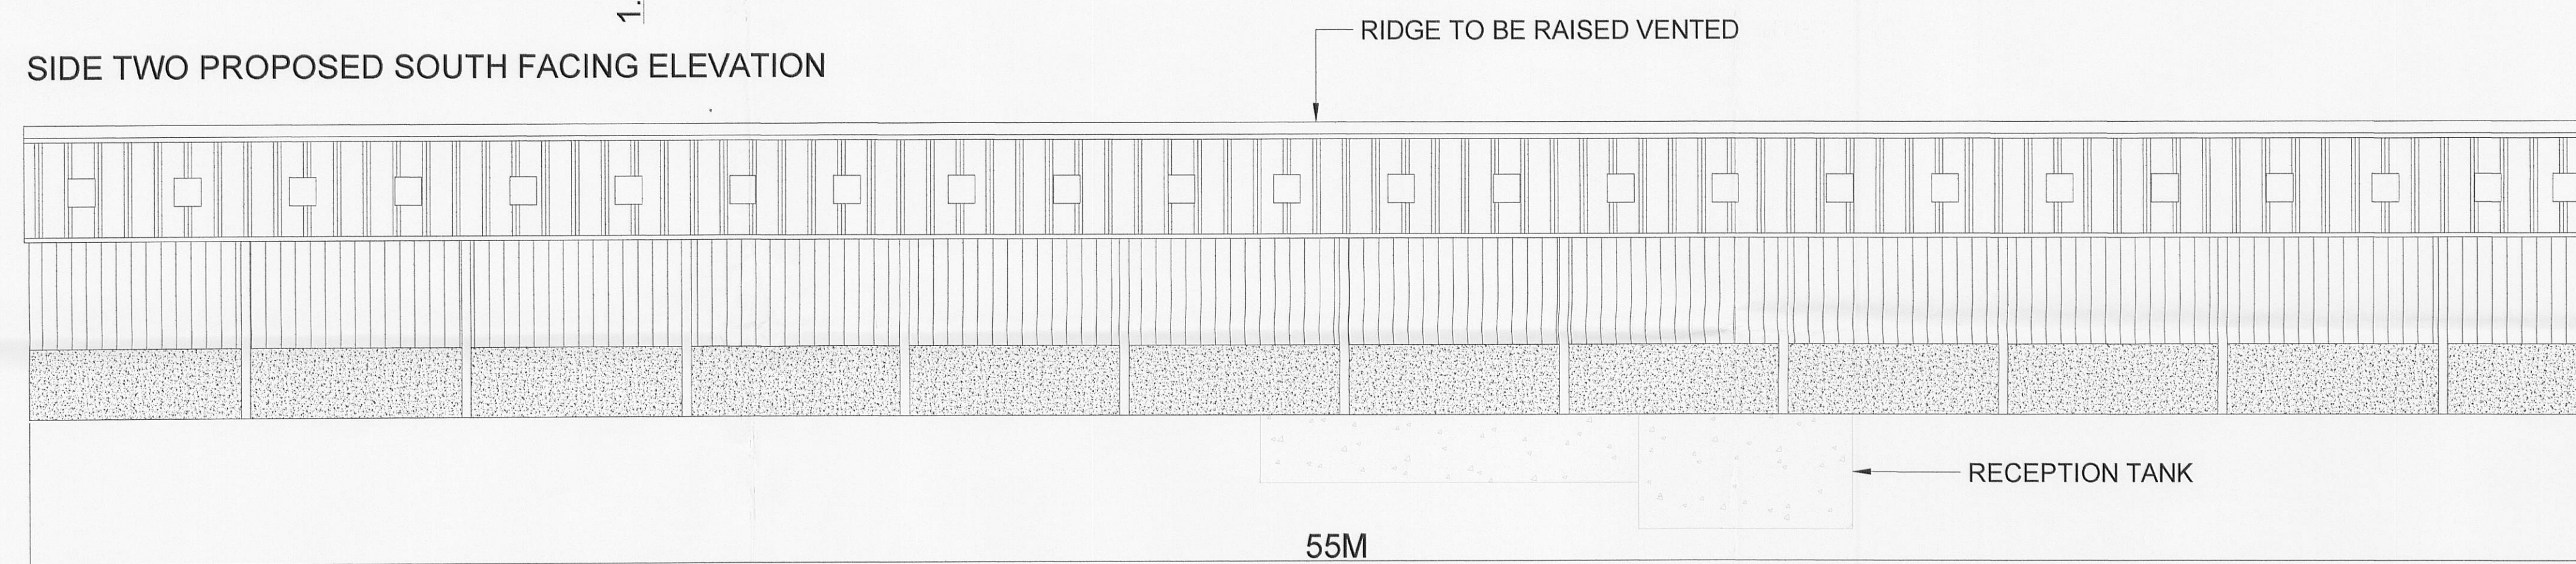


PROPOSED NORTH FACING SIDE ELEVATION

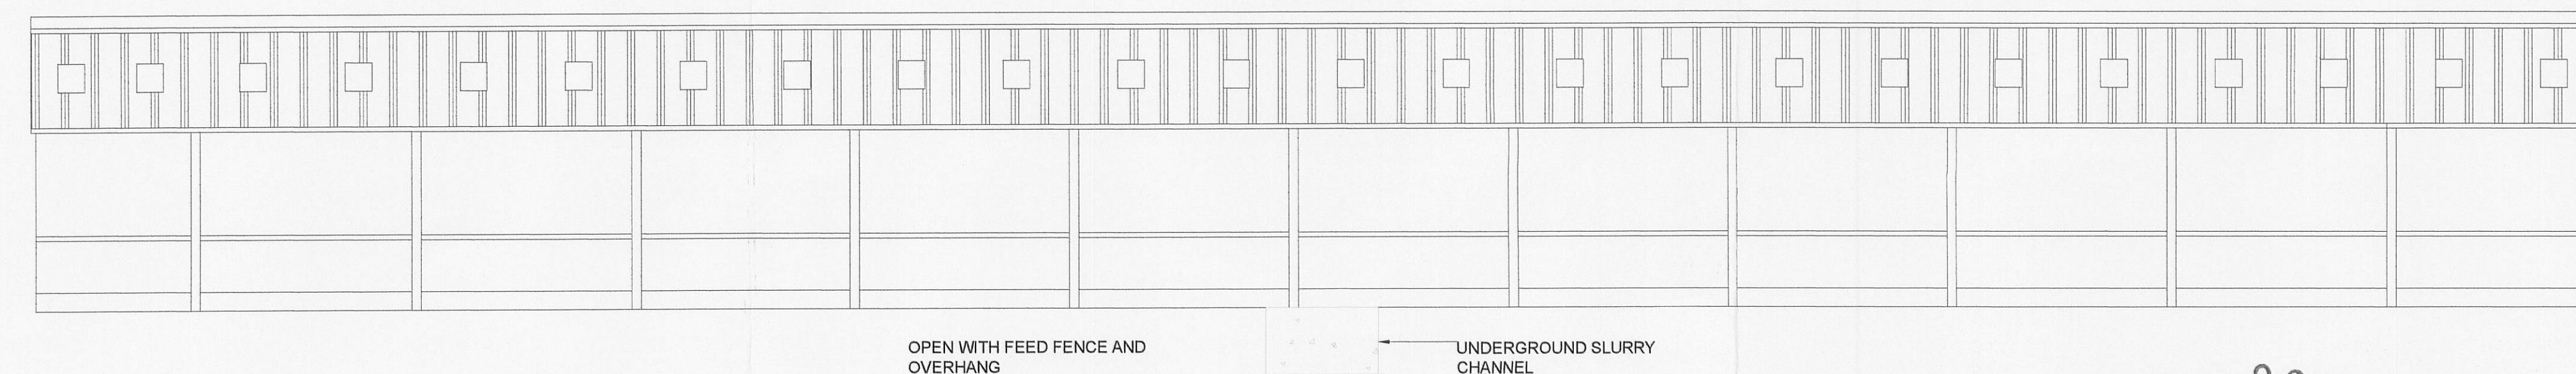

OPEN WITH FEED FENCE AND
OVERHANG

UNDERGROUND SLURRY
CHANNEL

320120140P

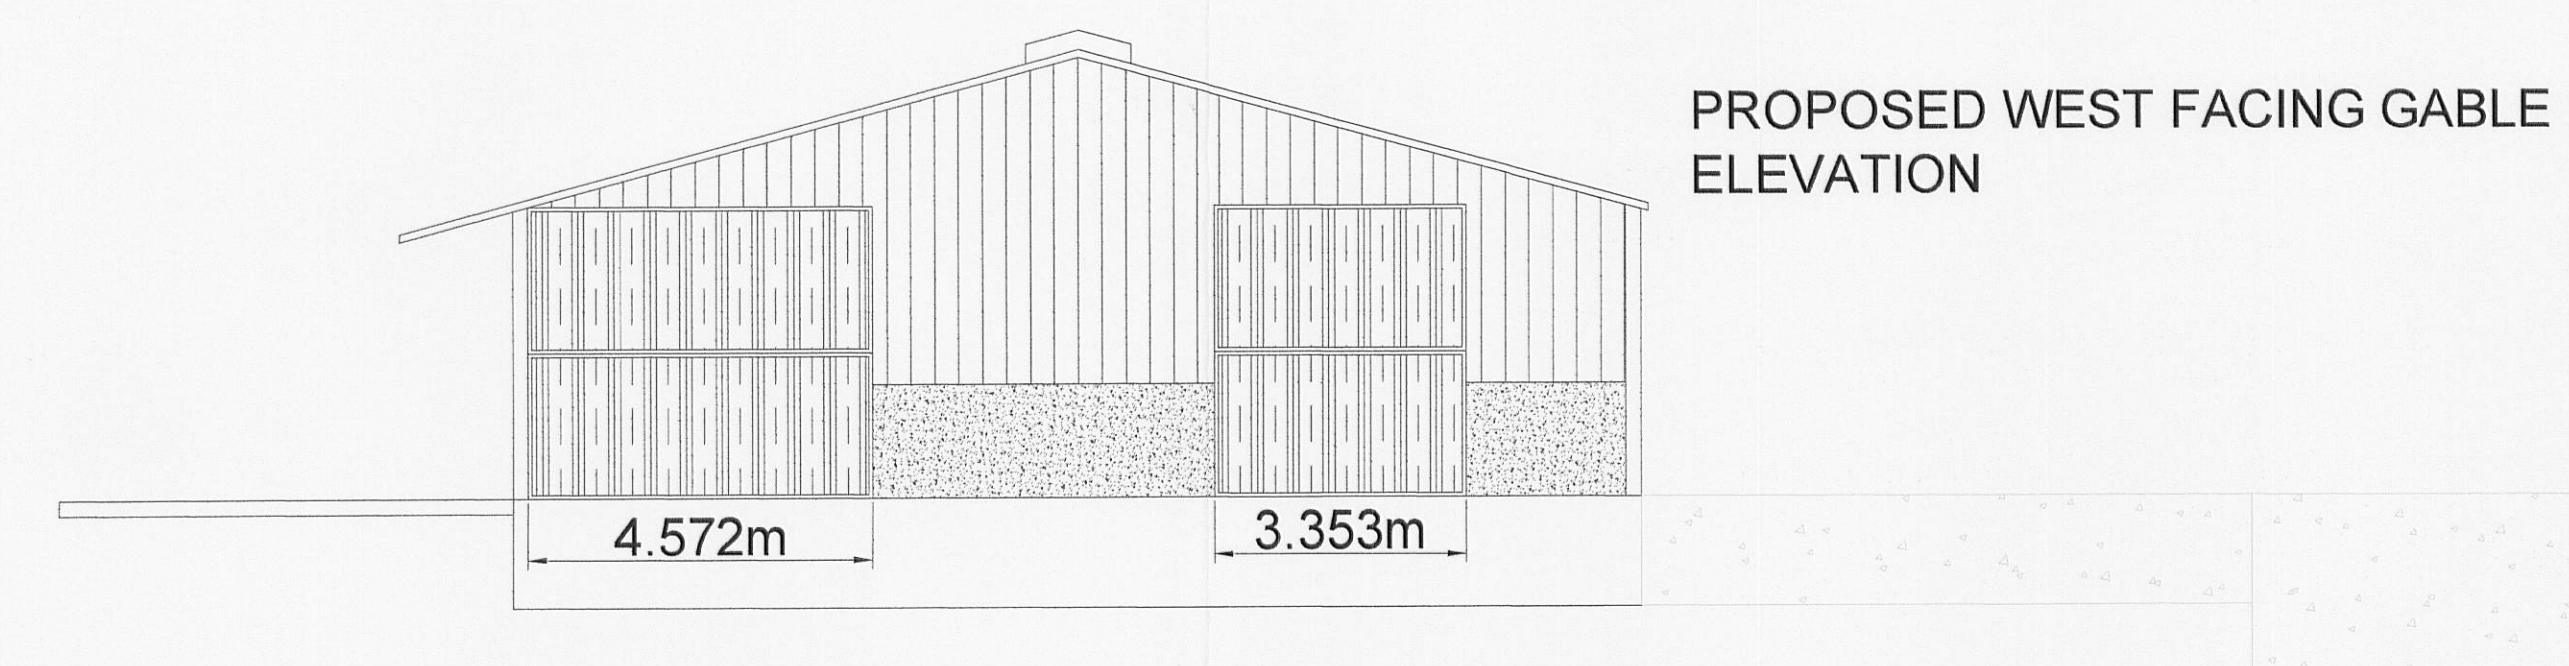

DRAWN BY: 2Nightingale Way, Catterall, Garstang, Preston, Lancashire. PR3 1TQ Telephone 01995 600733. Mobile 07813 296 287 e-mail: mel@mlplanning.co.uk	CLIENT: THE DUCHY OF LANCASTER	DATE: 10/02/12
	SHEET1: ELEVATIONS	DWG NO. LG/M/2731
	PROJECT : AMENDED PLANS NEW AGRICULTURAL LIVESTOCK CUBICLE BUILDING WITH SLURRY CHANNEL	SCALE: 1:100 A1
	LOCATION: RADHOLME LAUND FARM, WHITEWELL ESTATE, COW ARK, CLITHEROE BB7 3DF	