


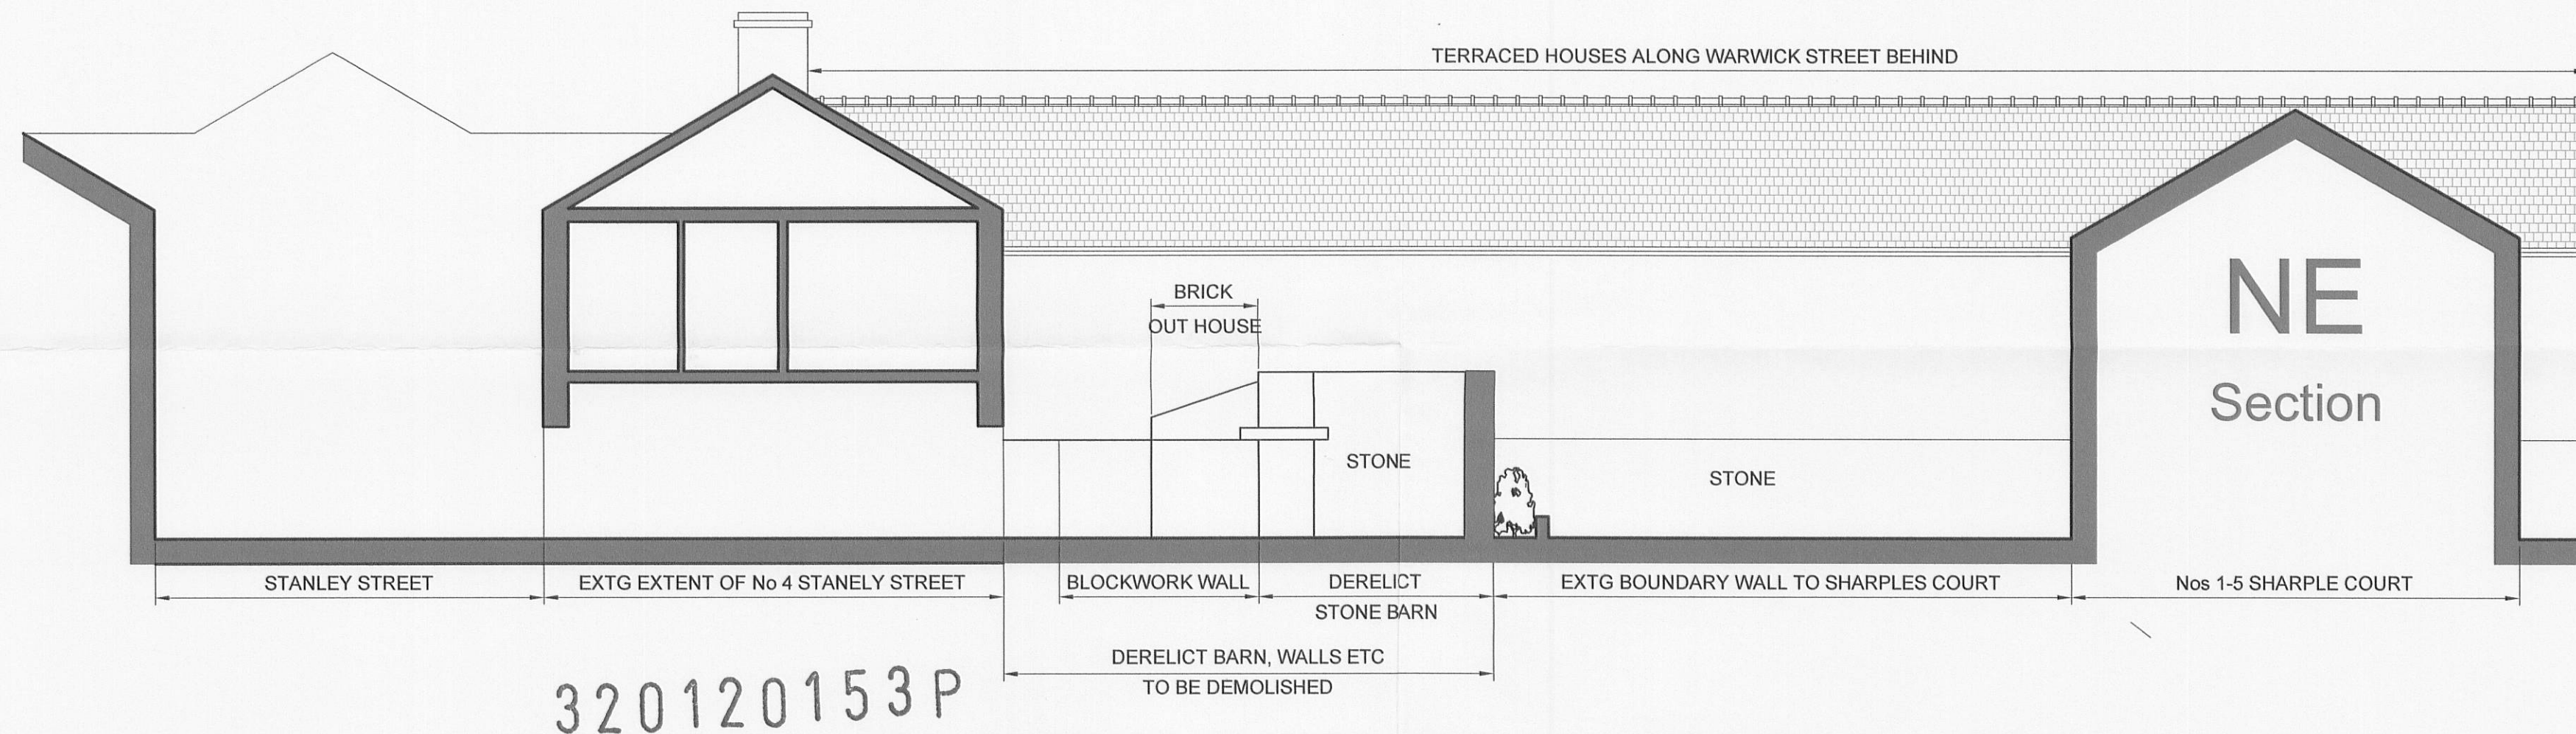

320120153P



PROJECT Proposed Development at
Sharples Court +
4 Stanley Street
Longridge

TITLE Existing Rear
Yard

JOB NO	DWG NO	REV	SCALE	DATE	DRAWN
109	22		1:100 @ A1	02/12	kz

KARL ZALDATS BA(Hons) Dip Arch Dist RIBA



HATHERSAGE BARN, MOORSIDE LANE, WOODBURN LUMPTON, PRESTON, PR4 0TB