

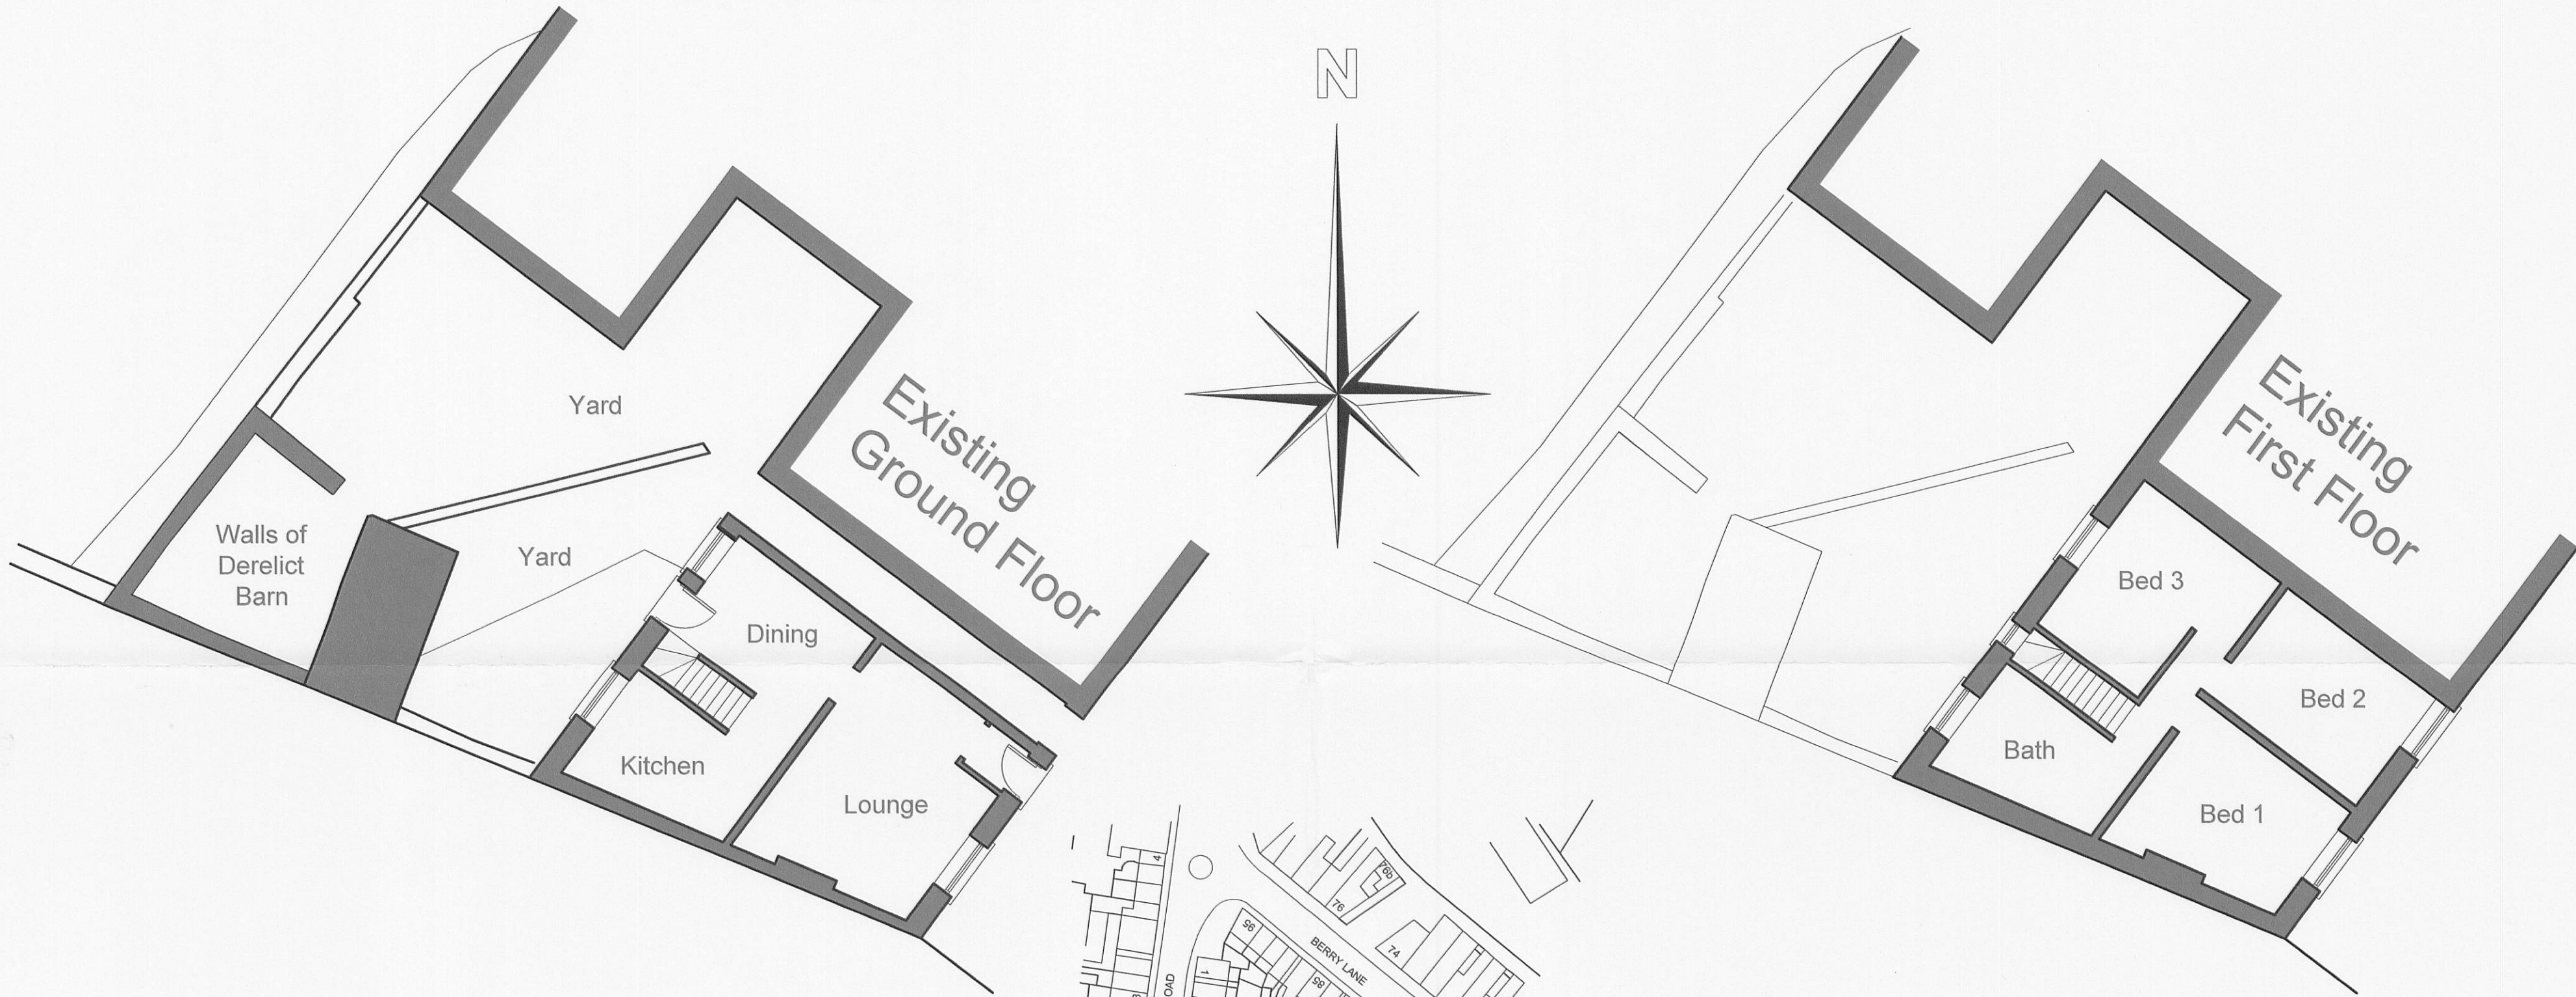
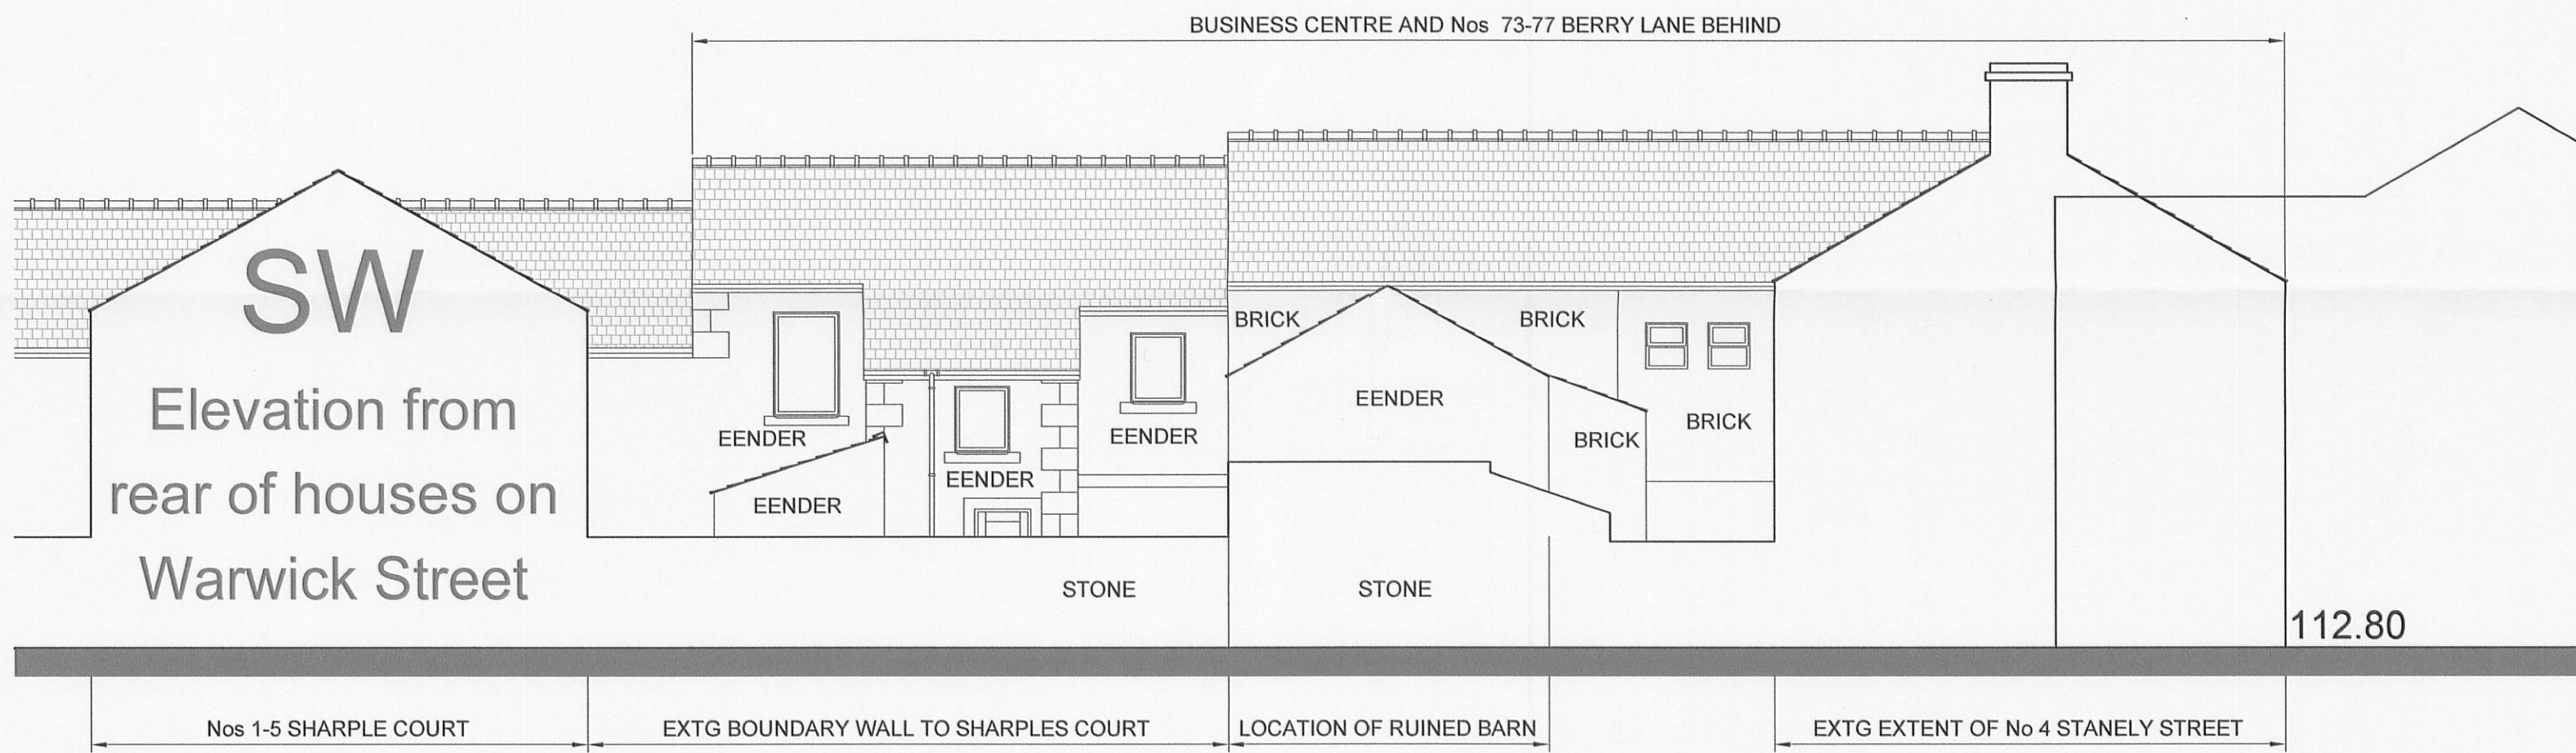
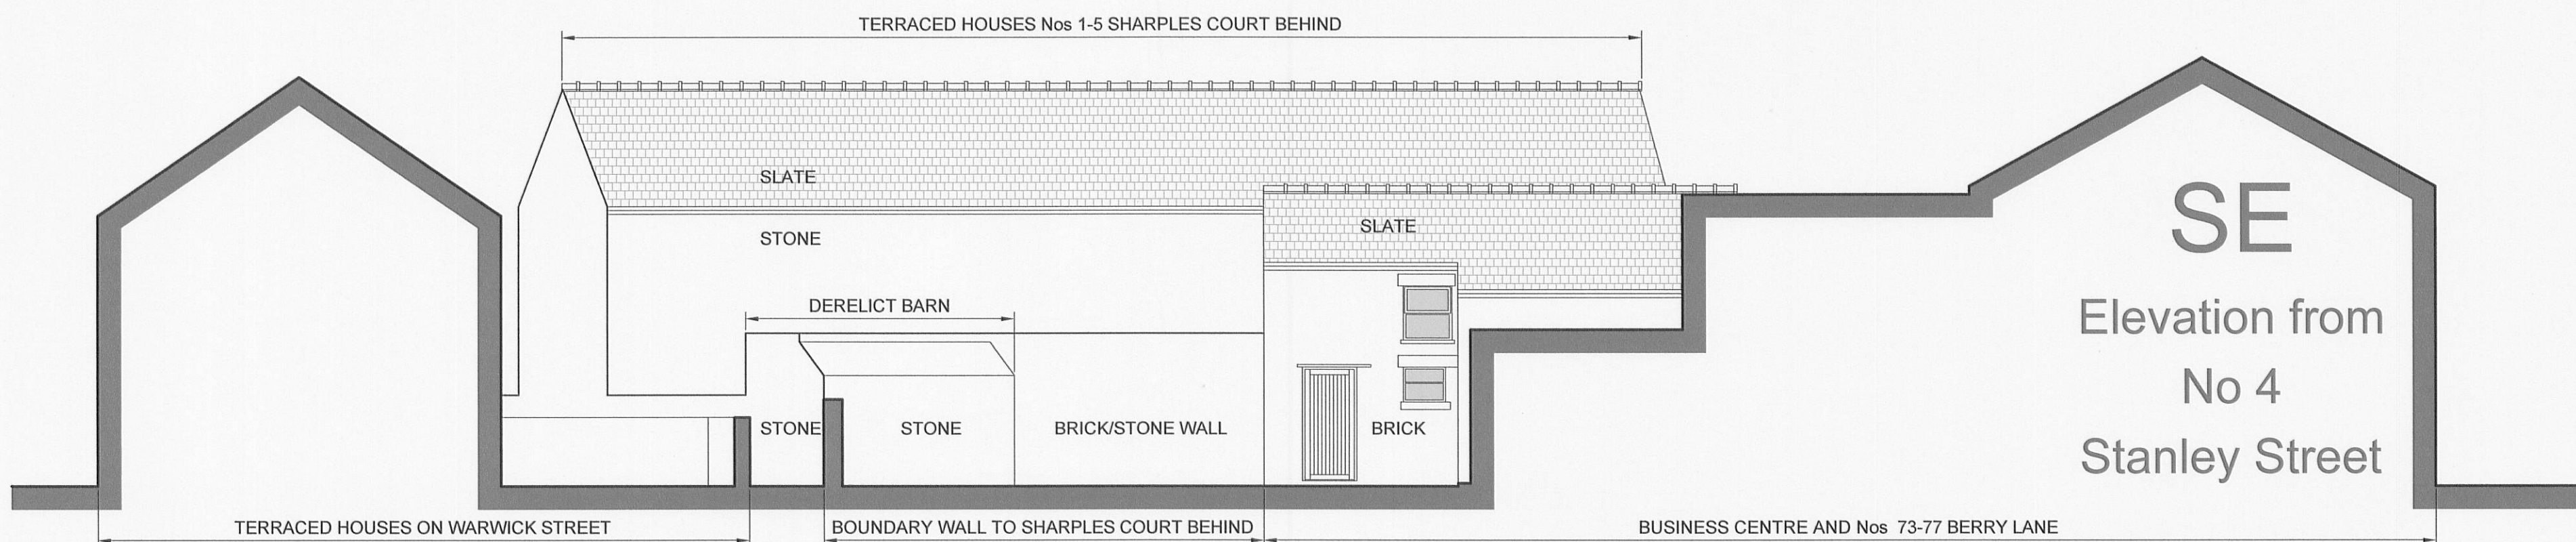


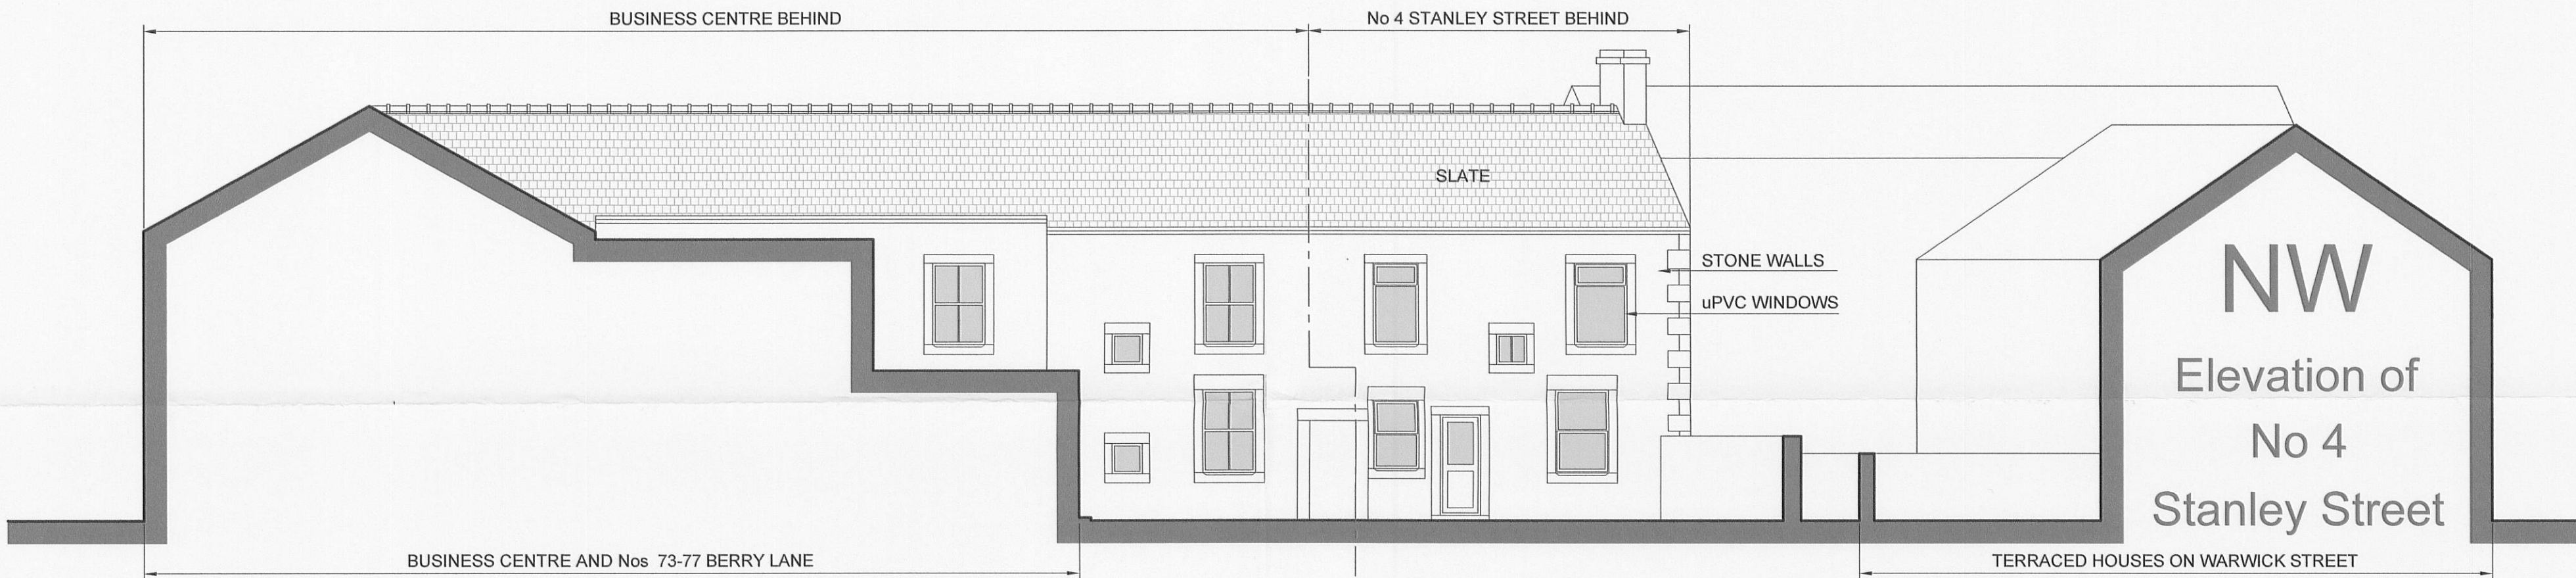

320120153P

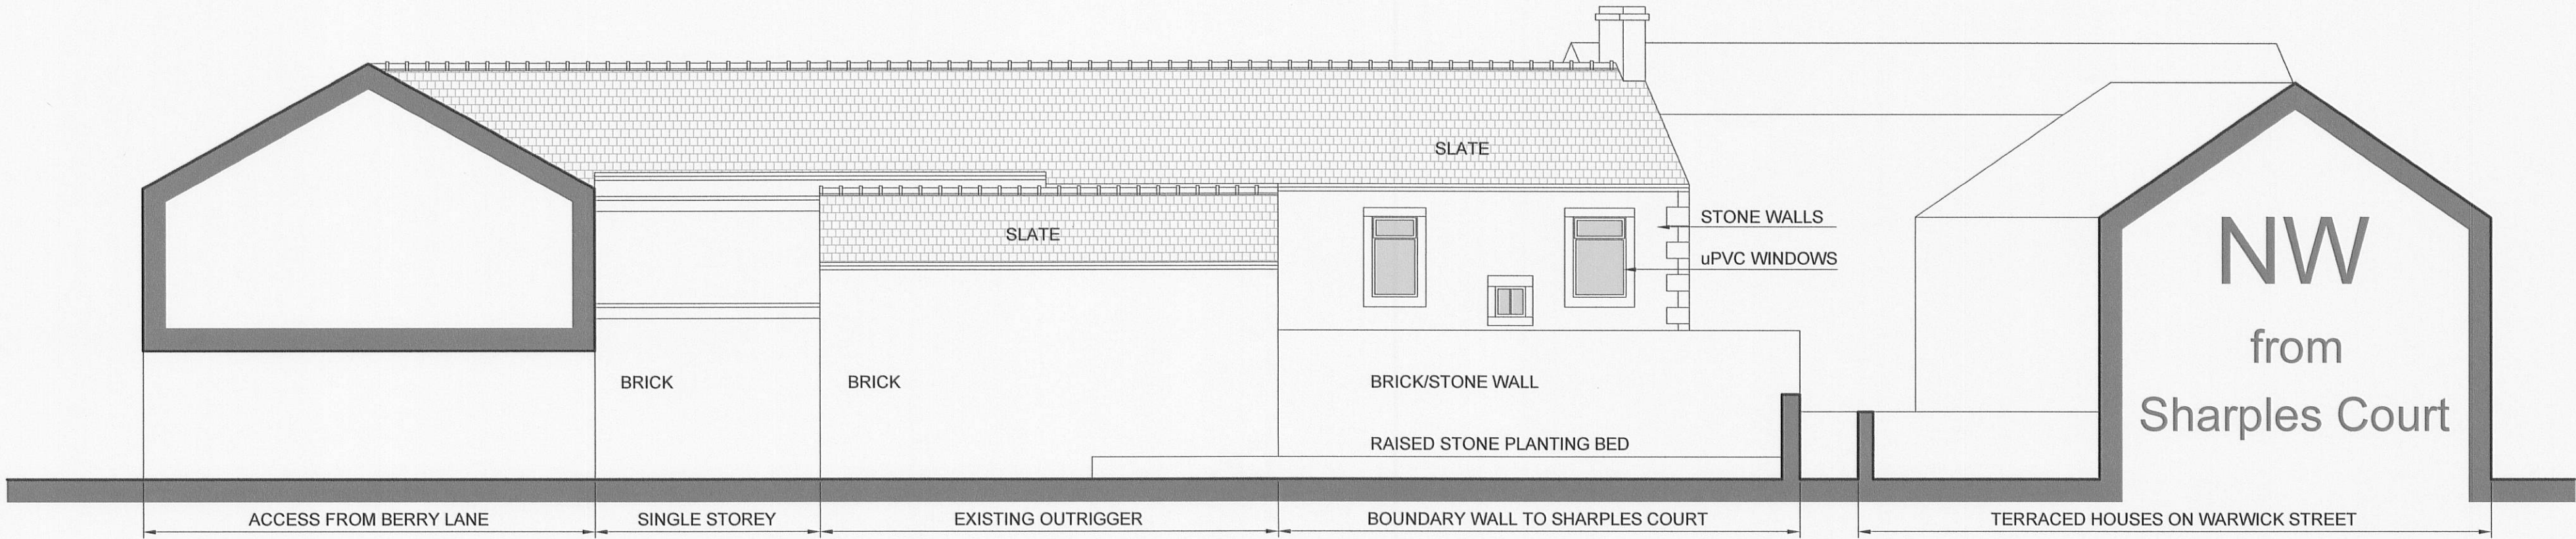

Location Plan

1:1,250

A GENERAL AMENDMENTS kz 01/12

PROJECT Proposed Development at Sharples Court + 4 Stanley Street Longridge

TITLE Existing Plans + Elevations

JOB NO 109 DWG NO 20 REV A SCALE 1:100 @ A1 DATE 12/11 DRAWN kz

KARL ZALDATS BA(Hons) Dip Arch Dist RIBA
HATHERSAGE BARN MOORSIDE LANE WOODPLUMPTON PRESTON PR4 0TB