
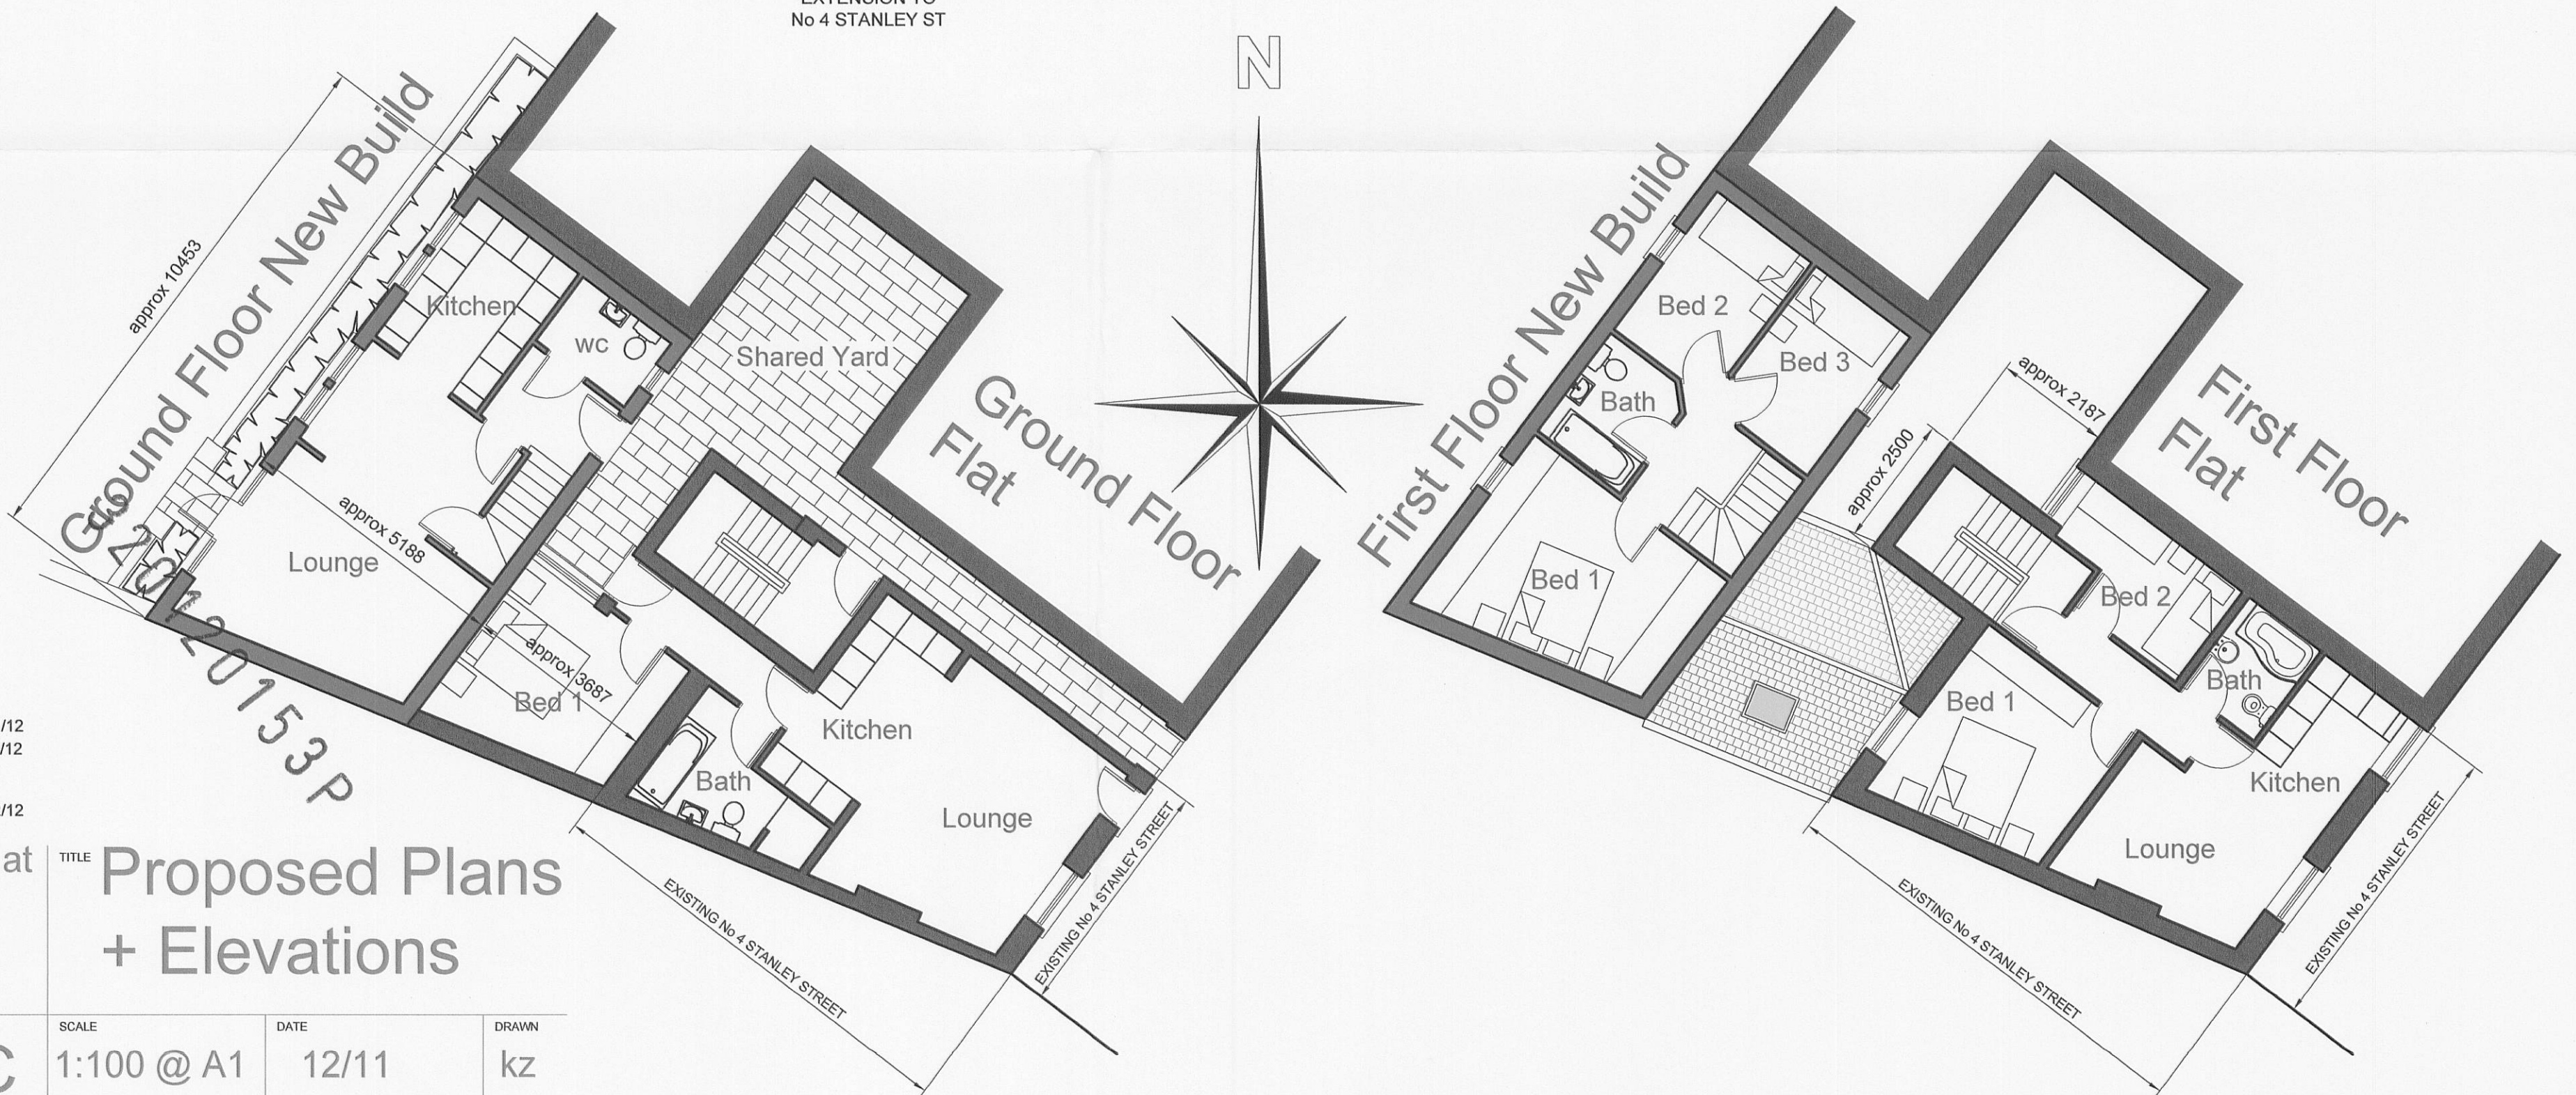
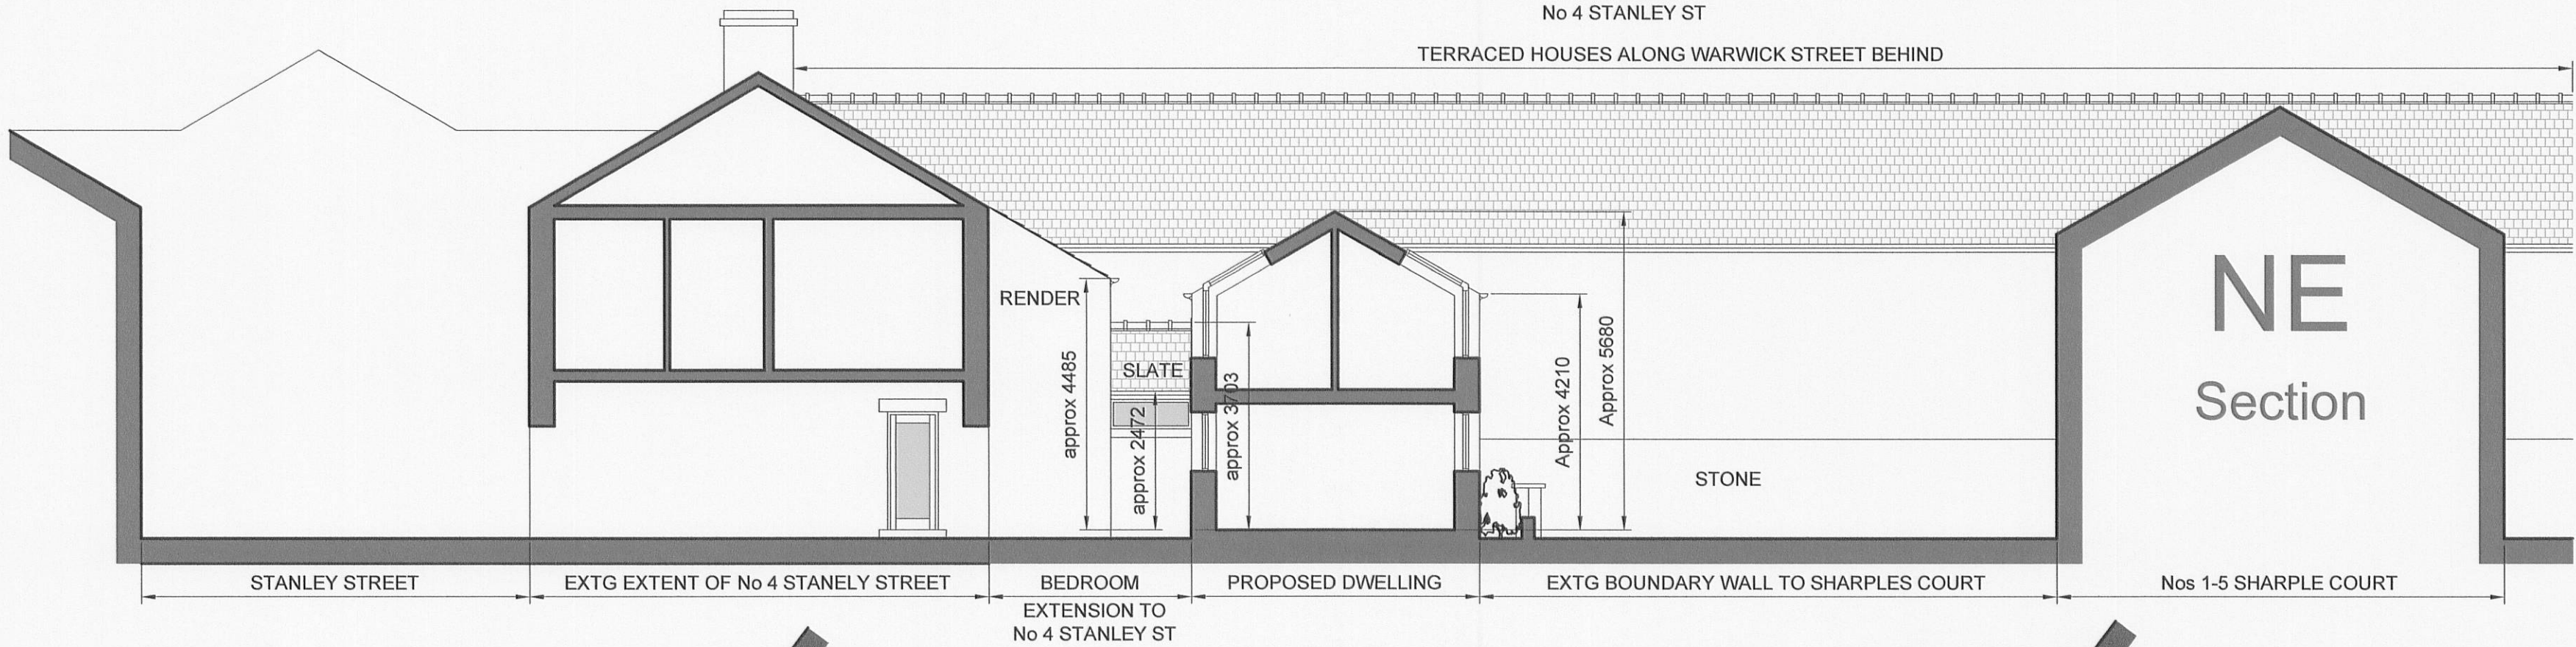
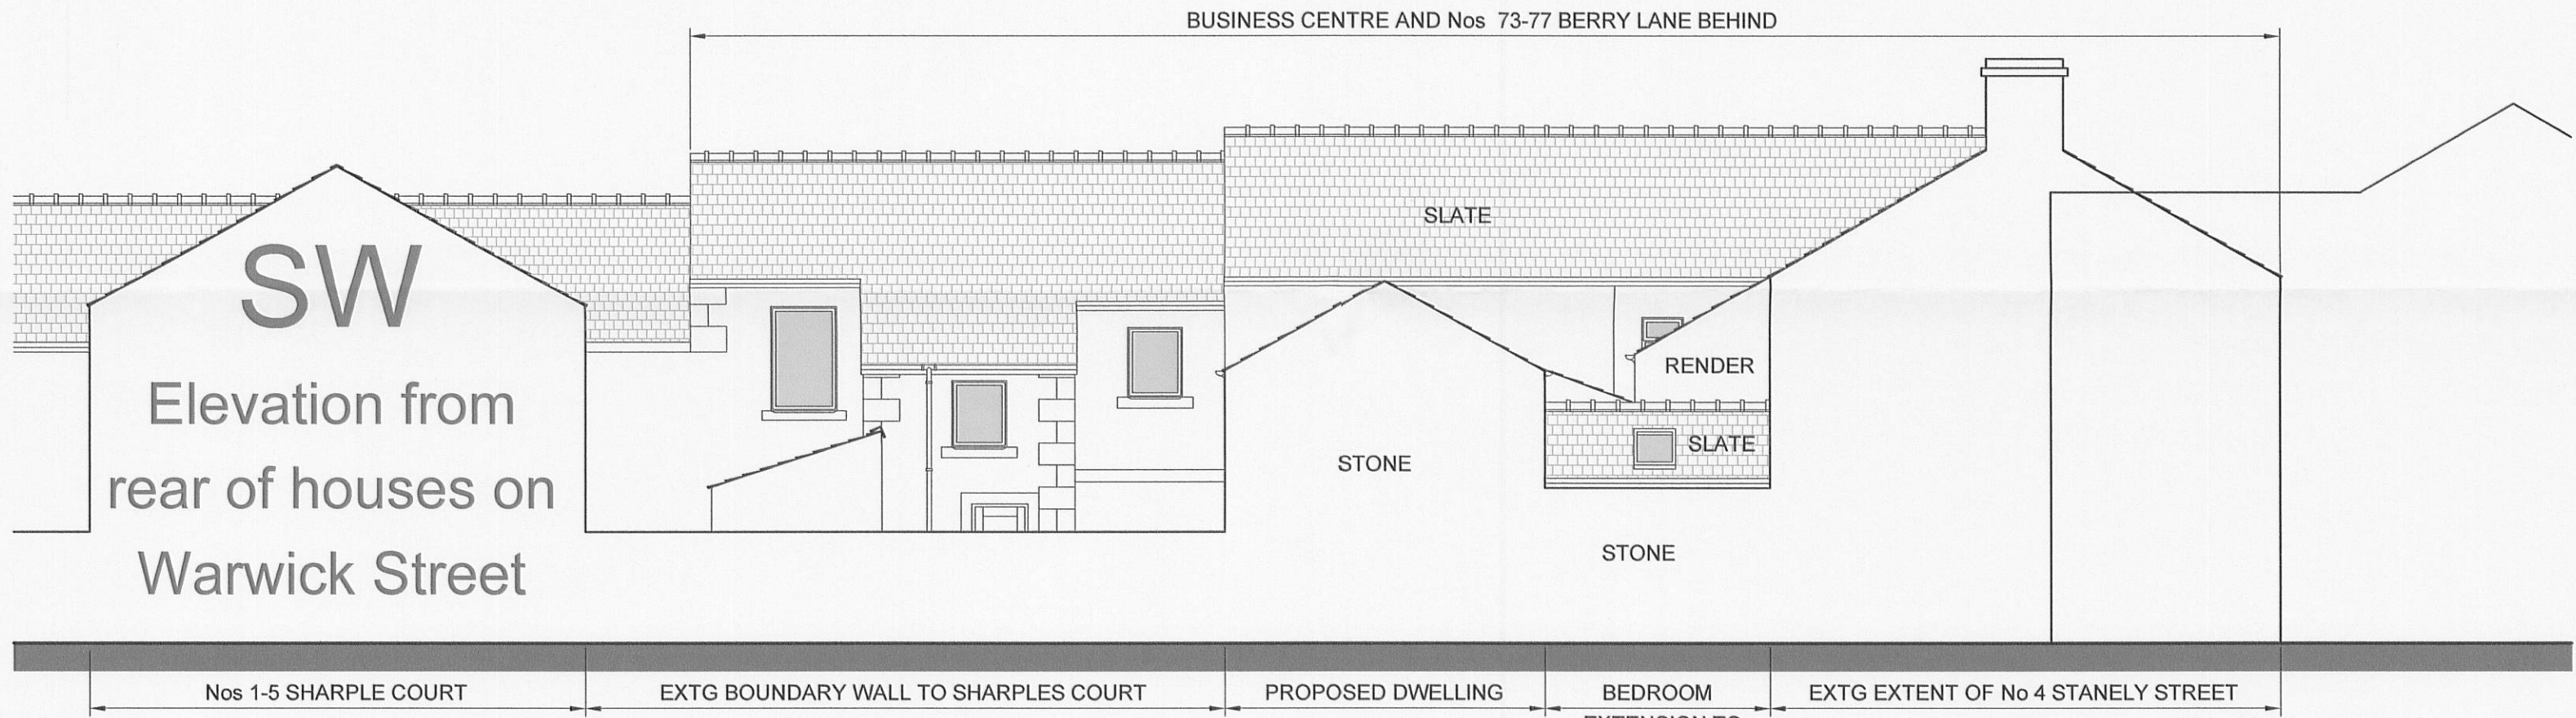
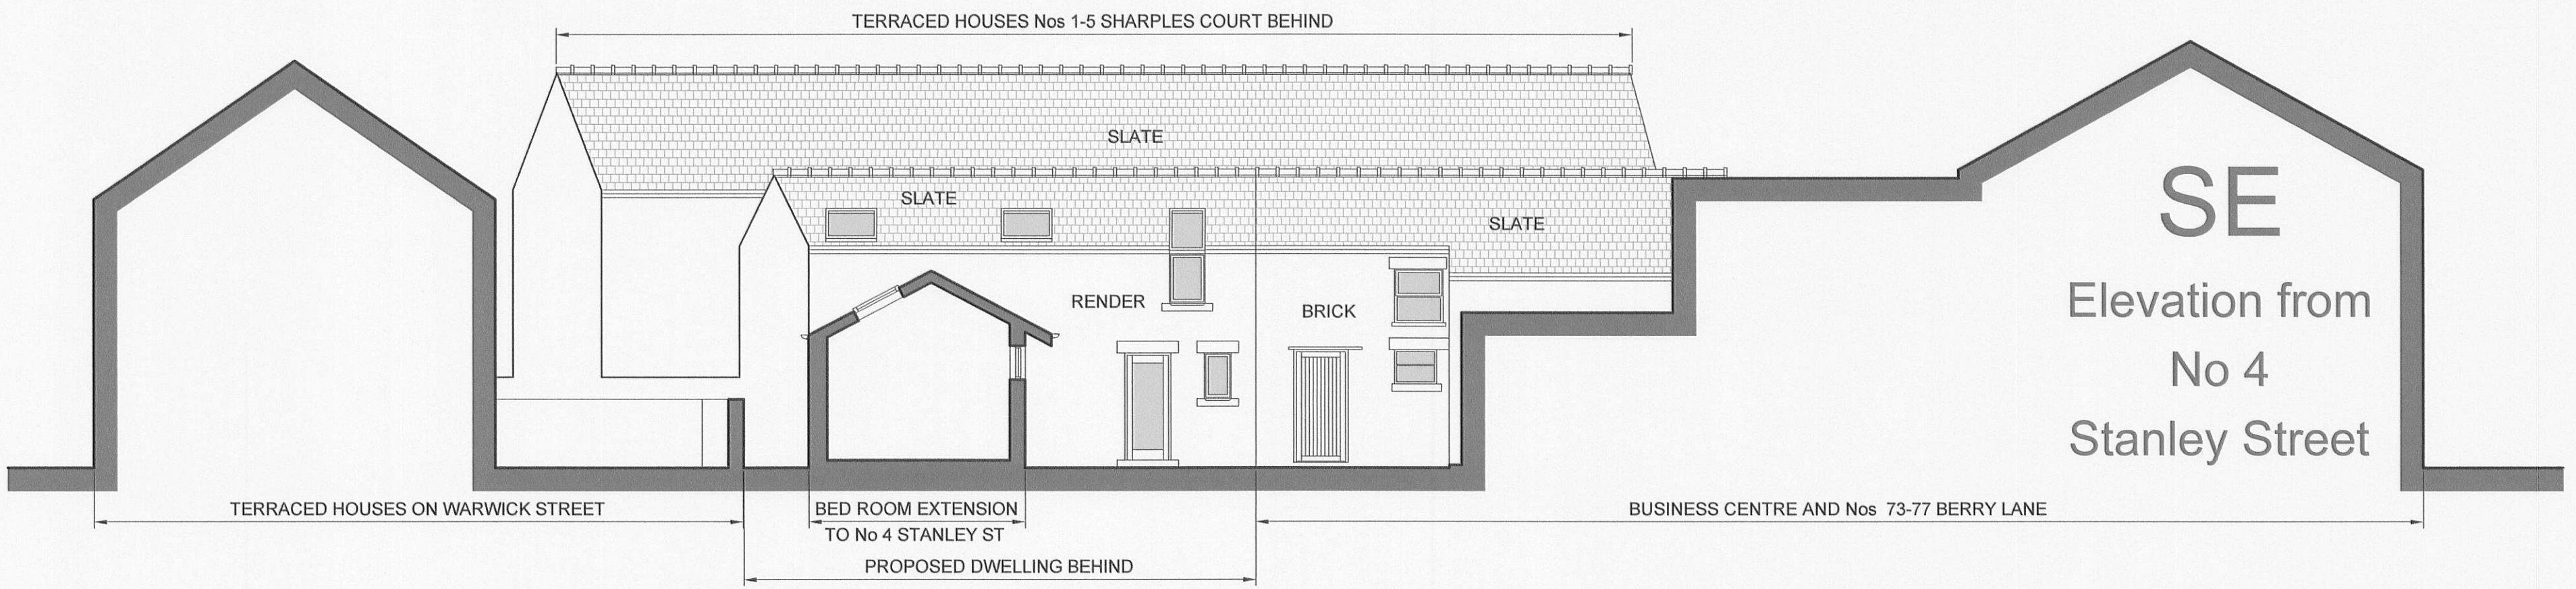
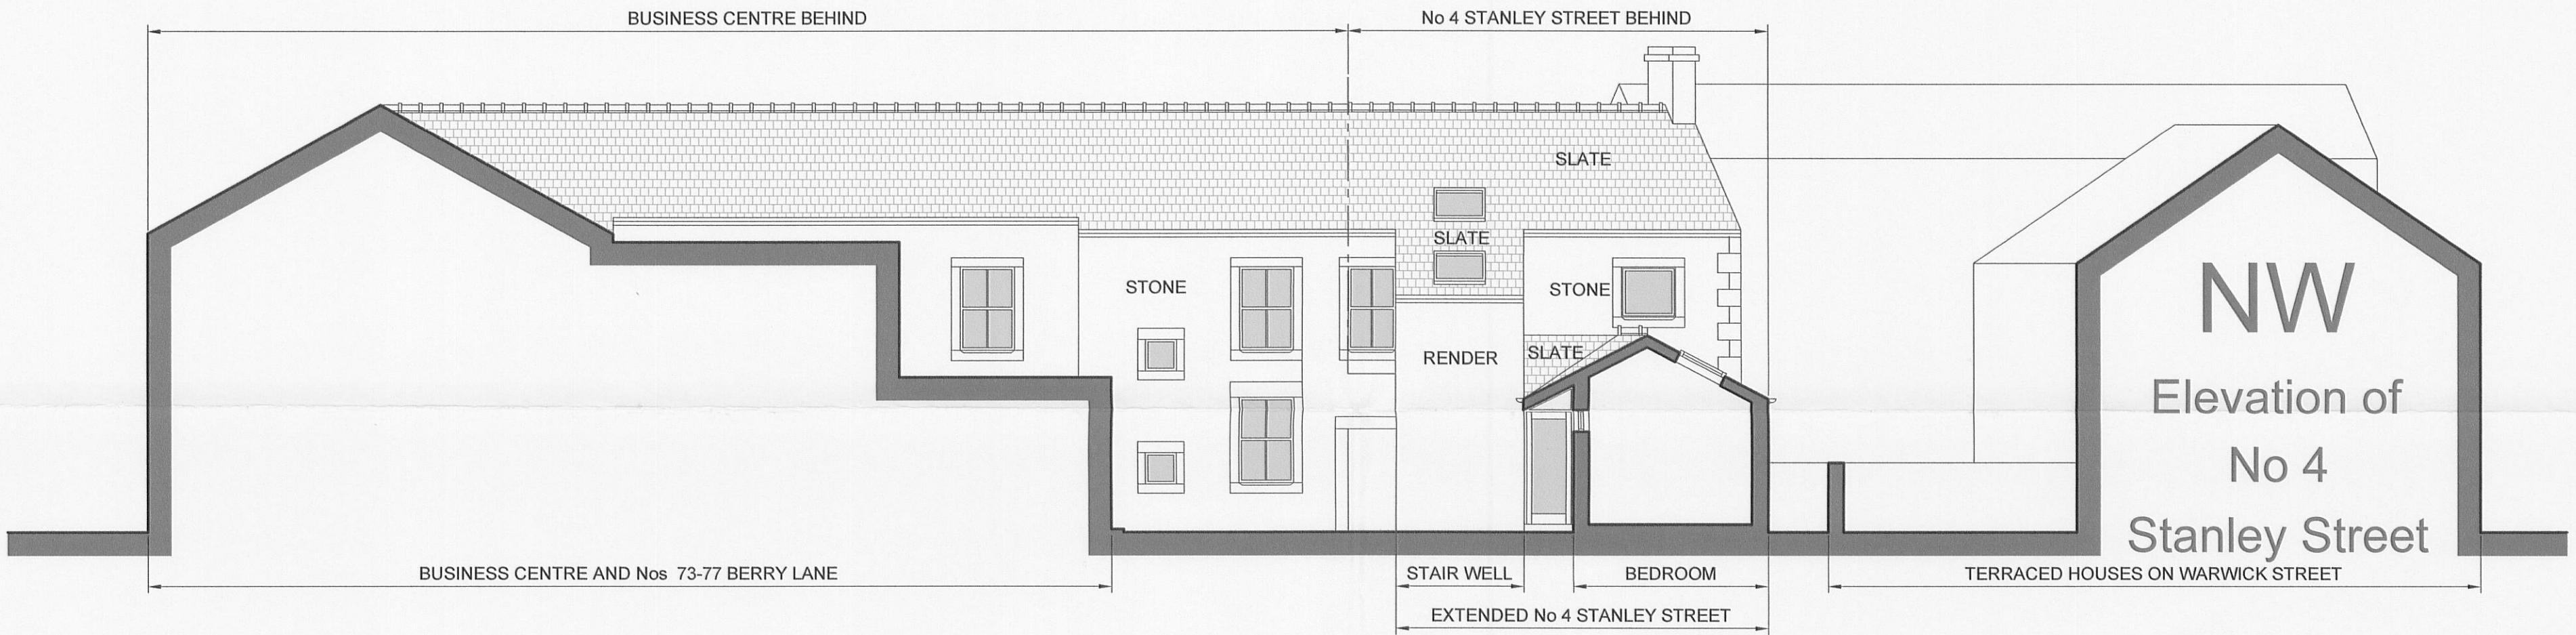


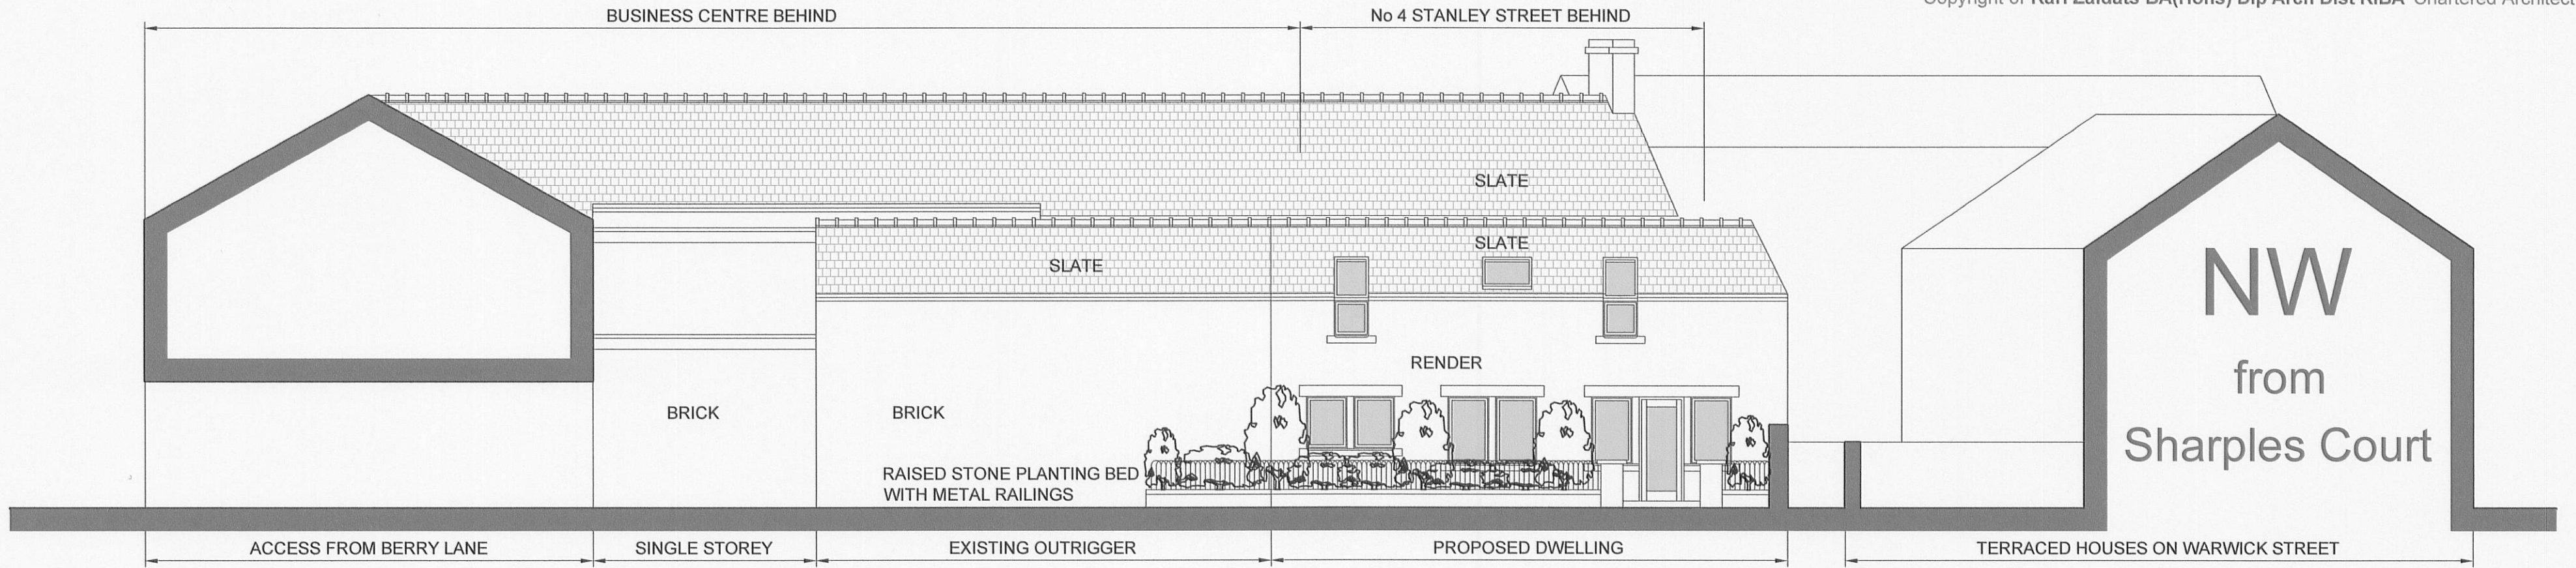

PROJECT Proposed Development at Sharples Court + 4 Stanley Street Longridge

Proposed Plans + Elevations

JOB NO 109 DWG NO 21 REV C SCALE 1:100 @ A1 DATE 12/11 DRAWN kz

KARL ZALDAT/ BA(Hons) Dip Arch Dist RIBA

HATHERSAGE BARN, MOORSIDE LANE, WOODPLUMPTON, PRESTON, PR4 0TB