
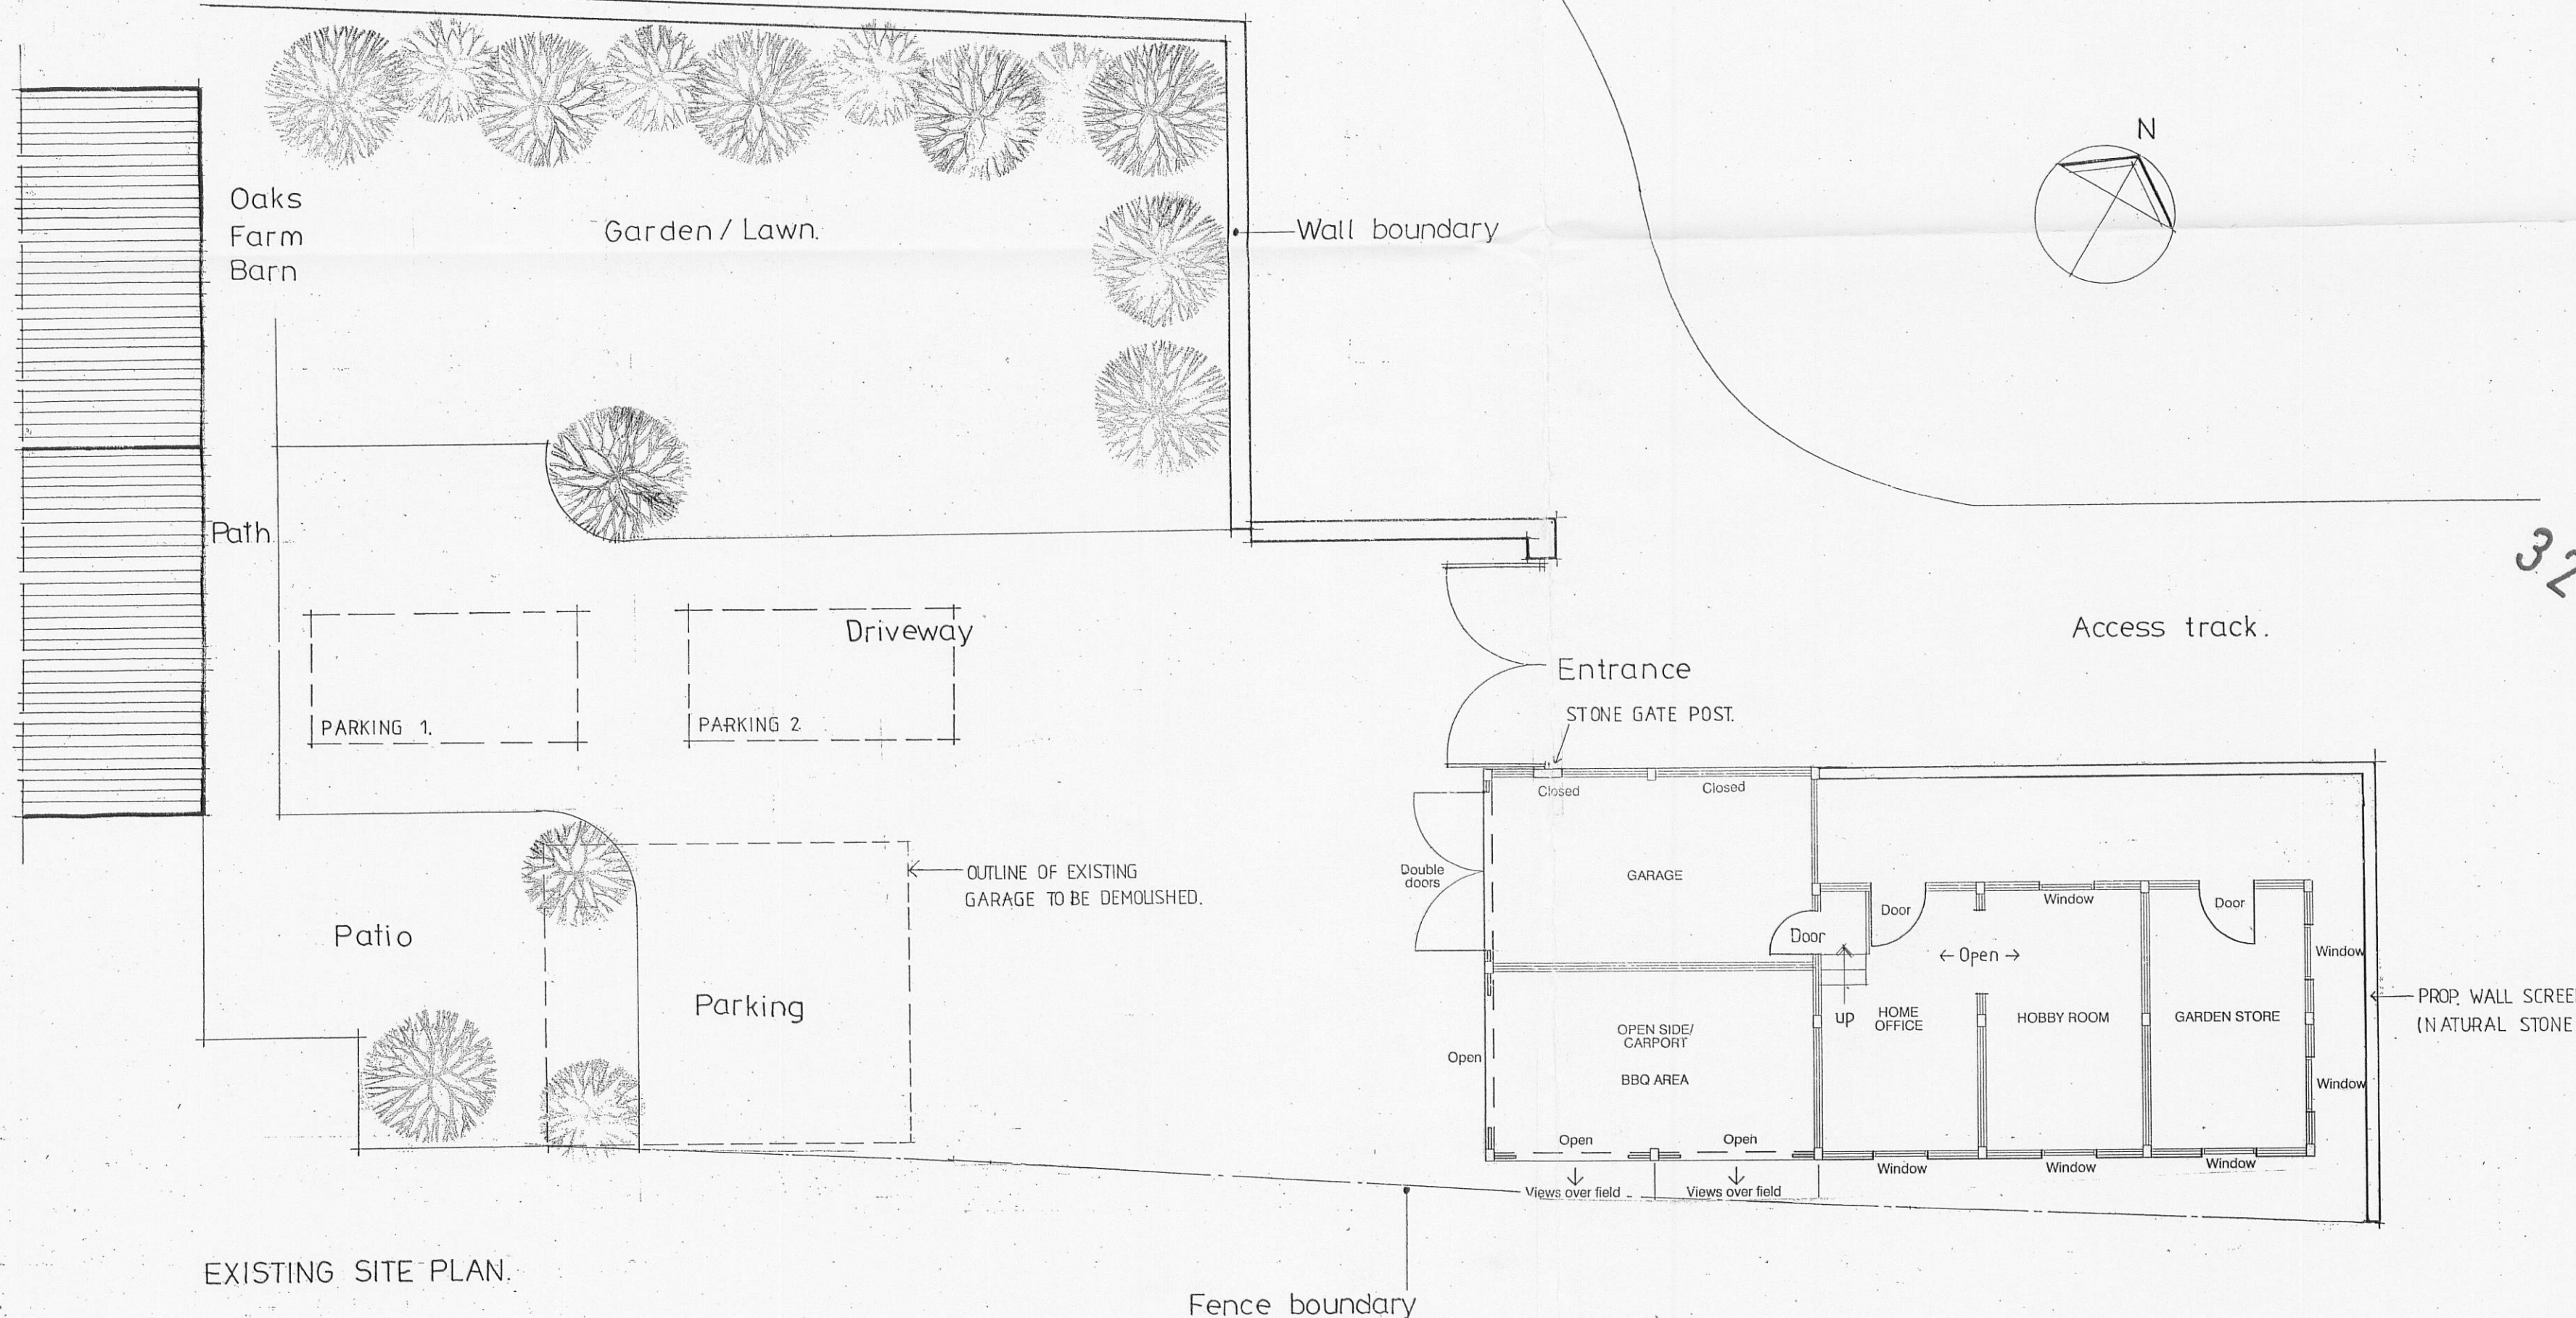
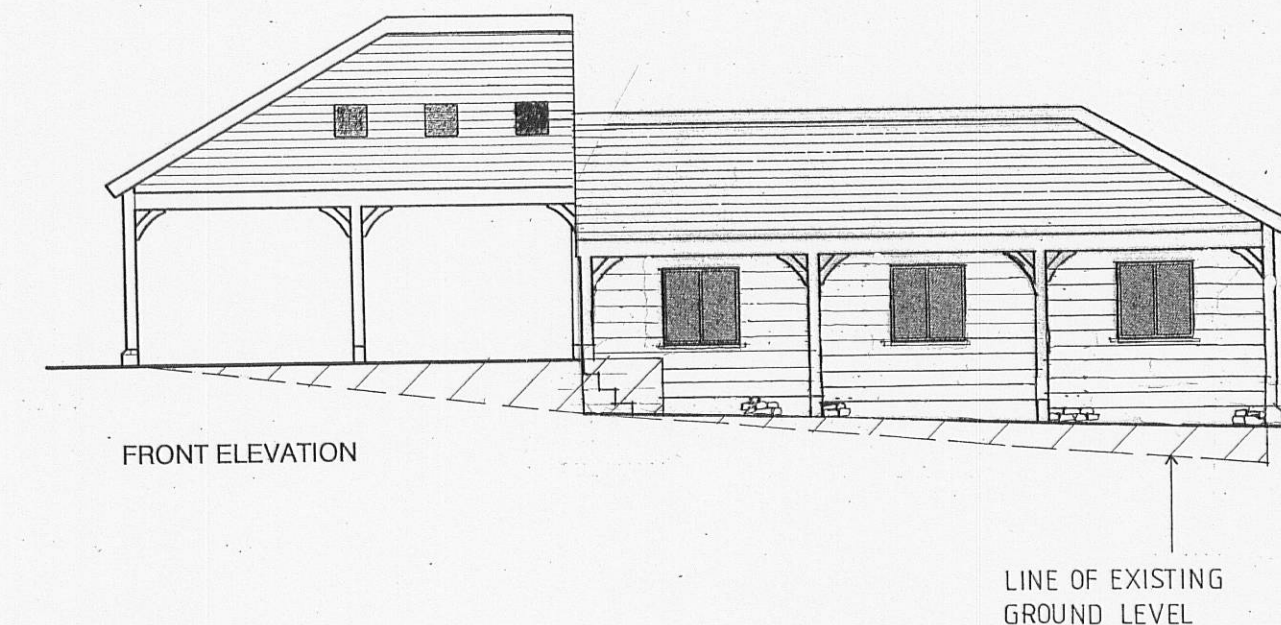
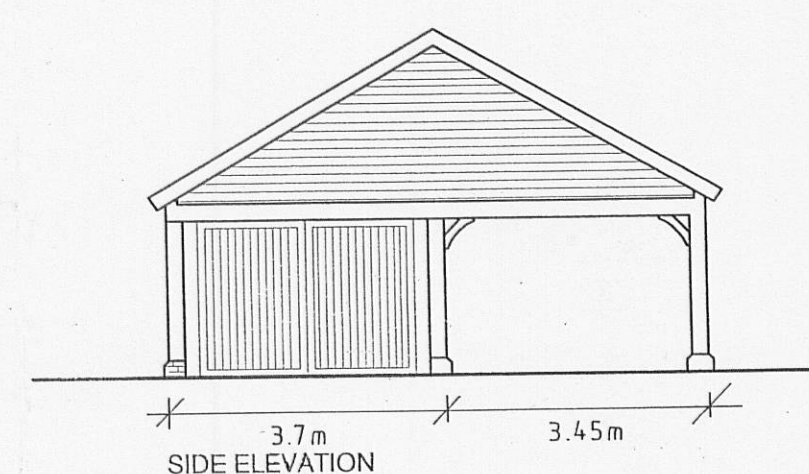


External Materials

For details of external materials:-

See Schedule of External Materials

Dated, 22/09/2011.

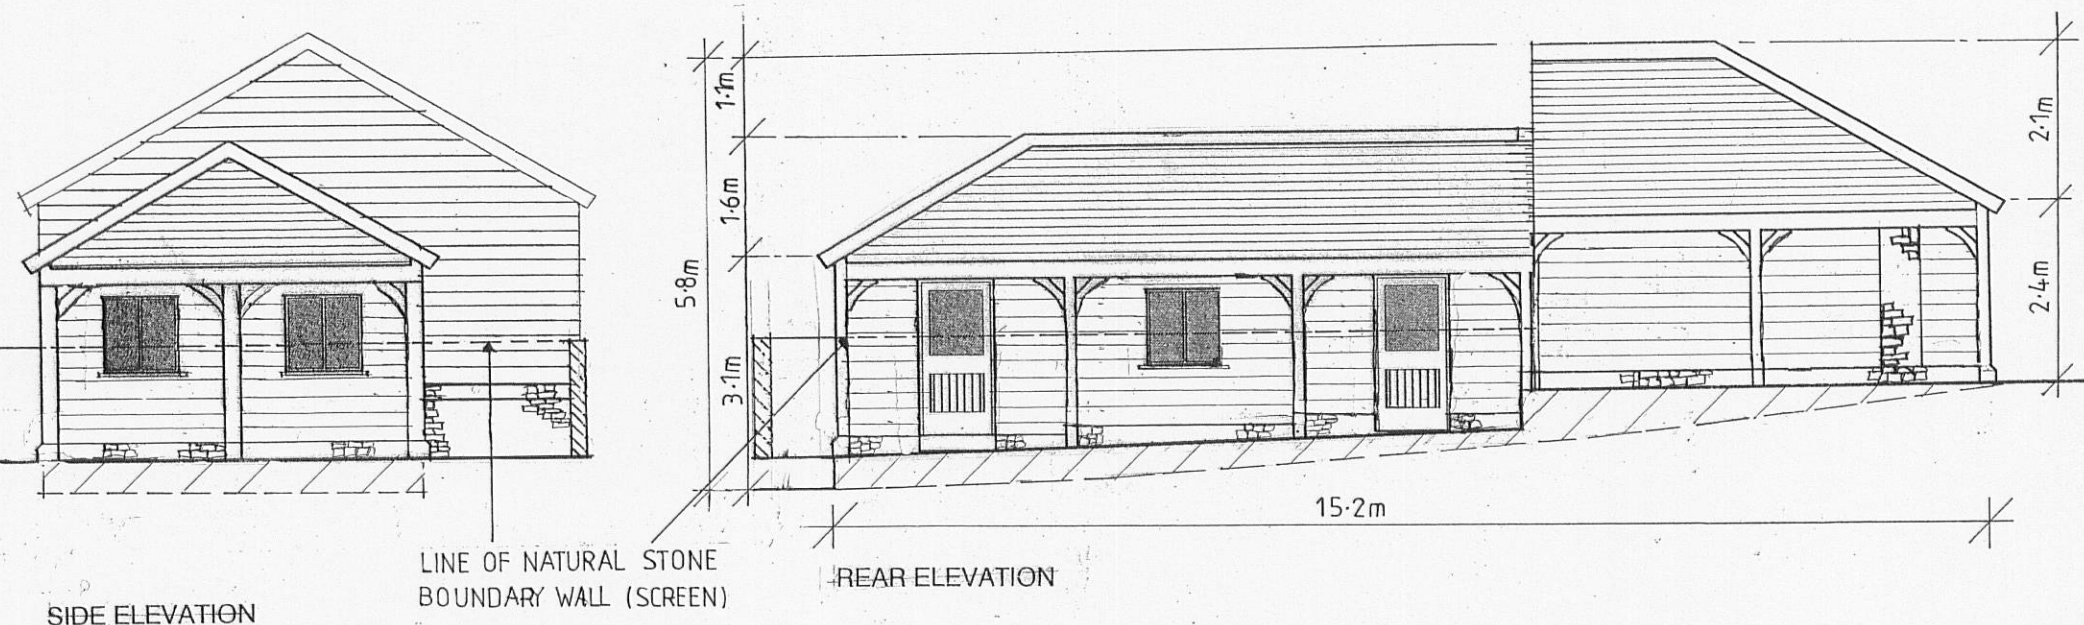

C - Amended - 13/2/12 - PC.
B - Amended - 26/9/11 - PC.
A - Amended - 6/7/11 - PC.

Client

Mr T Lawson and Miss D Young

Job Title

Proposed replacement garage at
Oaks Farm Barn
Longsight Road
Clayton Le Dale
Blackburn
BB1 9EX

Drawing Title

OPTION A
Proposed plans and elevations

Scale

1:100

Date

23/06/11

Drawn

PC

spa
ARCHITECTS

SUNDERLAND PEACOCK & ASSOCIATES LTD.
HAZELMERE, PIMLICO ROAD, CLITHEROE
LANCASHIRE, BB7 2AG
T 01200 423178 F 01200 427328
E info@sunderlandpeacock.com
www.sunderlandpeacock.com

4155-02c