
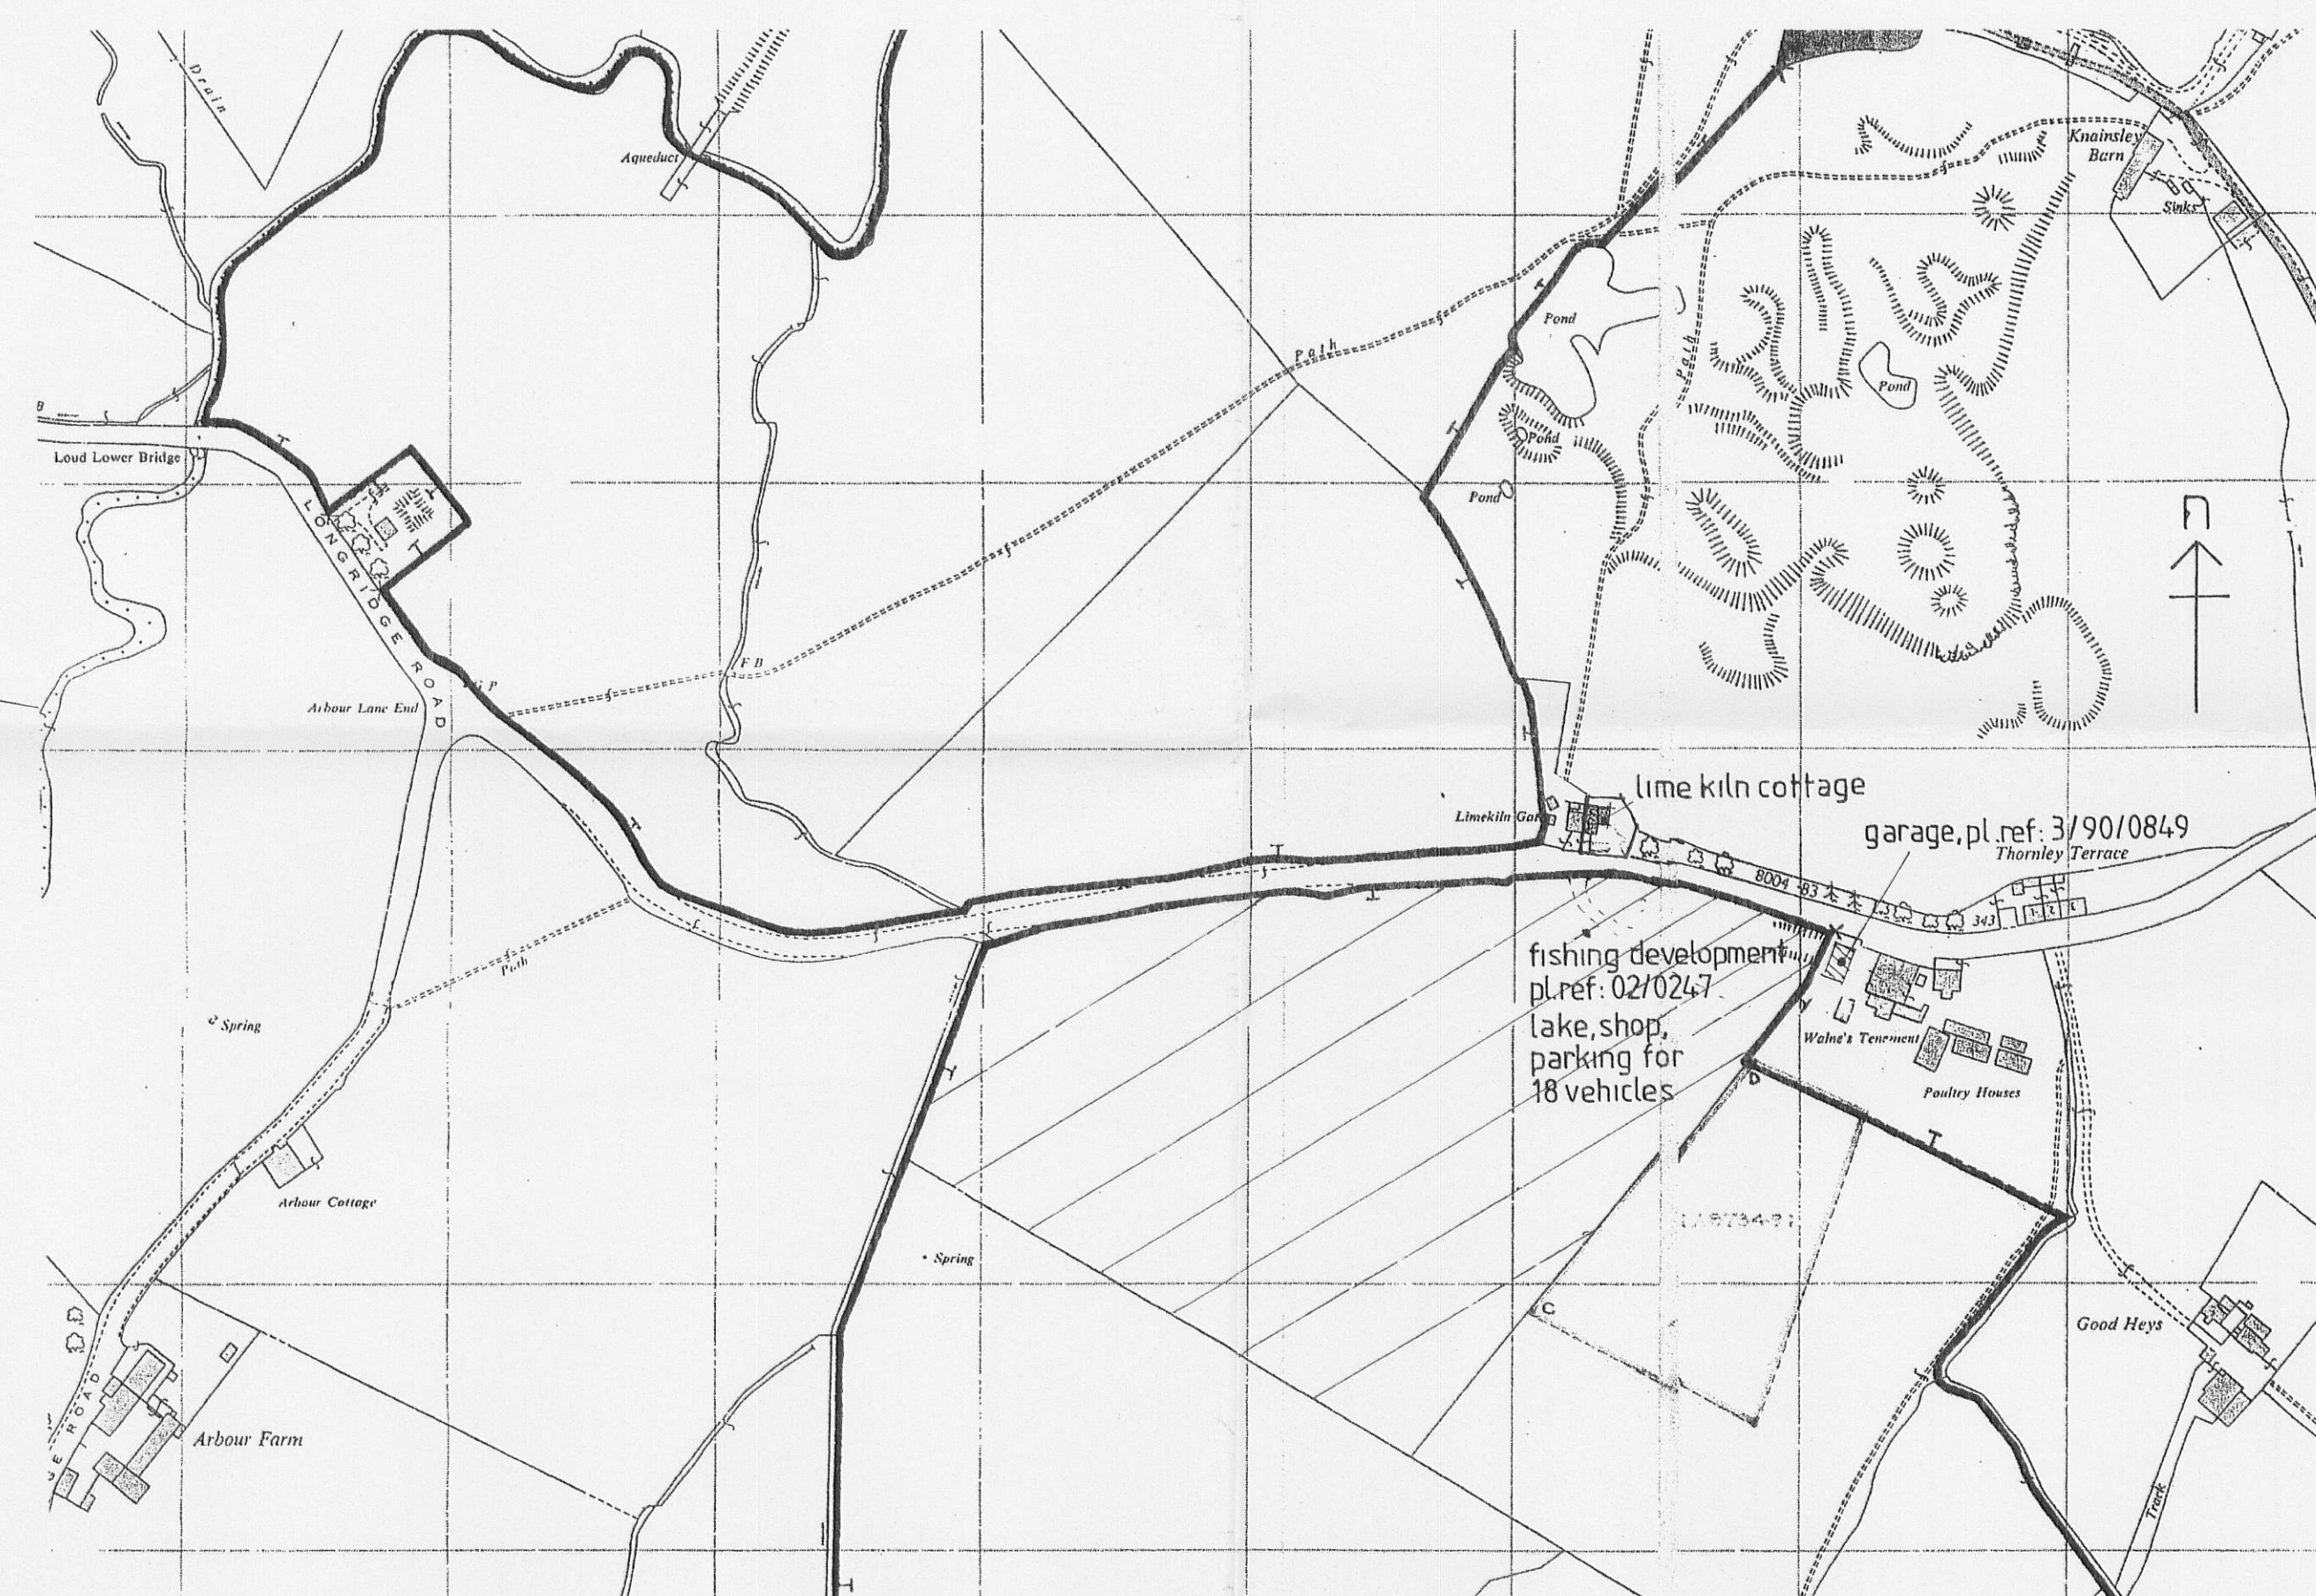
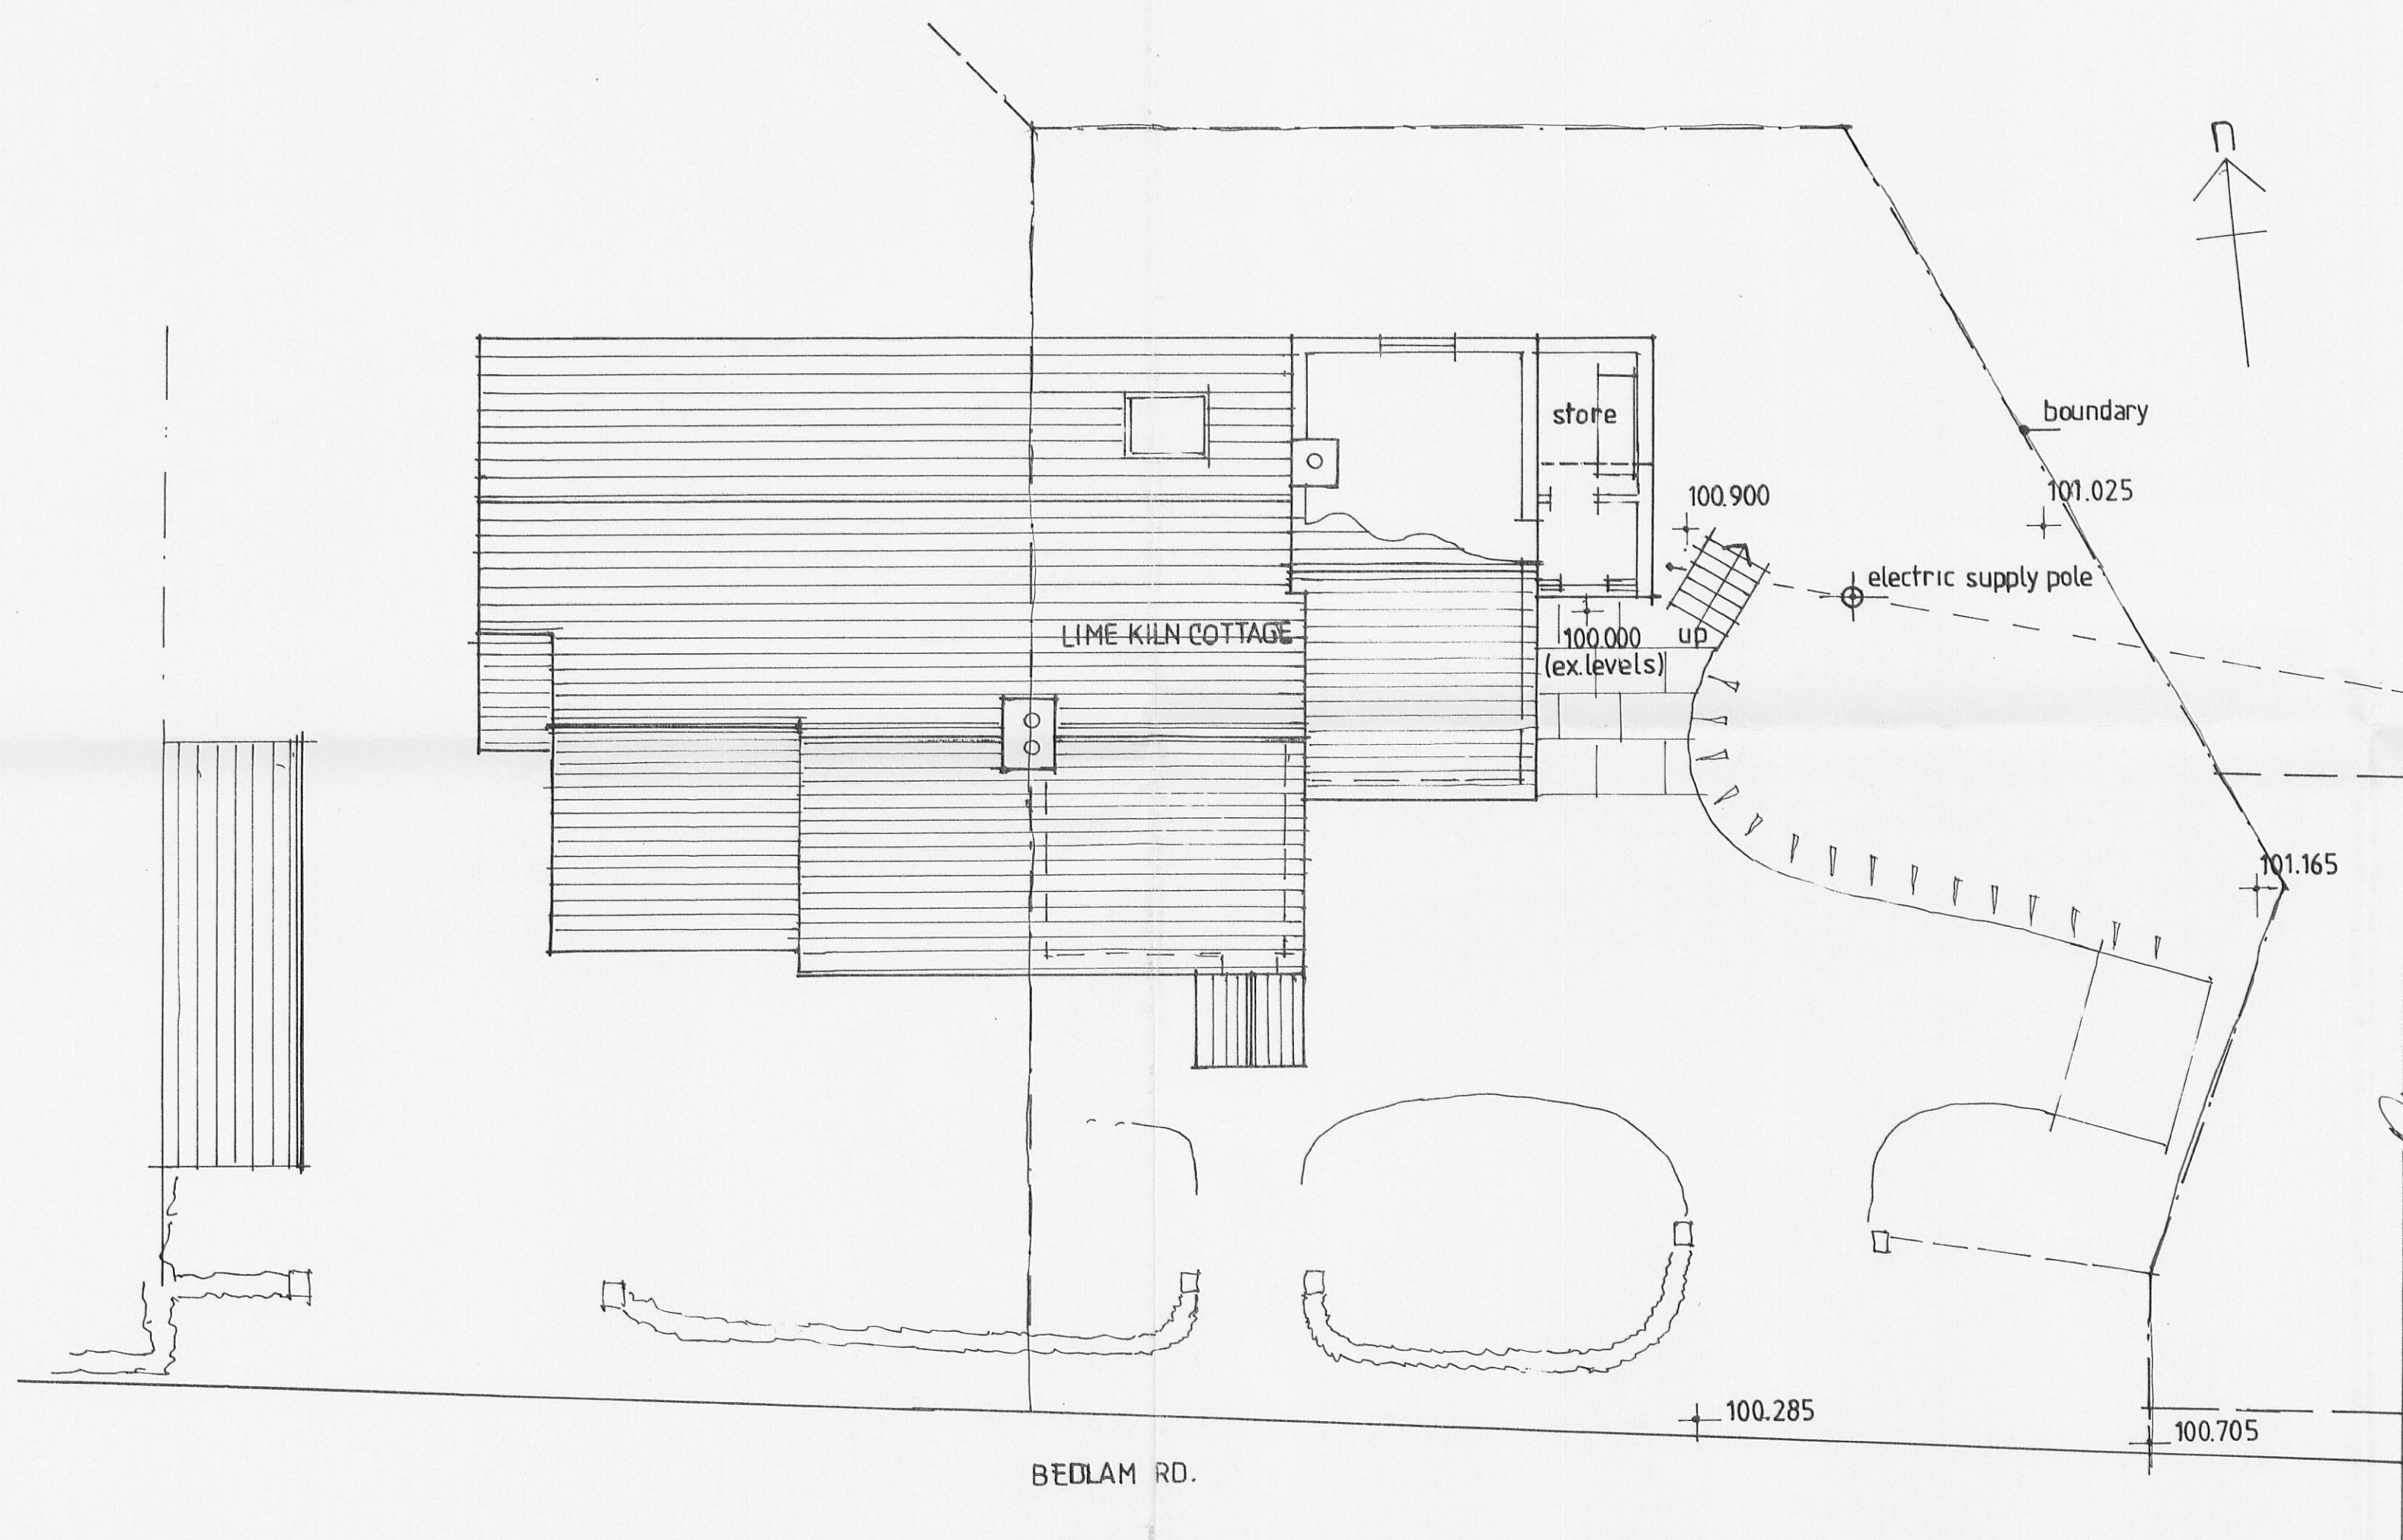
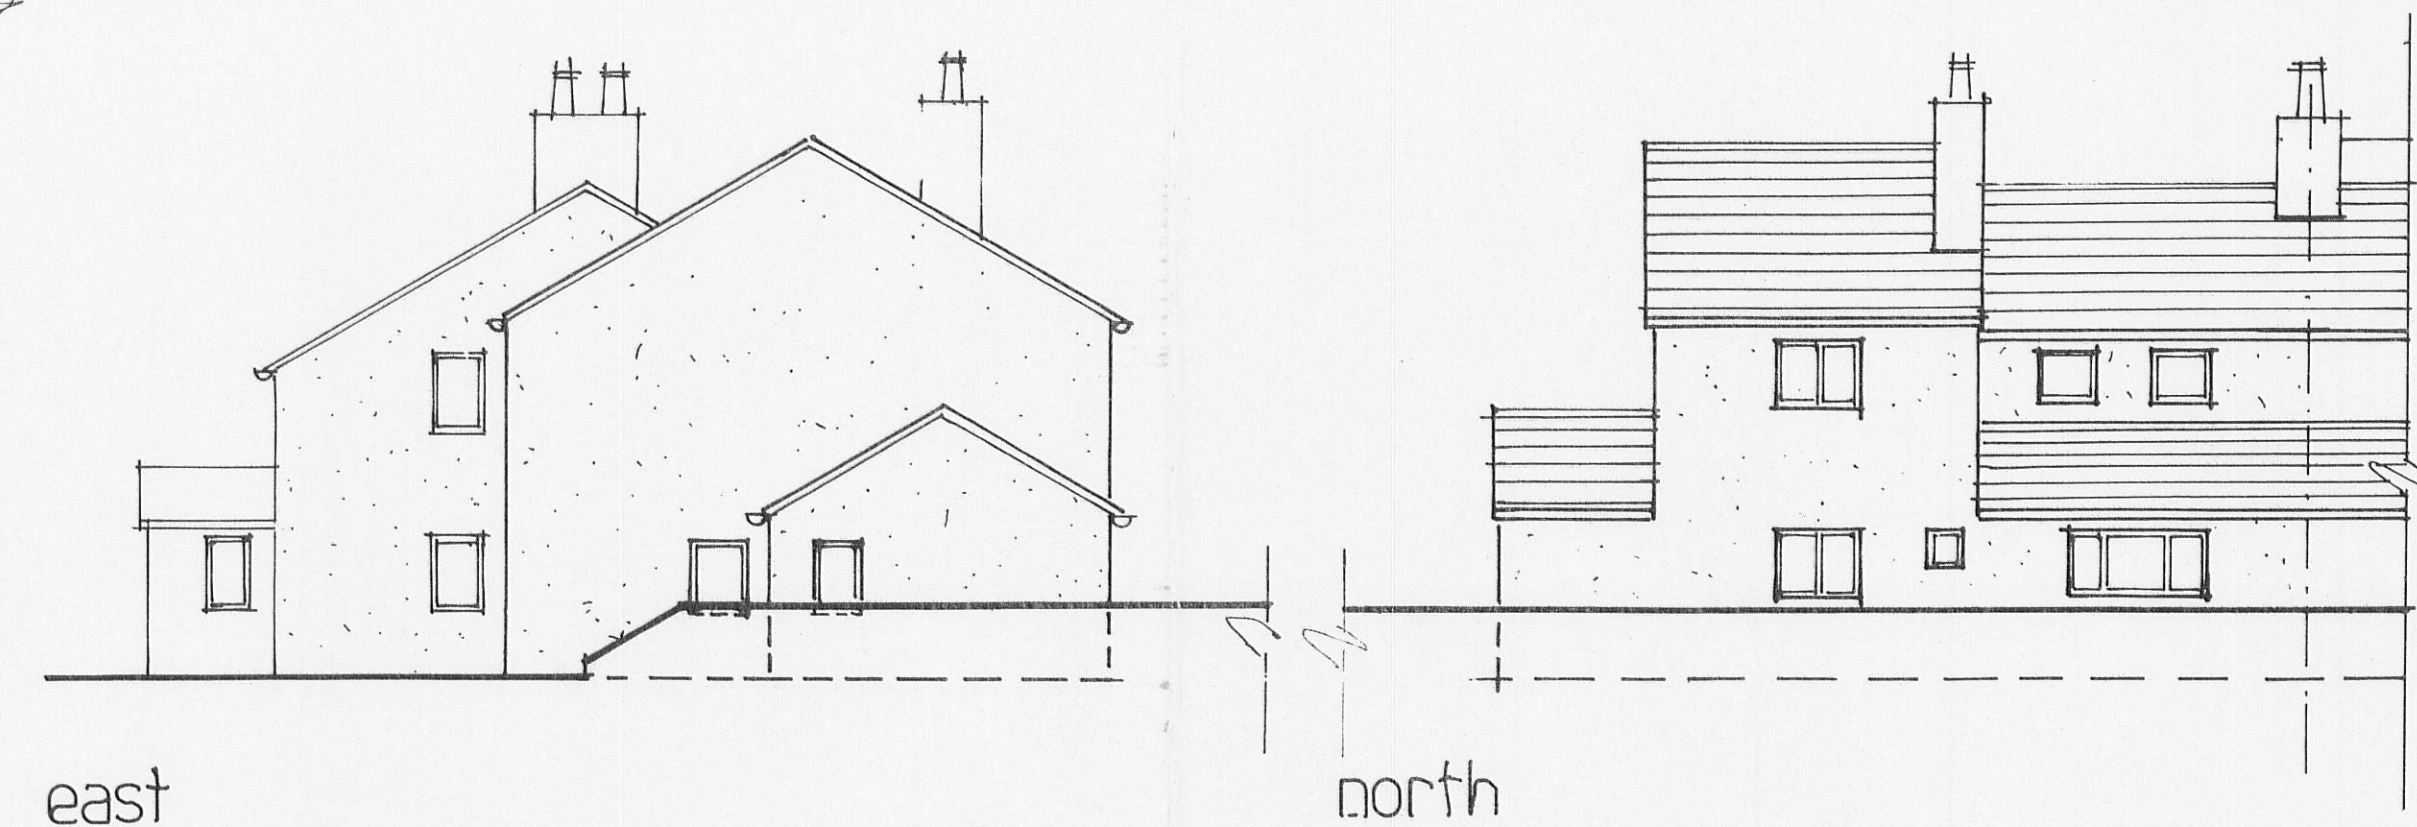


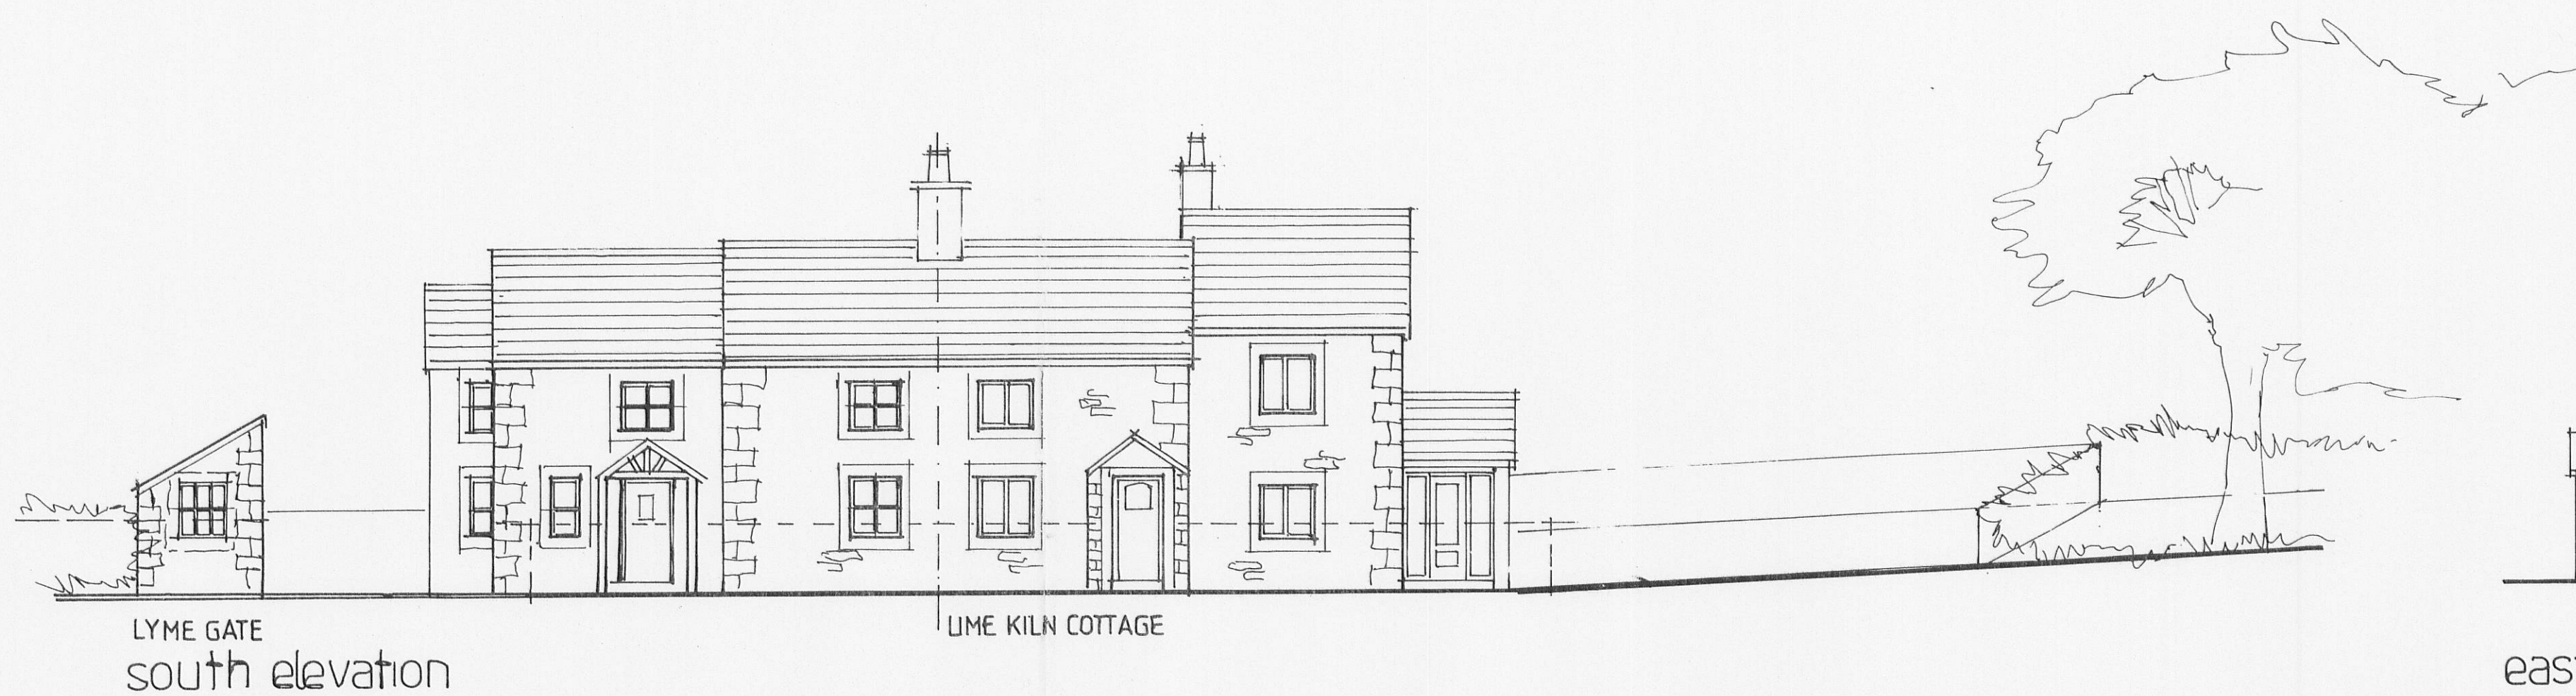

location 1/2500

320120183 P

plan

A Ashworth, RIBA mob: 07970 023824
Lime Kiln Cottage, Bedlam Road
Thornley-with-Wheatley, Preston PR3 2TL

REF: 100/11/01A

Project: Lime Kiln Cottage: Garage, office

Site: Lime Kiln Cottage, Bedlam Rd., Thornley with Wheatley
Preston, PR3 2TL

Client: Mr. & Mrs. A. Ashworth

Drwg.: EXISTING PLAN AND ELEVATIONS

Scale: 1/100th. Drawn: AA