


Drwg.: **PHOTOGRAPHIC BASED VIEWS FROM SOUTH WEST:**

(REFER TO REPORT PHOTOGRAPHS)

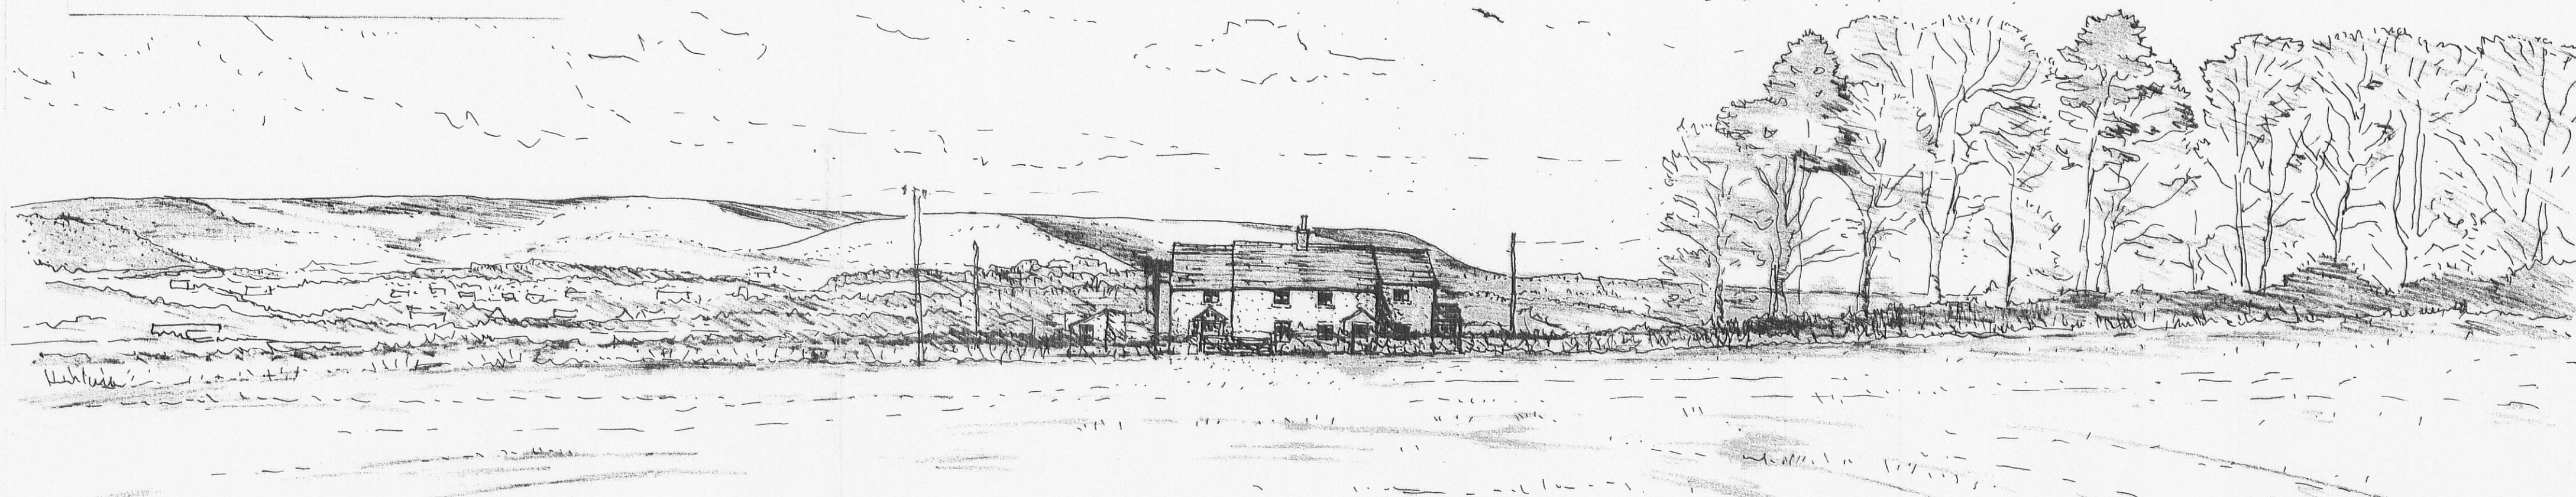

A) AS EXISTING,



B) PROPOSED,



C) WITH APPROVED FISHING CLUB DEVELOPMENT.

320120183 P

A Ashworth, RIBA mob: 07970 023824
Lime Kiln Cottage, Bedlam Road
Thornley-with-Wheatley, Preston PR3 2TL

REF: 100/11/ 04

Project: **Lime Kiln Cottage: Garage, office**

Site: Lime Kiln Cottage, Bedlam Rd., Thornley with Wheatley
Preston, PR3 2TL
Client: Mr.&Mrs.A.Ashworth

Drwg.: **PHOTOGRAPHIC BASED VIEWS FROM SOUTH WEST:**
A) AS EXISTING, B) PROPOSED, C) WITH APPROVED
FISHING CLUB DEVELOPMENT.
(REFER TO REPORT PHOTOGRAPHS)

Drawn: AA