
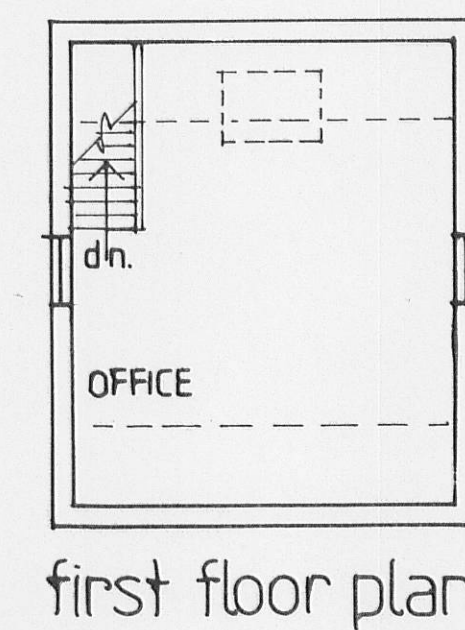
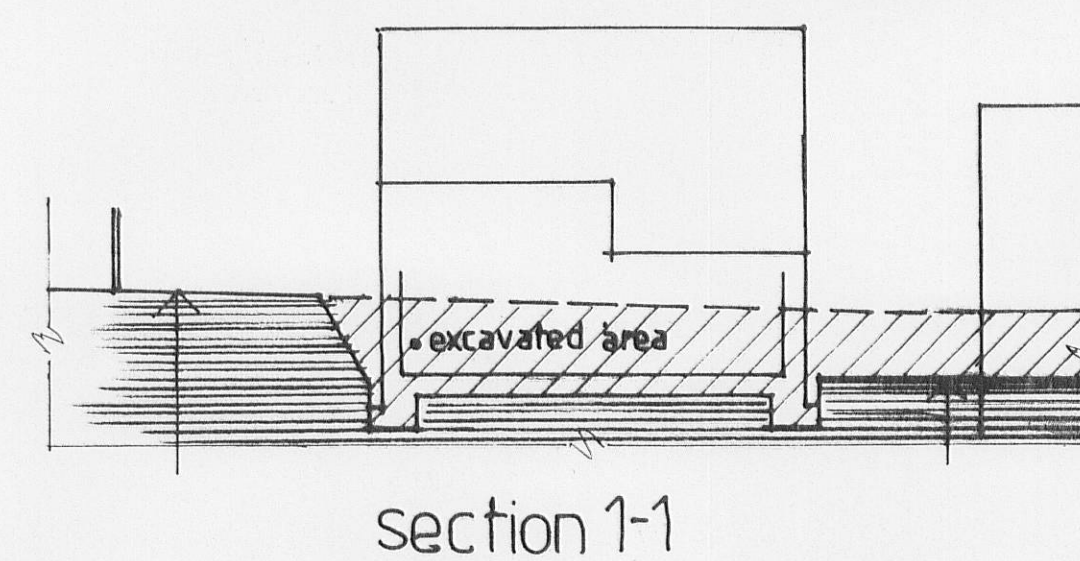
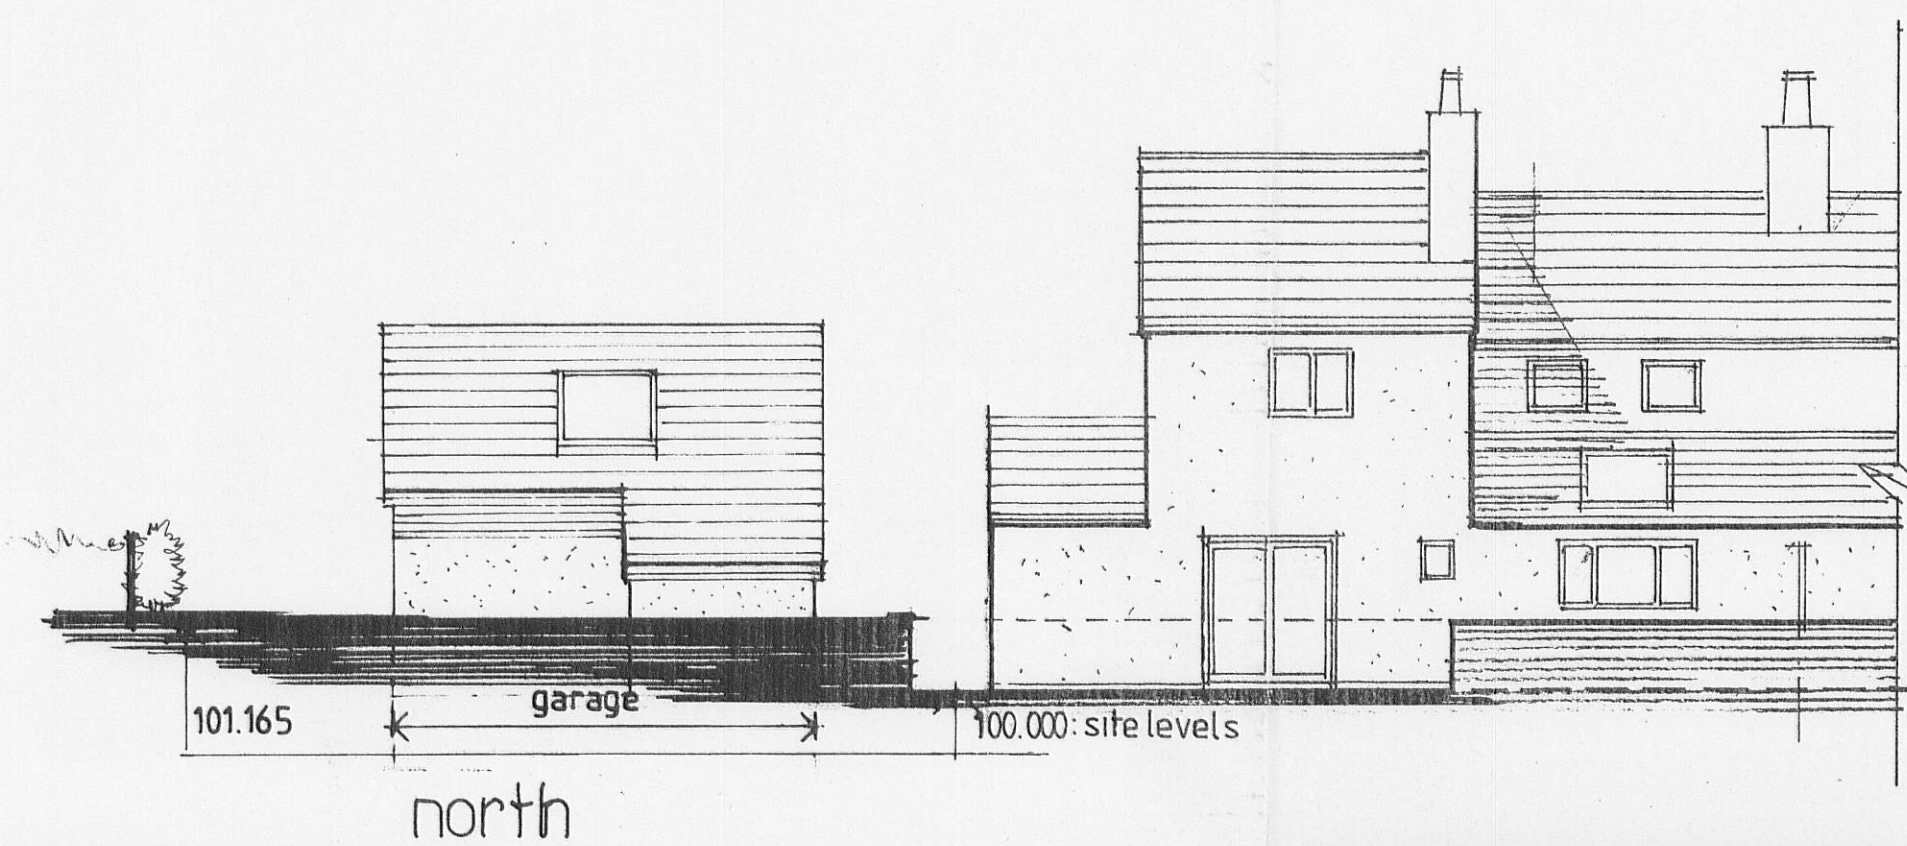
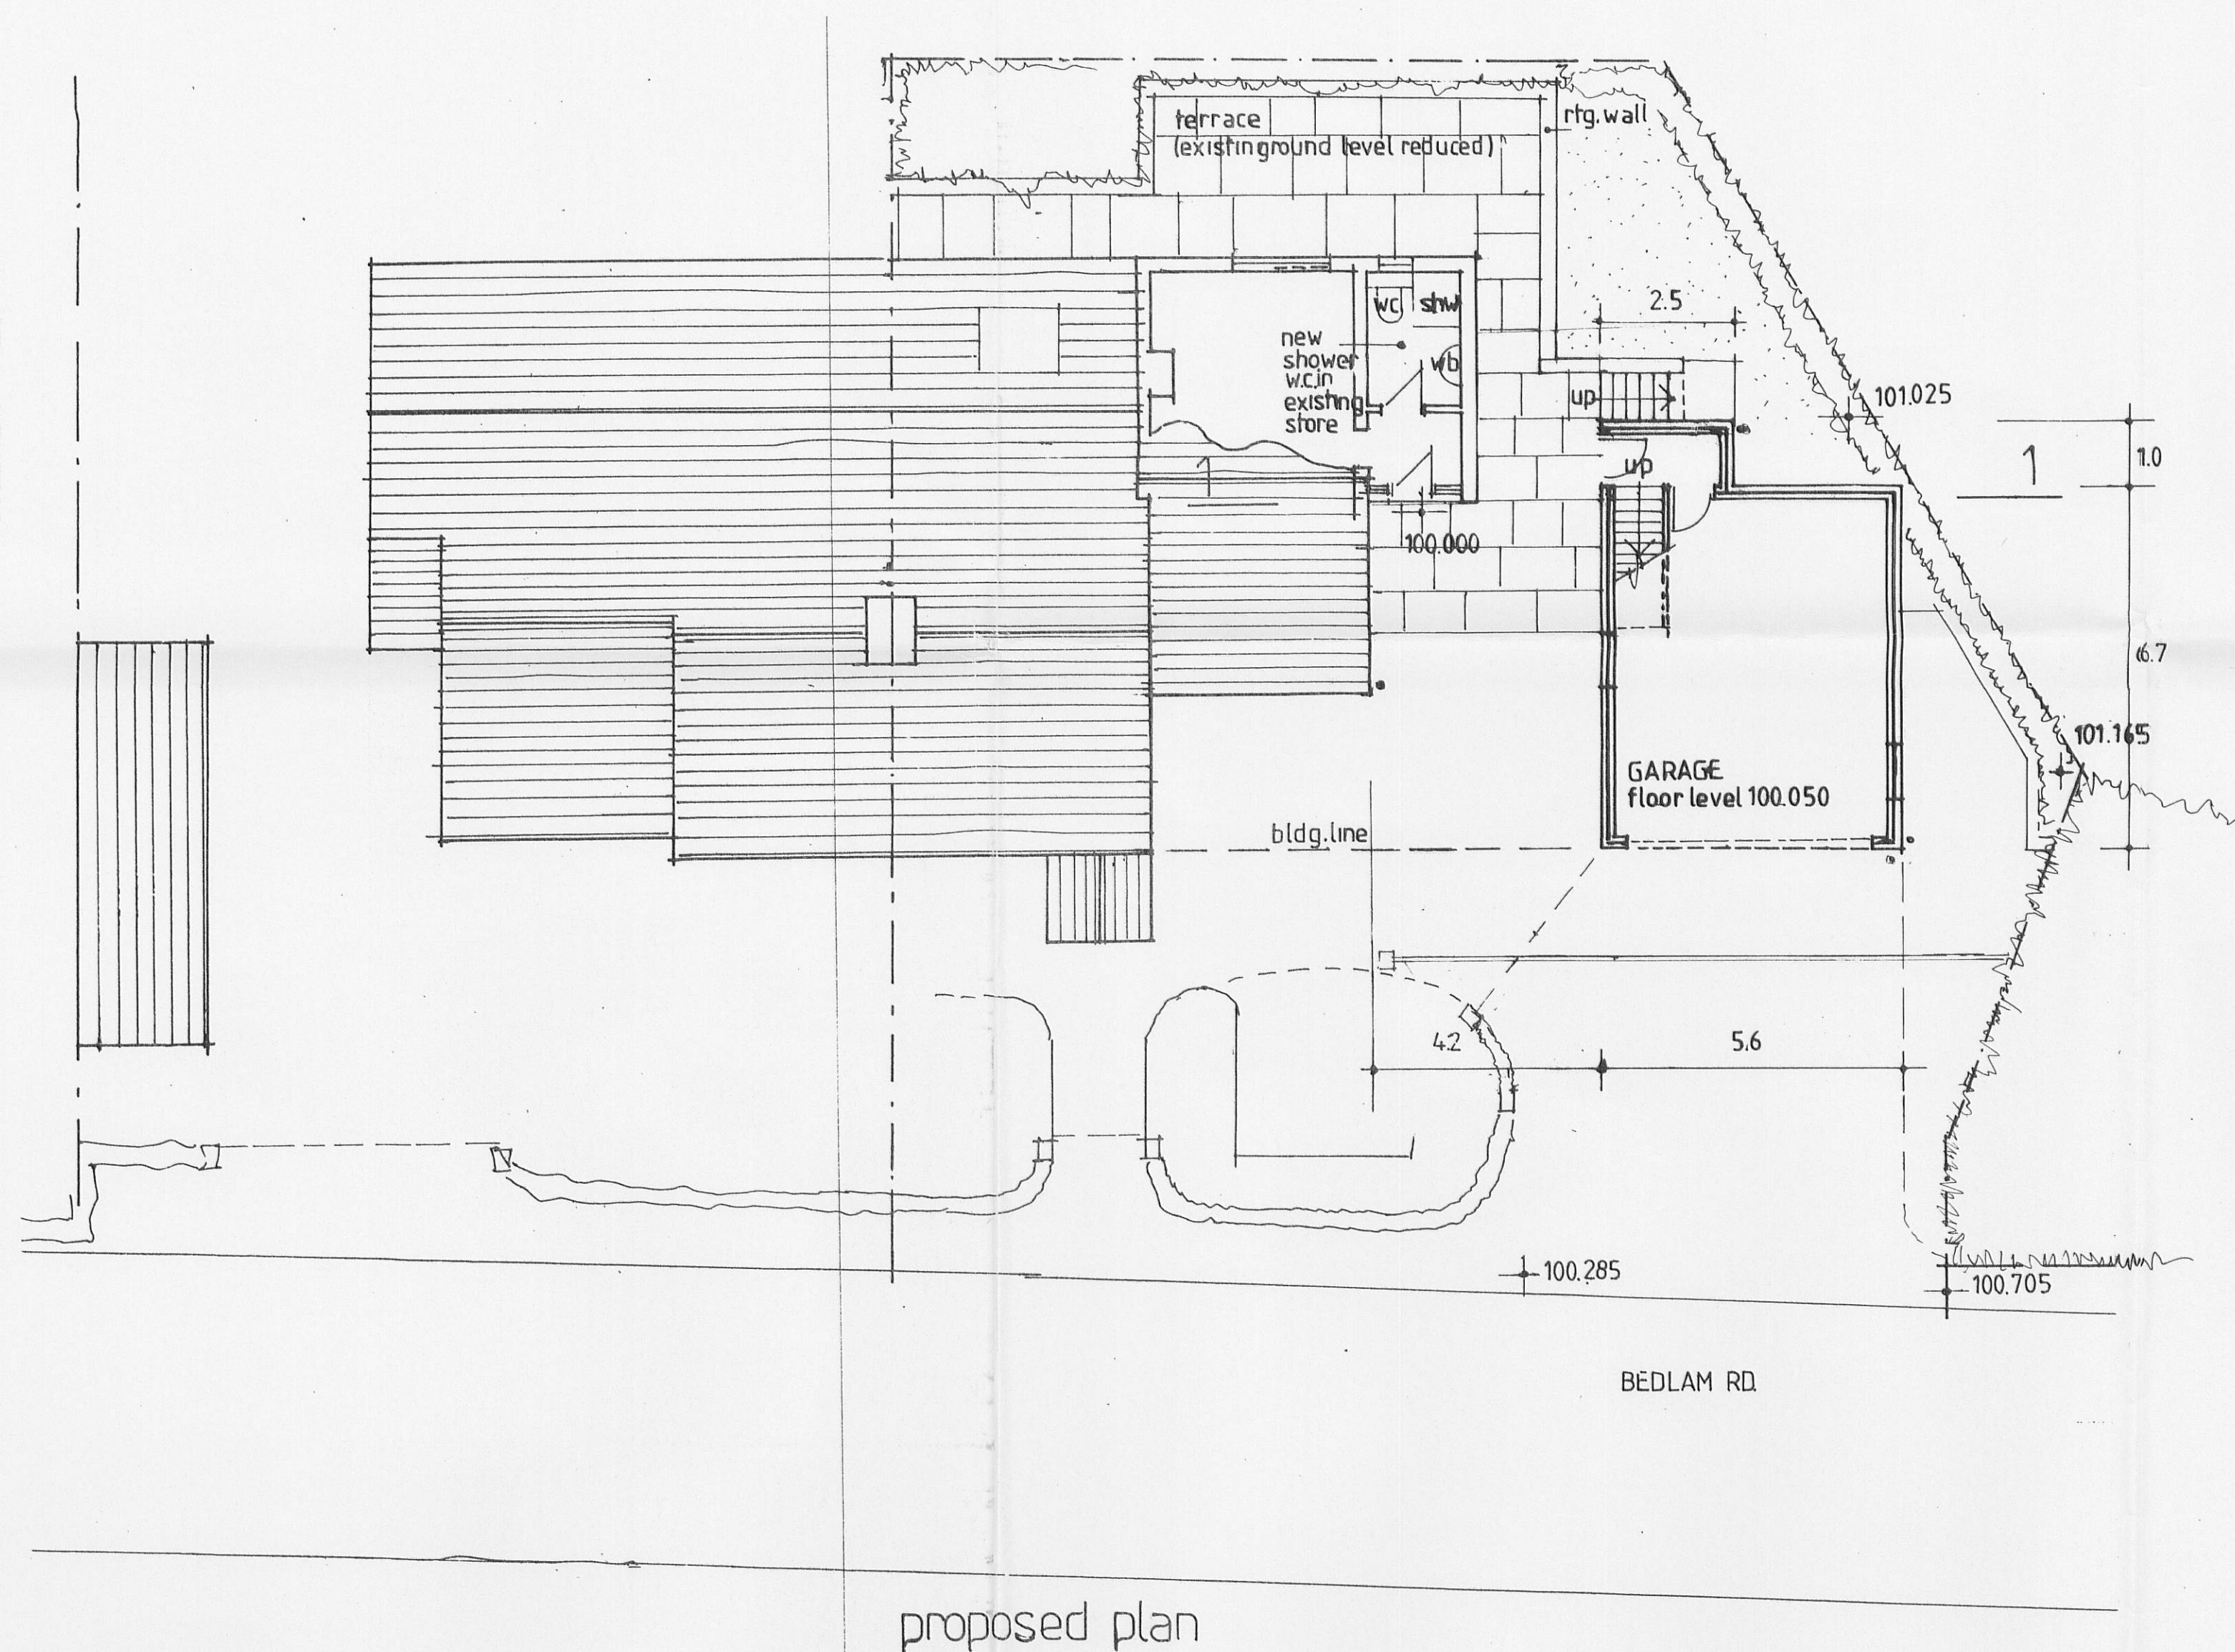


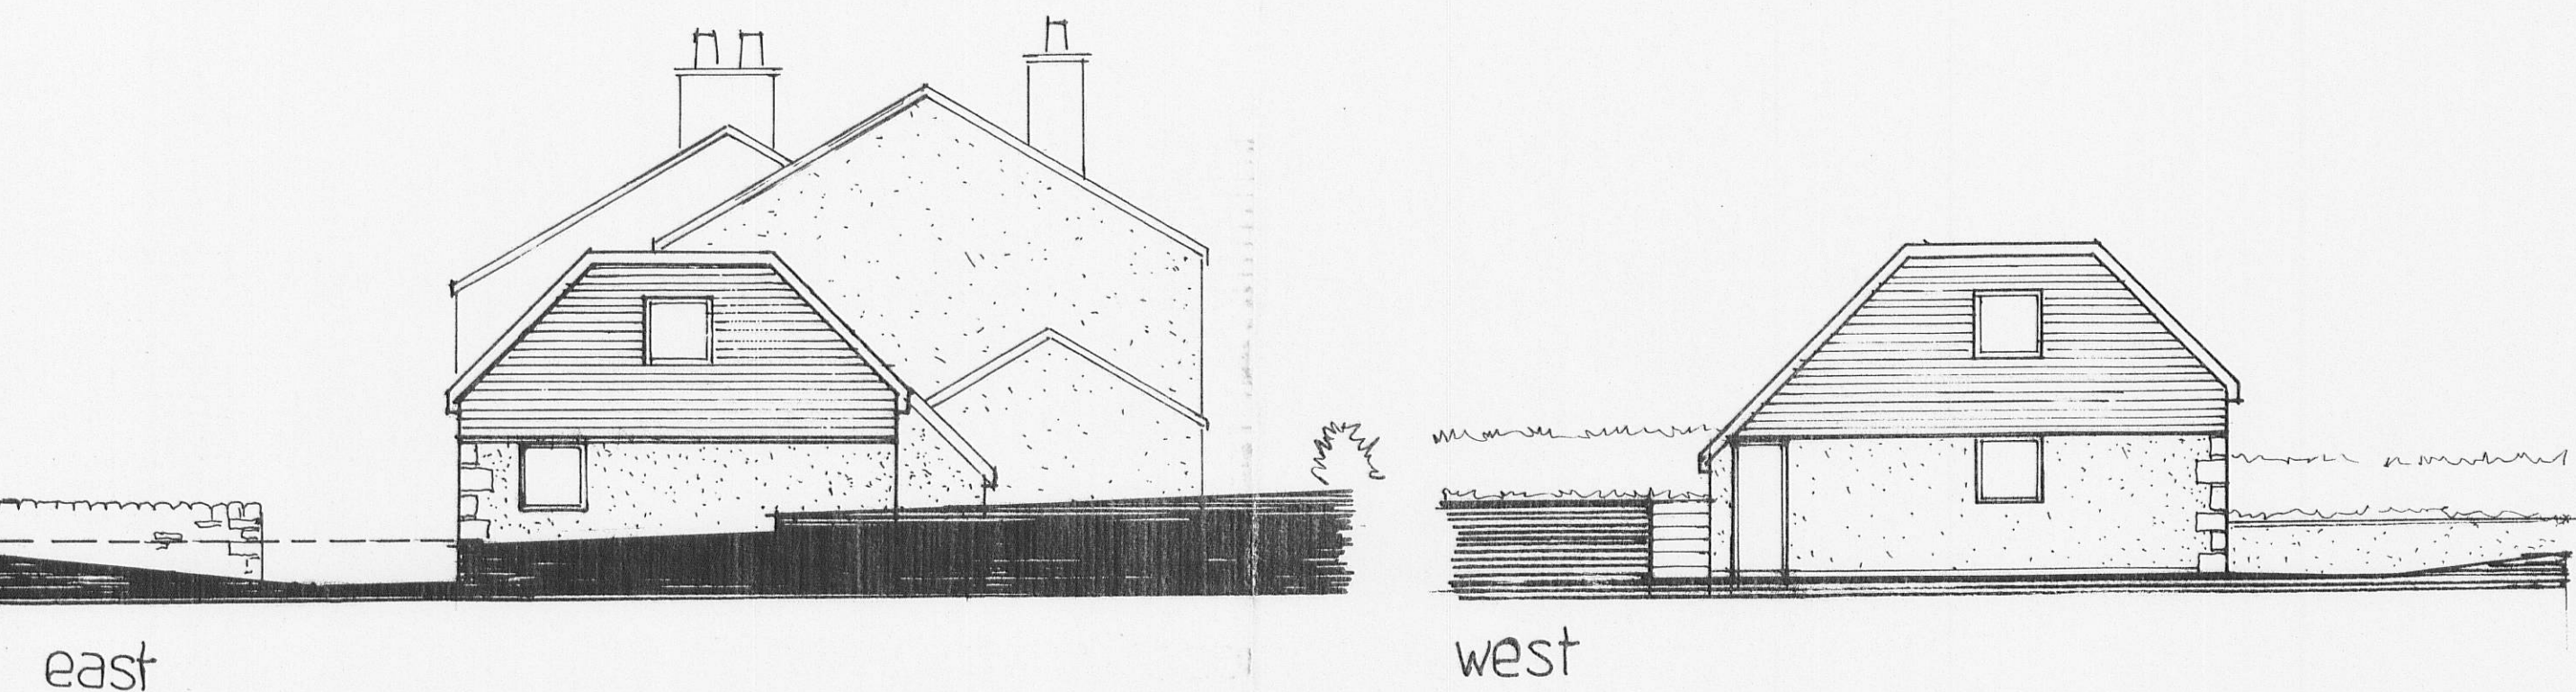

REF: 100/11
MATERIALS:

ROOF: reclaimed natural slate to match existing with grey Flush fitting (conservation type) rooflight.

WALLS: natural render with sandstone quoins to south (front) Elevation, to match existing.

WINDOWS and DOORS: clear preservative finished hardwood To match existing.

CLADDING: boarding and fascia: clear preservative finished Treated semi hardwood.

320120183P

A Ashworth, RIBA mob: 07970 023824
Lime Kiln Cottage, Bedlam Road
Thornley-with-Wheatley, Preston PR3 2TL

REF: 100/11/03 A

Project: Lime Kiln Cottage: Garage, office

Site: Lime Kiln Cottage, Bedlam Rd., Thornley with Wheatley

Preston, PR3 2TL

Client: Mr. & Mrs. A. Ashworth

Drwg.: REVISED PROPOSED PLAN AND ELEVATIONS

Scale: 1/100th. Drawn: AA 30.11.11