
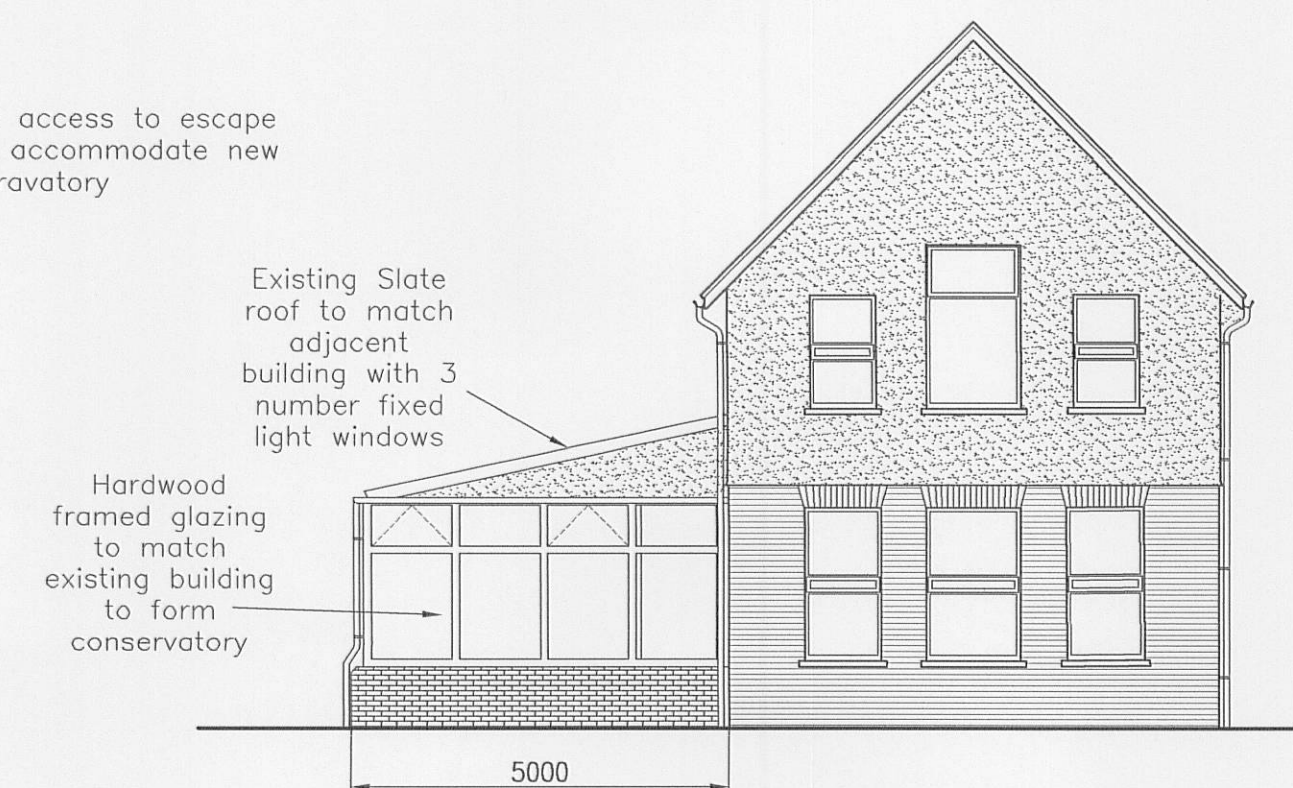
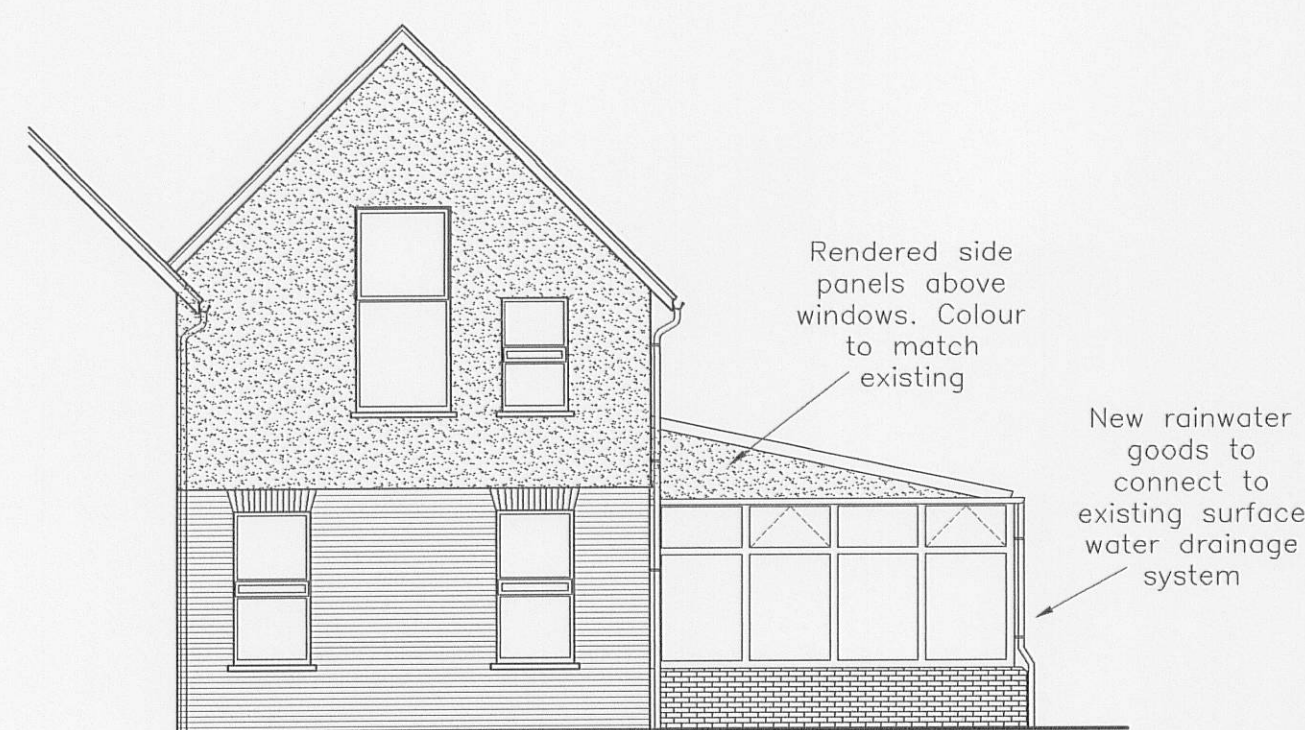
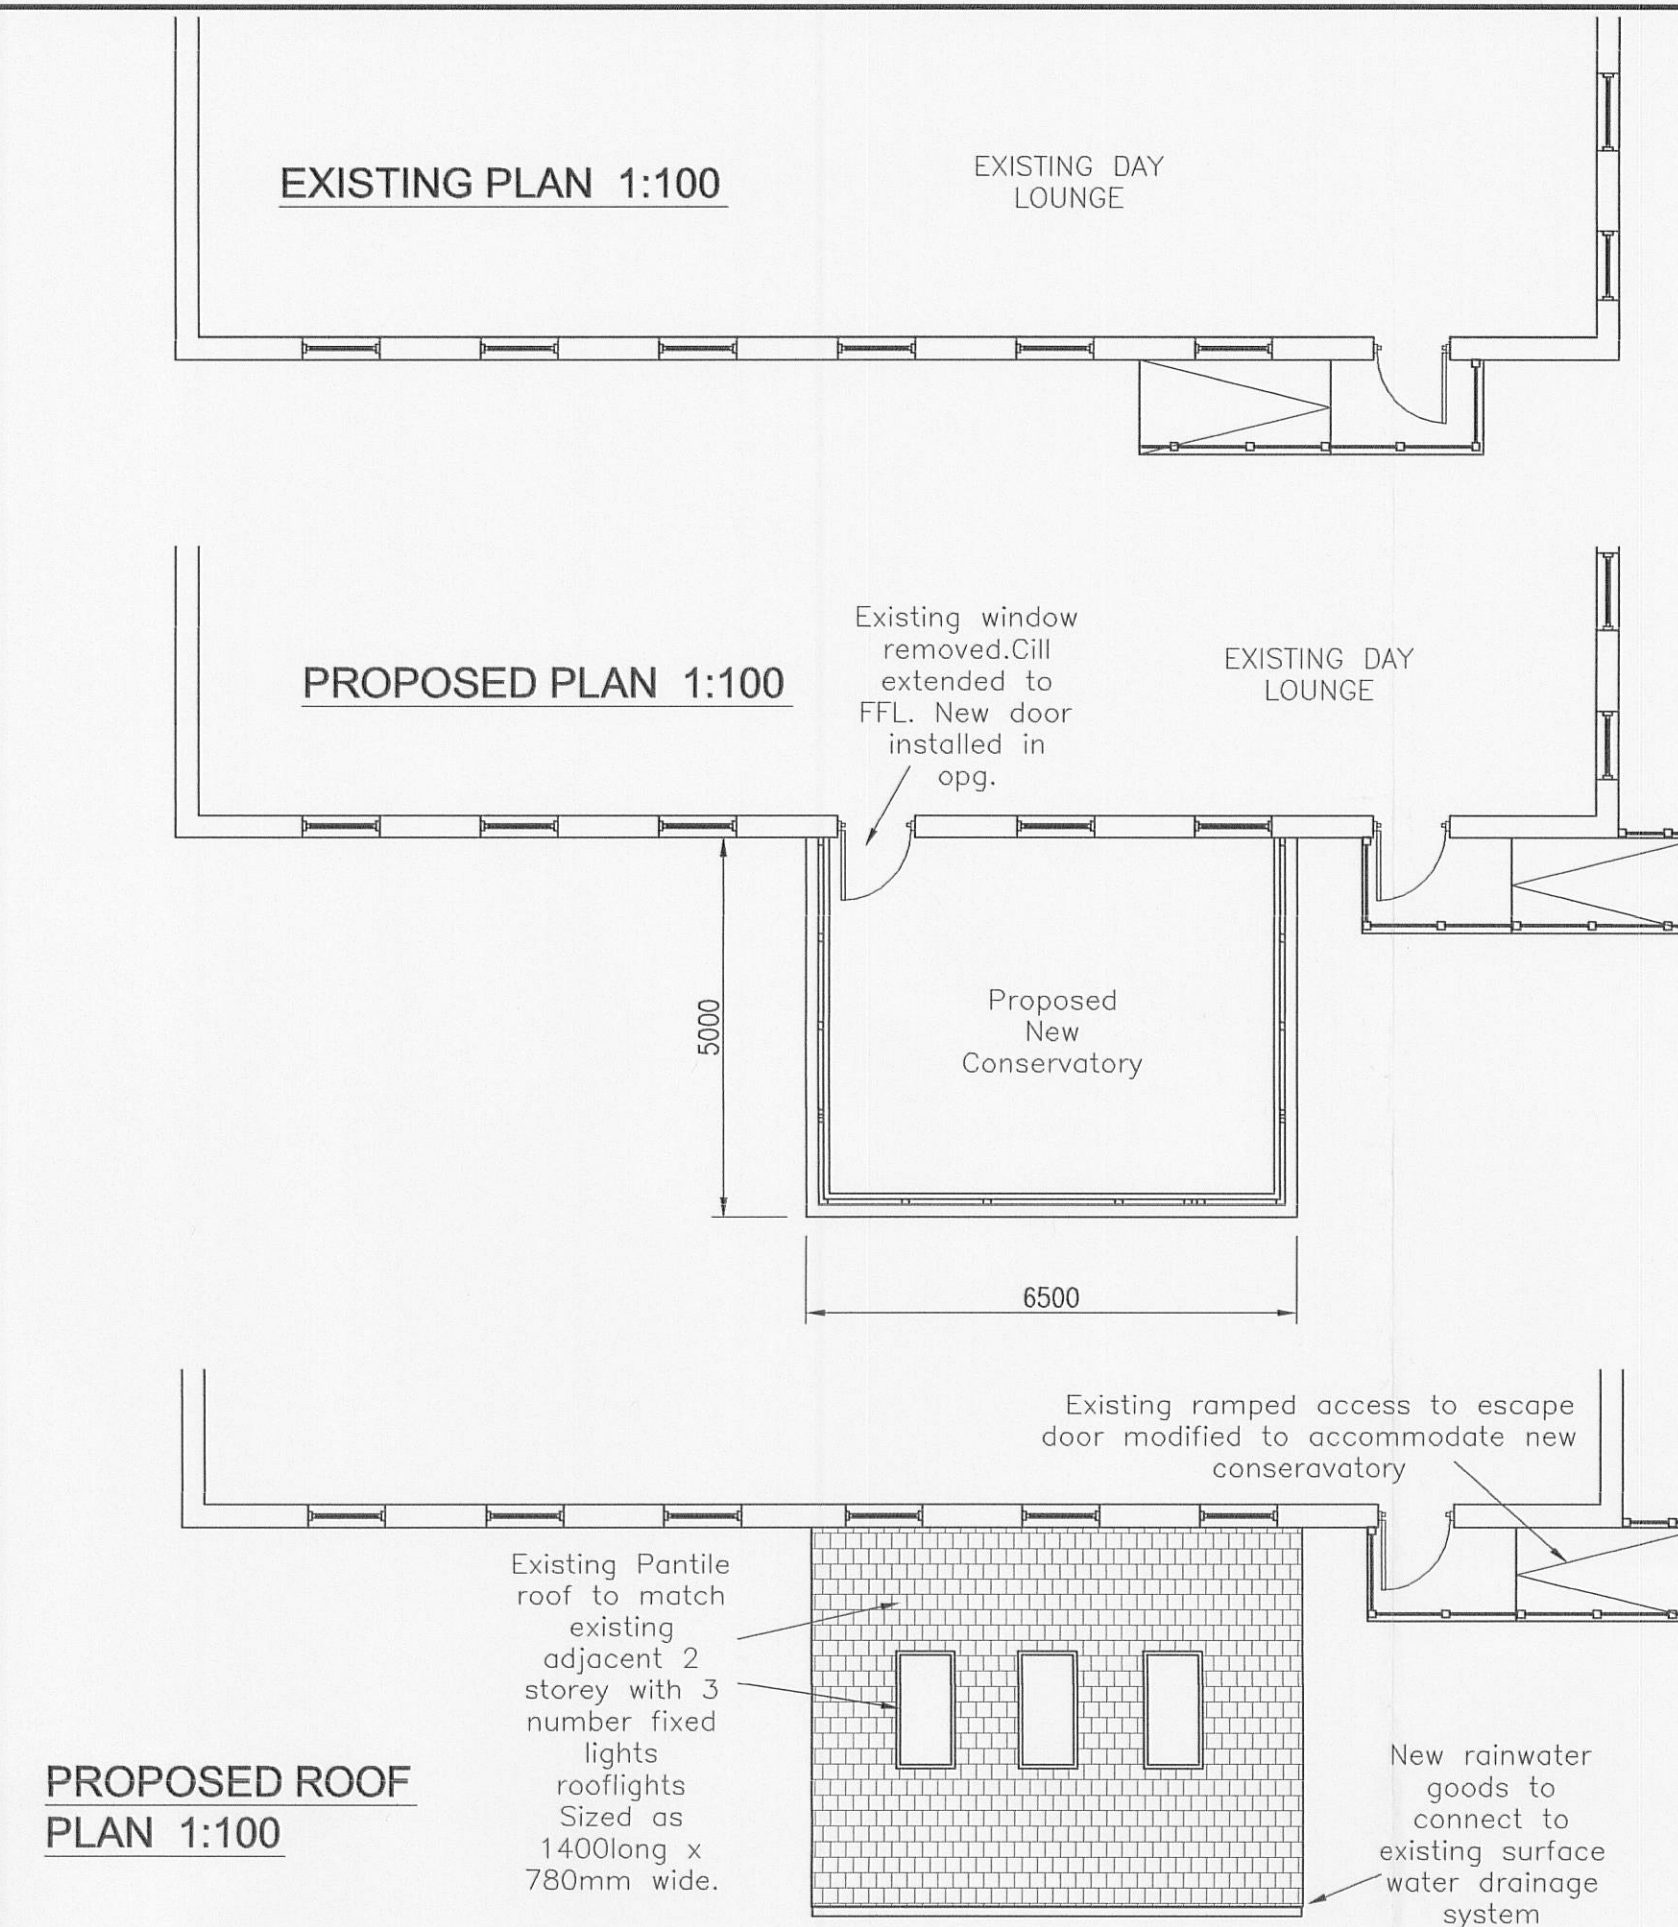
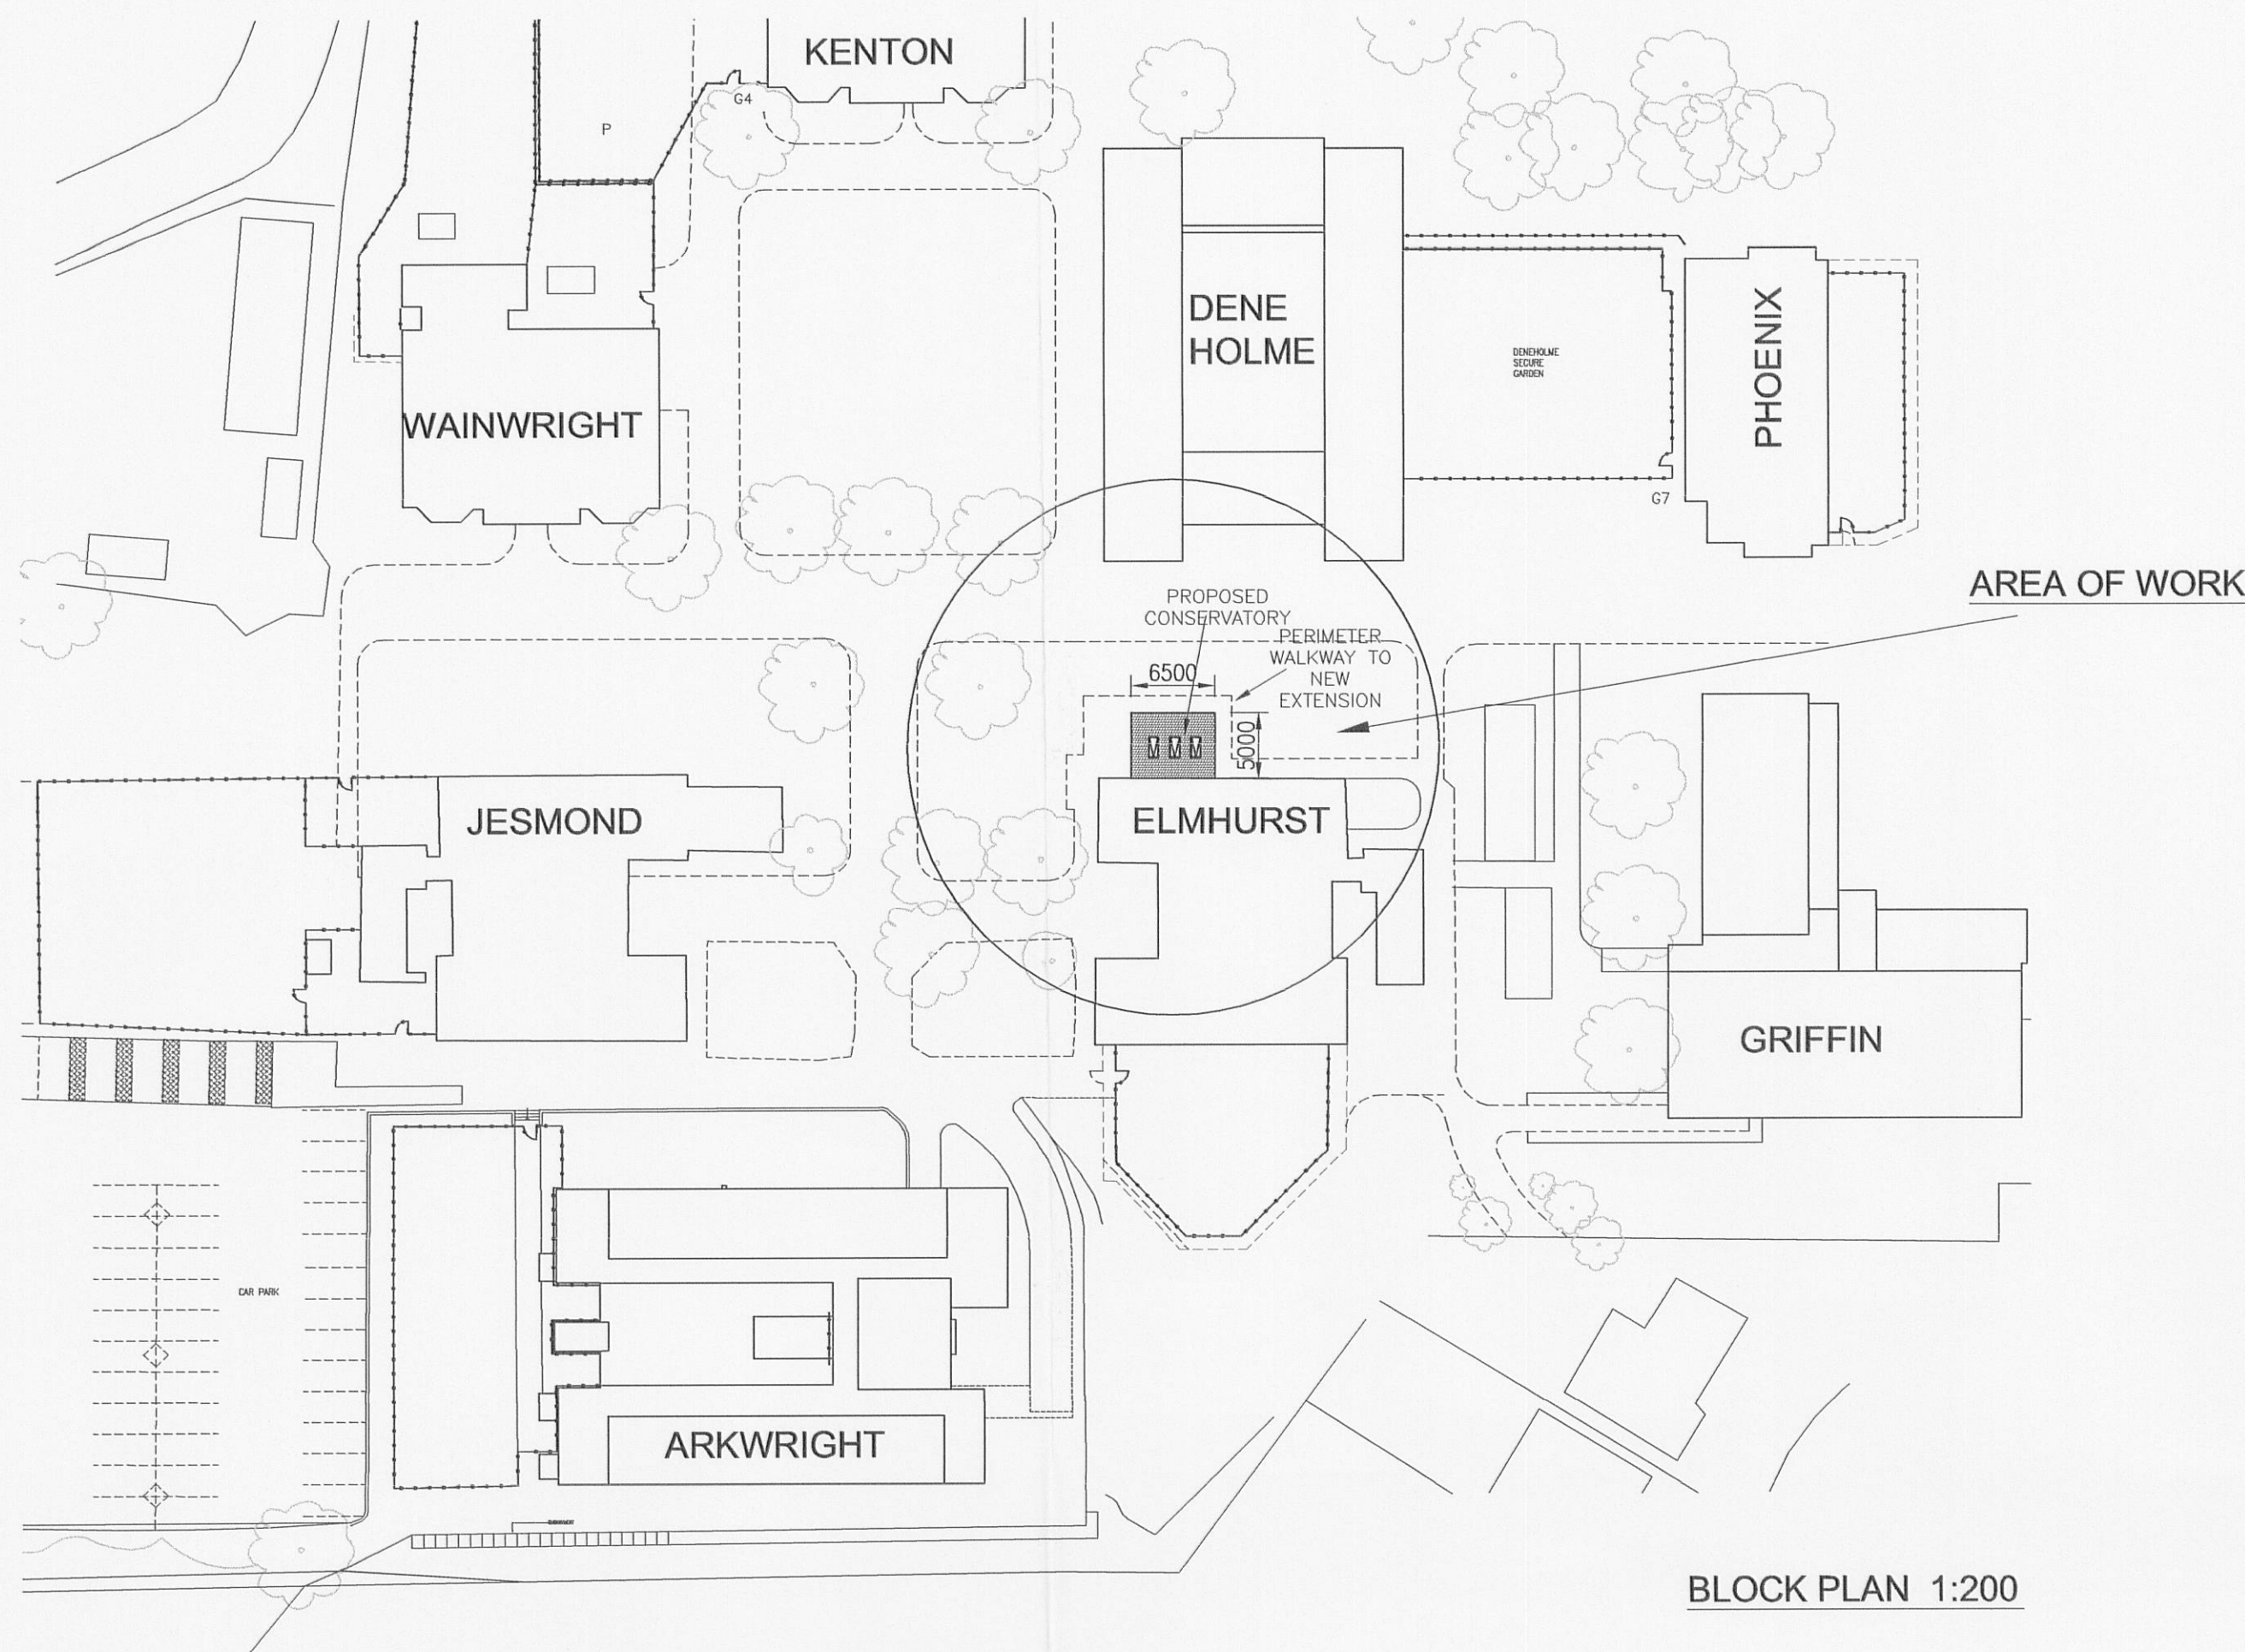


This drawing (or any part thereof) may not be copied, transmitted or disclosed to any third party or unauthorized person without the prior written permission of Gilling Dod Architects.
This drawing is to be read in conjunction with all other relevant drawings prepared by consultants and sub-contractors.
Do not scale from this drawing. Work only to printed dimensions.
Report any discrepancies to the Architect or representatives thereof.

P4 CO BP	Planning application	240212 BP
P3 CO BP	Client issue for comment	200212 BP
P2 CO BP	Client comments addressed.	060212 BP
P1 CO BP	Issued for Comment	021208 BP
Rev. By Chkd.	COMMENTS	Date Authorised

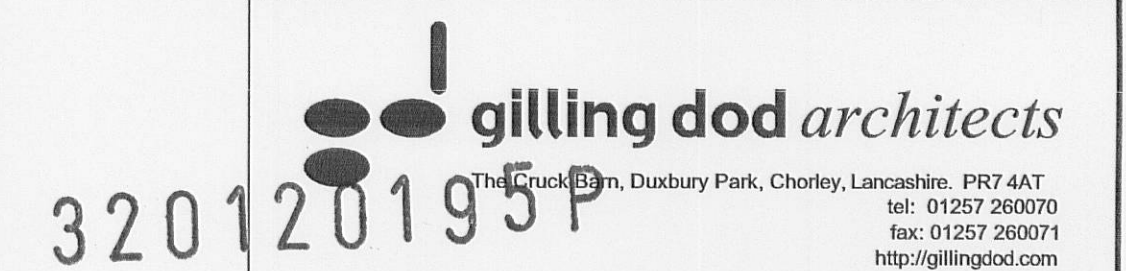

Project

PROPOSED EXTENSION TO ELMHURST WARD FOR PARTNERSHIPS IN CARE

Drawing

PROPOSED CONSERVATORY EXISTING & PROPOSED PLANS & ELEVATIONS

Status	Information ☒	Comment ☐	Approval ☐
	Tender ☐	Construction ☐	As-Built ☐

Project number	Scale	Original drg. sheet size
7104	1:200/100	A1
Drawn By	Checked By	Date
CO	BP	280112

Drawing number	Rev.
109	P4