



Notes



All Dimensions to be checked on site. Walls shown on plans are not to be assumed to be solid & should be checked for thickness, construction, load bearing capacity & stability

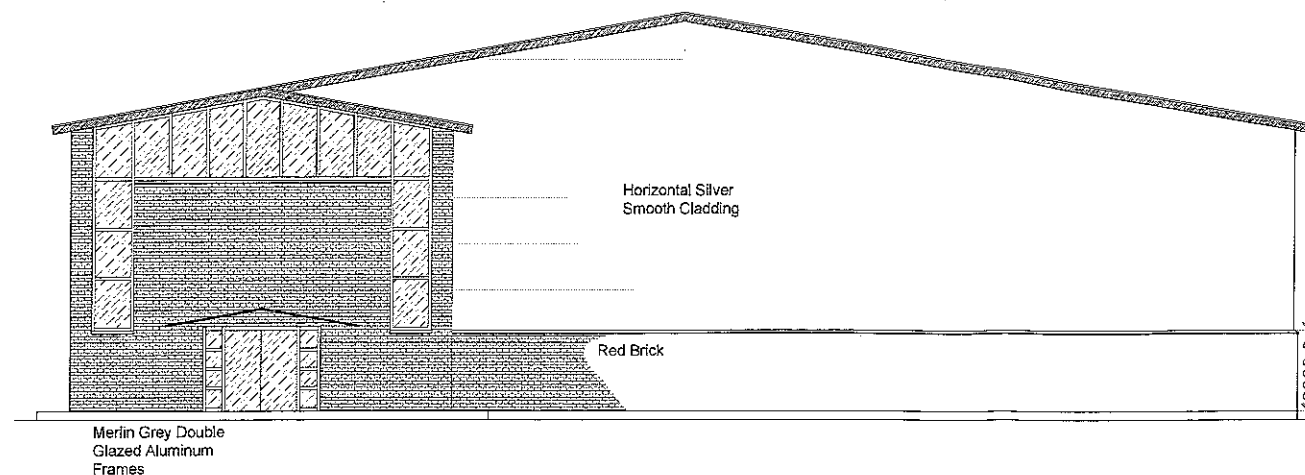

Front South East Facing Elevation

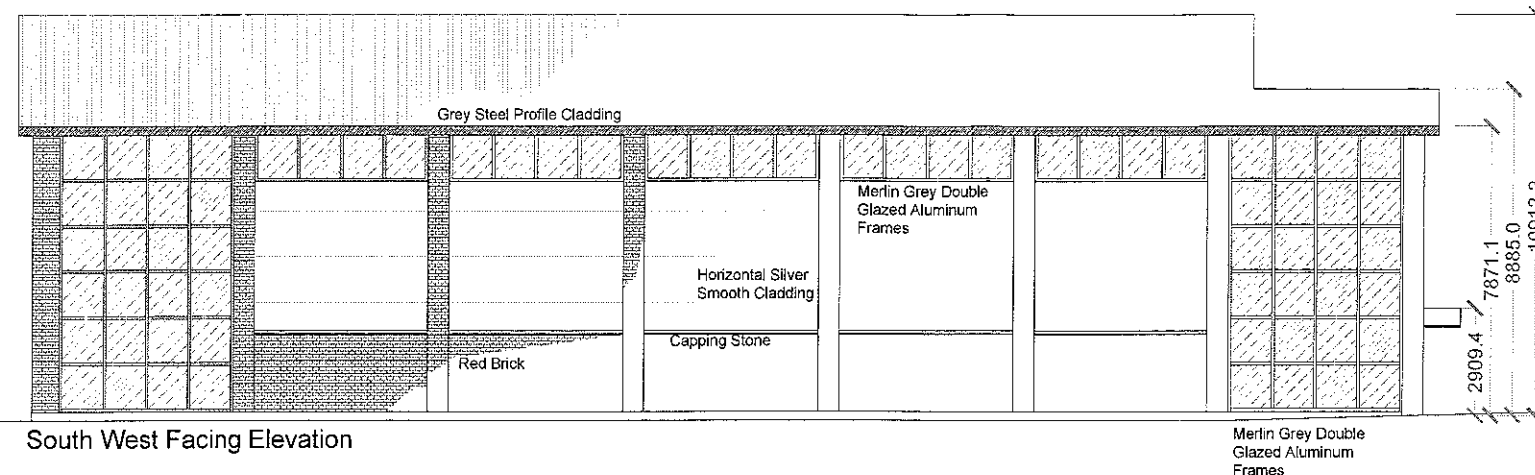


South West Facing Elevation

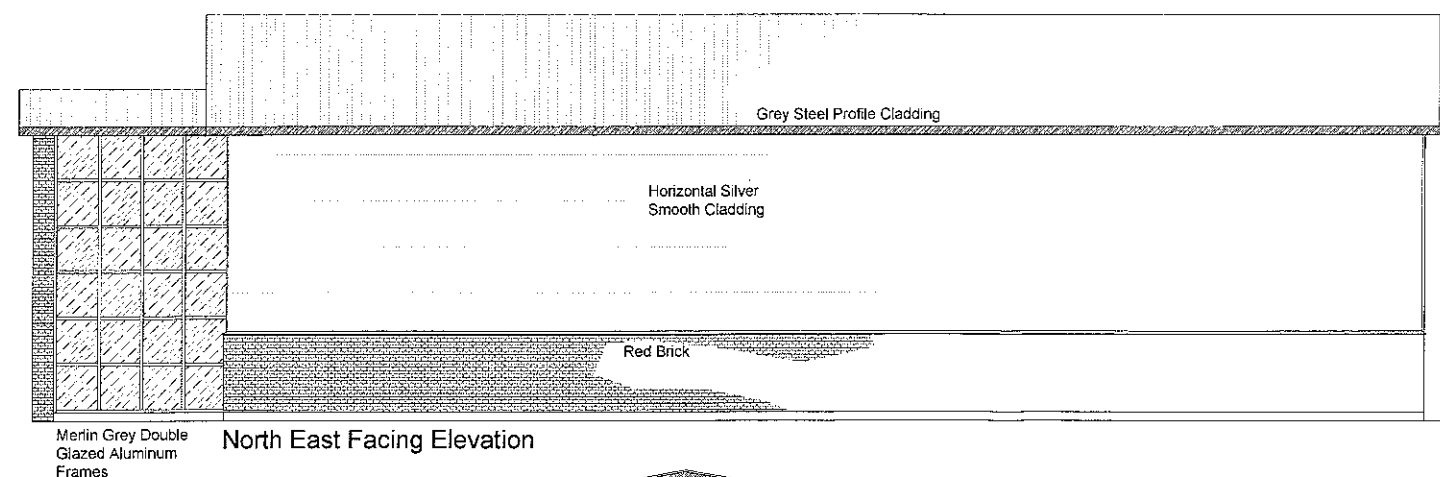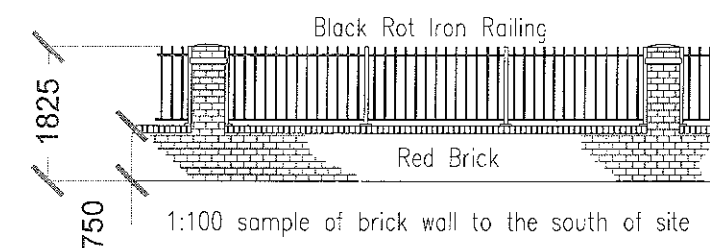

North East Facing Elevation

320120219P

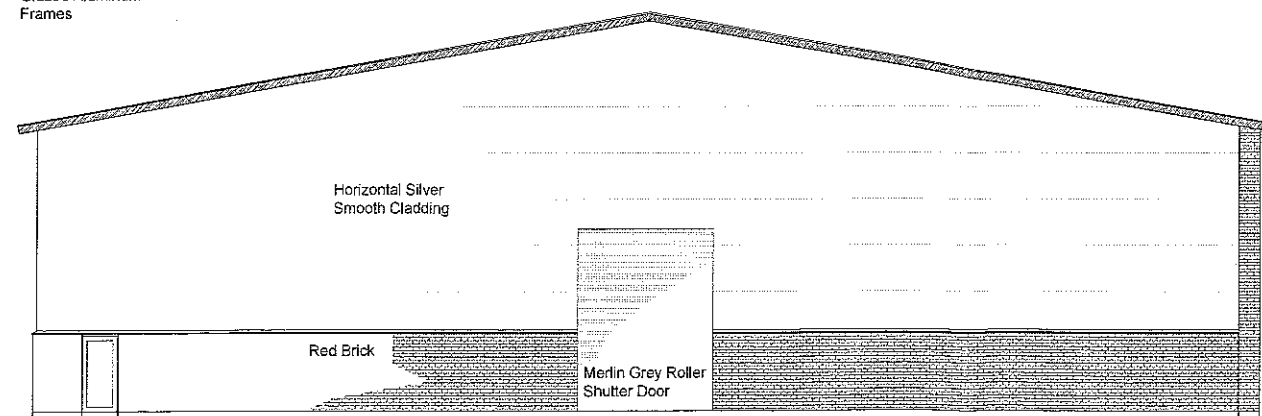

North West Facing Elevation

AMENDED PLANS RECEIVED
DATE 6 June 2012

Rev.A Description. Wall detail added



2 Berkshire Close | Wilpshire | Blackburn | Lancashire | BB1 9NG
tel 01254 614055 fax 01254 209754 e-mail sales@tricadsolutions.co.uk

Site Address

Altham Pumping Station
Burnley Road, Altham
BB12 7NL

Project Description

Proposed New Building

Drawing Title

Proposed Elevations

Scale Date Drawn By

1:200@A3 31/05/2012 MD

Drawing Number

TRI-0815-06