



RIBBLE VALLEY
BOROUGH COUNCIL

06 MAR 2012

For office use only

Application No 320120230P

Date received

Fee paid £

Receipt No:

Council Offices, Church Walk, Clitheroe, Lancashire, BB7 2RA Tel: 01200 425111 www.ribblevalley.gov.uk

Application for Planning Permission. Town and Country Planning Act 1990

You can complete and submit this form electronically via the Planning Portal by visiting www.planningportal.gov.uk/apply

Publication of applications on planning authority websites

Please note that the information provided on this application form and in supporting documents may be published on the Authority's website. If you require any further clarification, please contact the Authority's planning department

Please complete using block capitals and black ink

It is important that you read the accompanying guidance notes as incorrect completion will delay the processing of your application

1. Applicant Name and Address

Title: **MR** First name: **JASON**
Last name: **MELVIN**
Company (optional): **BAE SYSTEMS PLC**
Unit: House number: House suffix:
House name:
Address 1: **SAMLESBURY AERODROME**
Address 2: **BALDERSTONE**
Address 3:
Town: **BLACKBURN**
County: **LANCASHIRE**
Country: **UK**
Postcode: **BB2 7LF**

2. Agent Name and Address

Title: **MRS** First name: **WENDY**
Last name: **NUGENT**
Company (optional): **BAE SYSTEMS PLC**
Unit: House number: House suffix:
House name: **PROPERTY & PLANNING TEAM**
Address 1: **WARTON AERODROME (W3109)**
Address 2: **WARTON**
Address 3:
Town: **PRESTON**
County: **LANCASHIRE**
Country: **UK**
Postcode: **PR4 1AX**

3. Description of the Proposal

Please describe the proposed development, including any change of use:

THE PROPOSAL IS TO RENEW THE PLANNING PERMISSION GRANTED IN 2010 (2010/0198) FOR A PORTACABIN TOILET FACILITY NEXT TO S417 CLASSROOM FACILITY AT SAMLESBURY SITE. PERMISSION IS SOUGHT FOR A FURTHER THREE YEARS TO ENABLE A TEMPORARY PROJECT ON SITE TO BE COMPLETED.

Has the building, work or change of use already started?

☒ Yes

☐ No

If Yes, please state the date when building, work or use were started (DD/MM/YYYY):

MAY 2010

(date must be pre-application submission)

Has the building, work or change of use been completed?

☒ Yes

☐ No

If Yes, please state the date when the building, work or change of use was completed: (DD/MM/YYYY):

MAY 2010

(date must be pre-application submission)

4. Site Address Details

Please provide the full postal address of the application site

Unit: **S417** House number: House suffix: House name: Address 1: **SAMLESBURY AIRPORT**Address 2: **BALDERSTONE**Address 3: Town: **BLACKBURN**County: **LANCASHIRE**Postcode (optional): **BB2 7LF**Description of location or a grid reference
(must be completed if postcode is not known):Easting: Northing:

Description:

INDUSTRIAL SITE**5. Pre-application Advice**Has assistance or prior advice been sought from the local authority about this application? ☐ Yes ☒ No

If Yes, please complete the following information about the advice you were given (This will help the authority to deal with this application more efficiently)

Please tick if the full contact details are not known, and then complete as much as possible: ☐

Officer name:

Reference:

Date (DD/MM/YYYY):
(must be pre-application submission)

Details of pre-application advice received?

6. Pedestrian and Vehicle Access, Roads and Rights of Way

Is a new or altered vehicle access proposed to or from the public highway?

☐ Yes ☒ No

Is a new or altered pedestrian access proposed to or from the public highway?

☐ Yes ☒ No

Are there any new public roads to be provided within the site?

☐ Yes ☒ No

Are there any new public rights of way to be provided within or adjacent to the site?

☐ Yes ☒ No

Do the proposals require any diversions /extinguishments and/or creation of rights of way?

☐ Yes ☒ No

If you answered Yes to any of the above questions, please show details on your plans/drawings and state the reference of the plan (s)/drawings(s)

7. Waste Storage and Collection

Do the plans incorporate areas to store and aid the collection of waste?

☐ Yes ☒ No

If Yes, please provide details:

Have arrangements been made for the separate storage and collection of recyclable waste?

☐ Yes ☒ No

If Yes, please provide details:

8. Authority Employee / MemberWith respect to the Authority, I am: (a) a member of staff
(b) an elected member
(c) related to a member of staff
(d) related to an elected memberDo any of these statements apply to you? ☐ Yes ☒ No

If Yes, please provide details of the name, relationship and role

9. Materials

If applicable, please state what materials are to be used externally. Include type, colour and name for each material:

	Existing (where applicable)	Proposed	Not applicable	Don't Know
Walls	GREY LAMINATED METAL PANELS	TO MATCH EXISTING	☐	☐
Roof	GREY COLOURED PANELS	u	☐	☐
Windows		u	☐	☐
Doors			☐	☐
Boundary treatments (e.g. fences, walls)			☒	☐
Vehicle access and hard-standing			☒	☐
Lighting			☒	☐
Others (please specify)			☐	☐

Are you supplying additional information on submitted plan(s)/drawing(s)/design and access statement?

☐ Yes

☐ No

If Yes, please state references for the plan(s)/drawing(s)/design and access statement:

10. Vehicle Parking

Please provide information on the existing and proposed number of on-site parking spaces:

Type of Vehicle	Total Existing	Total proposed (including spaces retained)	Difference in spaces
Cars	N/A		
Light goods vehicles/ public carrier vehicles			
Motorcycles			
Disability spaces			
Cycle spaces			
Other (e.g. Bus)			
Other (e.g. Bus)			

11. Foul Sewage

Please state how foul sewage is to be disposed of:

- ☒ Mains sewer ☐ Cess pit
☐ Septic tank ☐ Other
☐ Package treatment plant

Are you proposing to connect to the existing drainage system? ☒ Yes ☐ No

If Yes, please include the details of the existing system on the application drawings and state references for the plan(s)/drawing(s):

12. Assessment of Flood Risk

Is the site within an area at risk of flooding? (Refer to the Environment Agency's Flood Map showing flood zones 2 and 3 and consult Environment Agency standing advice and your local planning authority requirements for information as necessary)

☐ Yes ☒ No

If Yes, you will need to submit a Flood Risk Assessment to consider the risk to the proposed site

Is your proposal within 20 metres of a watercourse (e.g. river, stream or beck)? ☐ Yes ☒ No

Will the proposal increase the flood risk elsewhere? ☐ Yes ☒ No

How will surface water be disposed of?

- ☐ Sustainable drainage system ☐ Existing watercourse
☐ Soakaway ☐ Pond/lake
☒ Main sewer

13. Biodiversity and Geological Conservation

To assist in answering the following questions refer to the guidance notes for further information on when there is a reasonable likelihood that any important biodiversity or geological conservation features may be present or nearby and whether they are likely to be affected by your proposals

Having referred to the guidance notes, is there a reasonable likelihood of the following being affected adversely or conserved and enhanced within the application site, or on land adjacent to or near the application site?

a) Protected and priority species:

- ☐ Yes, on the development site
☐ Yes, on land adjacent to or near the proposed development
☒ No

b) Designated sites, important habitats or other biodiversity features:

- ☐ Yes, on the development site
☐ Yes, on land adjacent to or near the proposed development
☒ No

c) Features of geological conservation importance:

- ☐ Yes, on the development site
☐ Yes, on land adjacent to or near the proposed development
☒ No

14. Existing Use

Please describe the current use of the site:

Is the site currently vacant? ☐ Yes ☒ No

If Yes, please describe the last use of the site:

When did this use end (if known)?

DD/MM/YYYY

(date where known may be approximate)

Does the proposal involve any of the following?

If yes, you will need to submit an appropriate contamination assessment with your application

Land which is known to be contaminated? ☐ Yes ☒ No

Land where contamination is suspected for all or part of the site? ☐ Yes ☒ No

A proposed use that would be particularly vulnerable to the presence of contamination? ☐ Yes ☒ No

15. Trees and Hedges

Are there trees or hedges on the proposed development site? ☐ Yes ☒ No

And/or: Are there trees or hedges on land adjacent to the proposed development site that could influence the development or might be important as part of the local landscape character? ☐ Yes ☒ No

If Yes to either or both of the above, you may need to provide a full Tree Survey, at the discretion of your local planning authority. If a Tree Survey is required, this and the accompanying plan should be submitted alongside your application. Your local planning authority should make clear on its website what the survey should contain, in accordance with the current 'B55837: Trees in relation to construction - Recommendations'.

16. Trade Effluent

Does the proposal involve the need to dispose of trade effluents or waste? ☐ Yes ☒ No

If Yes, please describe the nature, volume and means of disposal of trade effluents or waste

17. Residential Units (Including Conversion)

Does your proposal include the gain, loss or change of use of residential units?
If Yes, please complete details of the changes in the tables below:

☐ Yes☒ No

Proposed Housing							Existing Housing								
Market Housing	Not known	Number of Bedrooms					Total	Market Housing	Not known	Number of Bedrooms					Total
		1	2	3	4+	Unknown				1	2	3	4+	Unknown	
Houses	☐							Houses	☐						
Flats and maisonettes	☐							Flats and maisonettes	☐						
Live-work units	☐							Live-work units	☐						
Cluster flats	☐							Cluster flats	☐						
Sheltered housing	☐							Sheltered housing	☐						
Bedsit/studios	☐							Bedsit/studios	☐						
Unknown type	☐							Unknown type	☐						
Totals (a+b+c+d+e+f+g) =							Totals (a+b+c+d+e+f+g) =								

Social Rented	Not known	Number of Bedrooms					Total	Social Rented	Not known	Number of Bedrooms					Total
		1	2	3	4+	Unknown				1	2	3	4+	Unknown	
Houses	☐							Houses	☐						
Flats and maisonettes	☐							Flats and maisonettes	☐						
Live-work units	☐							Live-work units	☐						
Cluster flats	☐							Cluster flats	☐						
Sheltered housing	☐							Sheltered housing	☐						
Bedsit/studios	☐							Bedsit/studios	☐						
Unknown type	☐							Unknown type	☐						
Totals (a+b+c+d+e+f+g) =							Totals (a+b+c+d+e+f+g) =								

Intermediate	Not known	Number of Bedrooms					Total	Intermediate	Not known	Number of Bedrooms					Total
		1	2	3	4+	Unknown				1	2	3	4+	Unknown	
Houses	☐							Houses	☐						
Flats and maisonettes	☐							Flats and maisonettes	☐						
Live-work units	☐							Live-work units	☐						
Cluster flats	☐							Cluster flats	☐						
Sheltered housing	☐							Sheltered housing	☐						
Bedsit/studios	☐							Bedsit/studios	☐						
Unknown type	☐							Unknown type	☐						
Totals (a+b+c+d+e+f+g) =							Totals (a+b+c+d+e+f+g) =								

Key worker	Not known	Number of Bedrooms					Total	Key worker	Not known	Number of Bedrooms					Total
		1	2	3	4+	Unknown				1	2	3	4+	Unknown	
Houses	☐							Houses	☐						
Flats and maisonettes	☐							Flats and maisonettes	☐						
Live-work units	☐							Live-work units	☐						
Cluster flats	☐							Cluster flats	☐						
Sheltered housing	☐							Sheltered housing	☐						
Bedsit/studios	☐							Bedsit/studios	☐						
Unknown type	☐							Unknown type	☐						
Totals (a+b+c+d+e+f+g) =							Totals (a+b+c+d+e+f+g) =								

Total proposed residential units (A+B+C+D) =	
Total existing residential units (E+F+G+H) =	

TOTAL NET GAIN or LOSS of RESIDENTIAL UNITS (Proposed Housing Grand Total - Existing Housing Grand Total):

18. All Types of Development: Non-residential Floorspace

Does your proposal involve the loss, gain or change of use of non-residential floorspace?

☒ Yes☐ No

If you have answered Yes to the question above please add details in the following table:

Use class/type of use	Not applicable	Existing gross internal floorspace (square metres)	Gross internal floorspace to be lost by change of use or demolition (square metres)	Total gross internal floorspace proposed (including change of use)(square metres)	Net additional gross internal floorspace following development (square metres)
A1	☐				
Shops	☐				
Net tradable area:	☐				
A2	☐				
Financial and professional services	☐				
A3	☐				
Restaurants and cafes	☐				
A4	☐				
Drinking establishments	☐				
A5	☐				
Hot food takeaways	☐				
B1 (a)	☐				
Office (other than A2)	☐				
B1 (b)	☐				
Research and development	☐				
B1 (c)	☐				
Light industrial	☐				
B2	☐				
General industrial	☐				
B8	☐				
Storage or distribution	☐				
C1	☐				
Hotels and halls of residence	☐				
C2	☐				
Residential institutions	☐				
D1	☐				
Non-residential institutions	☐				
D2	☐				
Assembly and leisure	☐				
OTHER	☐				
Please Specify	☐	25m ²			
WELFARE	☐				
Total	☐				

In addition, for hotels, residential institutions and hostels, please additionally indicate the loss or gain of rooms

Use class	Type of use	Not applicable	Existing rooms to be lost by change of use or demolition	Total rooms proposed (including changes of use)	Net additional rooms
C1	Hotels	☐			
C2	Residential Institutions	☐			
OTHER		☐			
Please Specify		☐			

19. Employment

Please complete the following information regarding employees:

	Full-time	Part-time	Total full-time equivalent
Existing employees	NO CHANGE		
Proposed employees			

20. Hours of Opening

Please state the hours of opening for each non-residential use proposed:

Use	Monday to Friday	Saturday	Sunday and Bank Holidays	Not known
	USUAL OPENING HOURS			

21. Site Area

Please state the site area in hectares (ha)

25m²

22. Industrial or Commercial Processes and Machinery

320120230P

Please describe the activities and processes which would be carried out on the site and the end products including plant, ventilation or air conditioning. Please include the type of machinery which may be installed on site:

WELFARE FACILITY

Is the proposal a waste management development? ☐ Yes ☒ No

If the answer is Yes, please complete the following table:

	Not applicable	The total capacity of the void in cubic metres, including engineering surcharge and making no allowance for cover or restoration material (or tonnes if solid waste or litres if liquid waste)	Maximum annual operational throughput in tonnes (or litres if liquid waste)
Inert landfill	☐		
Non-hazardous landfill	☐		
Hazardous landfill	☐		
Energy from waste incineration	☐		
Other incineration	☐		
Landfill gas generation plant	☐		
Pyrolysis/gasification	☐		
Metal recycling site	☐		
Transfer stations	☐		
Material recovery/recycling facilities (MRFs)	☐		
Household civic amenity sites	☐		
Open windrow composting	☐		
In-vessel composting	☐		
Anaerobic digestion	☐		
Any combined mechanical, biological and/or thermal treatment (MBT)	☐		
Sewage treatment works	☐		
Other treatment	☐		
Recycling facilities construction, demolition and excavation waste	☐		
Storage of waste	☐		
Other waste management	☐		
Other developments	☐		

Please provide the maximum annual operational throughput of the following waste streams:

Municipal	
Construction, demolition and excavation	
Commercial and industrial	
Hazardous	

If this is a landfill application you will need to provide further information before your application can be determined. Your waste planning authority should make clear what information it requires on its website.

23. Hazardous Substances

Does the proposal involve the use or storage of any of the following materials in the quantities stated below? ☐ Yes ☐ No ☒ Not applicable

If Yes, please provide the amount of each substance that is involved:

Acrylonitrile (tonnes)		Ethylene oxide (tonnes)		Phosgene (tonnes)	
Ammonia (tonnes)		Hydrogen cyanide (tonnes)		Sulphur dioxide (tonnes)	
Bromine (tonnes)		Liquid oxygen (tonnes)		Flour (tonnes)	
Chlorine (tonnes)		Liquid petroleum gas (tonnes)		Refined white sugar (tonnes)	

Other:

Other:

Amount (tonnes):

Amount (tonnes):

24. Ownership Certificates

One Certificate A, B, C, or D, must be completed, together with the Agricultural Holdings Certificate with this application form

CERTIFICATE OF OWNERSHIP - CERTIFICATE A

Town and Country Planning (Development Management Procedure) (England) Order 2010 Certificate under Article 12

I certify/ The applicant certifies that on the day 21 days before the date of this application nobody except myself/ the applicant was the owner (owner is a person with a freehold interest or leasehold interest with at least 7 years left to run) of any part of the land or building to which the application relates

Signed - Applicant:

Or signed - Agent:

Date (DD/MM/YYYY):

CERTIFICATE OF OWNERSHIP - CERTIFICATE B

Town and Country Planning (Development Management Procedure) (England) Order 2010 Certificate under Article 12

I certify/ The applicant certifies that I have/ the applicant has given the requisite notice to everyone else (as listed below) who, on the day 21 days before the date of this application, was the owner (owner is a person with a freehold interest or leasehold interest with at least 7 years left to run) of any part of the land or building to which this application relates

Name of Owner	Address	Date Notice Served
	David Brief, BAE Systems Pension Fund	12/03/12
	Trustees Ltd, Burwood House, 14-16 Carter Street, London, SW1H 0QT	

Signed - Applicant:

Or signed - Agent:

Date (DD/MM/YYYY):

CERTIFICATE OF OWNERSHIP - CERTIFICATE C

Town and Country Planning (Development Management Procedure) (England) Order 2010 Certificate under Article 12

I certify/ The applicant certifies that:

- Neither Certificate A or B can be issued for this application
- All reasonable steps have been taken to find out the names and addresses of the other owners (owner is a person with a freehold interest or leasehold interest with at least 7 years left to run) of the land or building, or of a part of it, but I have/ the applicant has been unable to do so

The steps taken were:

12 MAR 2012

Name of Owner	Address	Date Notice Served

Notice of the application has been published in the following newspaper (circulating in the area where the land is situated):

On the following date (which must not be earlier than 21 days before the date of the application):

Signed - Applicant:

Or signed - Agent:

Date (DD/MM/YYYY):

24. Ownership Certificates (continued)

CERTIFICATE OF OWNERSHIP - CERTIFICATE D

Town and Country Planning (Development Management Procedure) (England) Order 2010 Certificate under Article 12

I certify/ The applicant certifies that:

- Certificate A cannot be issued for this application
- All reasonable steps have been taken to find out the names and addresses of everyone else who, on the day 21 days before the date of this application, was the owner (owner is a person with a freehold interest or leasehold interest with at least 7 years left to run) of any part of the land to which this application relates, but I have/ the applicant has been unable to do so

The steps taken were:

--

Notice of the application has been published in the following newspaper (circulating in the area where the land is situated):

--

On the following date (which must not be earlier than 21 days before the date of the application):

--

Signed - Applicant:

--

Or signed - Agent:

--

Date (DD/MM/YYYY):

--

25. Agricultural Land Declaration

AGRICULTURAL LAND DECLARATION

Town and Country Planning (Development Management Procedure) (England) Order 2010 Certificate under Article 12
Agricultural Land Declaration - You Must Complete Either A or B

(A) None of the land to which the application relates is, or is part of, an agricultural holding

Signed - Applicant:

<i>h Nugent</i>

Or signed - Agent:

--

Date (DD/MM/YYYY):

12/03/12

(B) I have/ The applicant has given the requisite notice to every person other than myself/ the applicant who, on the day 21 days before the date of this application, was a tenant of an agricultural holding on all or part of the land to which this application relates, as listed below:

Name of Tenant	Address	Date Notice Served

Signed - Applicant:

--

Or signed - Agent:

--

Date (DD/MM/YYYY):

--

26. Planning Application Requirements - Checklist

Please read the following checklist to make sure you have sent all the information in support of your proposal. Failure to submit all information required will result in your application being deemed invalid. It will not be considered valid until all information required by the Local Planning Authority has been submitted.

The original and 3 copies of a completed and dated application form:

☒ The correct fee: (Bank Transfer) ☒

The original and 3 copies of the plan which identifies the land to which the application relates drawn to an identified scale and showing the direction of North:

☒ The original and 3 copies of a design and access statement, if required (see help text and guidance notes for details): ☒

The original and 3 copies of other plans and drawings or information necessary to describe the subject of the application:

☒ The original and 3 copies of the completed, dated Ownership Certificate (A, B, C, or D - as applicable): ☒

☒ The original and 3 copies of the completed, dated Article 12 Certificate (Agricultural Holdings): ☒


27. Declaration

I/we hereby apply for planning permission/consent as described in this form and the accompanying plans/drawings and additional information

Signed - Applicant:

Or signed - Agent:

Date (DD/MM/YYYY):

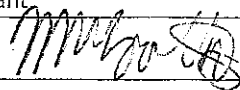

29/2/2012

(date cannot be pre-application)

28. Applicant Contact Details

Telephone numbers

Country code:

National number:

Extension number:

01254

768418

Country code:

Mobile number (optional):

Country code:

Fax number (optional):

Email address (optional):

jason.melvin@baesystems.com

29. Agent Contact Details

Telephone numbers

Country code:

National number:

Extension number:

01772

856141

Country code:

Mobile number (optional):

Country code:

Fax number (optional):

Email address (optional):

wendy.nugent@baesystems.com

30. Site Visit

Can the site be seen from a public road, public footpath, bridleway or other public land?

☐ Yes☒ No

If the planning authority needs to make an appointment to carry out a site visit, whom should they contact? (Please select only one)

☒ Agent☐ Applicant☐ Other (if different from the agent/applicant's details)

If Other has been selected, please provide:

Contact name:

Telephone number:

WENDY NUGENT

01772 856141

Email address:

wendy.nugent@baesystems.com

320120230P

Design & Access Statement

BAE SYSTEMS

BAE Systems plc All rights reserved.

The copyright in this document, which contains information of a proprietary nature, is vested in BAE Systems Public Limited Company. The contents of this document may not be used for any purposes other than that for which it has been supplied and may not be reproduced, either wholly or in part, in any way whatsoever, nor may it be used by, or its contents divulged to, any other person whatsoever, without the prior written permission of BAE Systems Plc.

BAE Systems (Operations) Ltd
Facilities Management -S410B
Samlesbury Aerodrome
Balderstone
Blackburn
Lancashire

BB2 7LF (Delete as appropriate)

BAE Systems (Operations) Ltd
Facilities Management -W182F
Warton Aerodrome
Warton
Preston
Lancashire

PR4 1AX (Delete as appropriate)

Table of Contents

Section 1 – Introduction

Section 2 – Use

Section 3 – Amount

Section 4 – Layout

Section 5 – Scale

Section 6 – Landscaping

Section 7 – Appearance

Section 8 – Access

Section 1 – Introduction

The proposal is to renew the planning permission granted in 2010 (2010/0198) for a portacabin toilet facility next to S417 classroom facility at Samlesbury site. Permission is sought for a further 3 years to enable a temporary project on site to be completed.

Section 2 – Use

The building will be used as a toilet and washroom facility for the occupants of the adjoining classroom.

Section 3 – Amount

The portacabin and access infrastructure will have an area of 30sqm

Section 4 – Layout

See attached planning drawing : 09S0146/021 A

Section 5 – Scale

The portacabin is 2.5m high, 3m wide 8.5m in length,

Section 6 – Landscaping



There were no changes to existing landscaping as a result of the previous permission and none are proposed.

Section 7 – Appearance

The portacabin is constructed of grey plasticote panels, and is the same colour as the modular classroom it sits alongside. The roof construction consists of grey corrugated plasticote panels, with flush fitted window and door units


Section 8 – Access

As part of the previous permission, an access ramp was constructed to allow for disabled Users, this is shown on the attached drawing : 09S0146/021 A

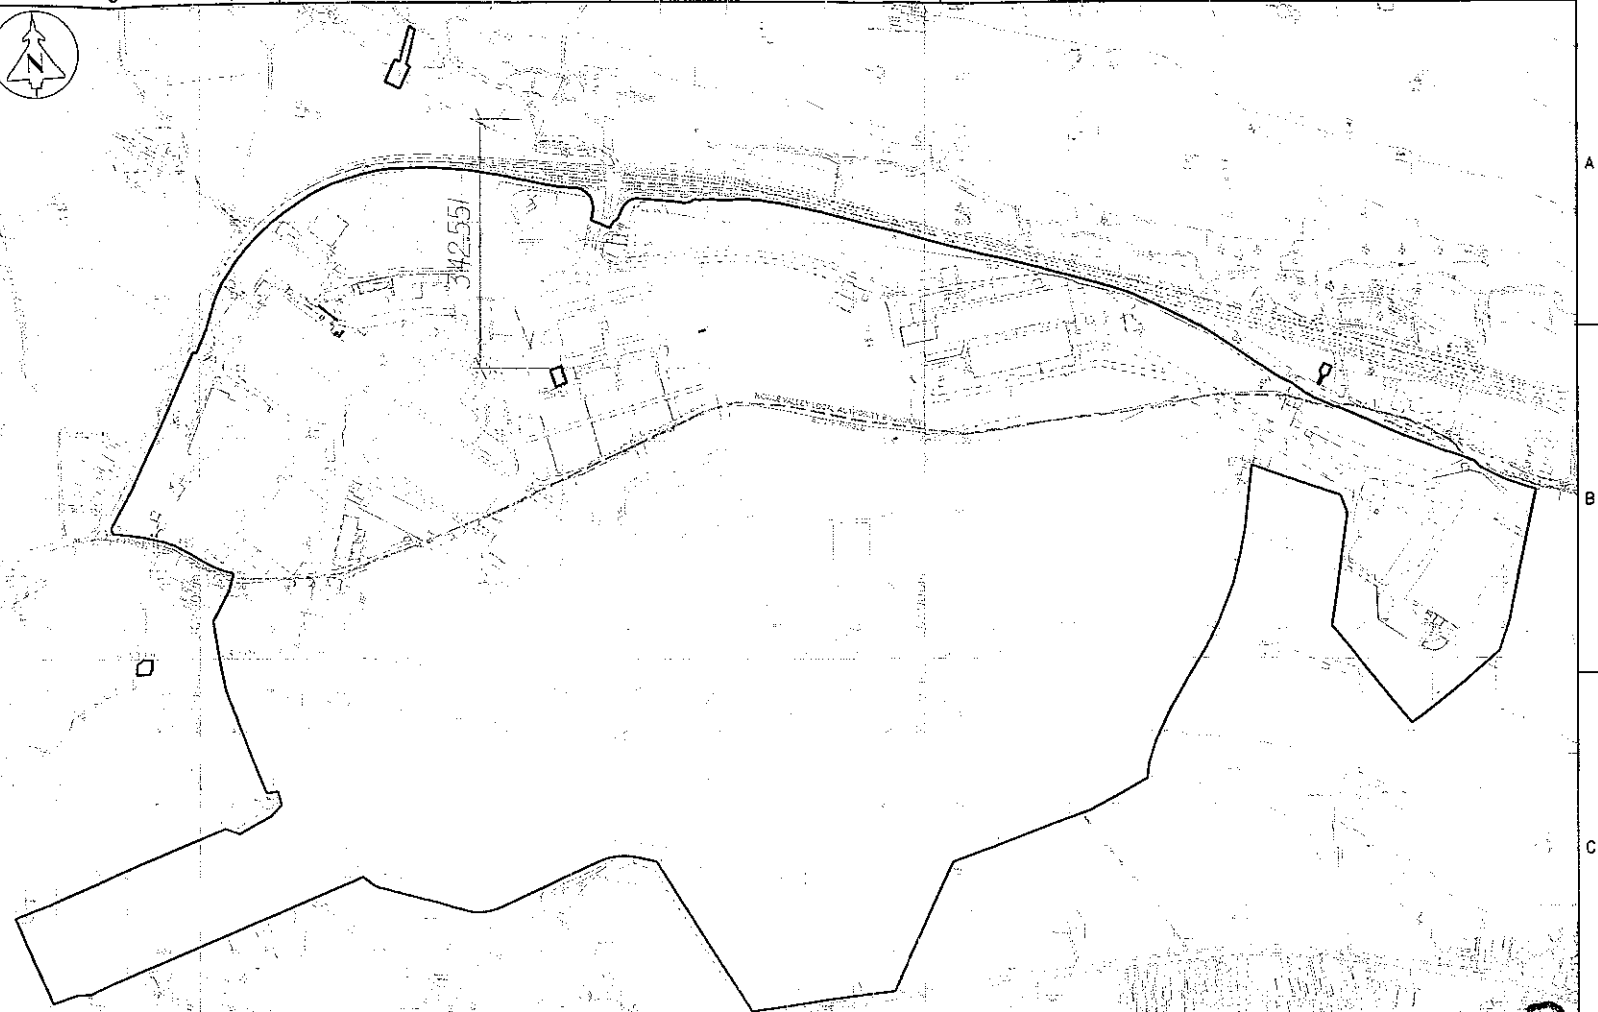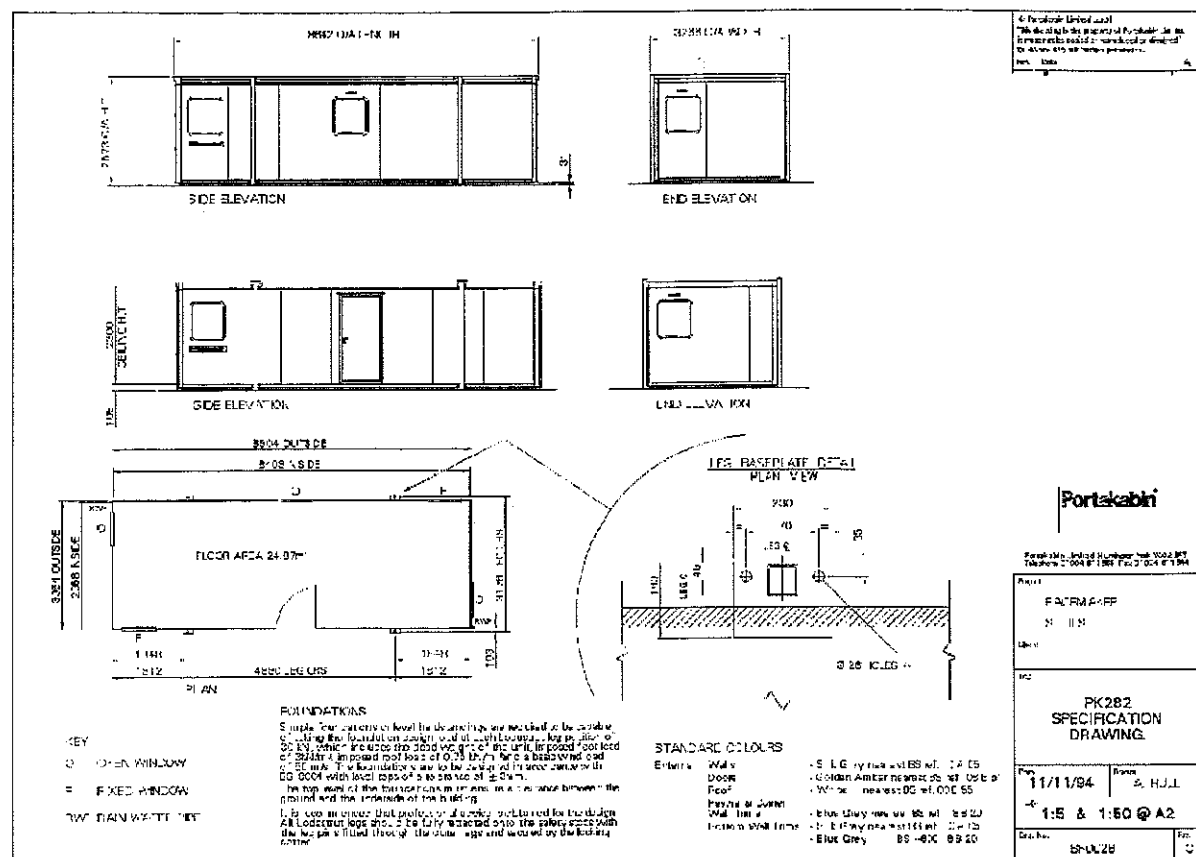

SPECIFICATION DRAWING - SUPPLIED BY PORTAKABIN

SITE LOCATION PLAN - INCL. DISTANCE TO NEAREST NEIGHBOUR (SCALE - 1:5000)

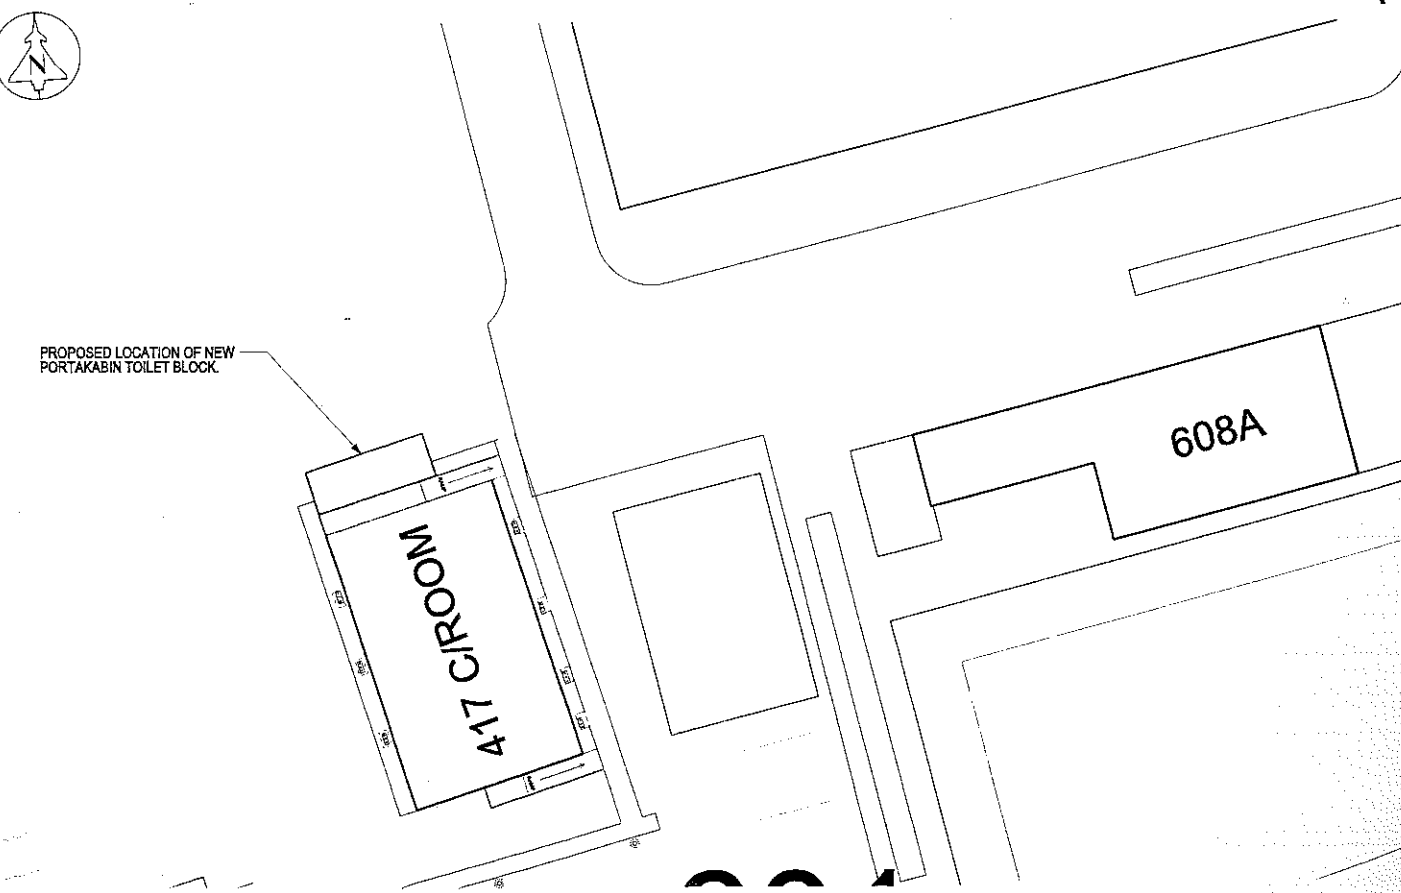

- LOCAL AUTHORITY BOUNDARY
- BAE SYSTEMS PROPERTY BOUNDARY
- LOCAL SITE BOUNDARY

GENERAL NOTES:-

- THIS DRAWING IS INTENDED TO BE PART OF THE BAE SYSTEMS ENGINEERING SPECIFICATION.
- IT IS INTENDED TO TRANSFER BAE SYSTEMS' BASIC REQUIREMENTS TO THE CONTRACTOR SO AS TO ENABLE THE CONTRACTOR TO FORMULATE THE FULL DESIGN.
- ALL WORK, INCLUDING FURTHER DESIGN, IS THE RESPONSIBILITY OF THE CONTRACTOR.
- ALL WORK, INCLUDING DESIGN, IS TO BE CARRIED OUT TO THE RELEVANT STANDARD, I.E. - B.S. CODE OF PRACTICE LOCAL BYELAW, BAE SYSTEMS SPECIFICATION.
- WHILE BAE ENDEAVOURS TO PROVIDE ACCURATE RECORDS OF SERVICES, IT IS THE CONTRACTOR'S RESPONSIBILITY TO VERIFY LOCATIONS OF ALL SERVICES IN ORDER TO COMPLETE THE FINAL DESIGN.

320120230P

A	11-02-10	DG ISSUED FOR PLANNING	DR
P1	11-02-10	DRAFT ISSUED FOR COMMENT	DR
Iss.	Date	Modification	Init.
THIS IS A CONTROLLED DOCUMENT & HAS BEEN ISSUED TO:			
NAME			
COMPANY			
NO PART OF THIS DRAWING MAY BE COPIED OR REPRODUCED OR ANY INFORMATION CONTAINED ON THIS DRAWING GIVEN TO A THIRD PARTY WITHOUT THE PRIOR WRITTEN PERMISSION OF:			
INVESTMENT & INFRASTRUCTURE SERVICES			
BAE SYSTEMS LTD.			
THIS DRAWING CONTAINS INFORMATION HELD ON THE INVESTMENT & INFRASTRUCTURE SERVICES CAD SYSTEM AT THE DATE OF ISSUE ONLY			
SIGNED	DATE		

Investment & Infrastructure Services

BAE SYSTEMS plc
CHANNEL WAY
PRESTON
LANCASHIRE
PR1 8XL
Tel: 01772 206519

BAE SYSTEMS

- Samlesbury Site - © BAE SYSTEMS LIMITED. All rights reserved.

Project Description
09S0146 - 417 C/RROOM RELOCATION

PRINTED: 12/02/10
Building No: 417
Created: 10/02/10
Scale: 1:250 @ A1
Printed at: 1:1 N.T.S.
Created by: D. RUSHTON

Project No. 09S0146/021 Issue A