



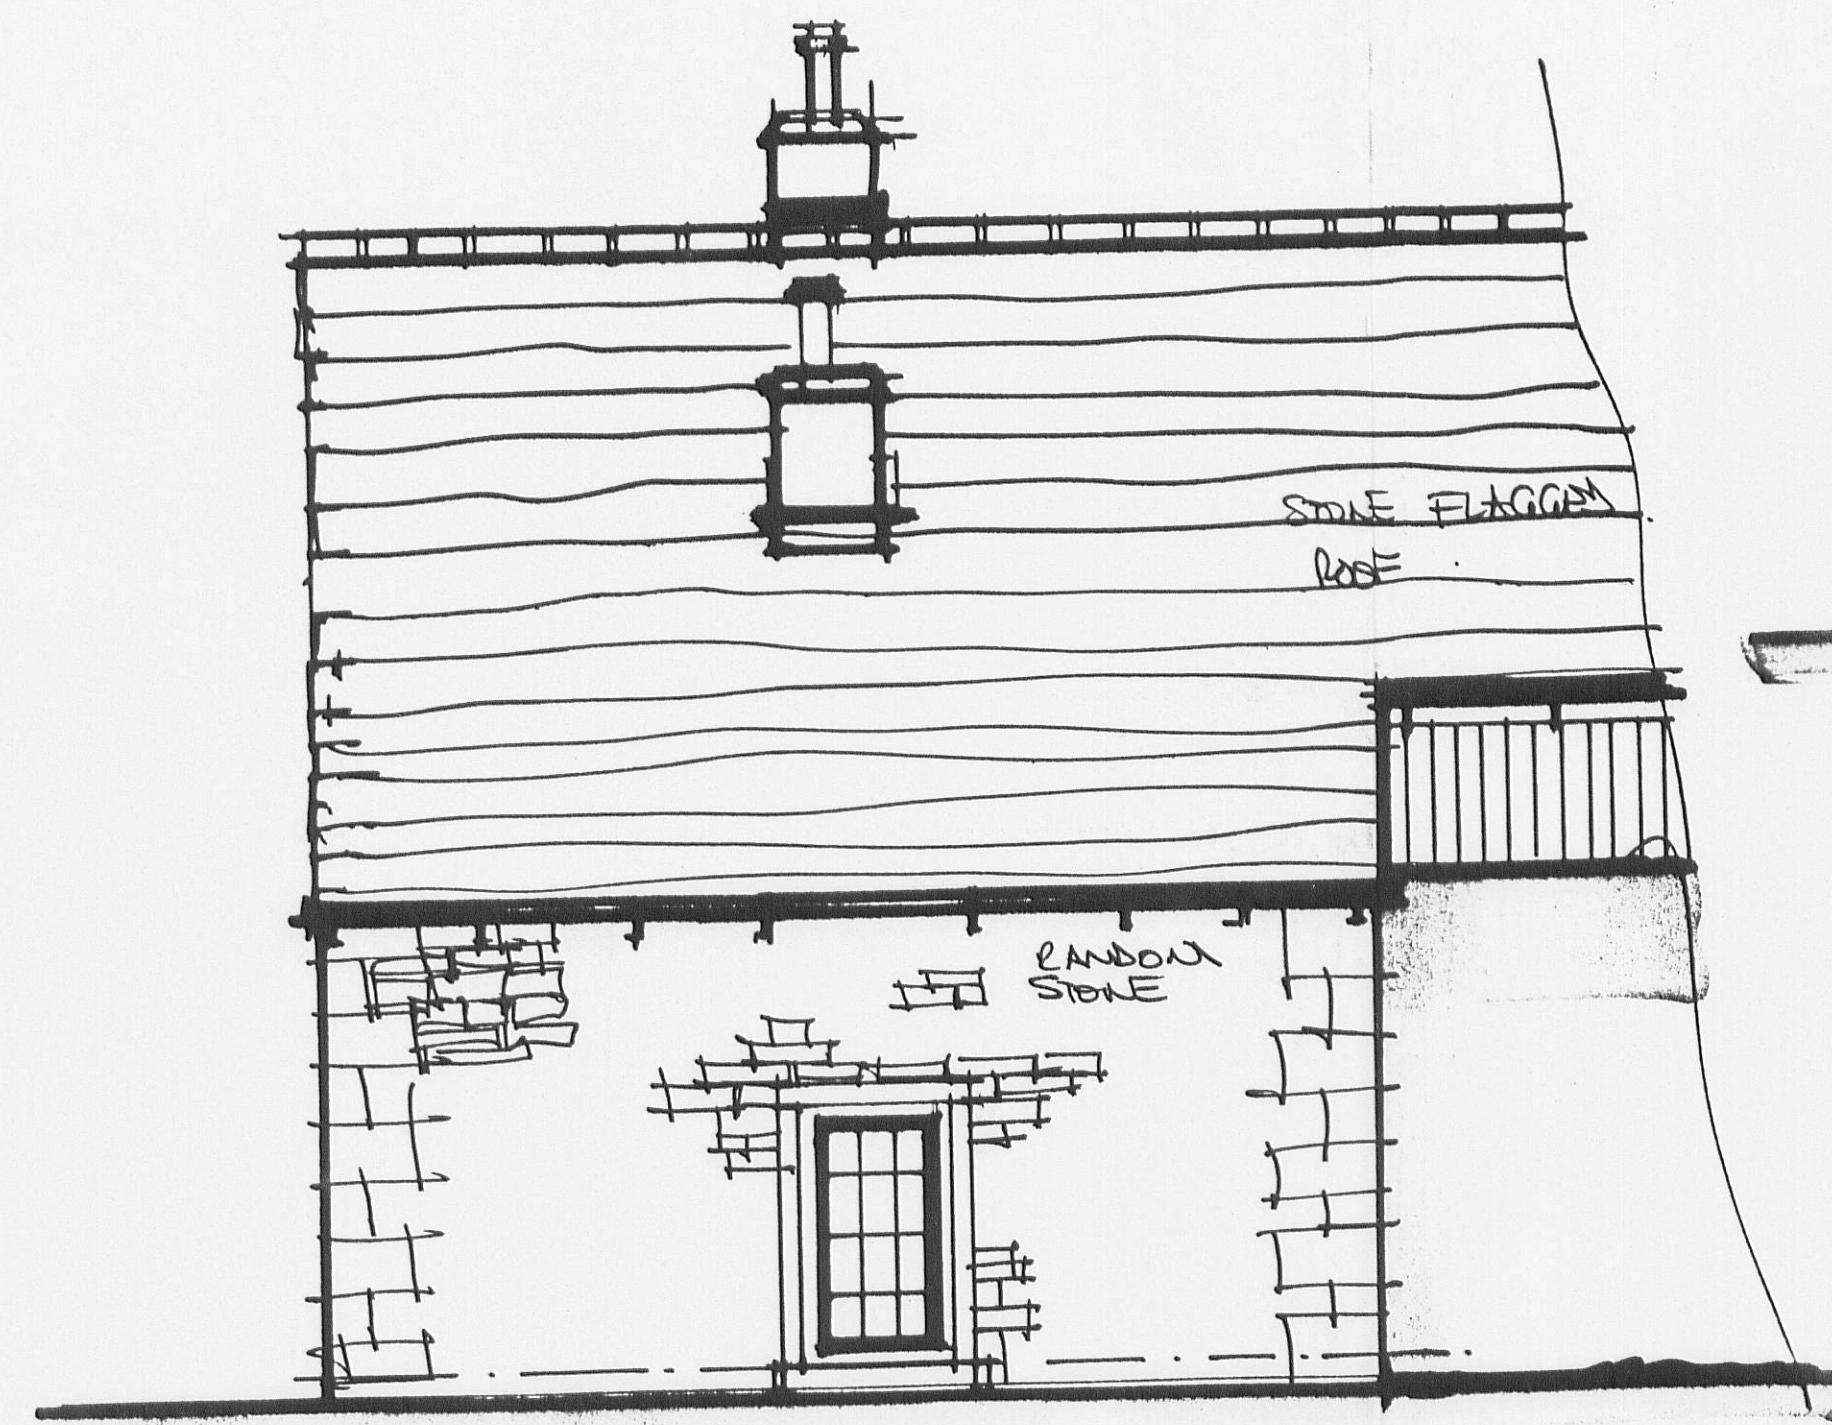


SIDE ELEVATION

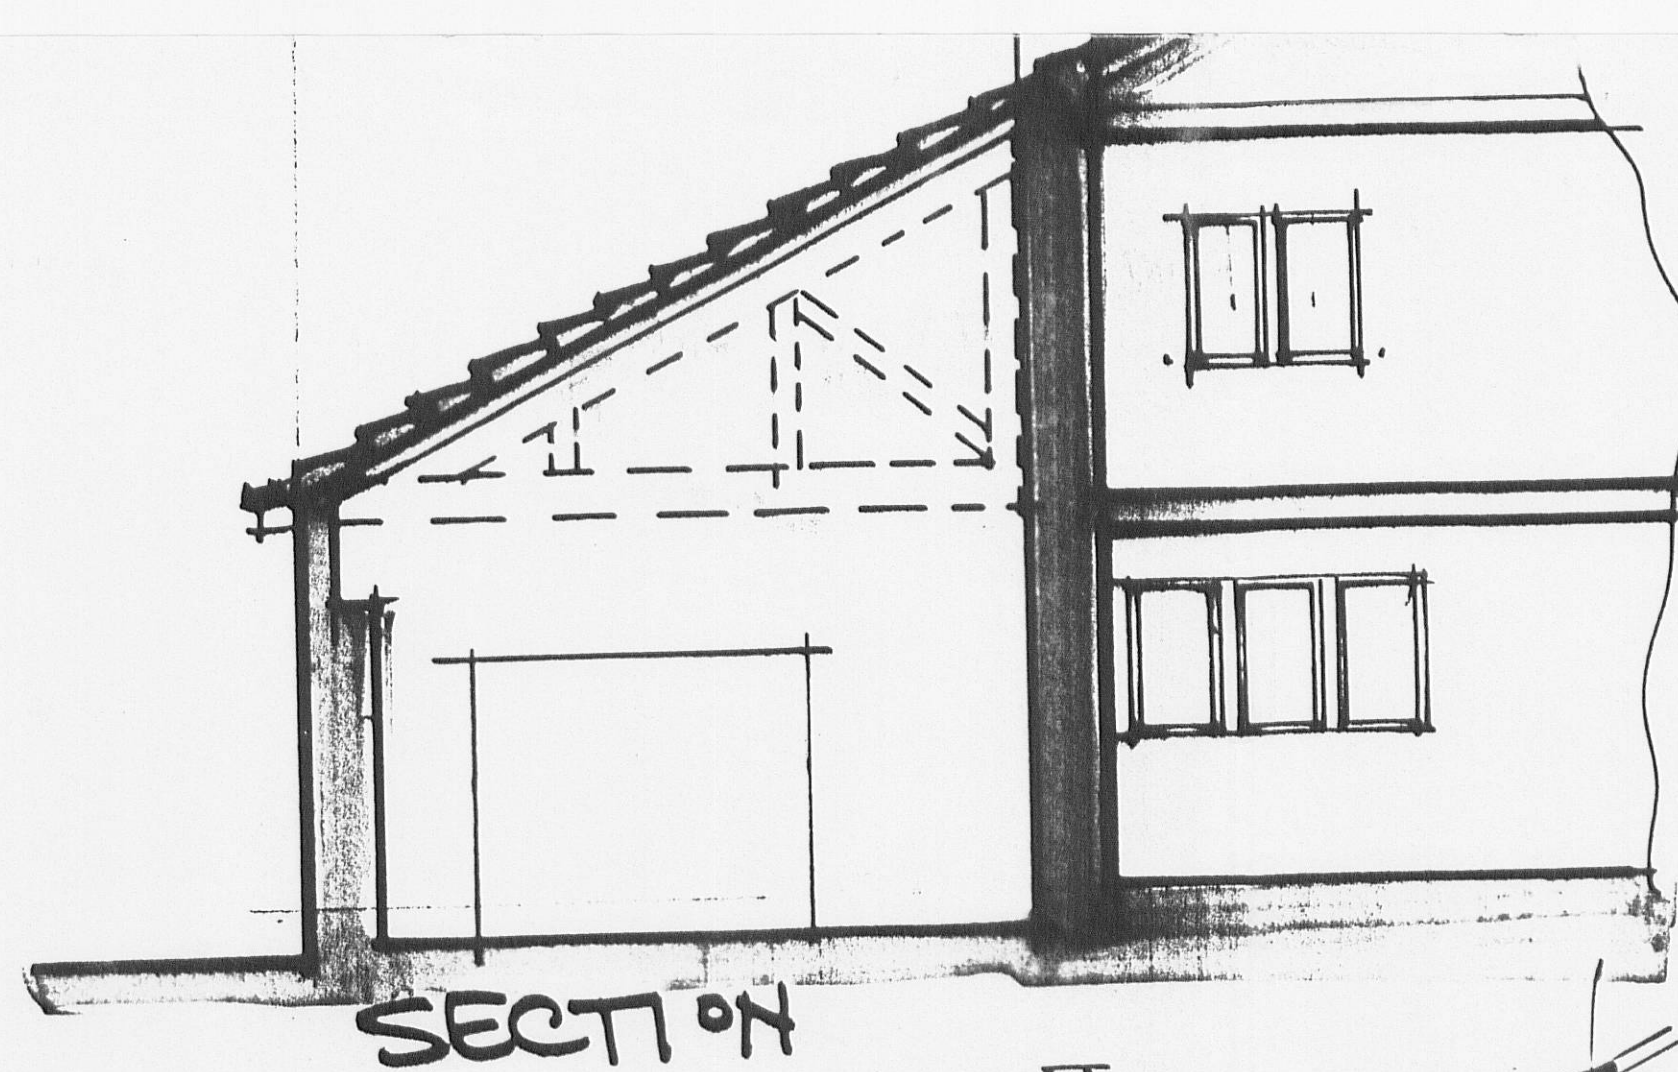


SECTION



FRONT ELEVATION:

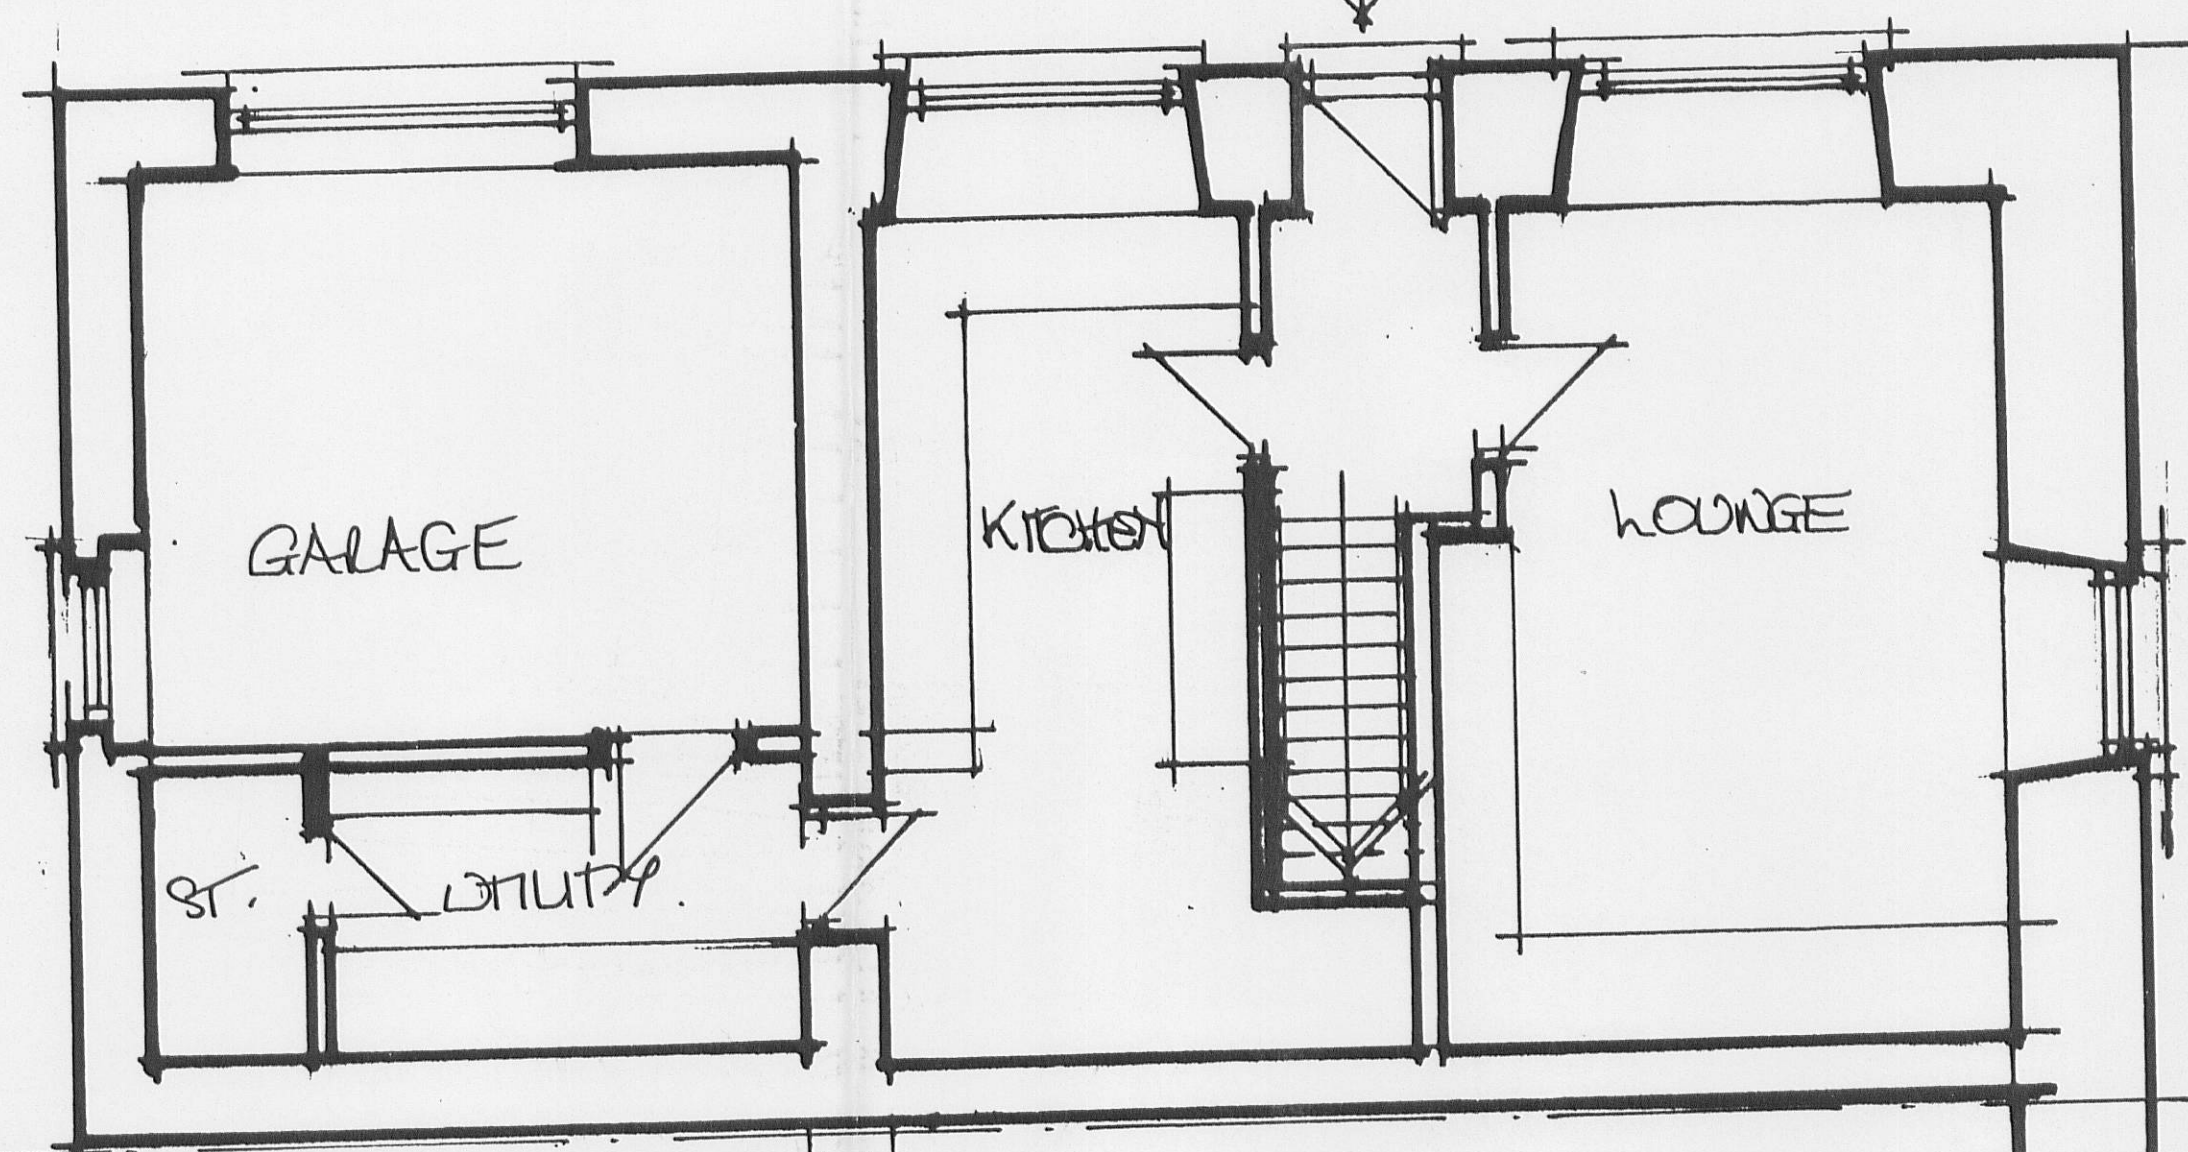

GROUND FLOOR PLAN:

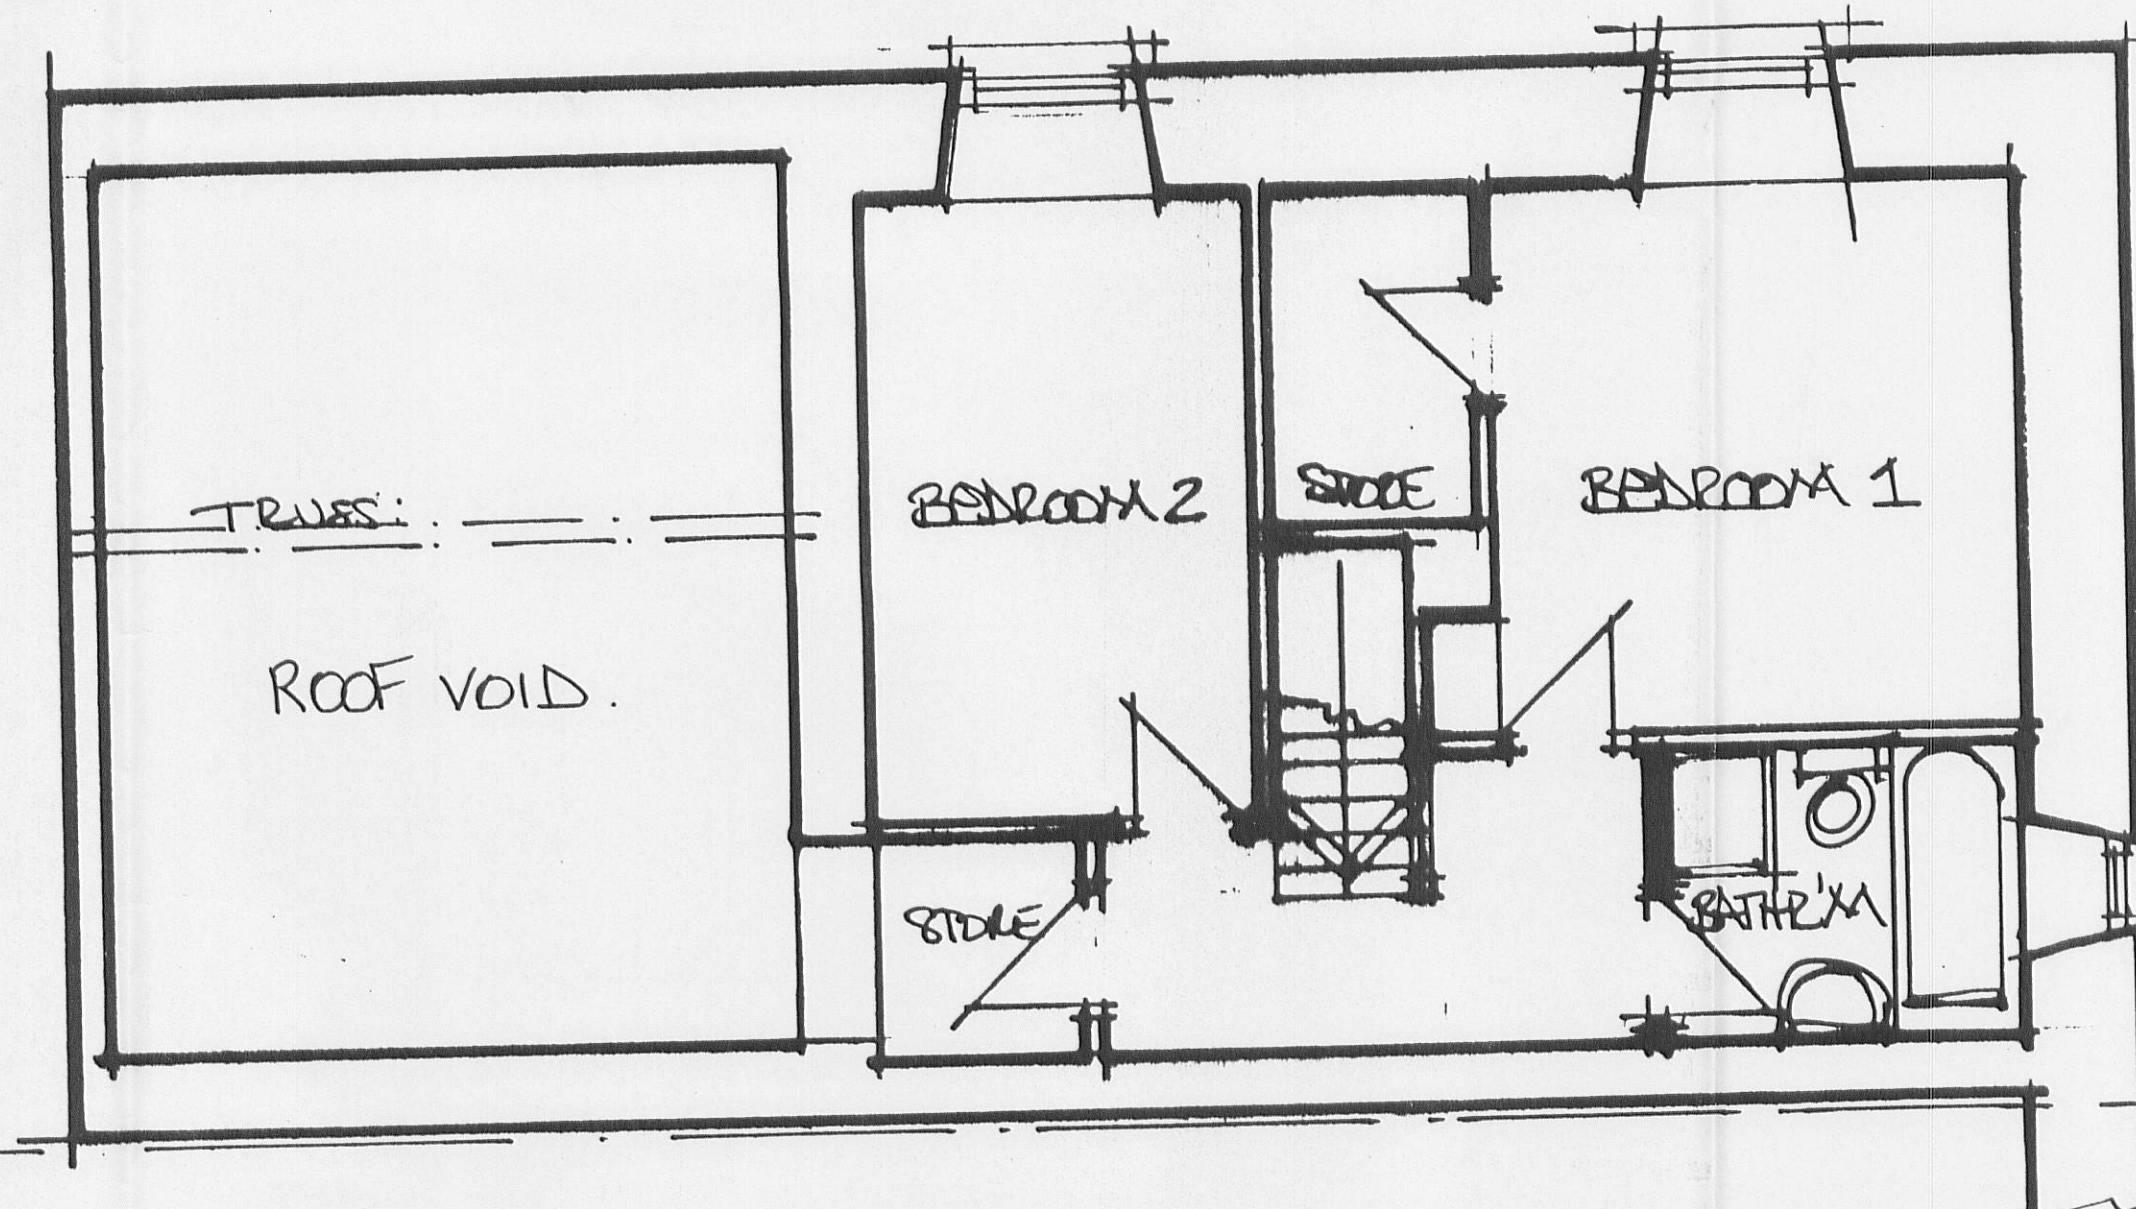

FIRST FLOOR PLAN:

320120235P

'EXISTING':

		RODMILL LODGE BELTON & BODALAND	
PETER DARLINGTON ARCHITECTS INTERIOR DESIGNERS		EXISTING SURVEY	
100% COMPLETE		3018/EX/1	
100% COMPLETE		100% COMPLETE	