




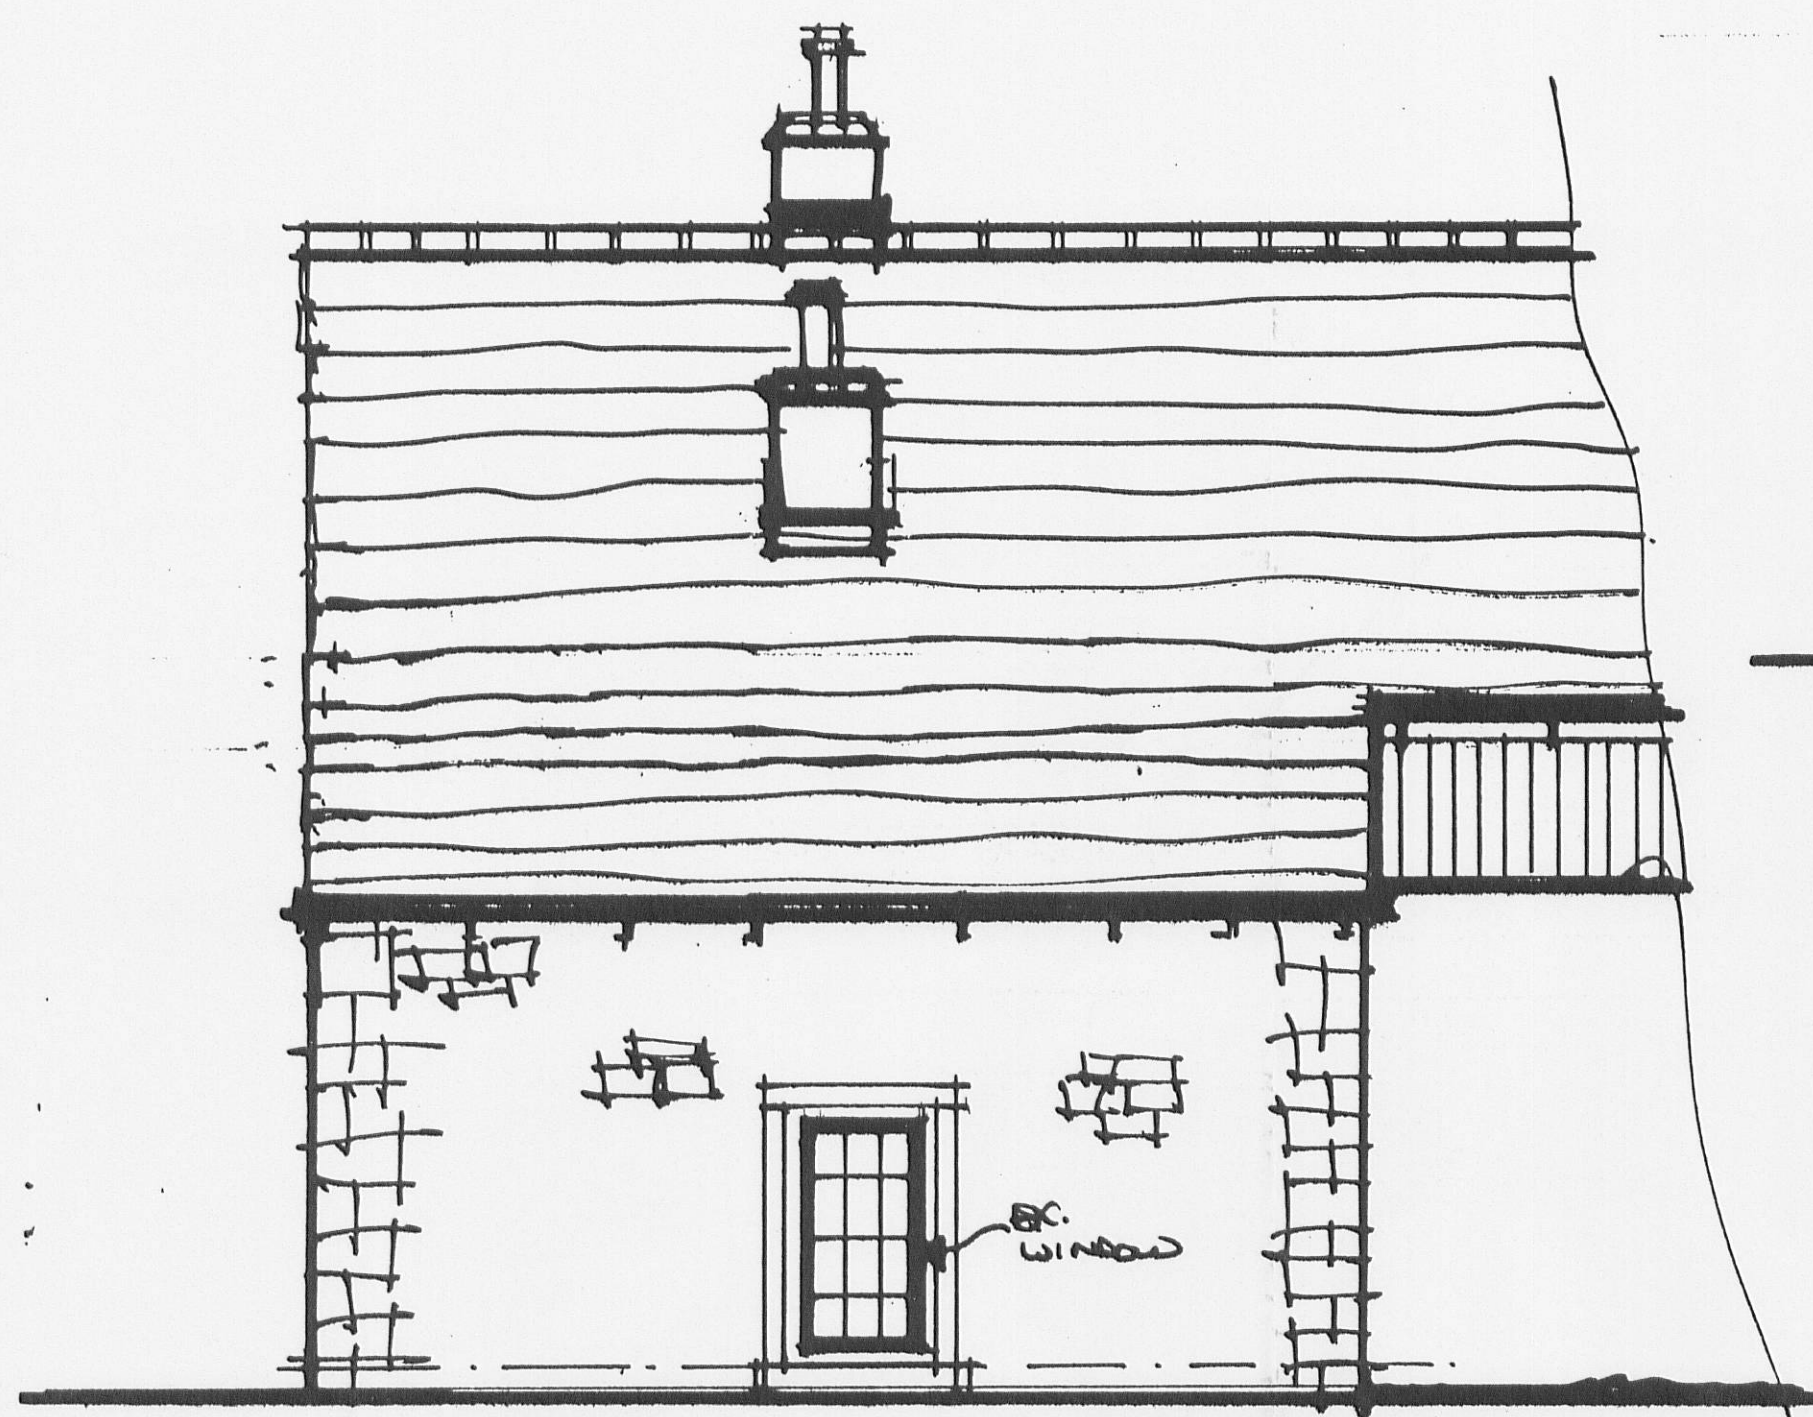

SIDE ELEVATION

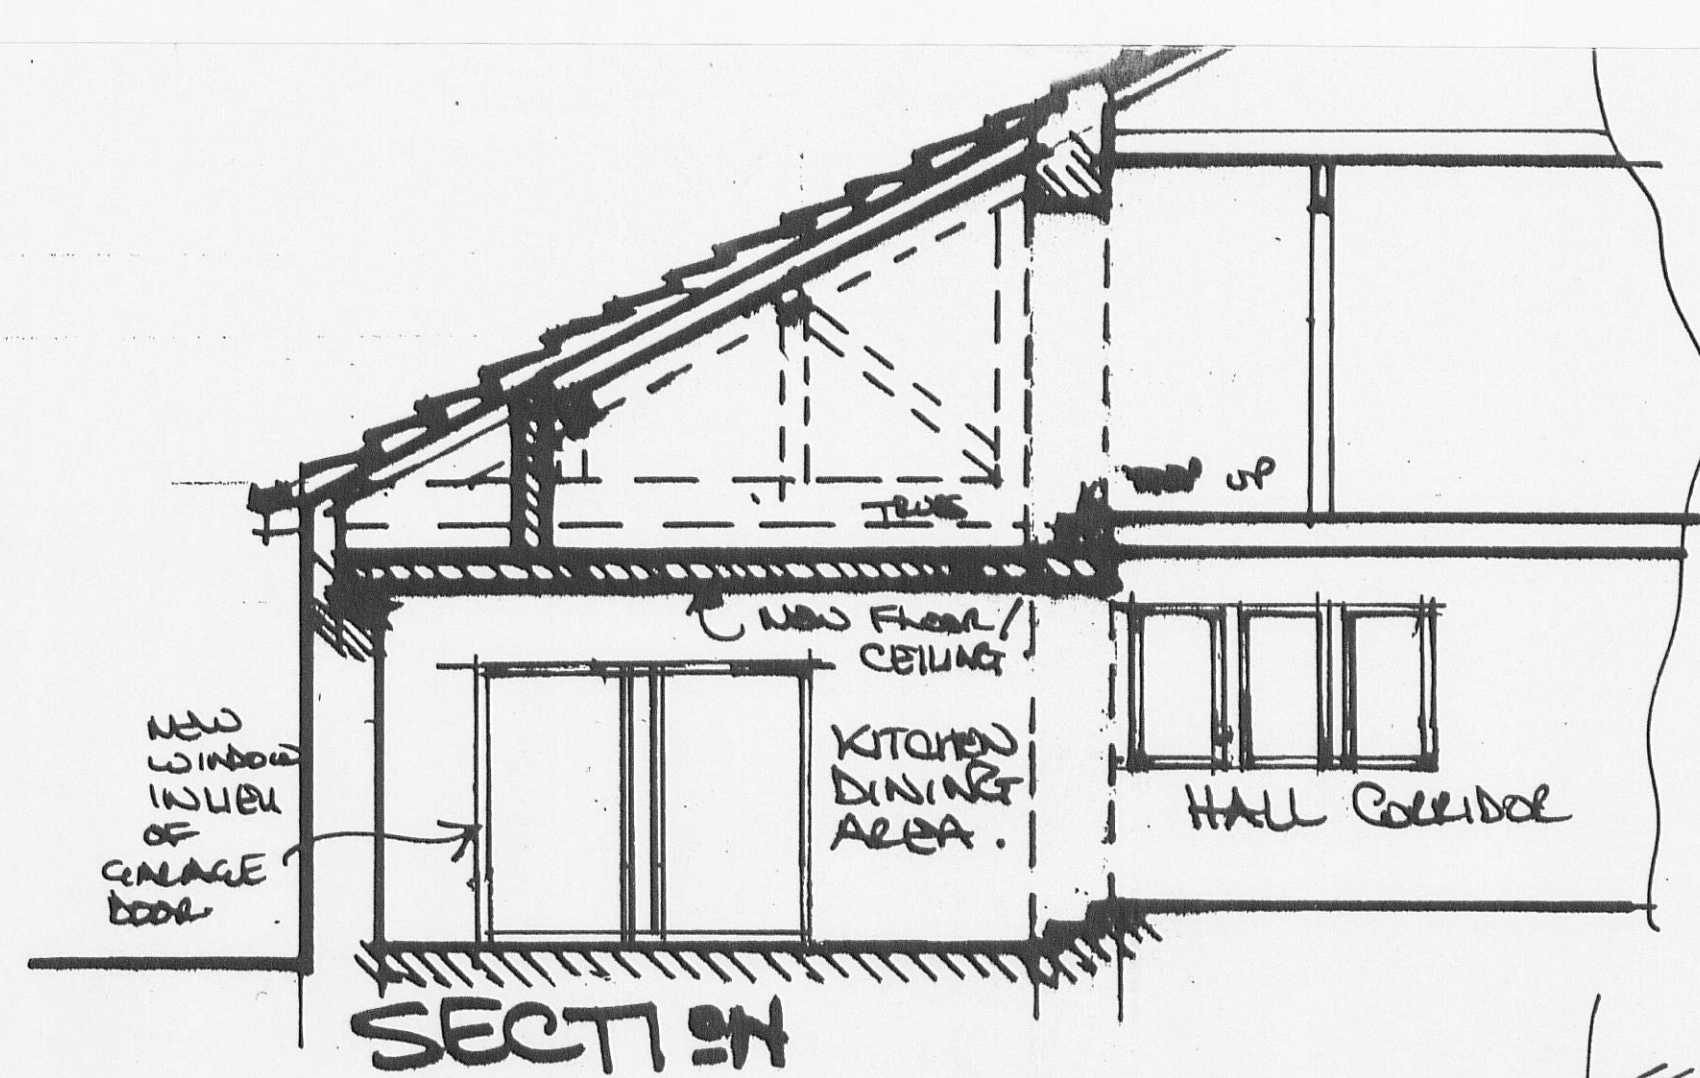


SECTION

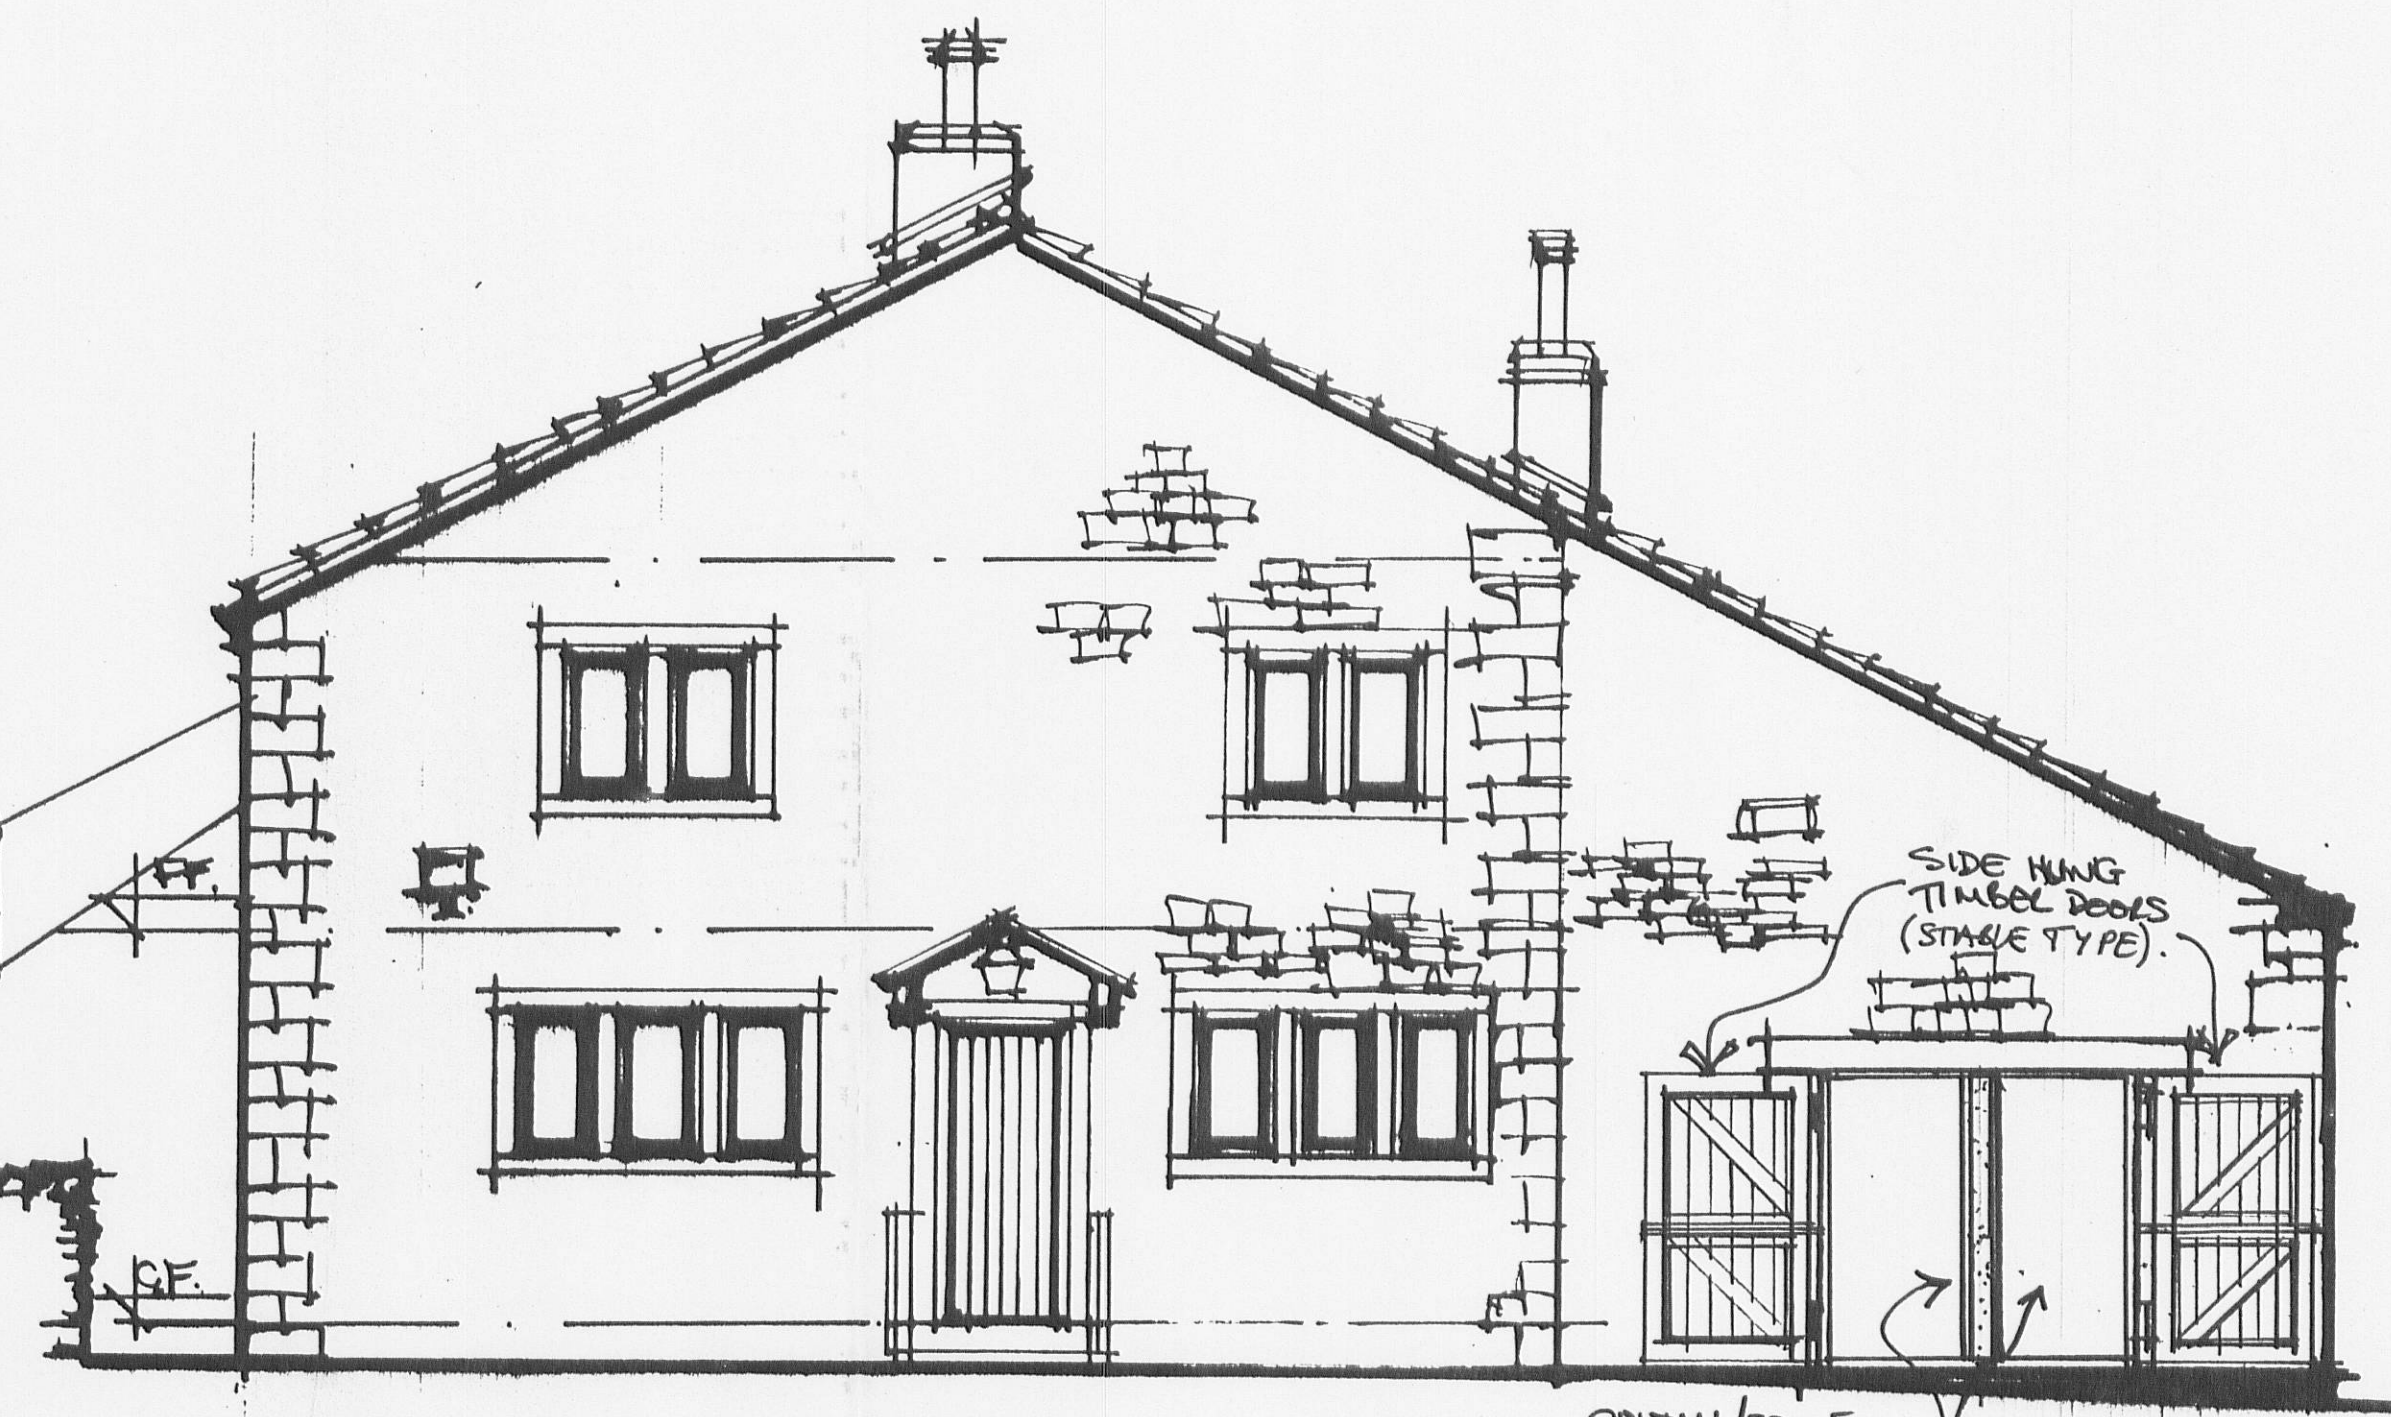


FRONT ELEVATION:

SIDE HUNG TIMBER DOORS (STABLE TYPE).
CENTRAL/STONE MULLION TO MATCH.
NEW WINDOWS TO MATCH CARRIAGE DOOR OPENING

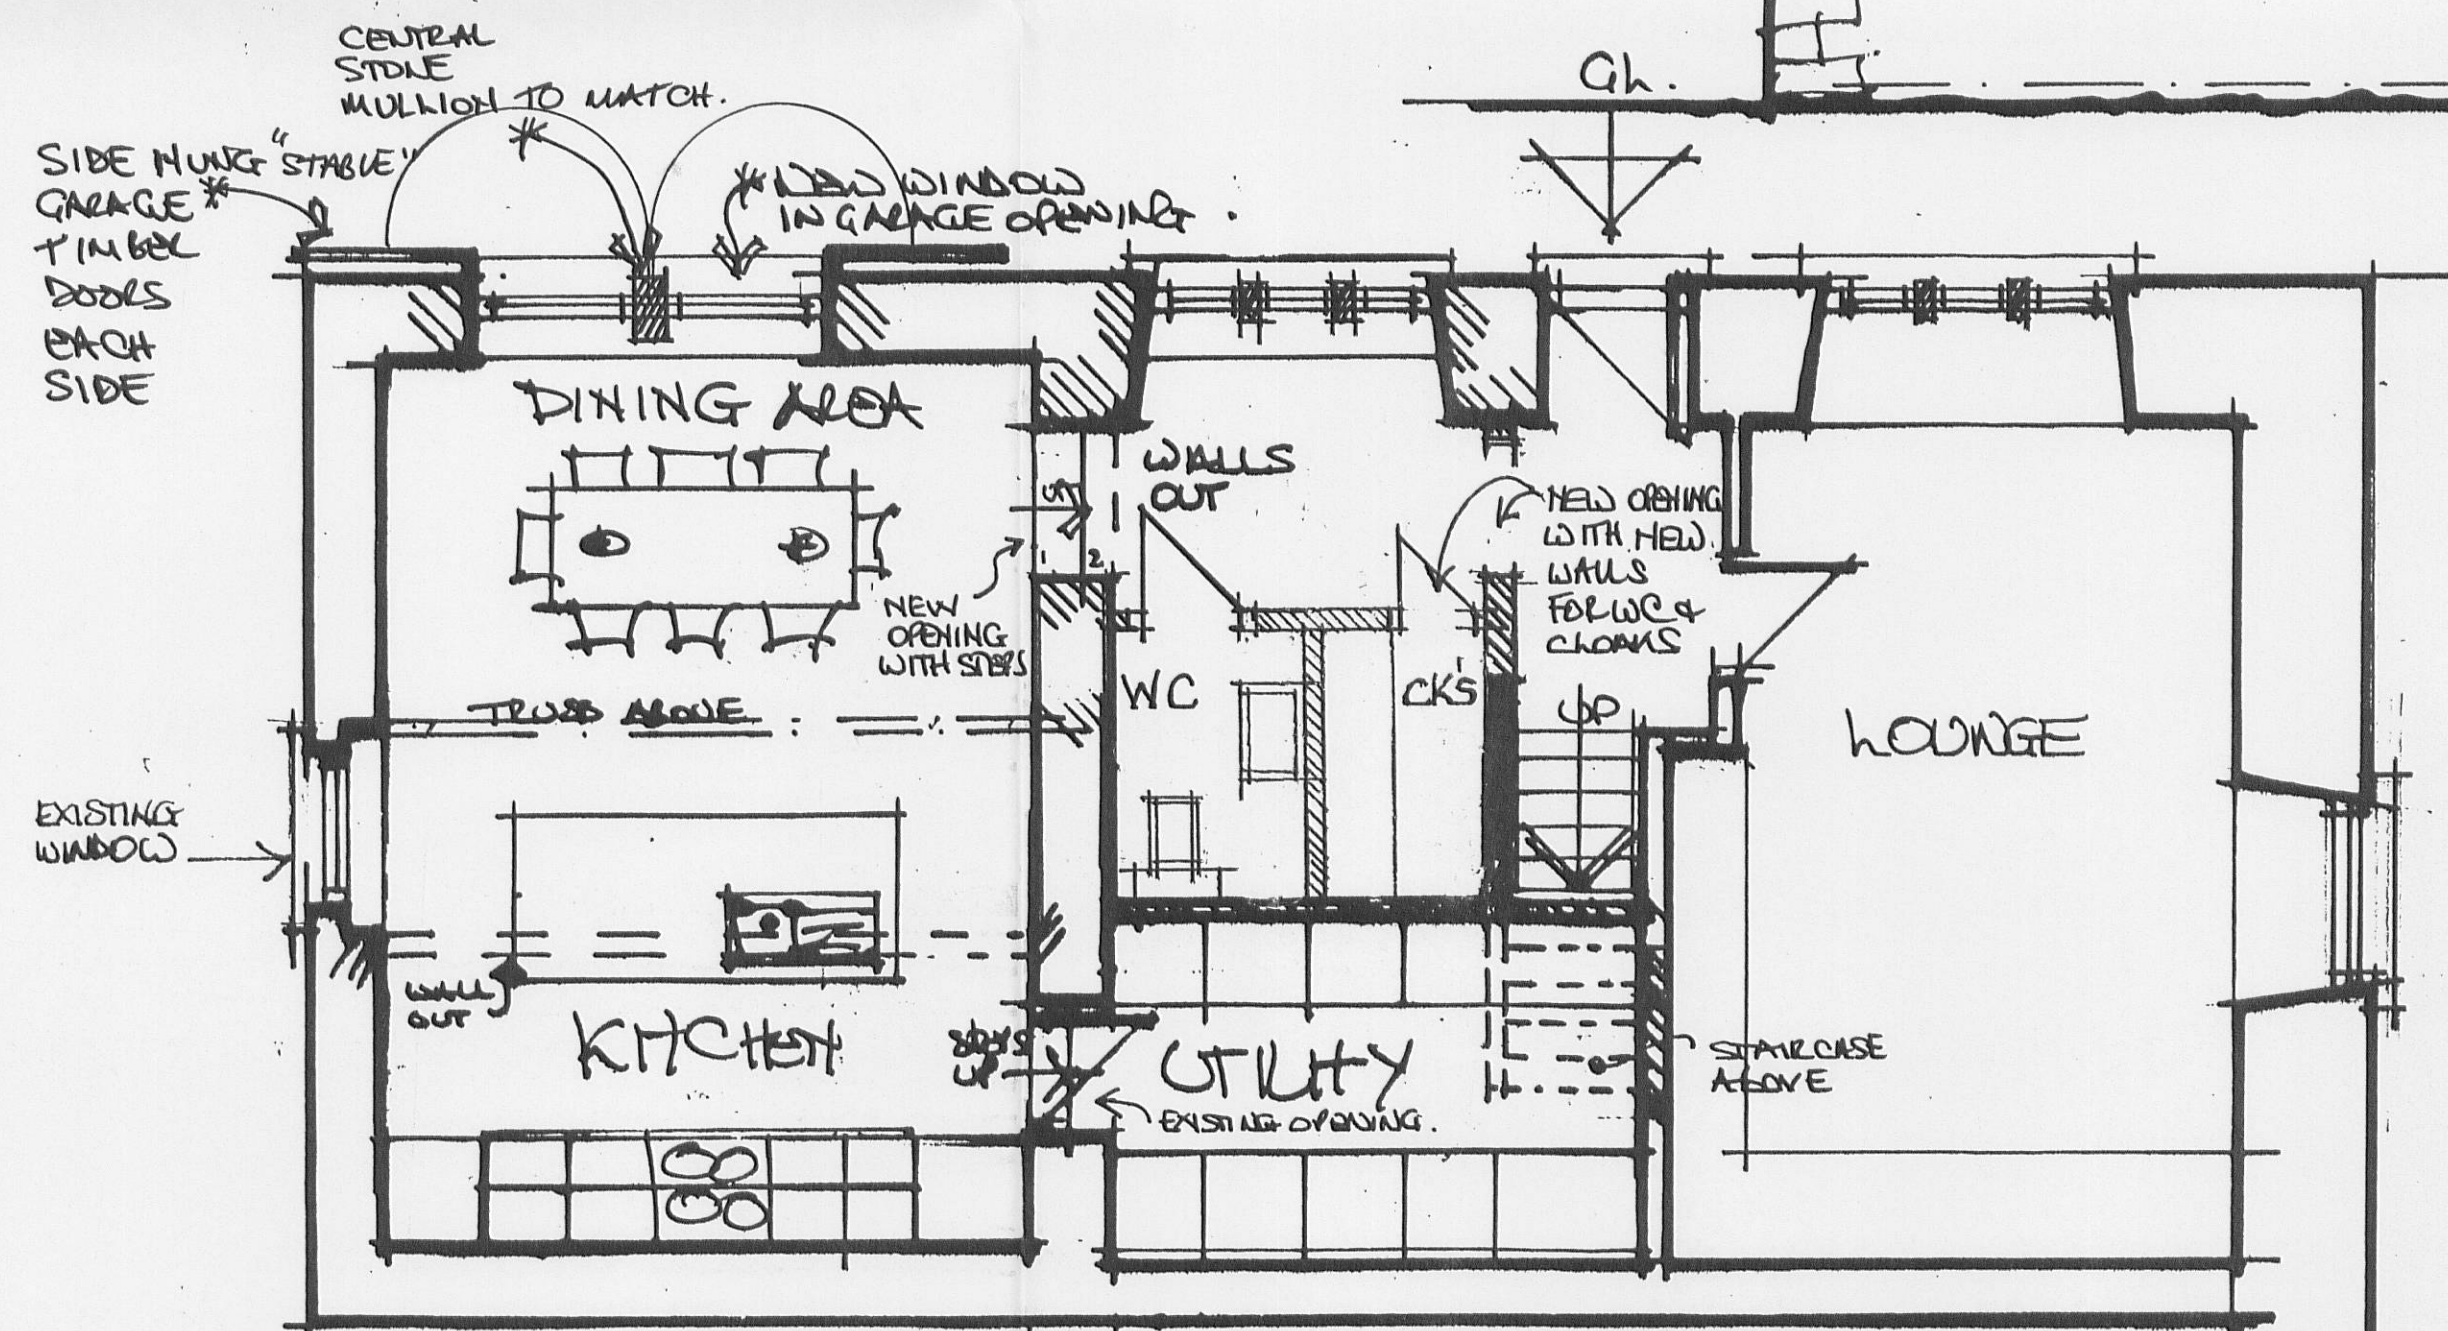

GROUND FLOOR PLAN:

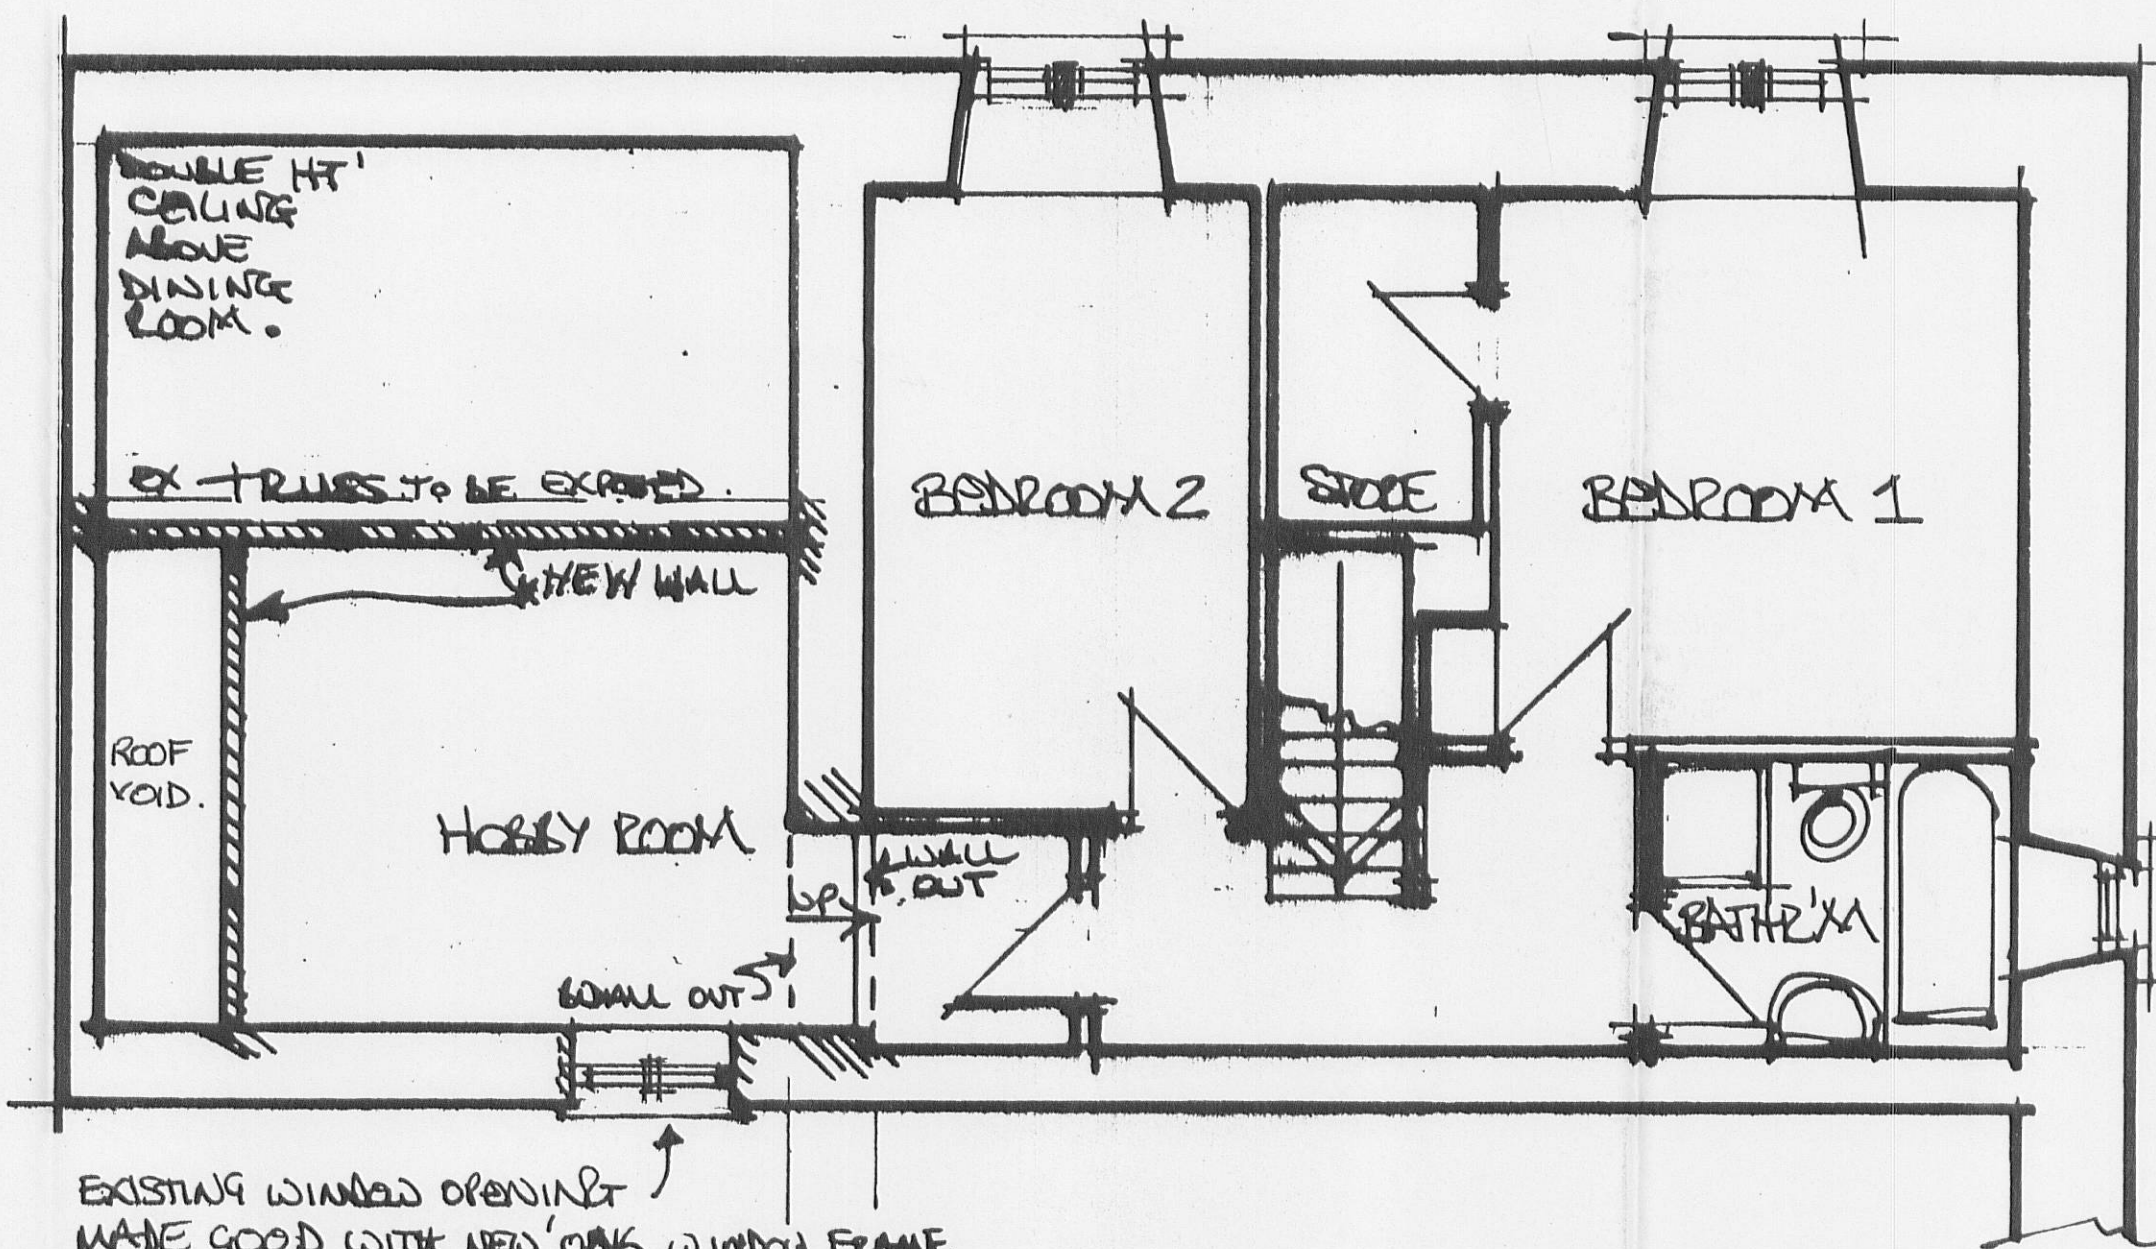

FIRST FLOOR PLAN:

320120235P

"REV B" ROOFLIGHTS OMITTED, WINDOW INFILL TO GARAGE ATTRIBUTED DINING ROOM, WC, CK'S AMENDED.
REV. A 27/6/2011 WC/AMENDED: