


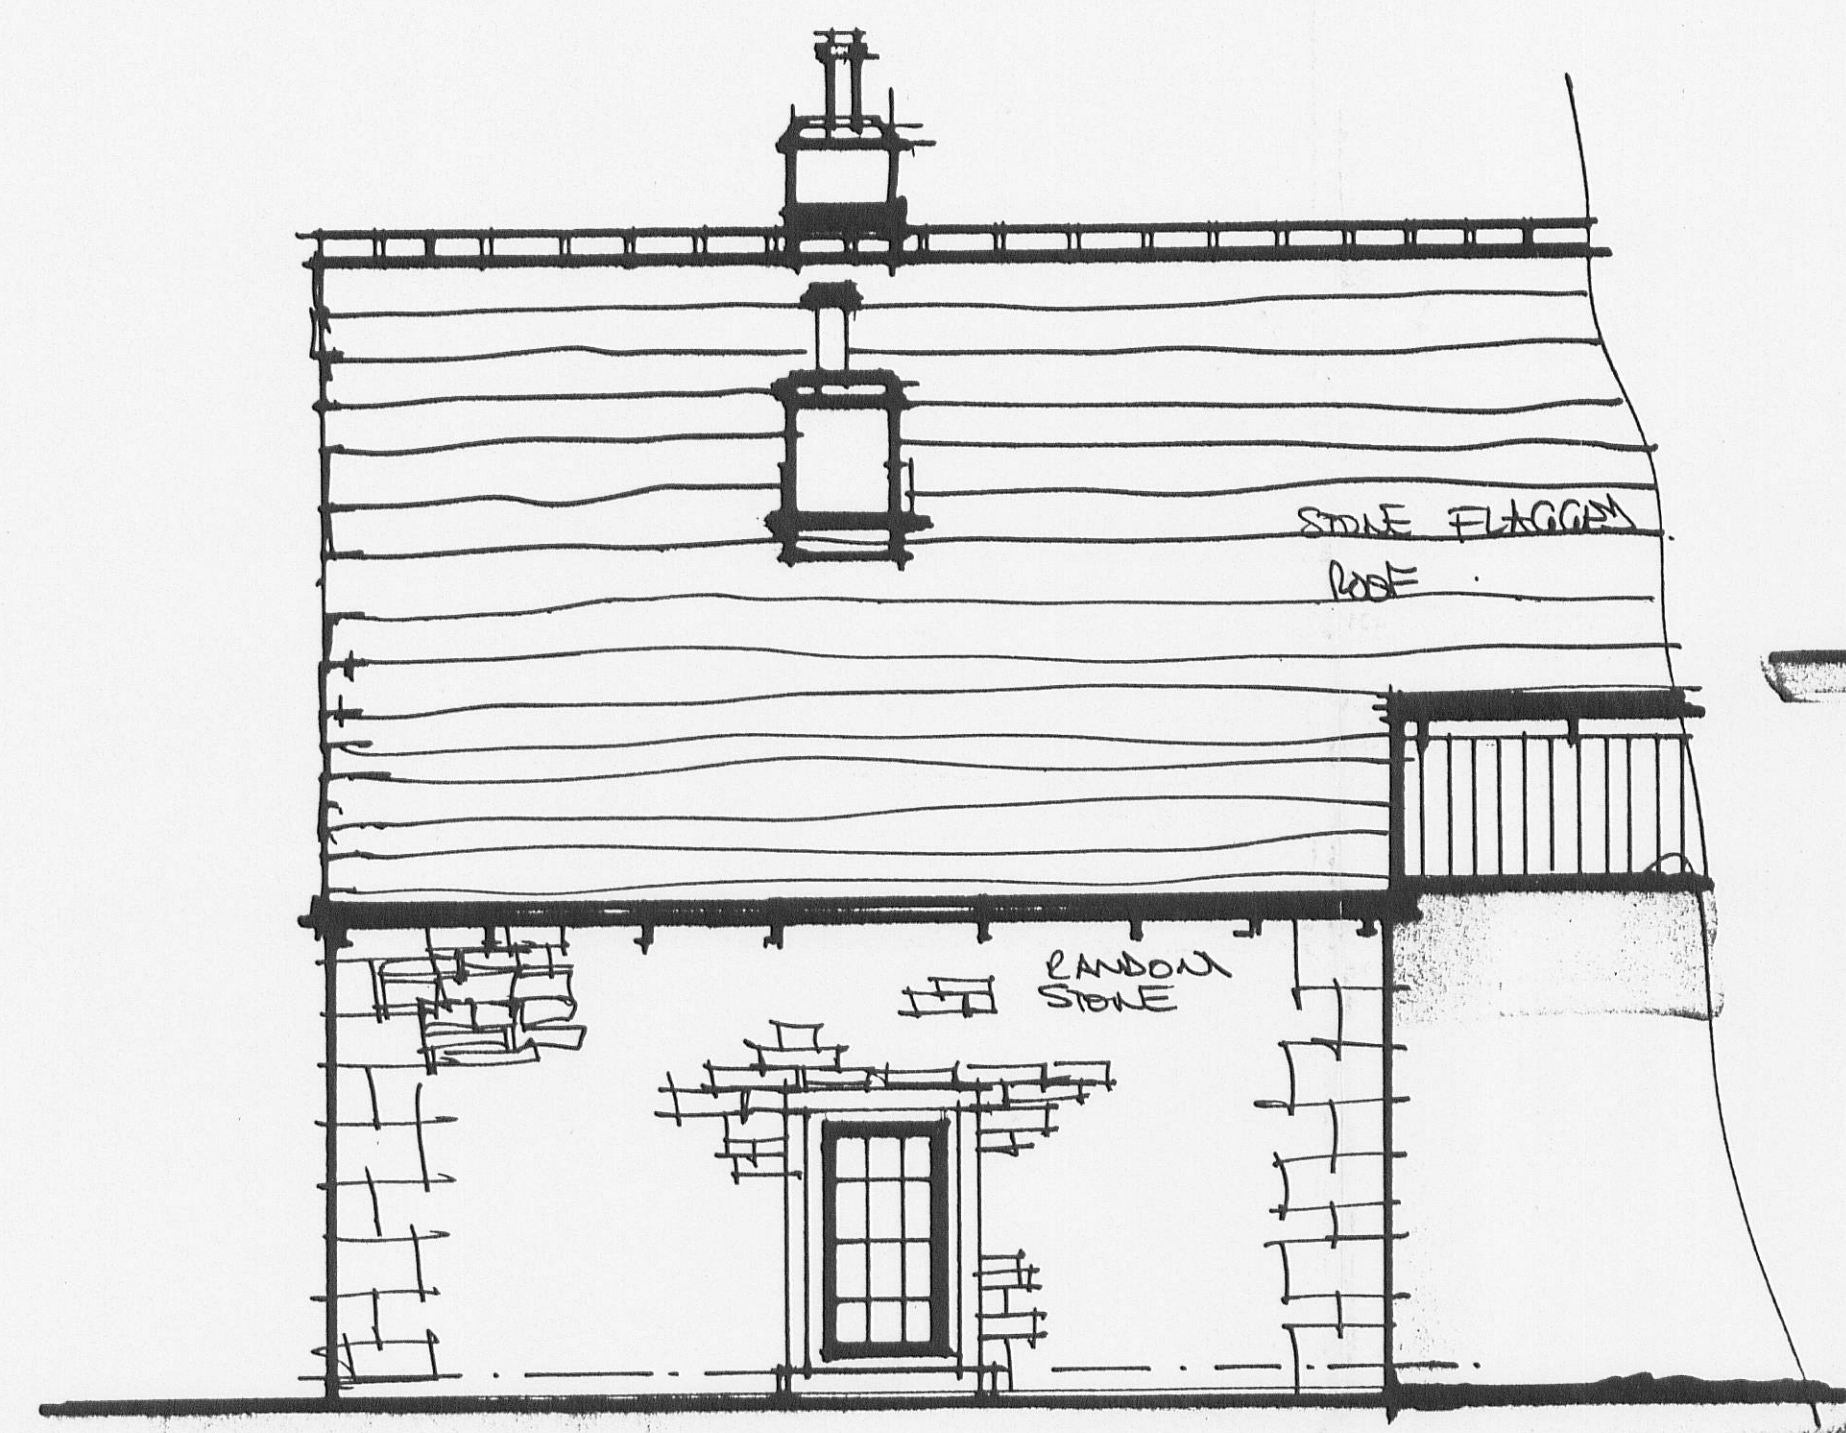


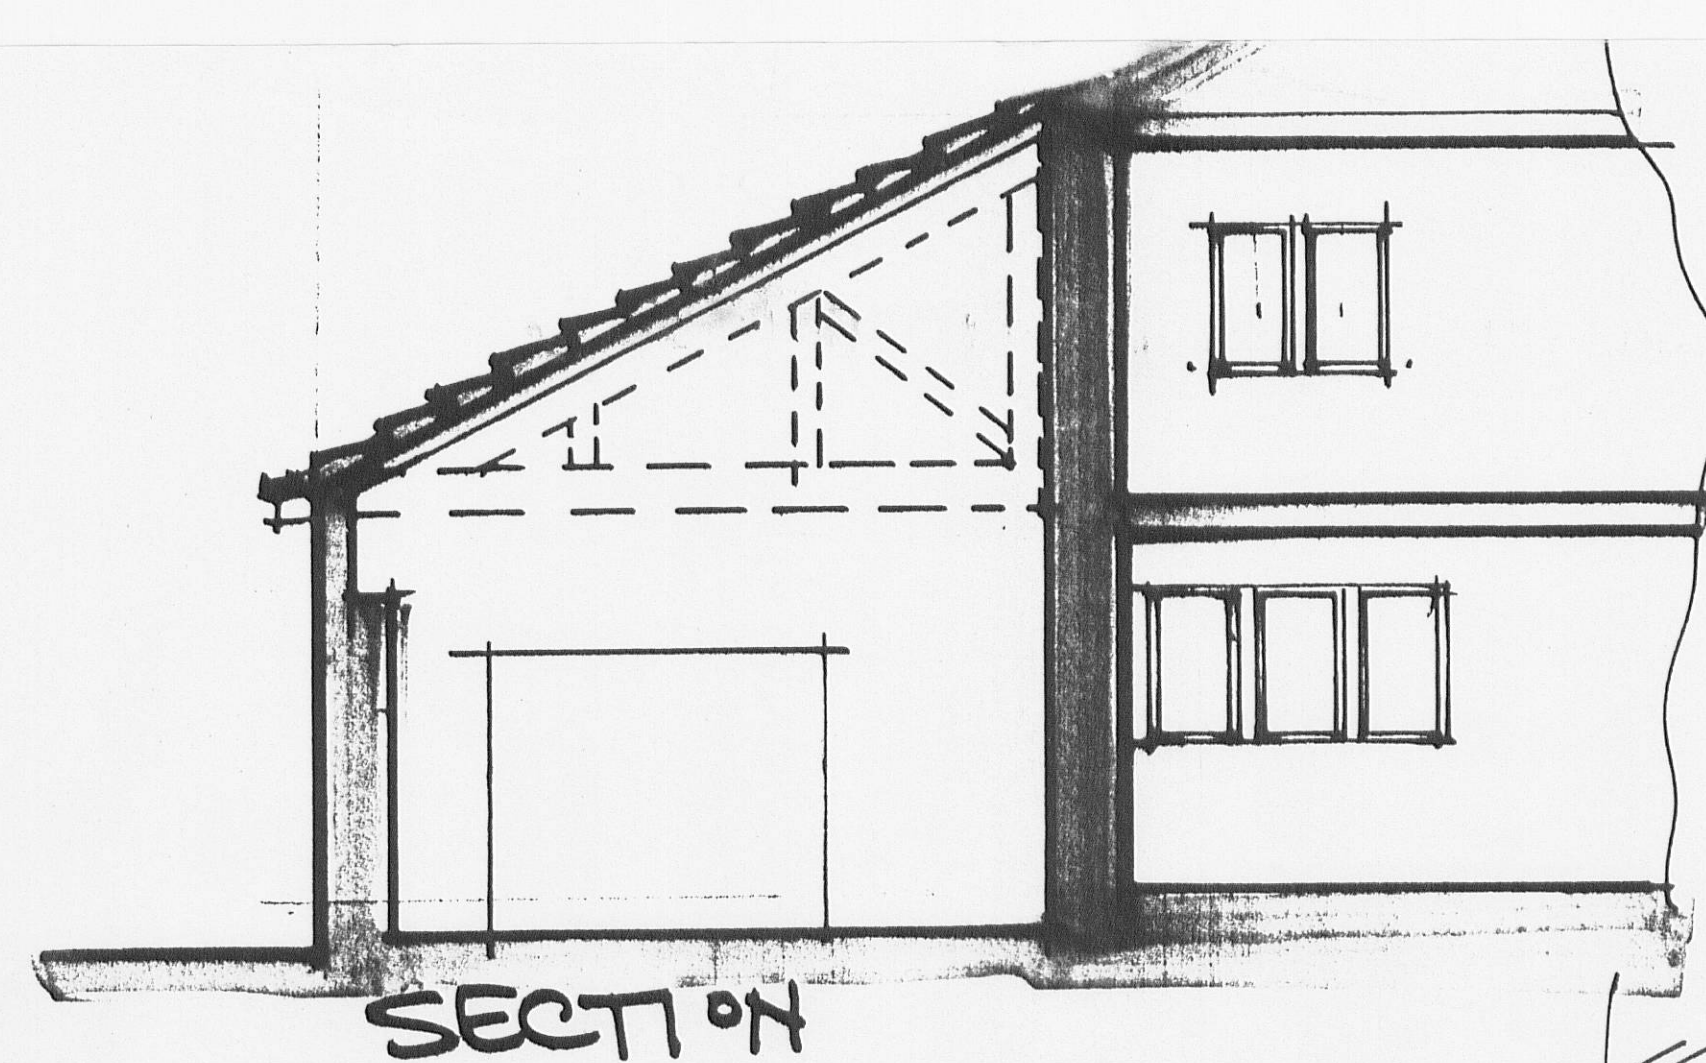


SIDE ELEVATION

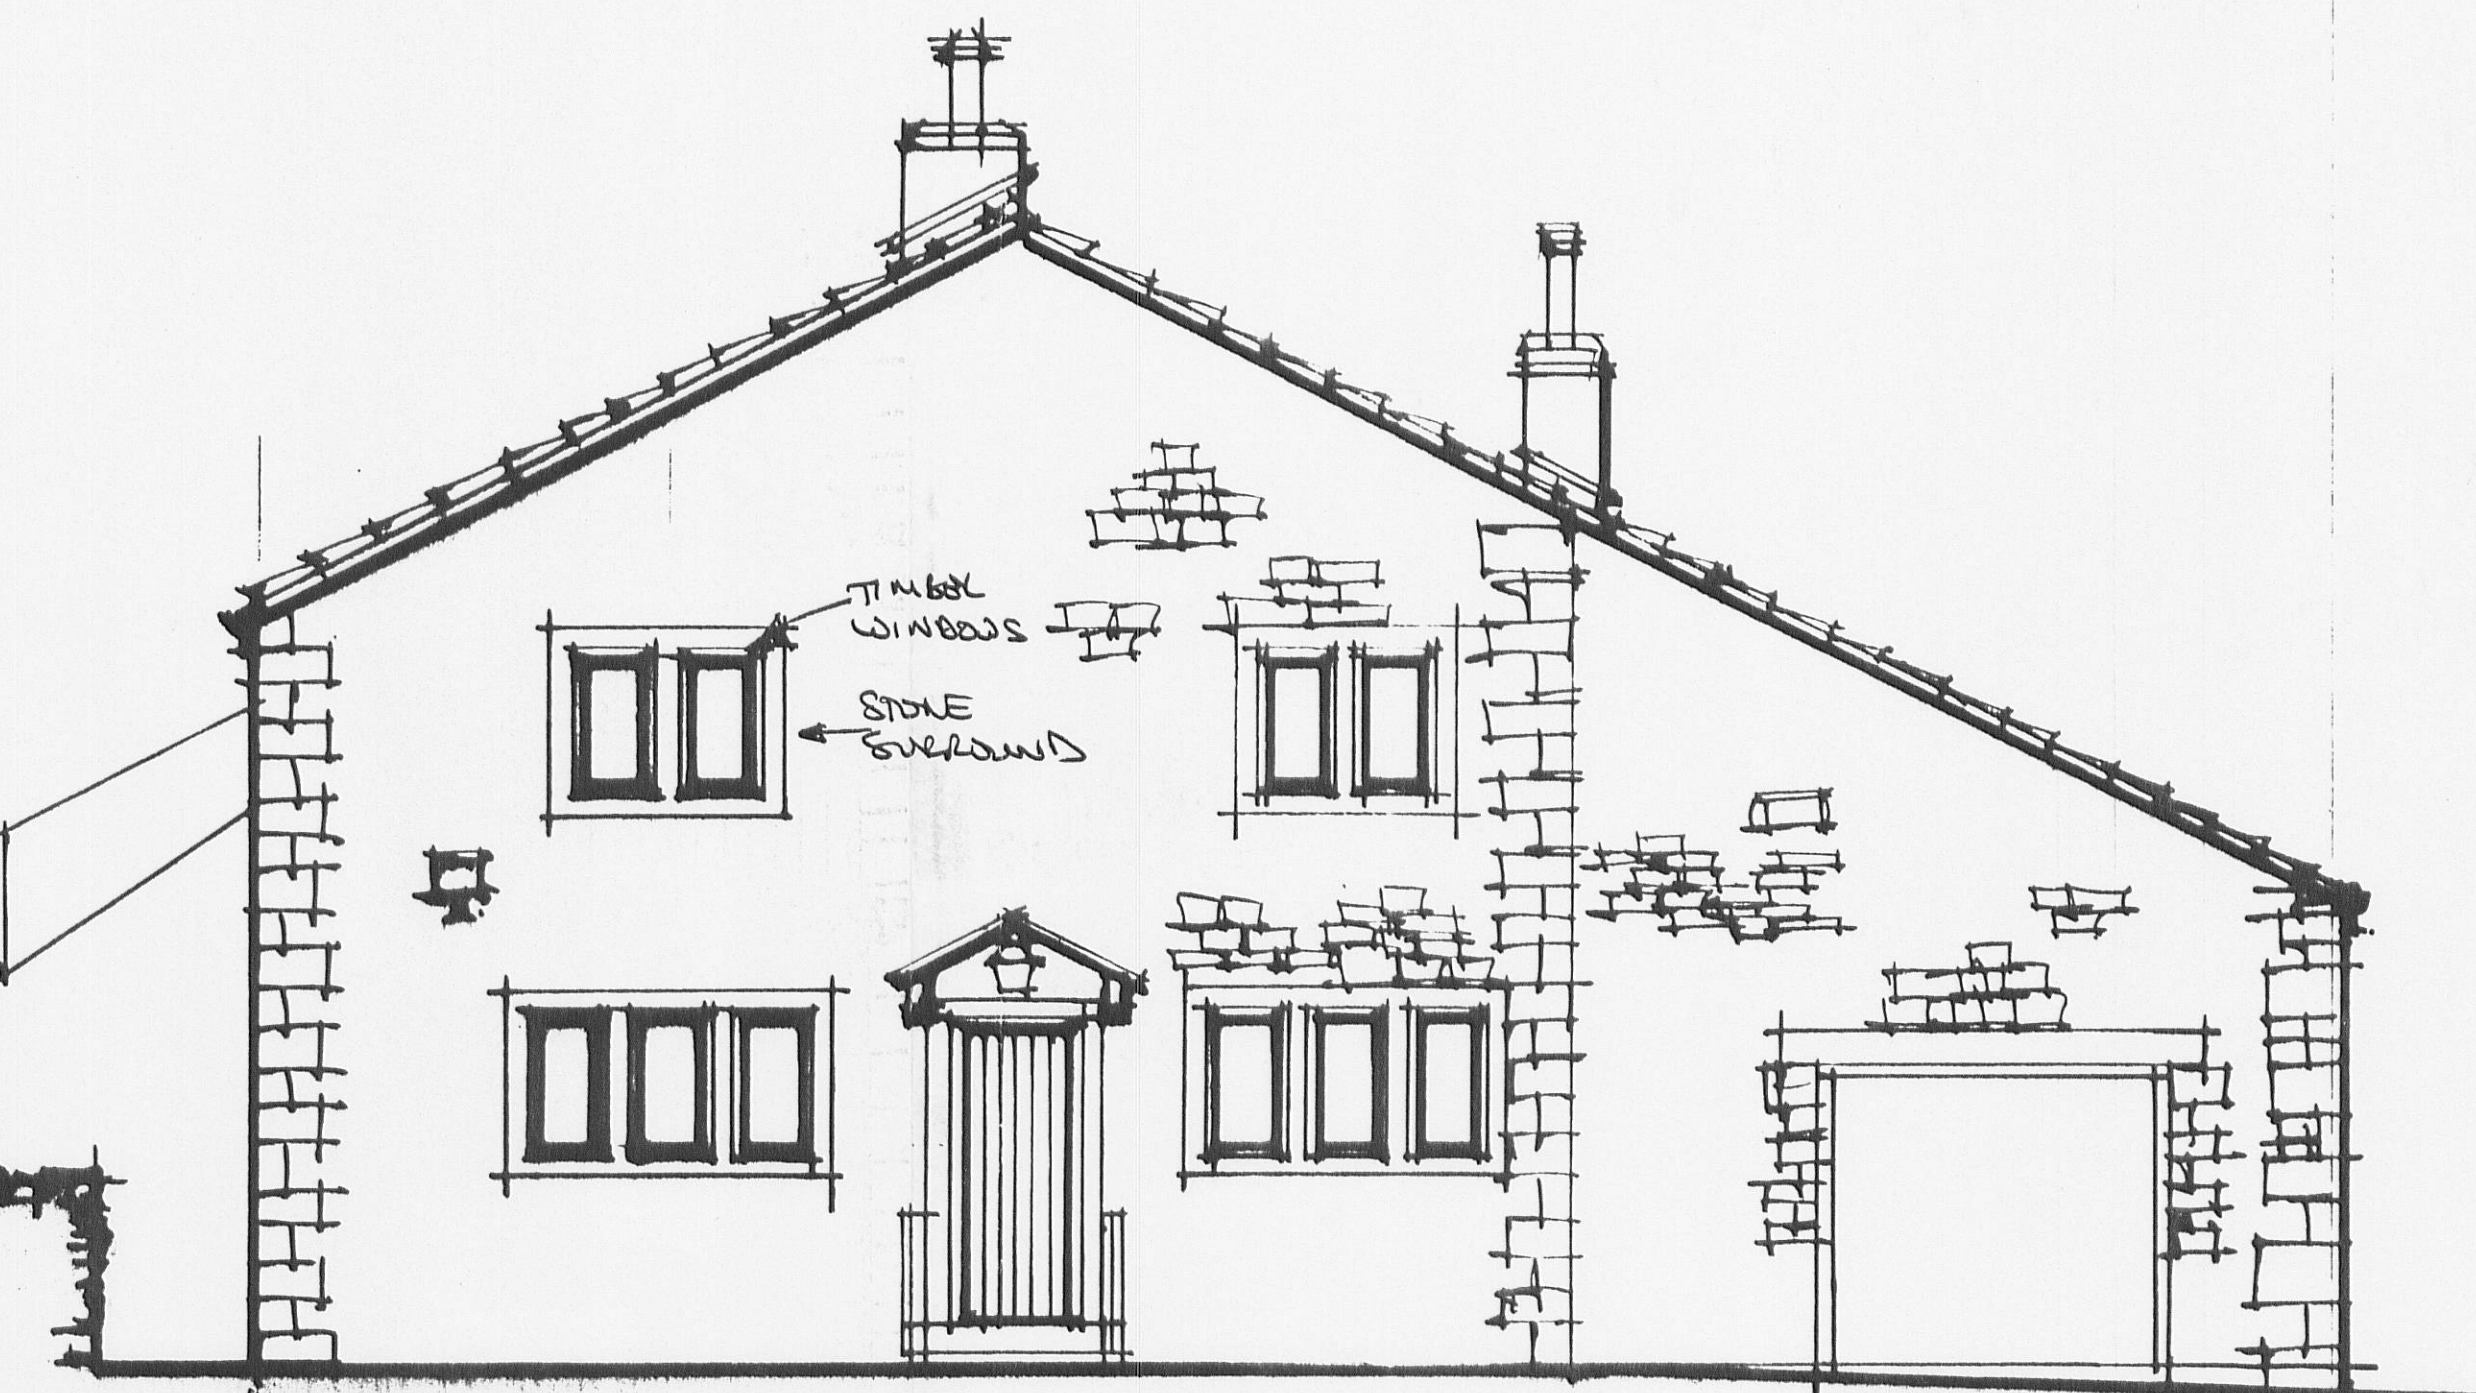


SECTION

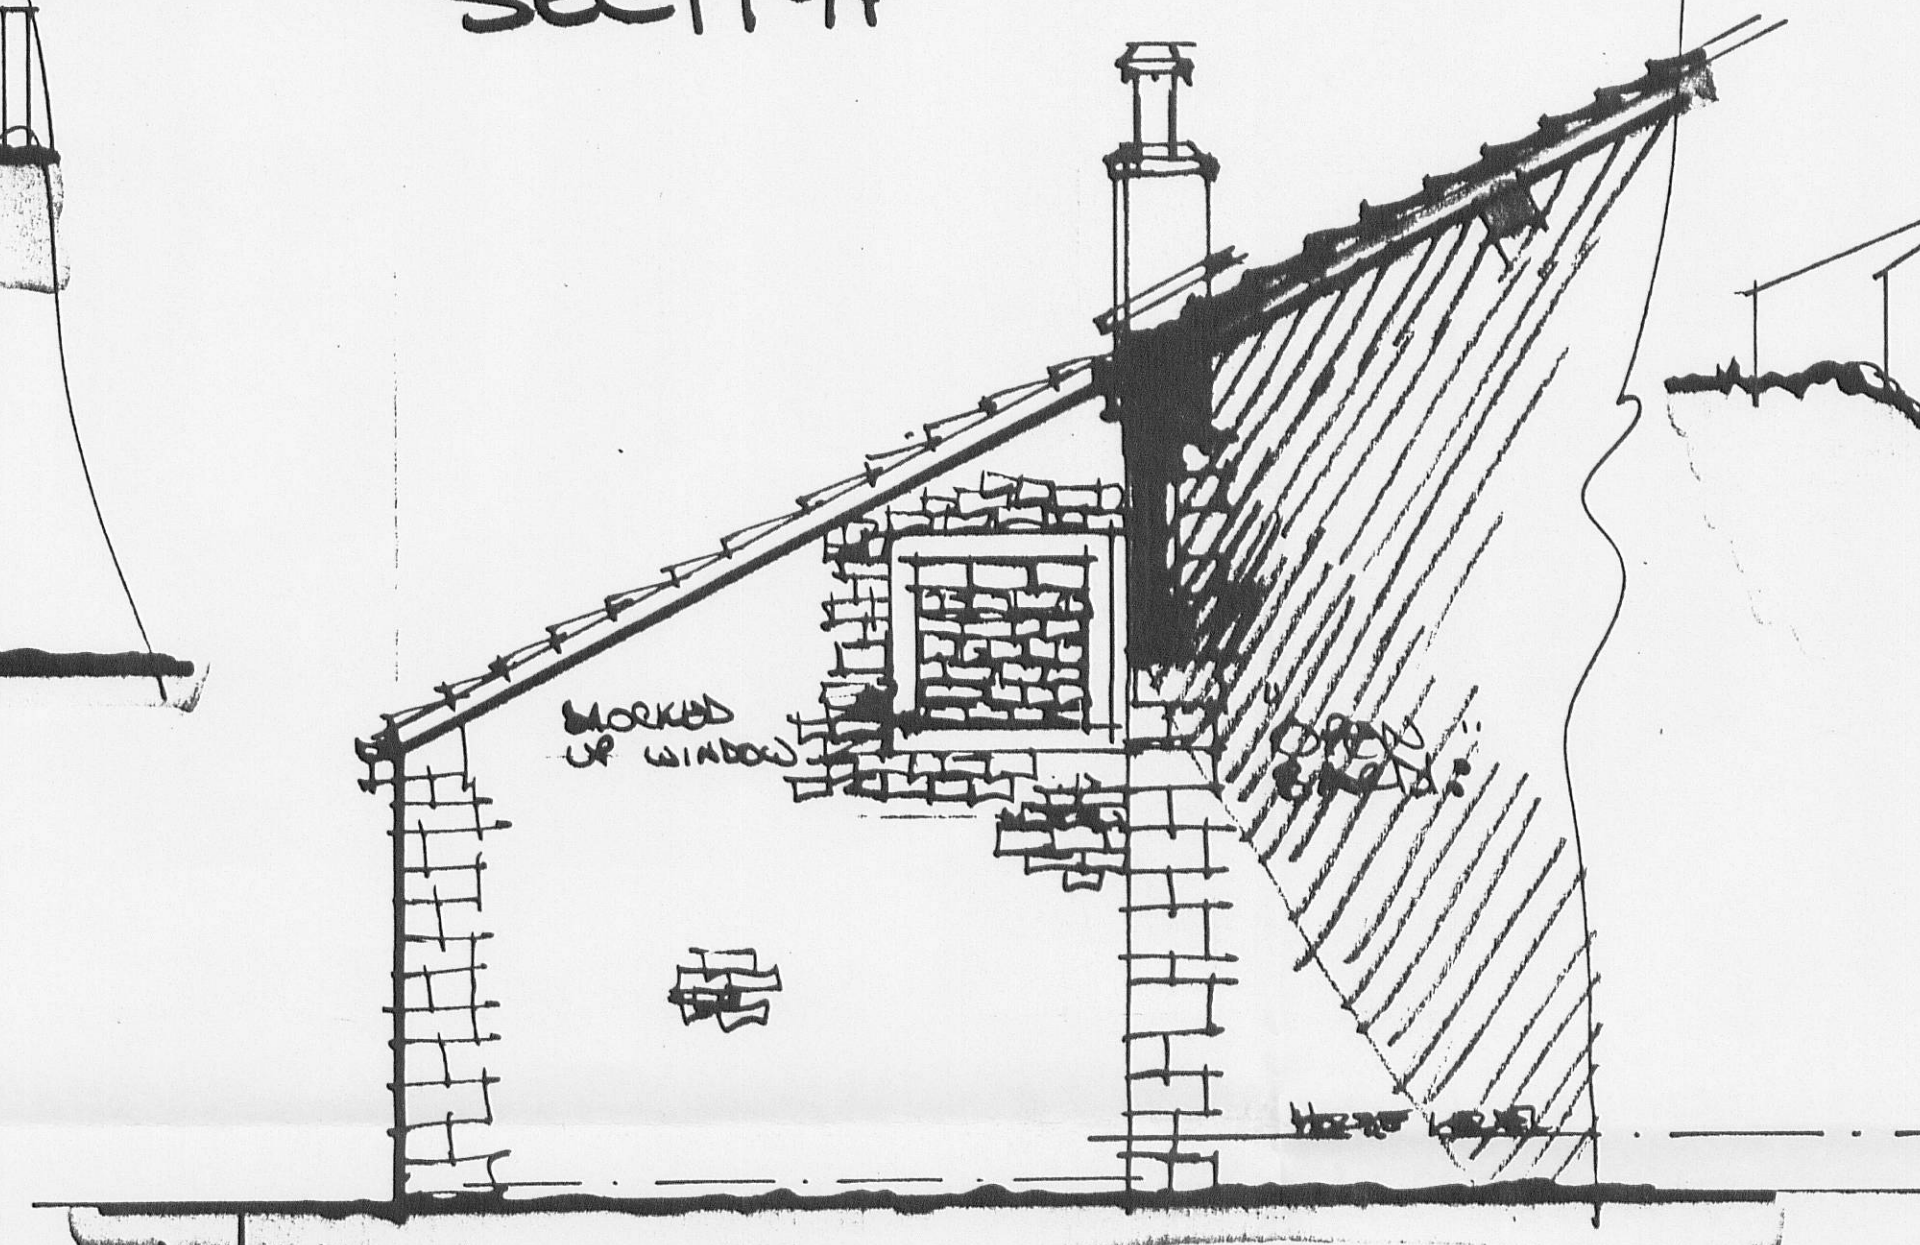

FRONT ELEVATION:

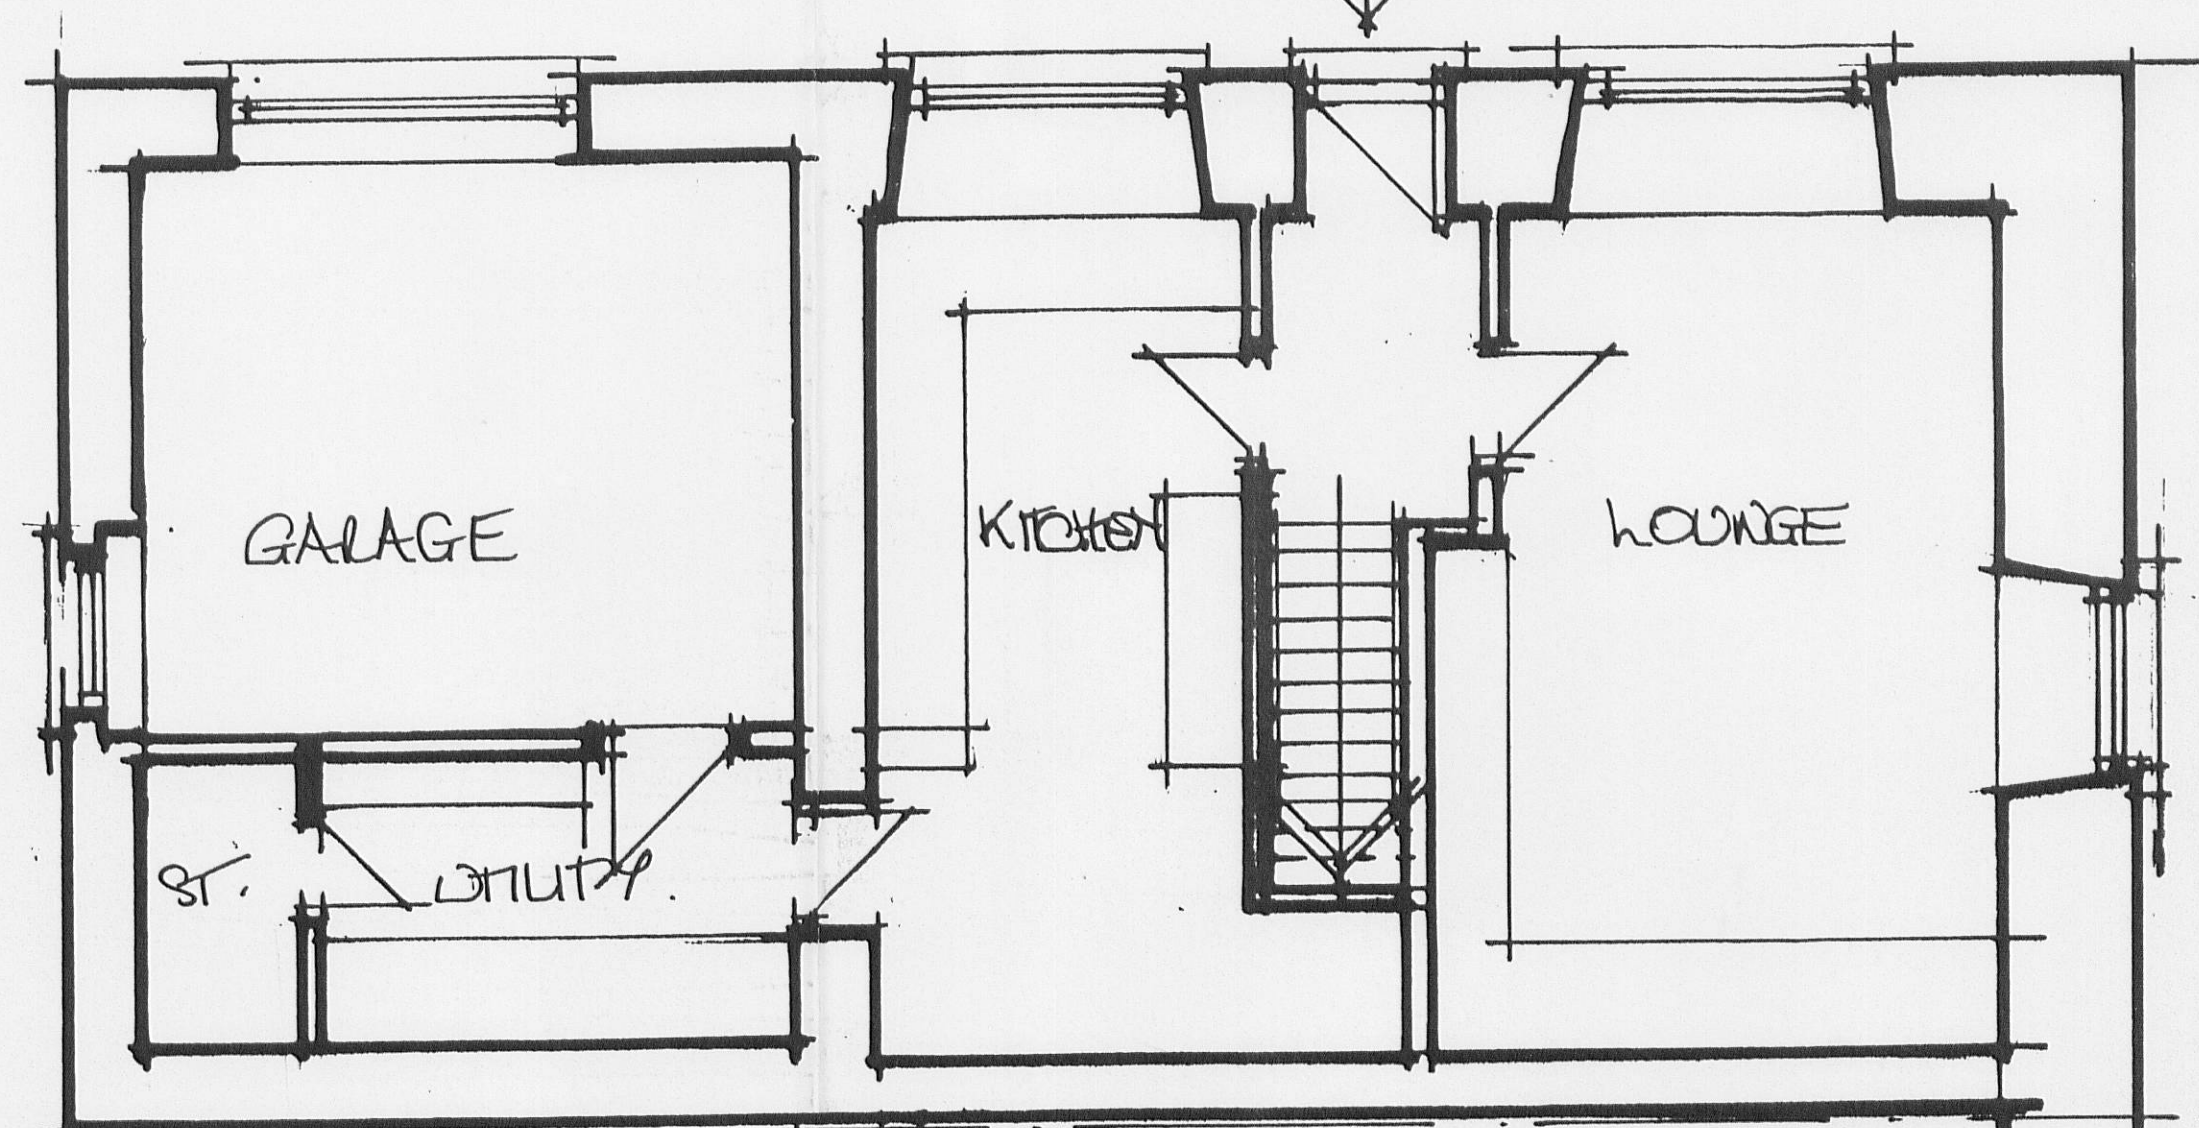

GROUND FLOOR PLAN:

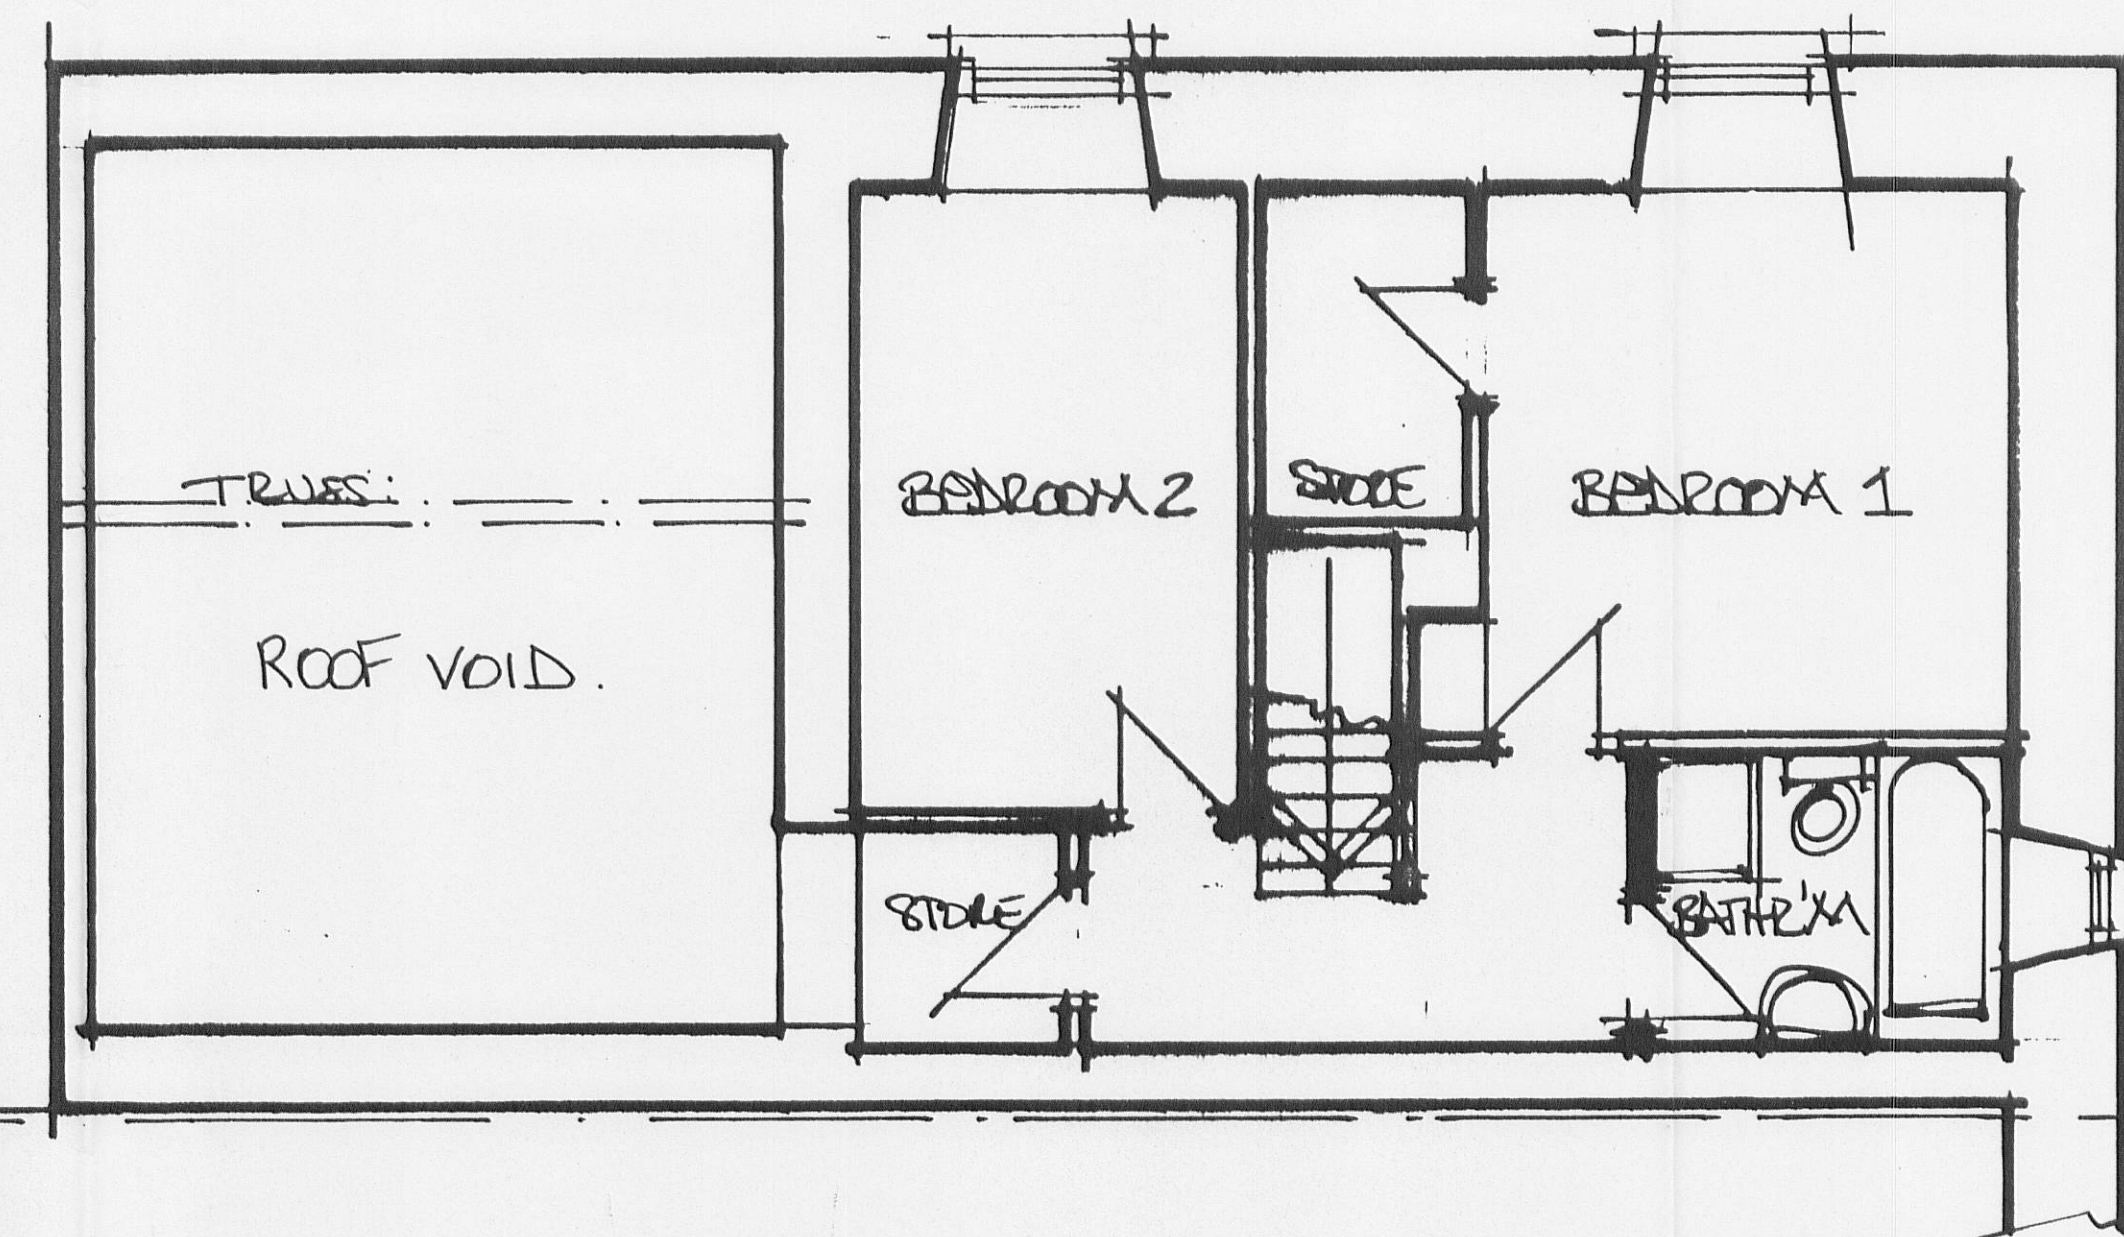

FIRST FLOOR PLAN:

320120236P

'EXISTING':

		PETER DARLINGTON ARCHITECTS INTERIOR DESIGNERS	
3018/EX/1		EXISTING SURVEY	
7/20		JUL 11	