


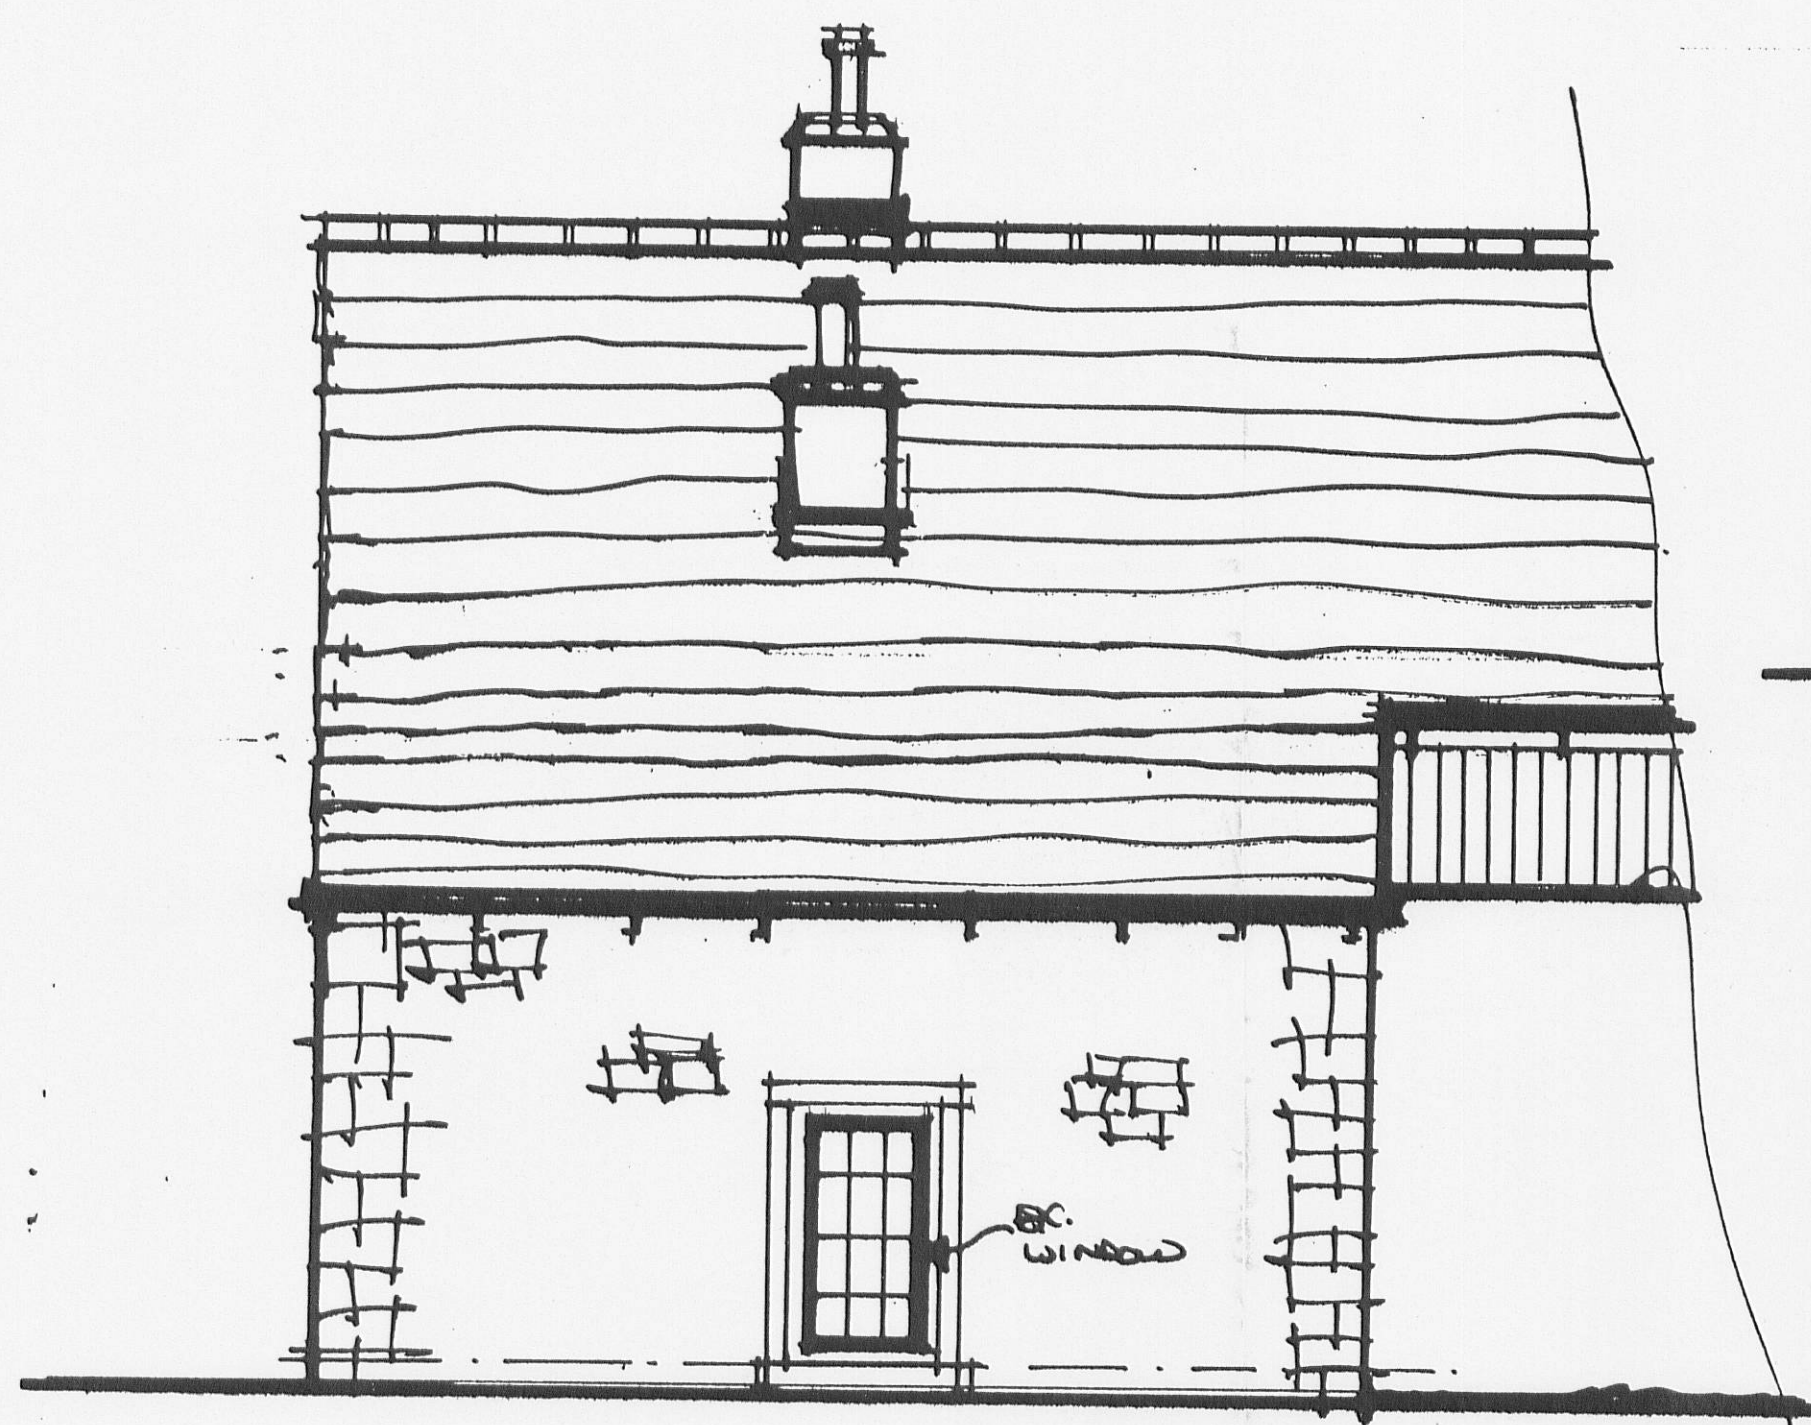


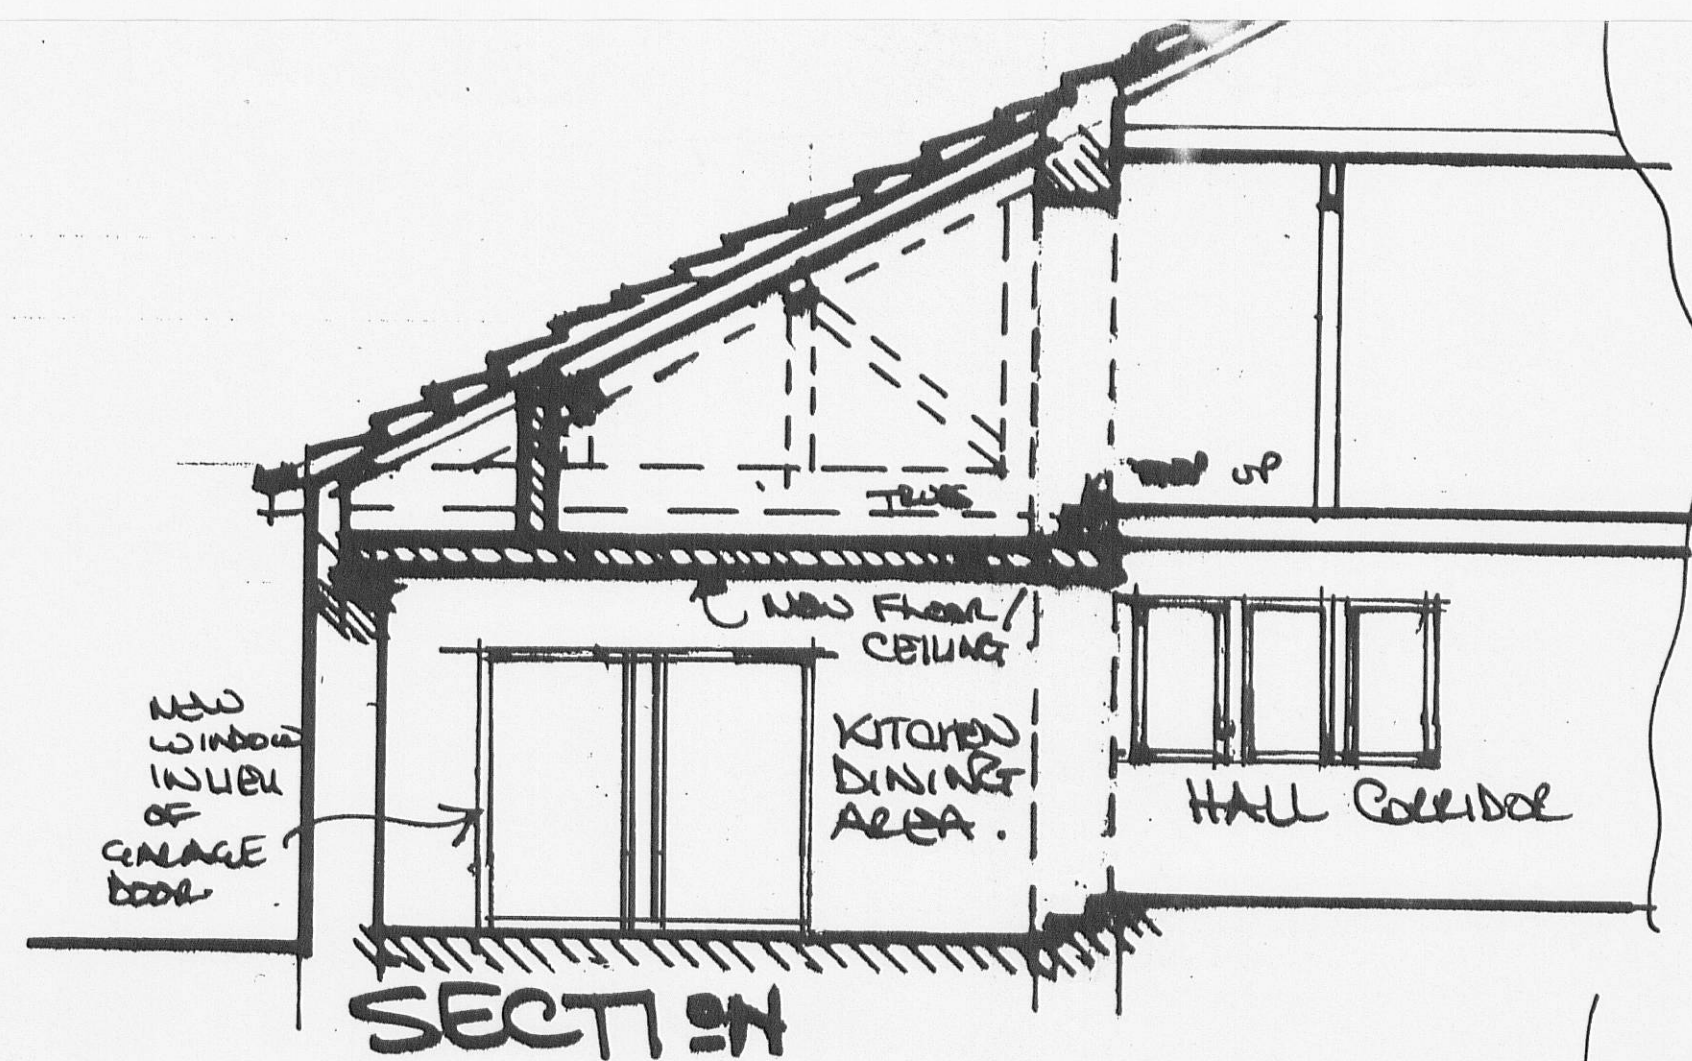


SIDE ELEVATION

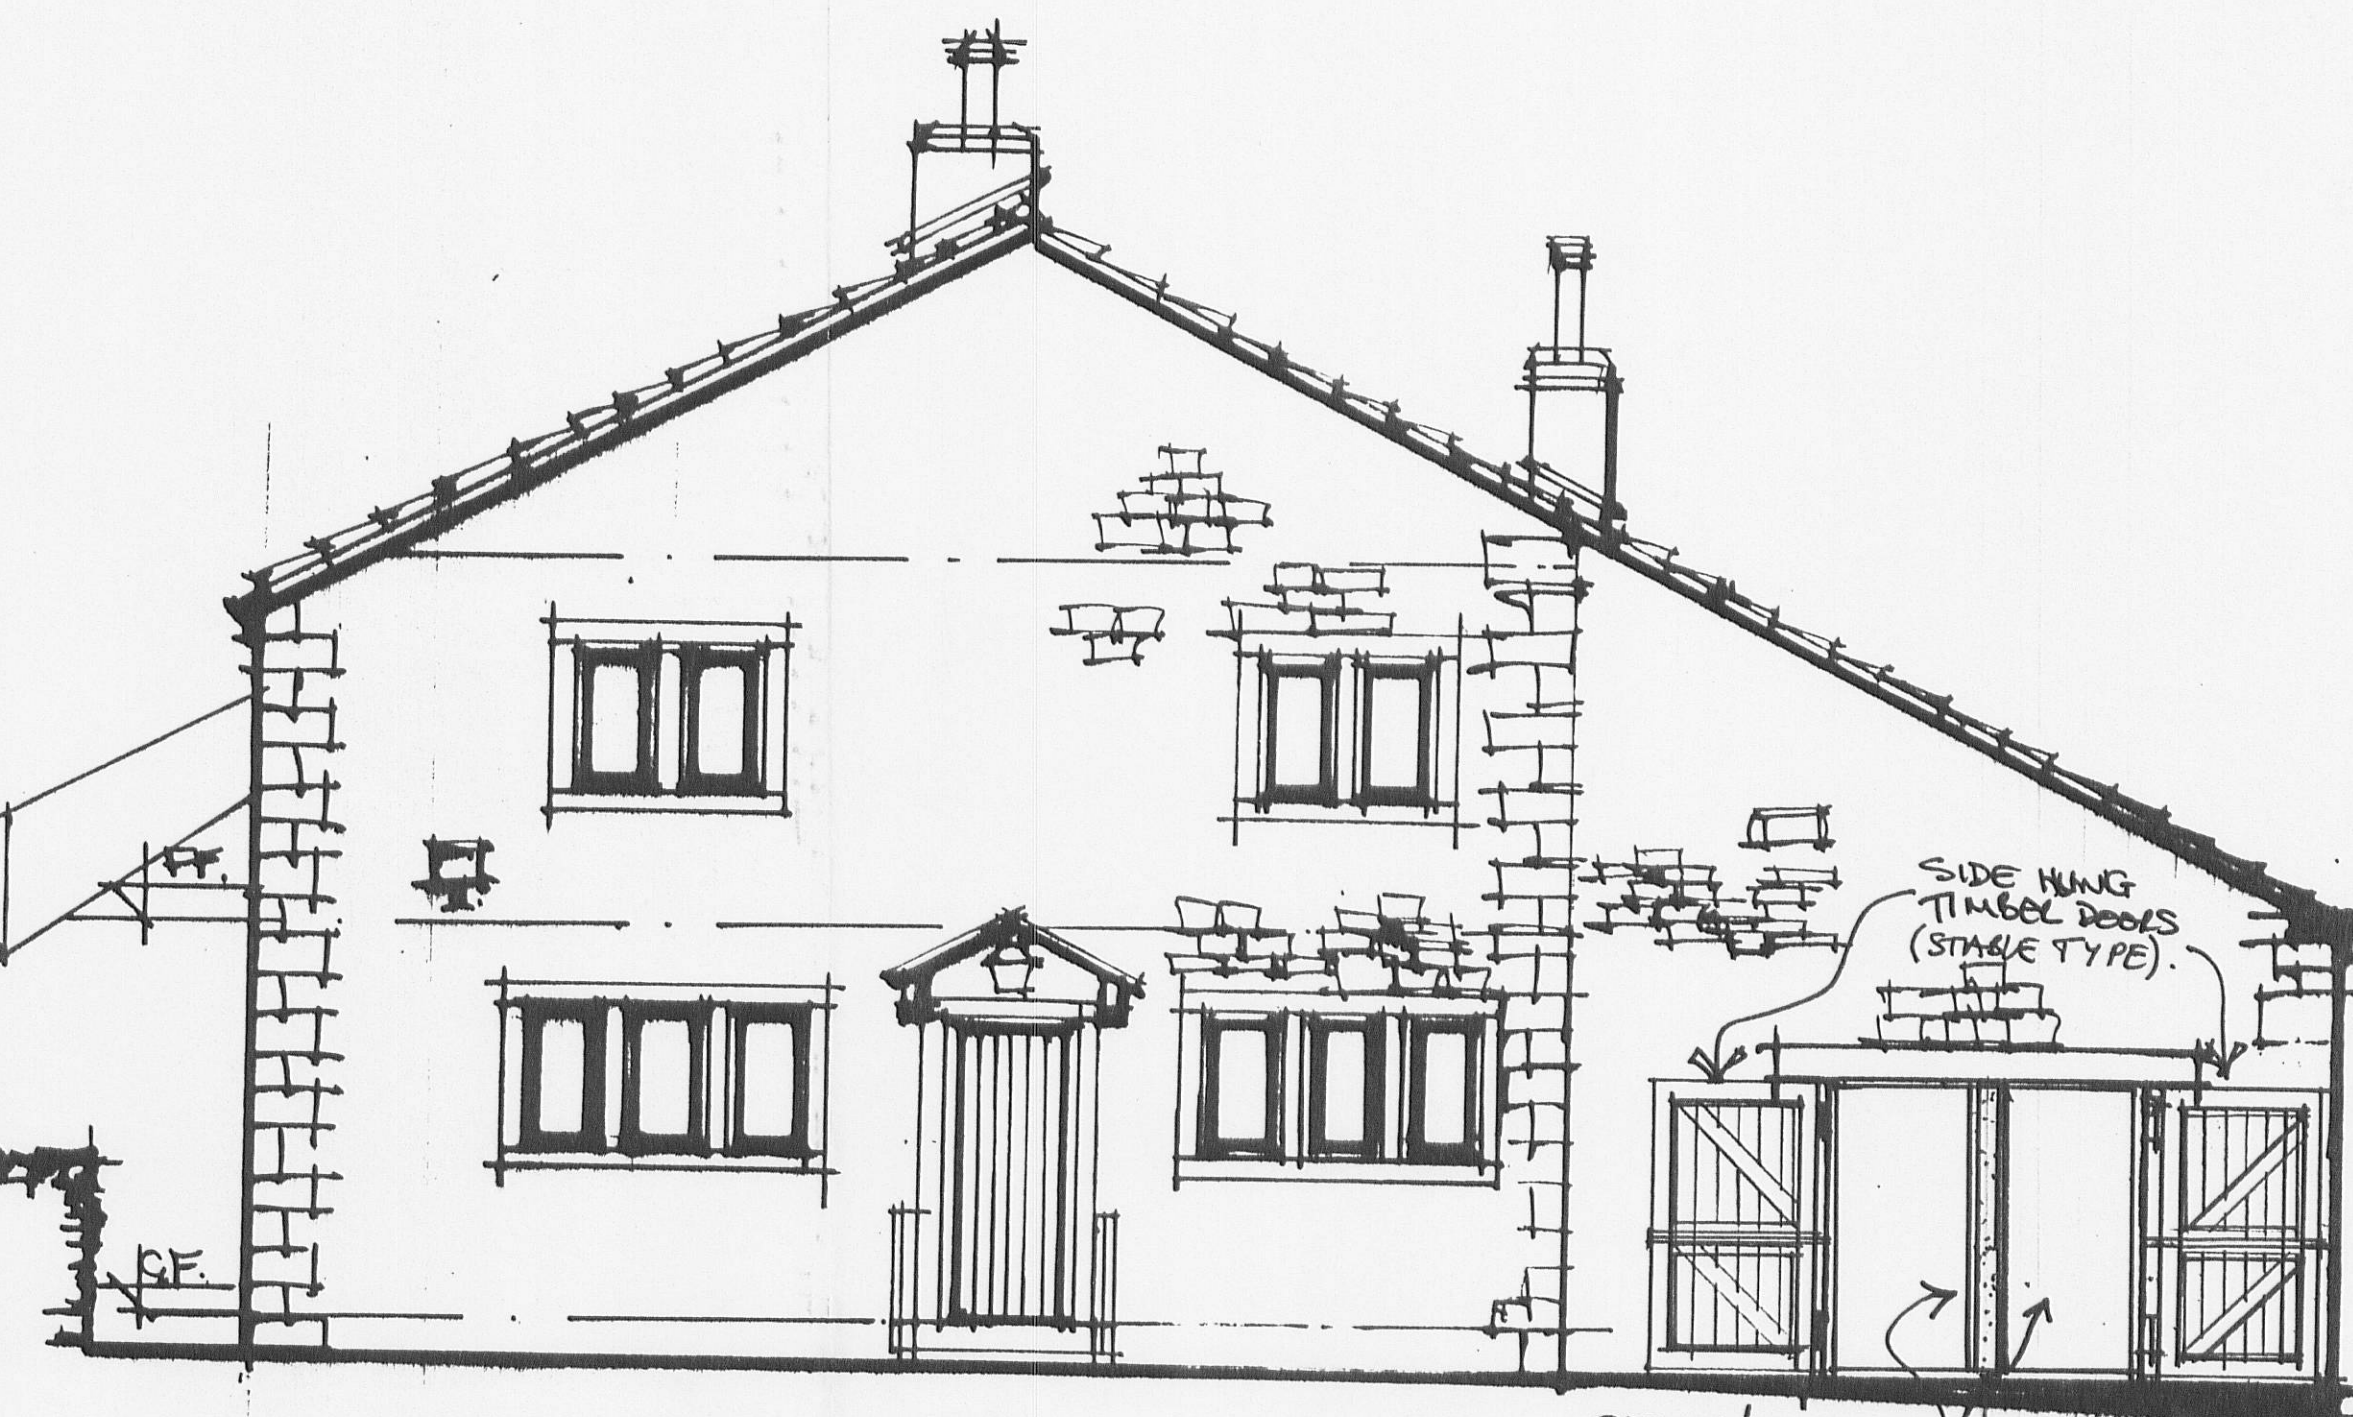


SECTION

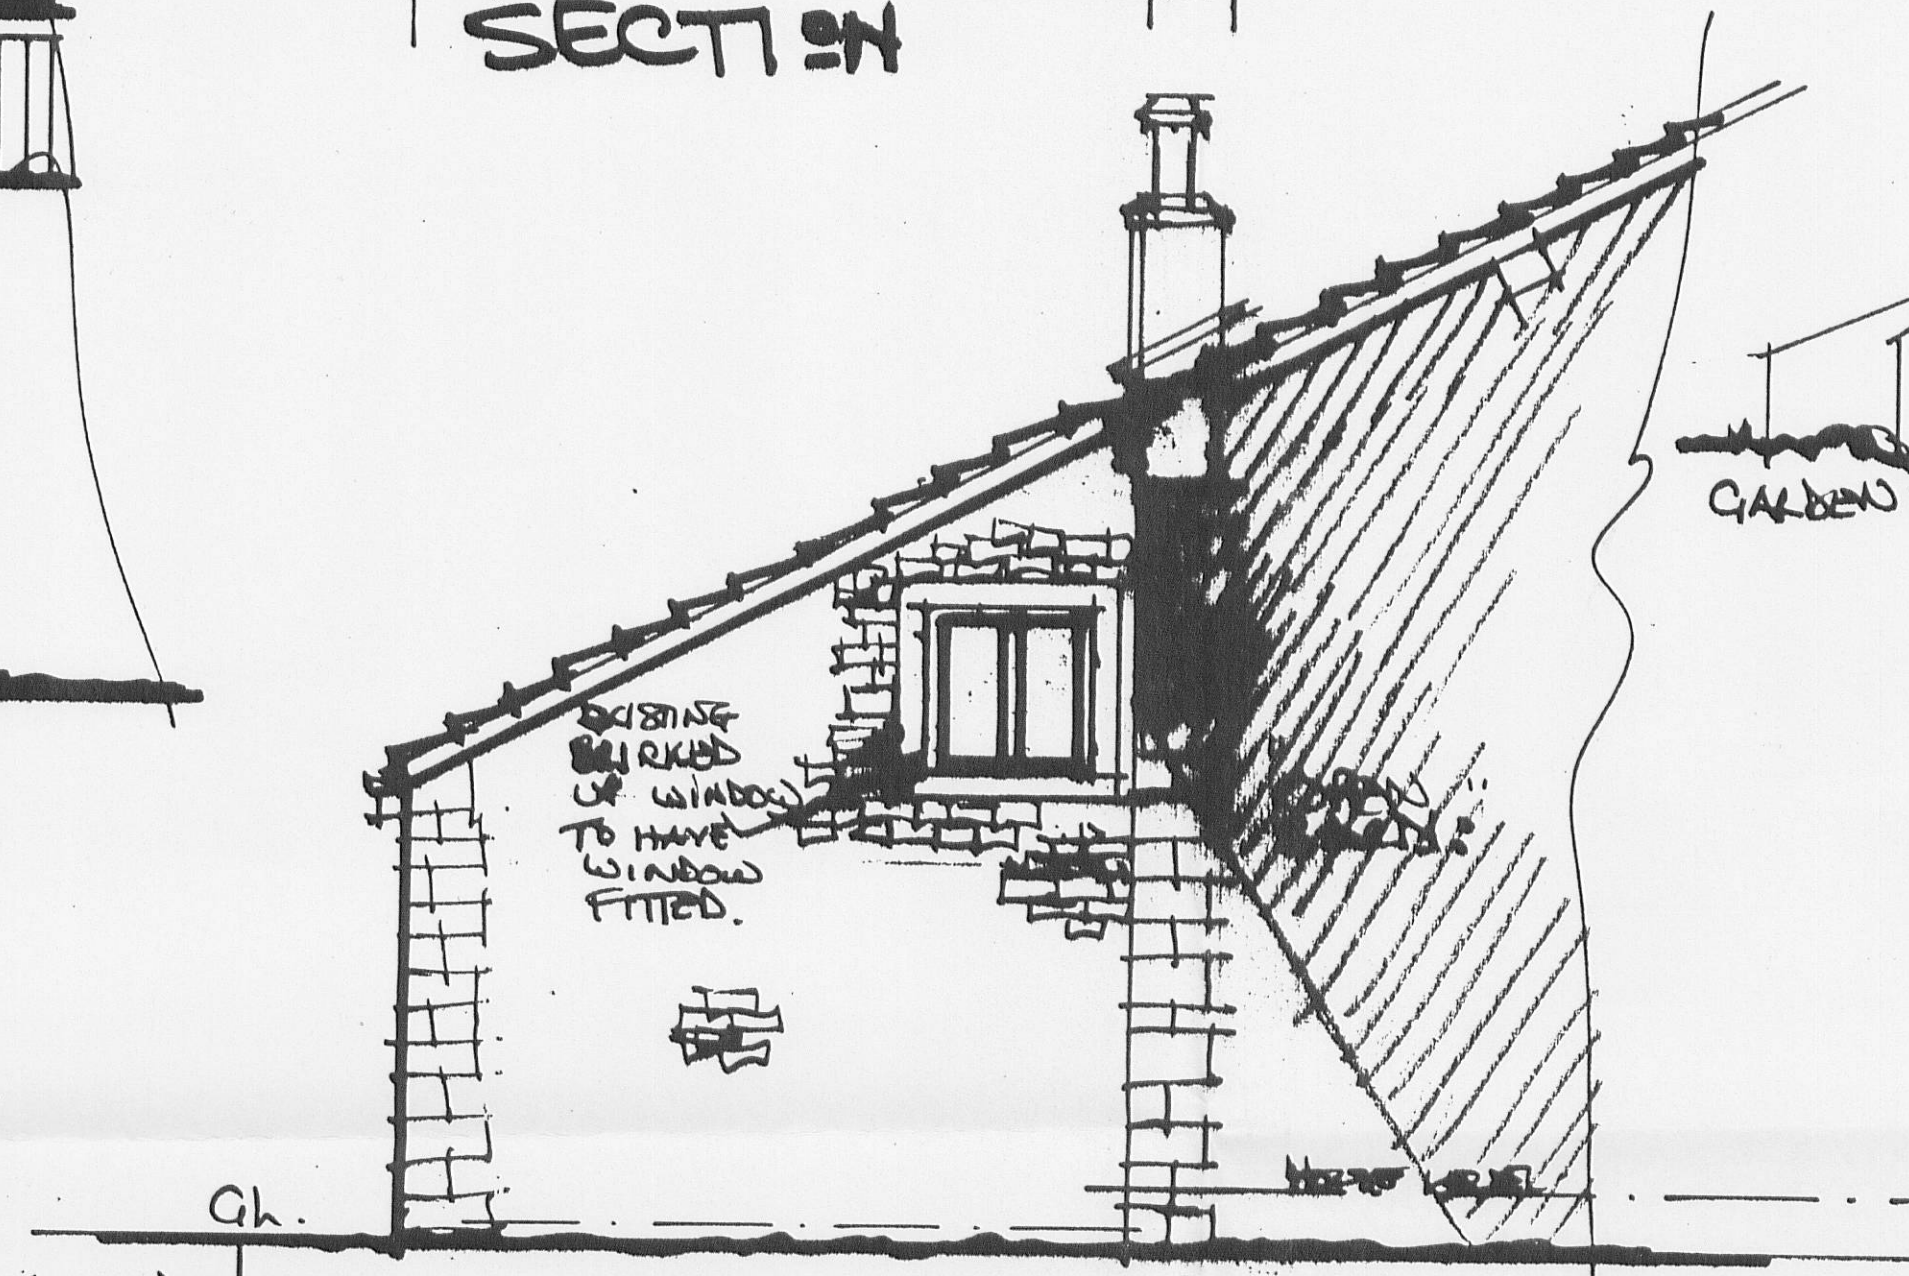

FRONT ELEVATION:

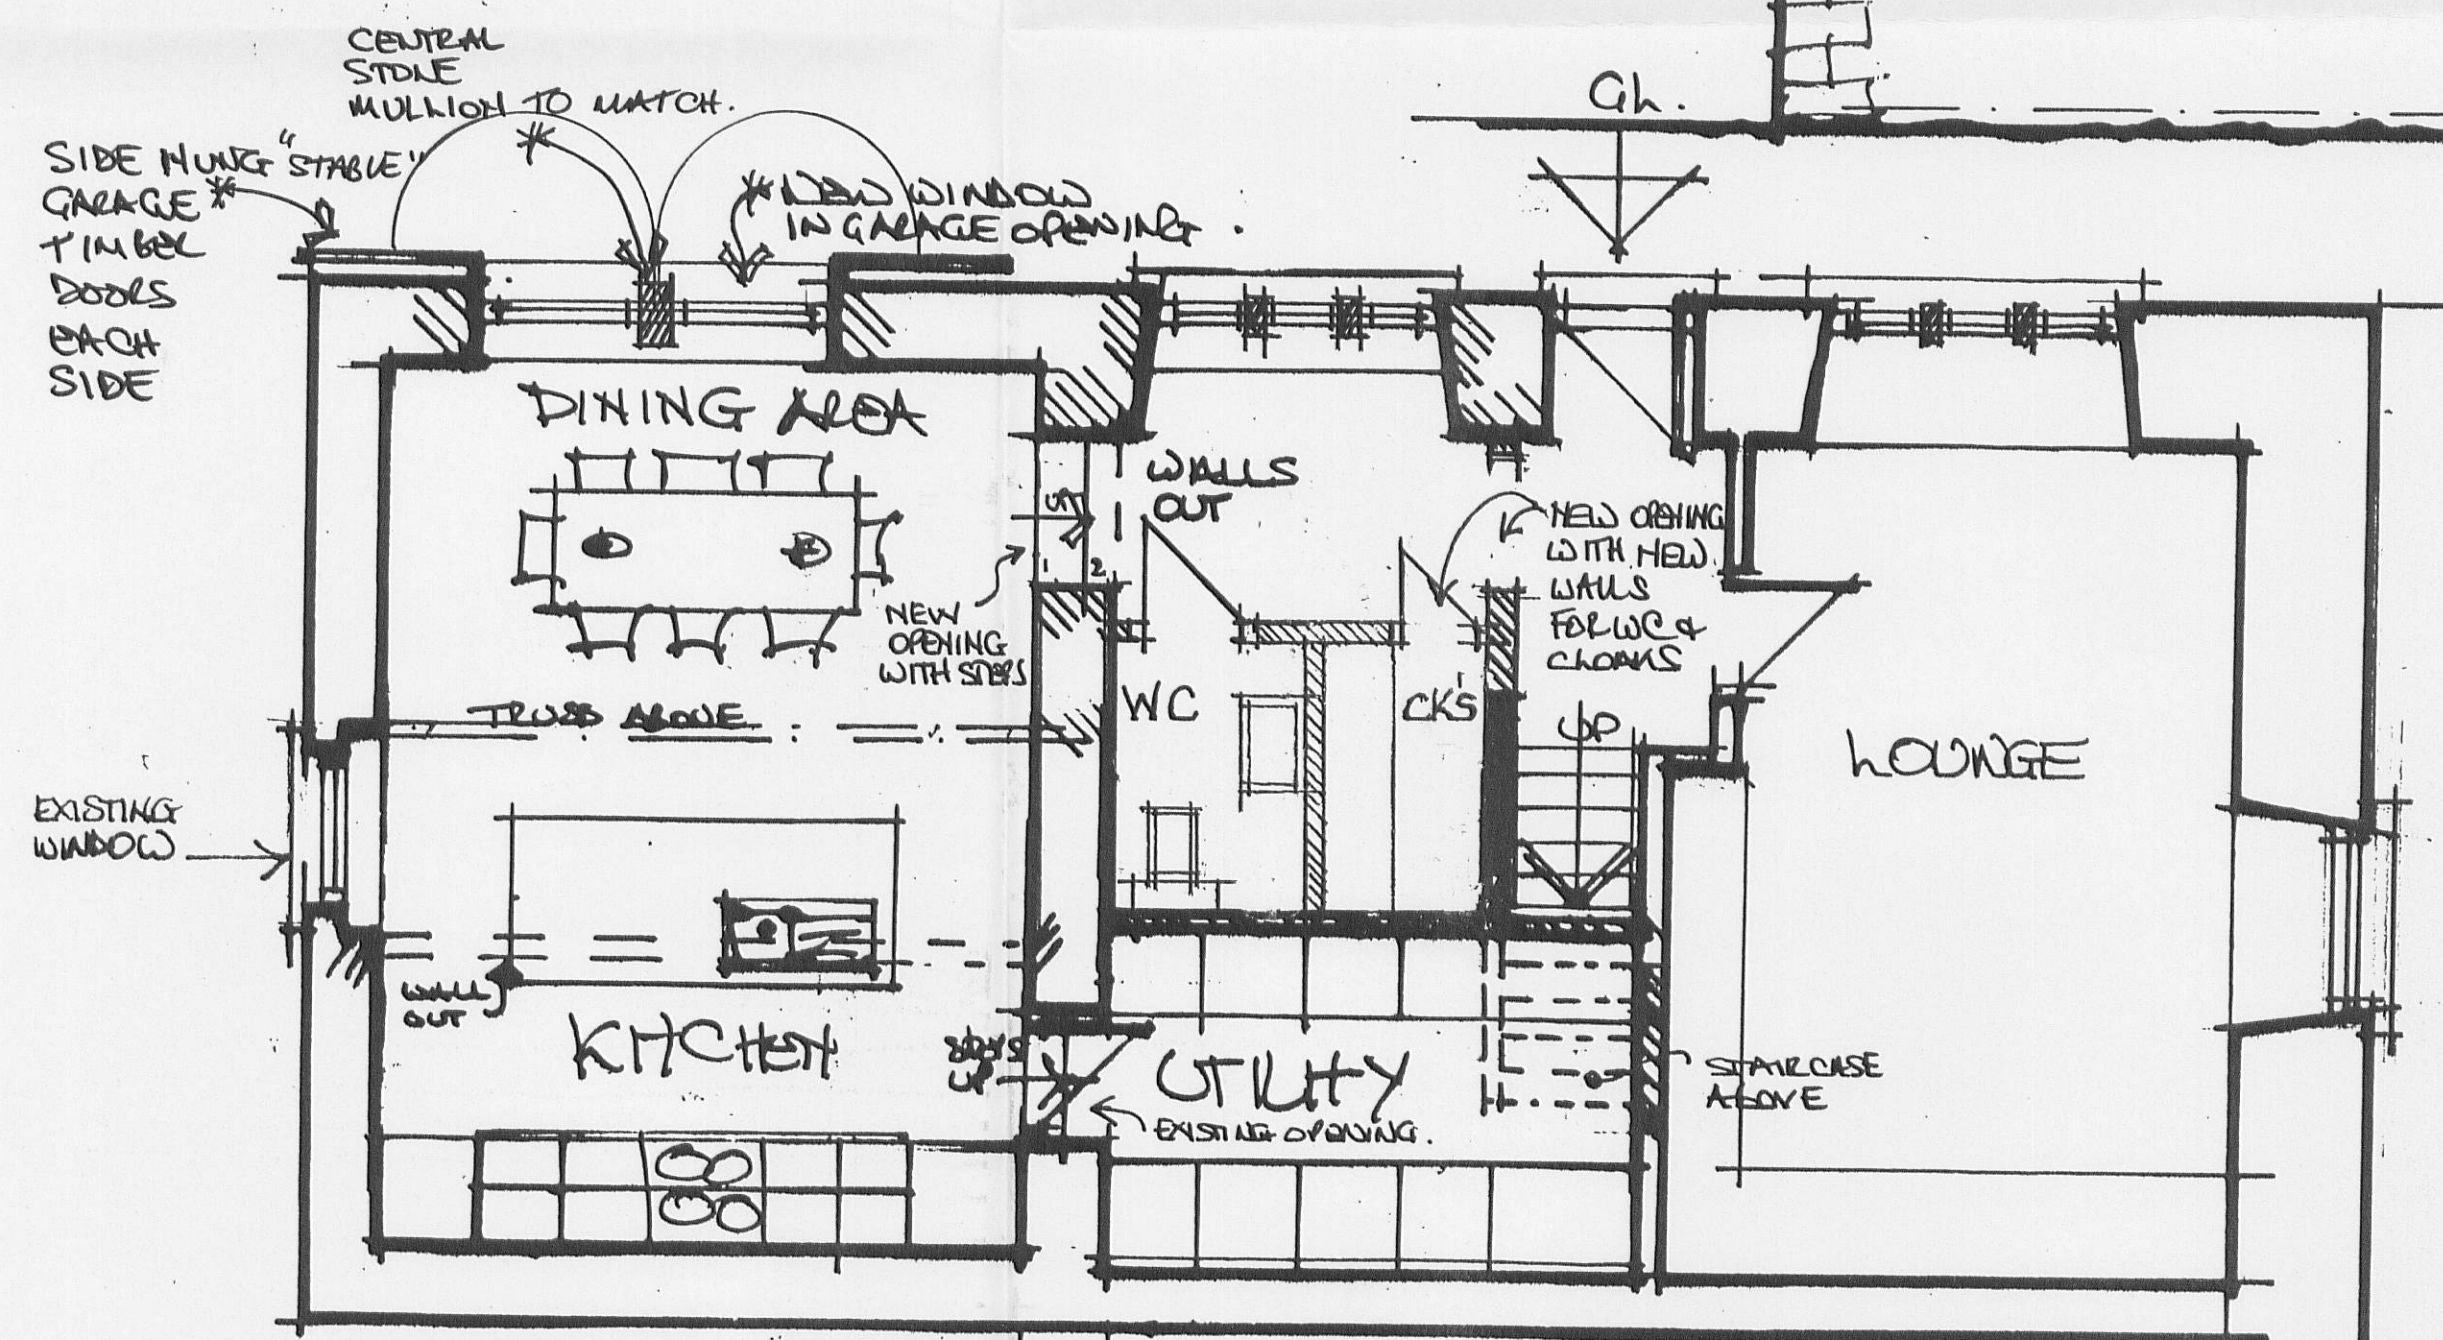

GROUND FLOOR PLAN:

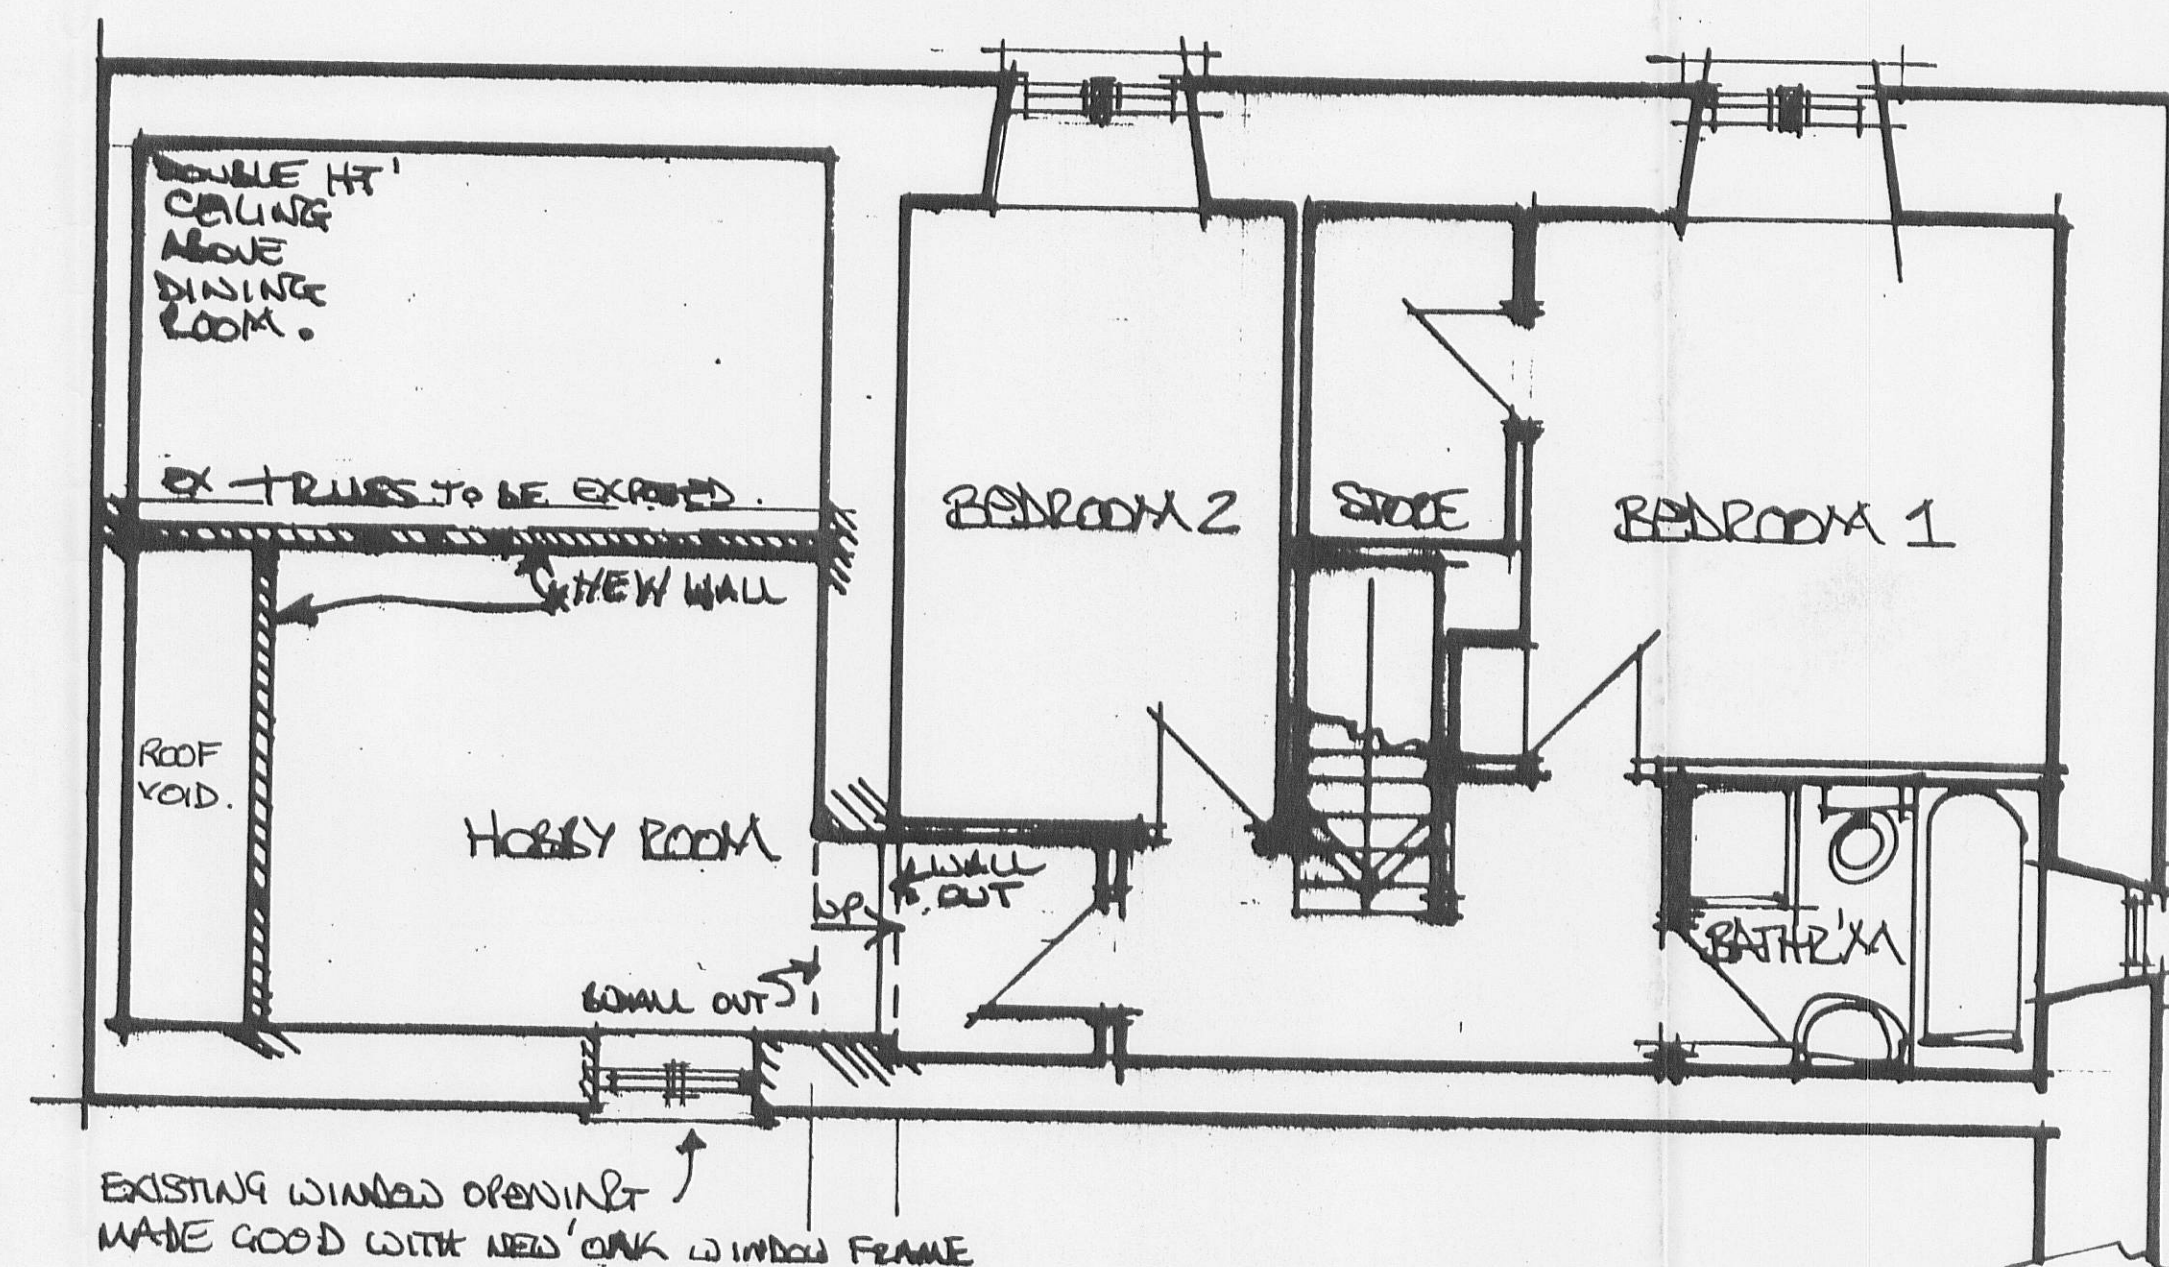

FIRST FLOOR PLAN:

320120236P

"REV B" ROOFLIGHTS OMITTED, WINDOW IN TO GARAGE ADDED. DINING ROOM, WC, CK'S AMENDED.
REV. A' 27/6/2011 WC AMENDED: