



Ground Floor

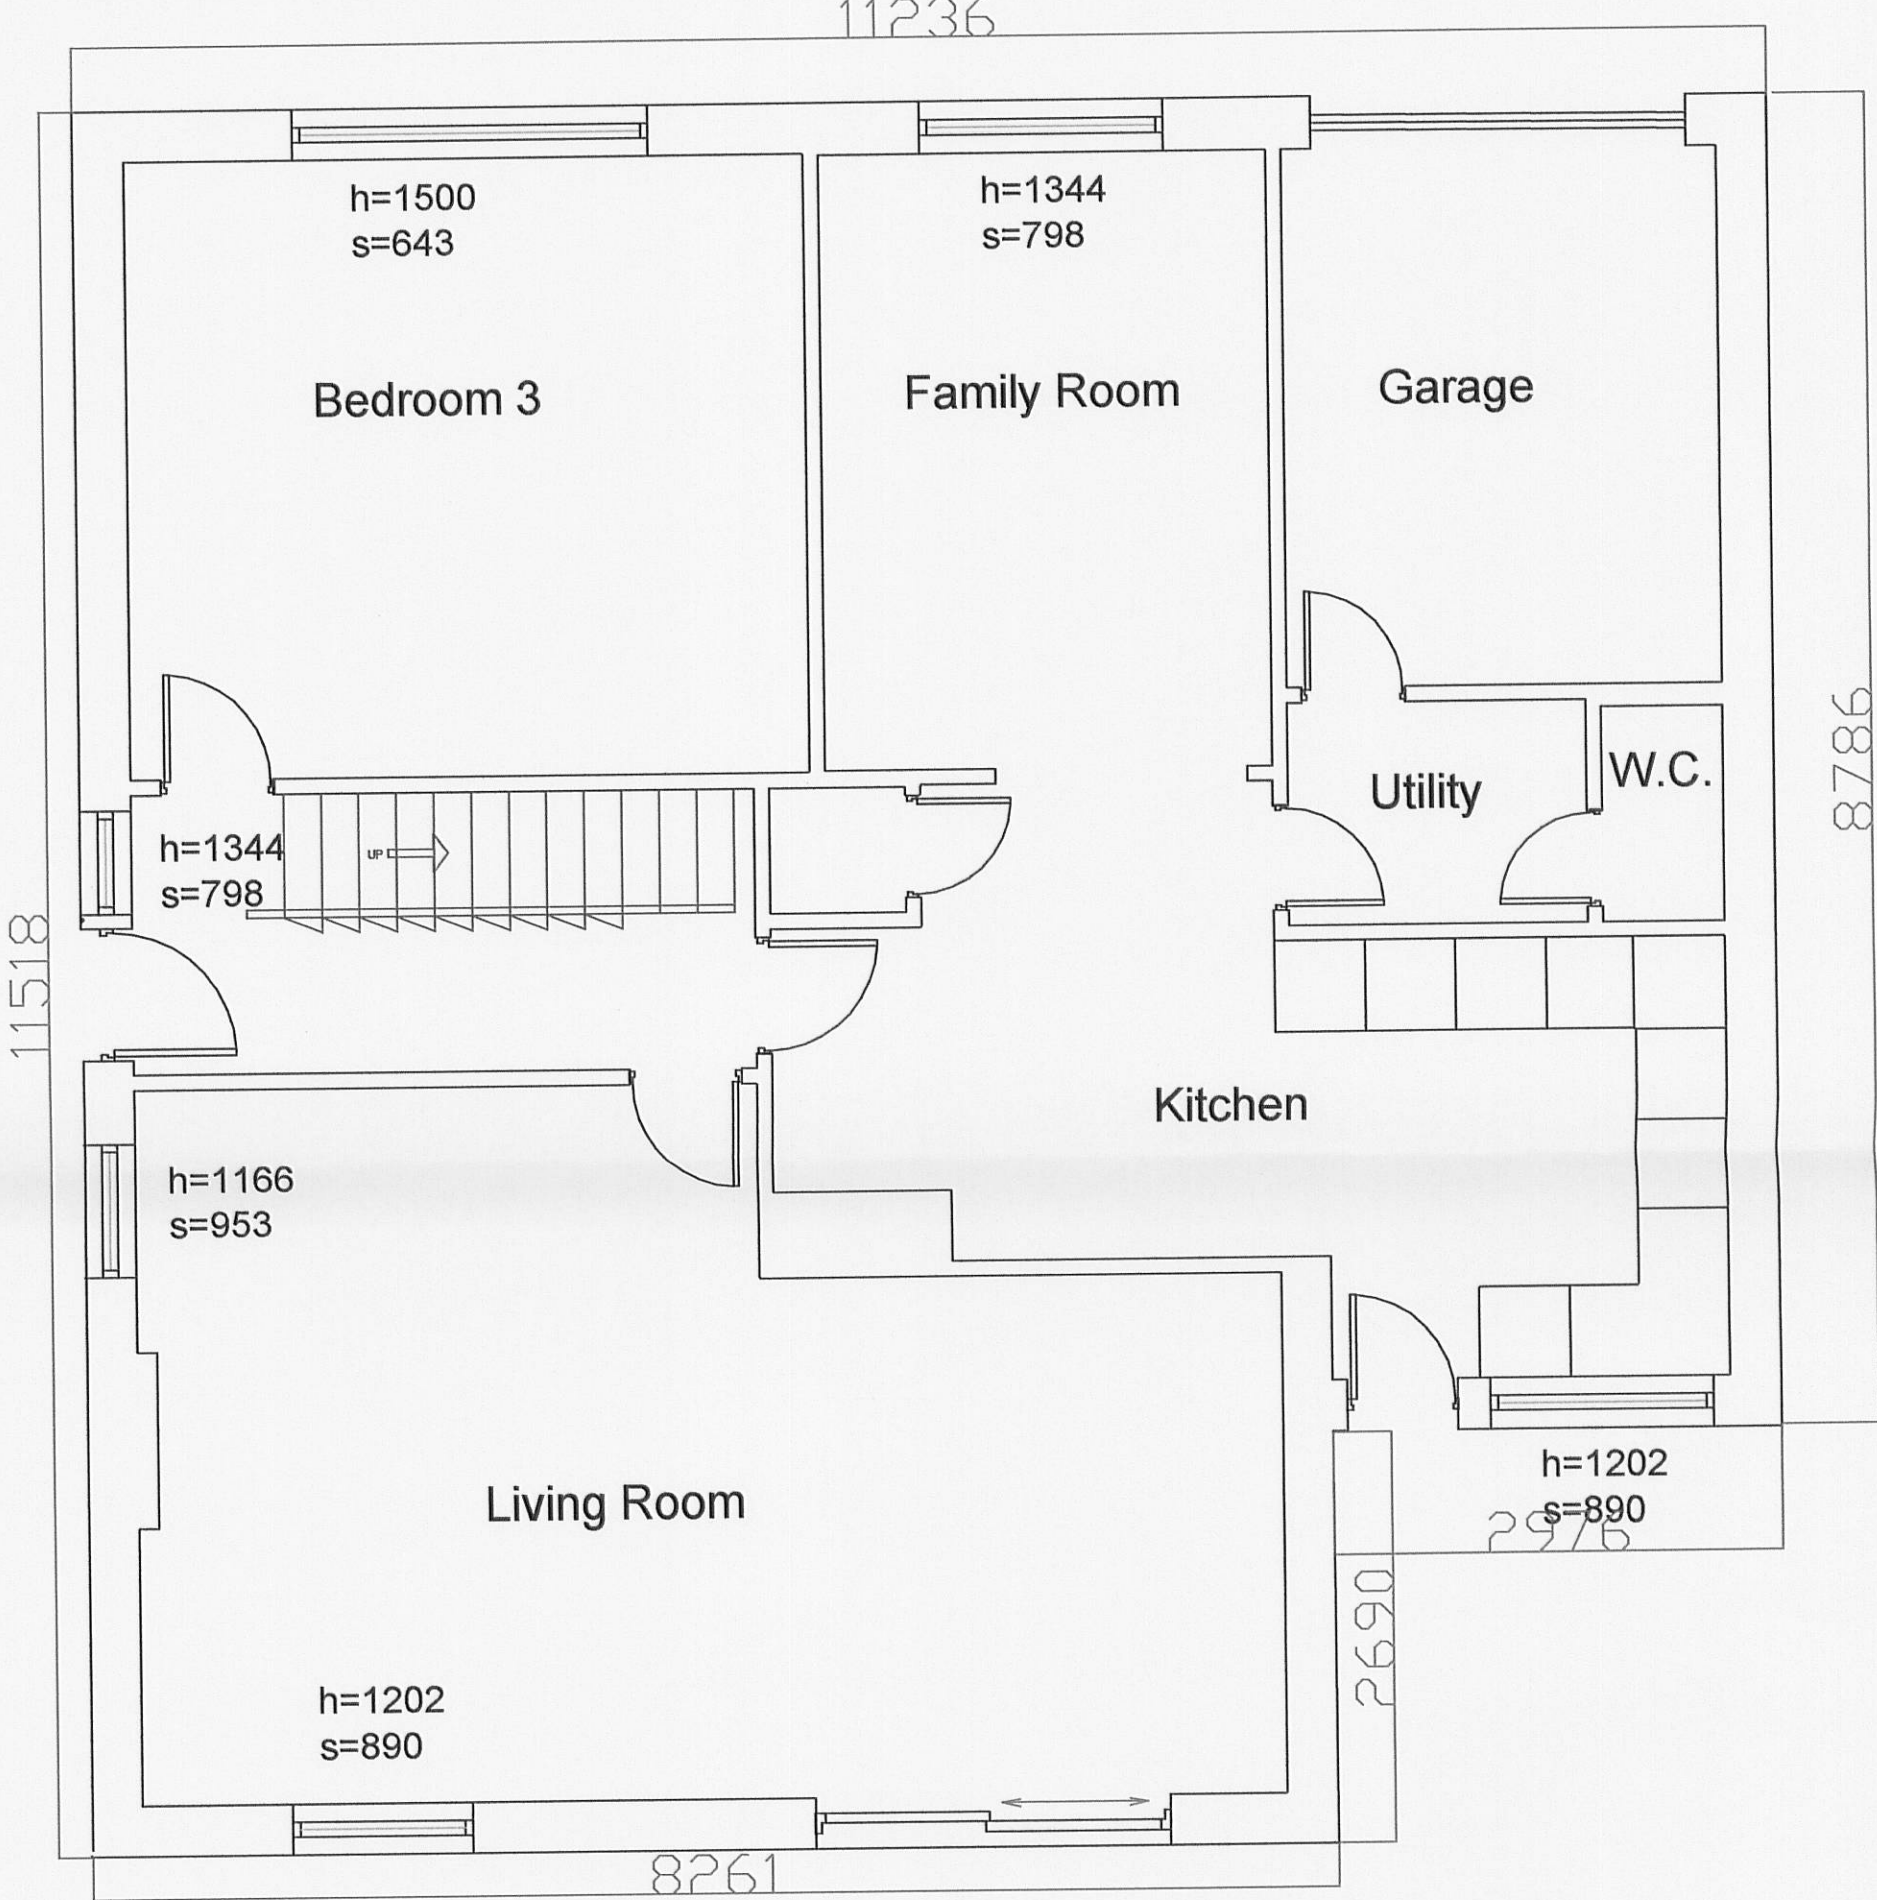

First Floor

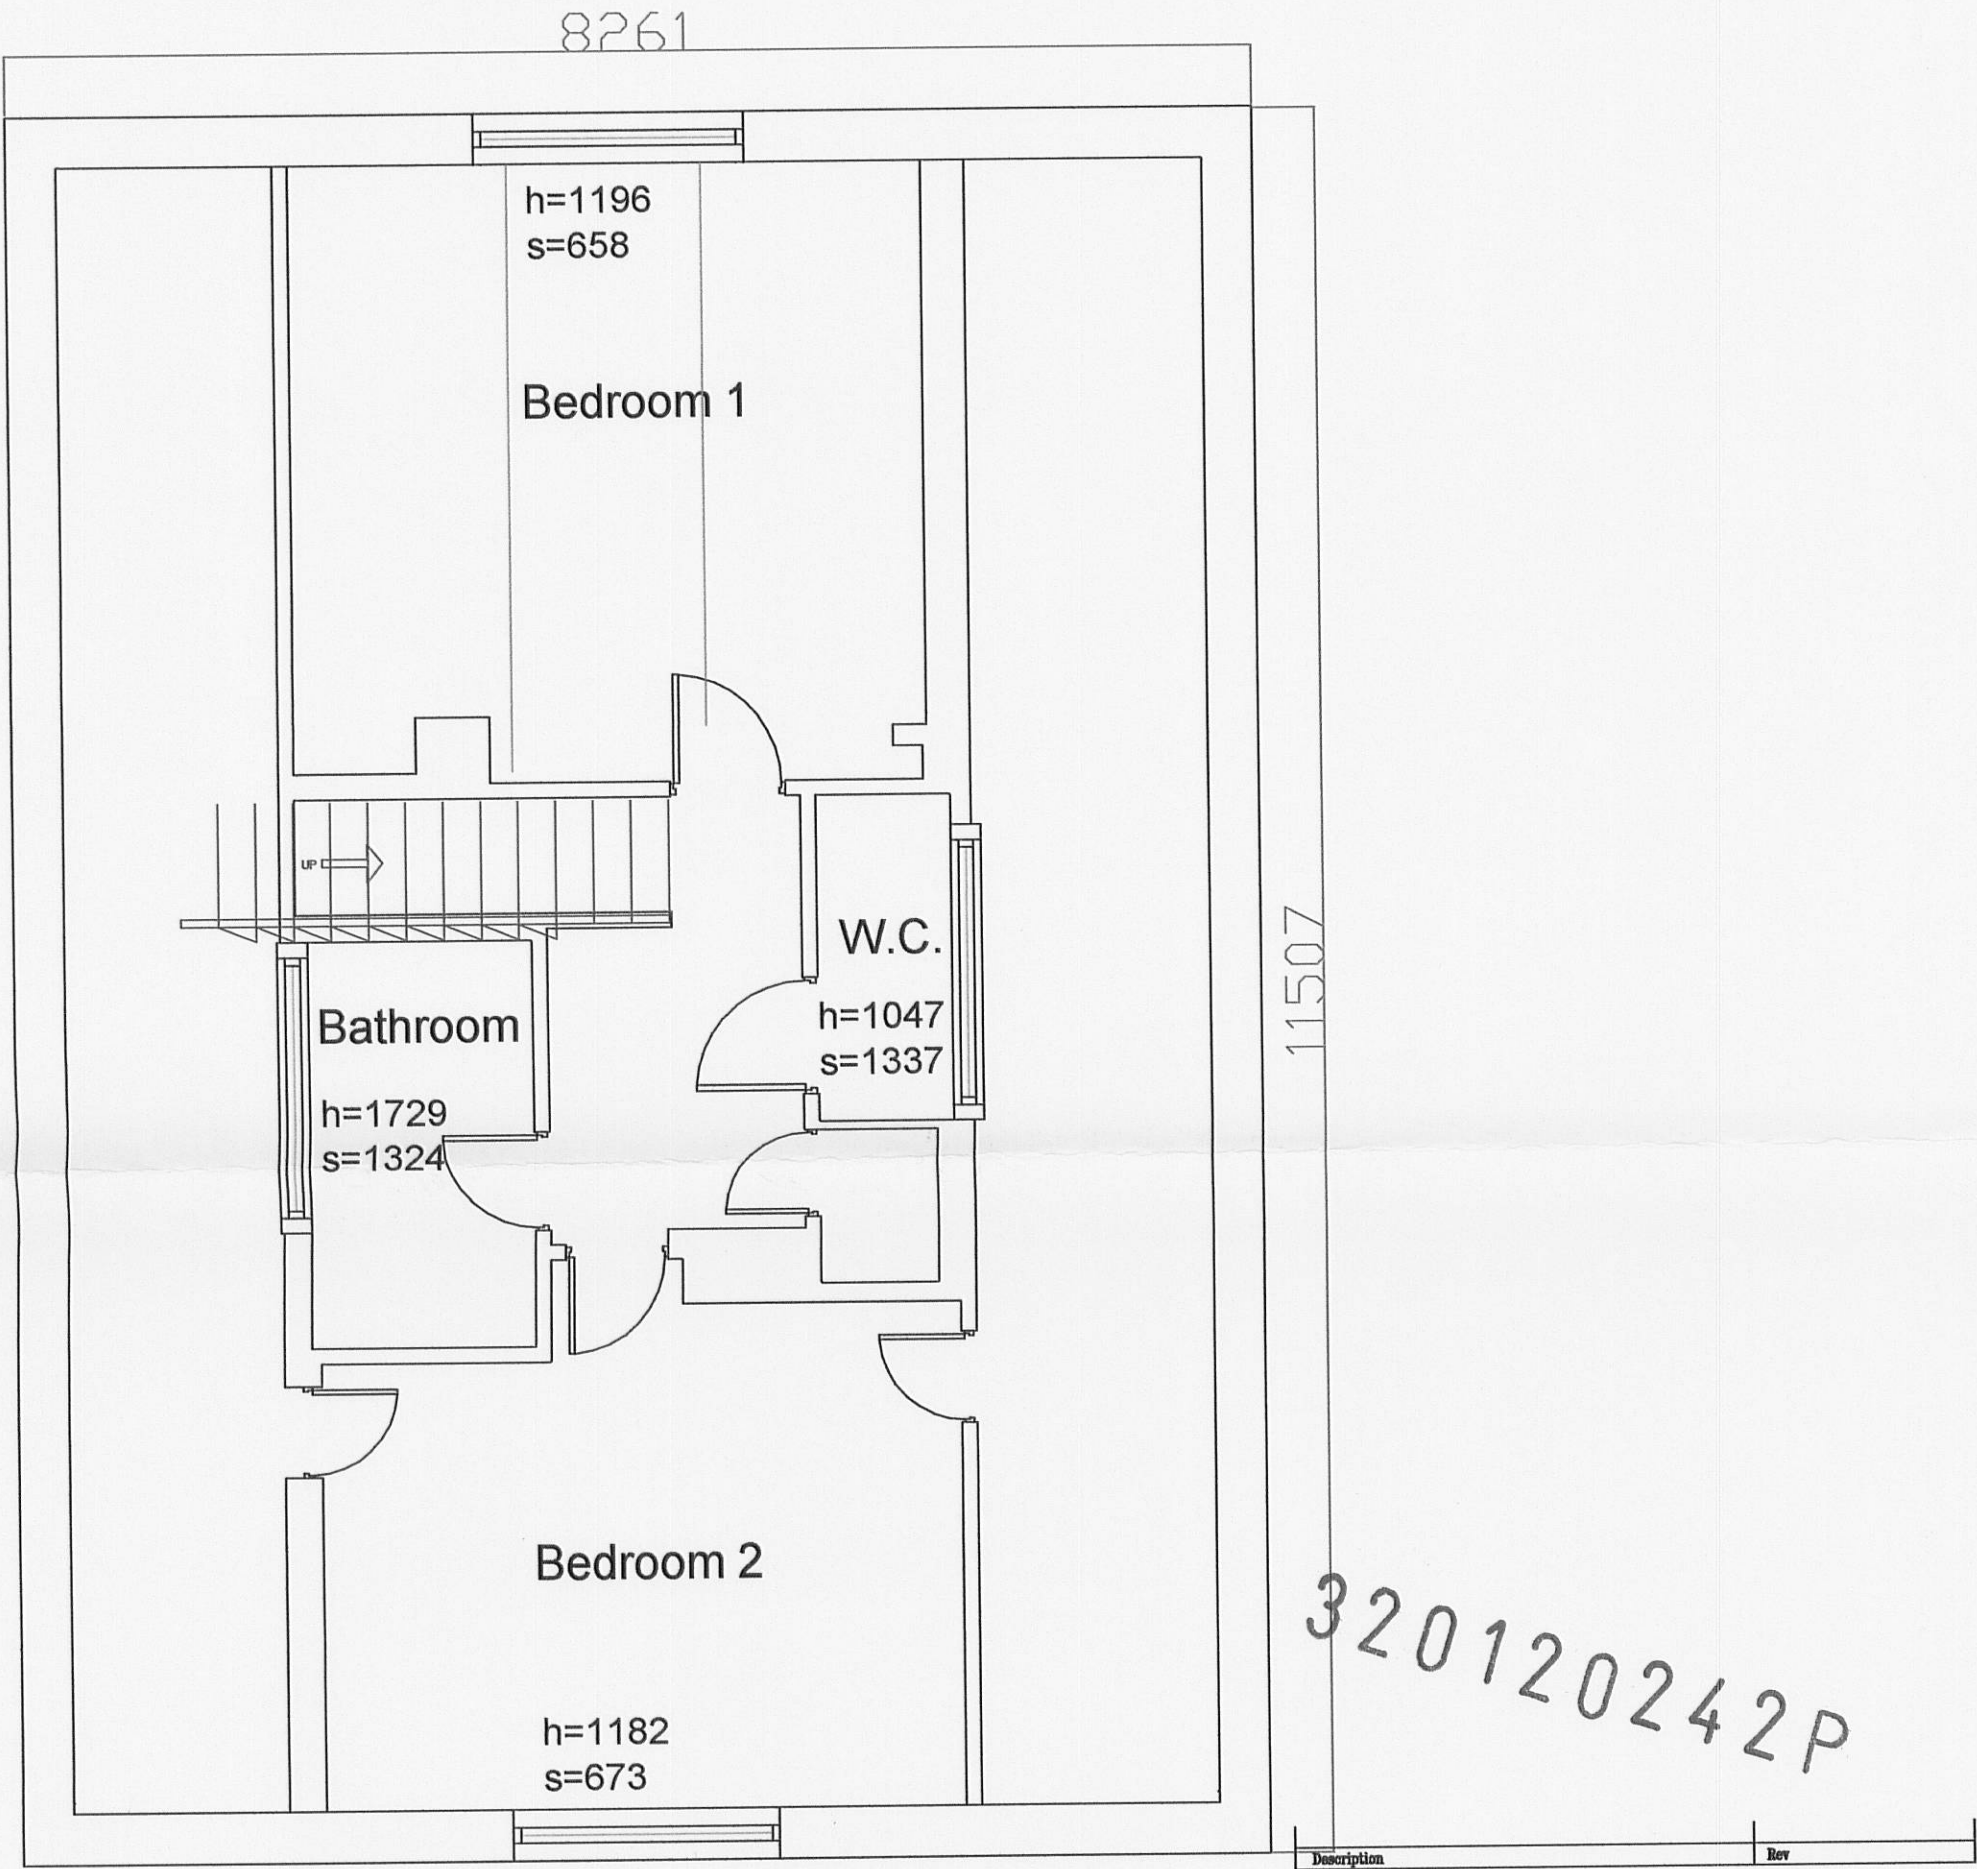

320120242P

AJH ASSOCIATES  
Chartered Building Surveyors

21 Deanfield Court, Tel: 01200 439067  
Finsley Link Road, Fax: 01200 439068  
Culterve, e-mail: info@ajh-associates.co.uk  
Lancs BB7 1QS www.ajh-associates.co.uk

|             |                              |         |          |
|-------------|------------------------------|---------|----------|
| Client      | M/R & MRS ROBERTS            | Scale   | 1:50     |
| Project     | 12 NOWELL GROVE ROAD<br>READ | Date    | 04/11/11 |
| Description | EXISTING PLANS               | By      | JT       |
|             |                              | Checked | TH       |
|             |                              | No.     | 2835/201 |

DO NOT SCALE THIS DRAWING. CHECK ALL DIMENSIONS ON SITE.

THIS DRAWING IS PROTECTED BY COPYRIGHT. IT MAY NOT BE REPRODUCED IN ANY FORM OR BY ANY MEANS FOR ANY PURPOSE, WITHOUT GAINING PRIOR WRITTEN PERMISSION FROM AJH ASSOCIATES