


Front Elevation

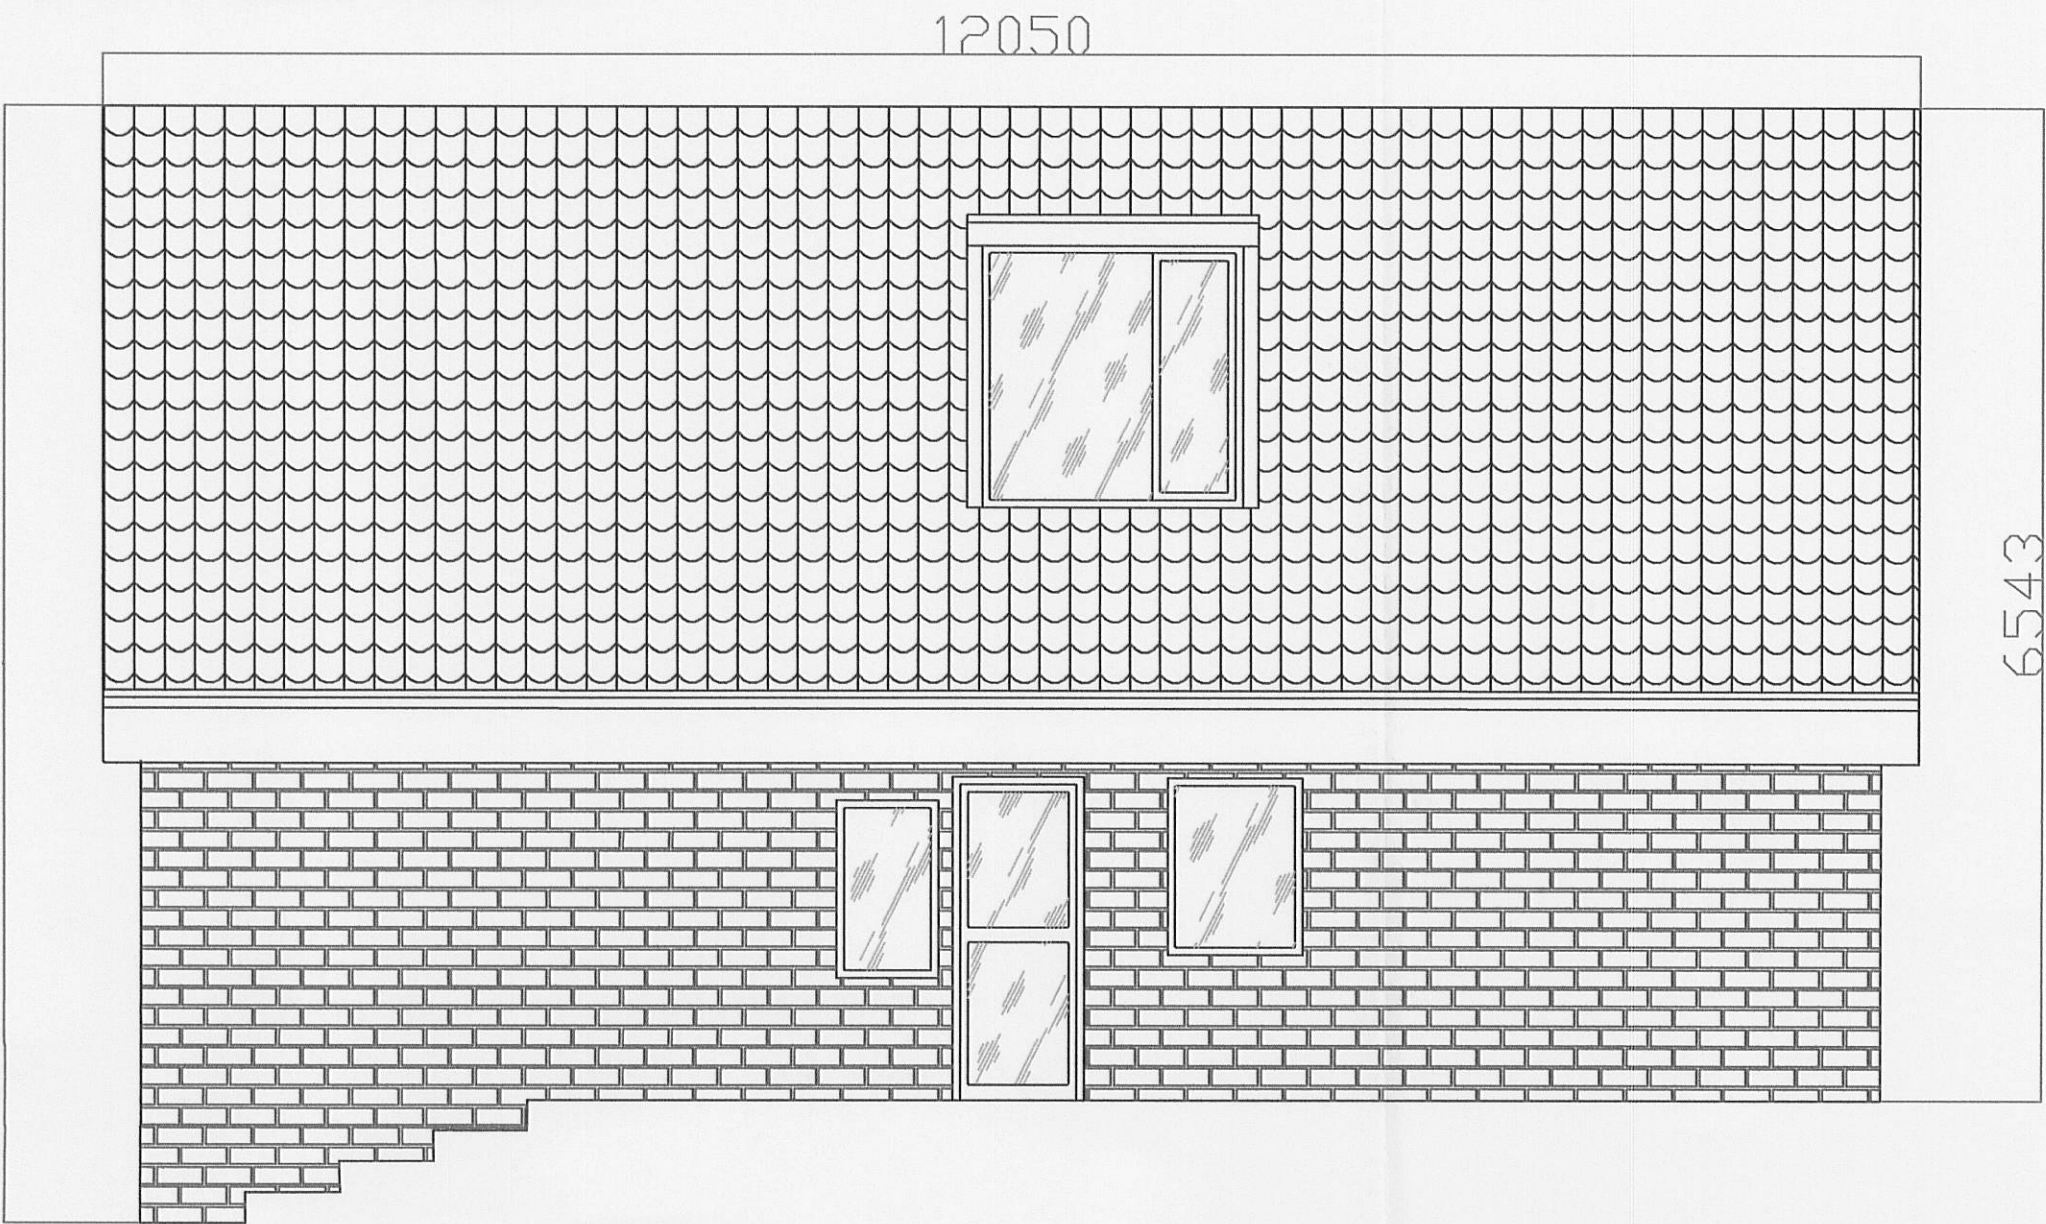


Side Elevation



Rear Elevation



Side Elevation

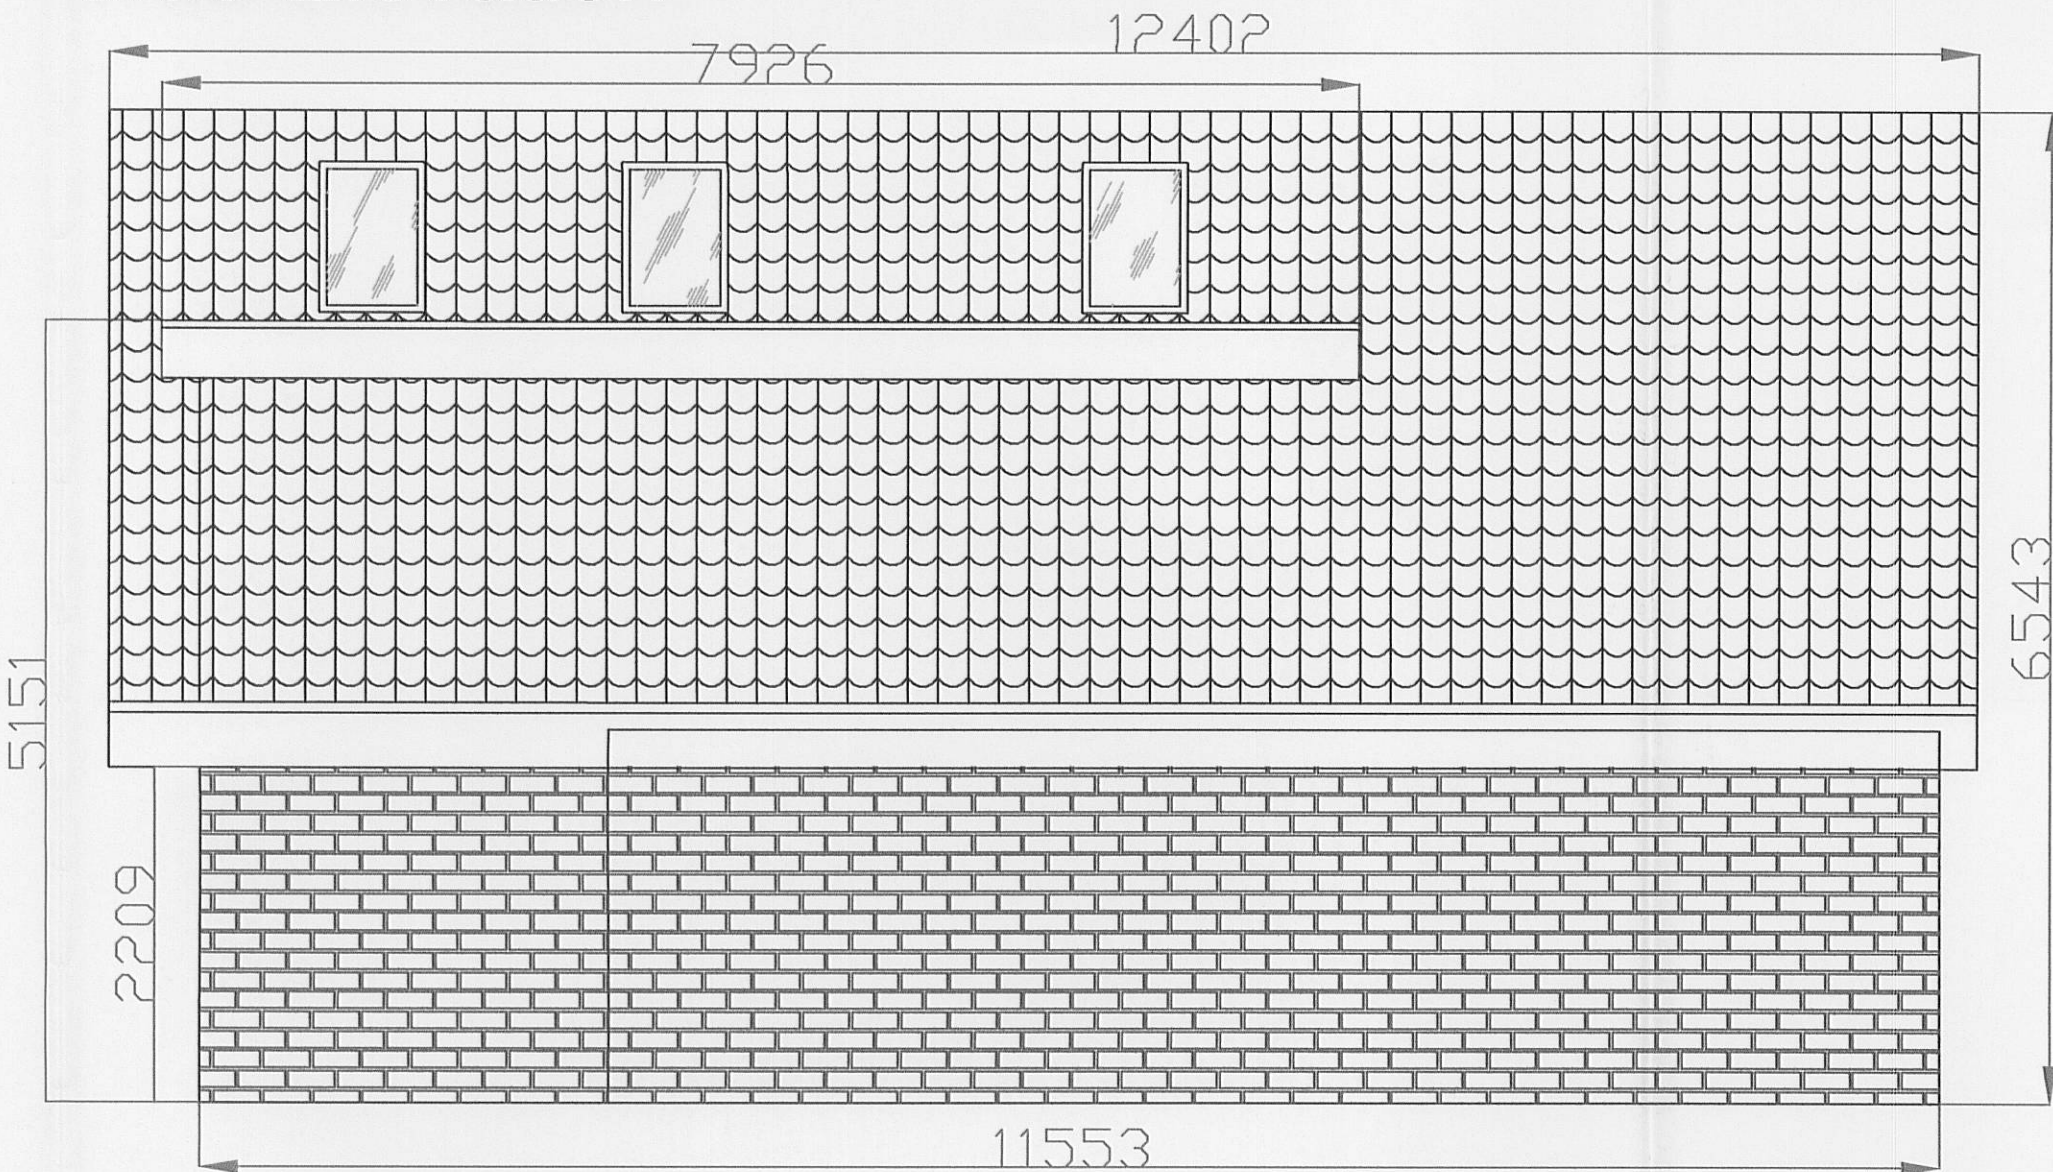

320120242P

Revision to windows		E by JT	
Description		Rev	
AJH ASSOCIATES Chartered Building Surveyors			
21 Donfield Court, Pittville Park Road, Gloucester GL1 2EF		Tel: 01202 420077 Fax: 01202 420080 e-mail: info@ajh-associates.co.uk www.ajh-associates.co.uk	
Client	MR & MRS ROBERTS	Scale	1:50
Project	12 NOWELL GROVE ROAD READ	Date	04/11/11
Description	PROPOSED ELEVATIONS	By	JT
		Checked	TH
		Rev	2835/202
DO NOT SCALE THIS DRAWING. CHECK ALL DIMENSIONS ON SITE			
THIS DRAWING IS PROVIDED BY COPYRIGHT. IT MAY NOT BE REPRODUCED IN ANY FORM OR BY ANY MEANS FOR ANY PURPOSES WITHOUT WRITTEN PERMISSION FROM AJH ASSOCIATES			