



## Ground Floor

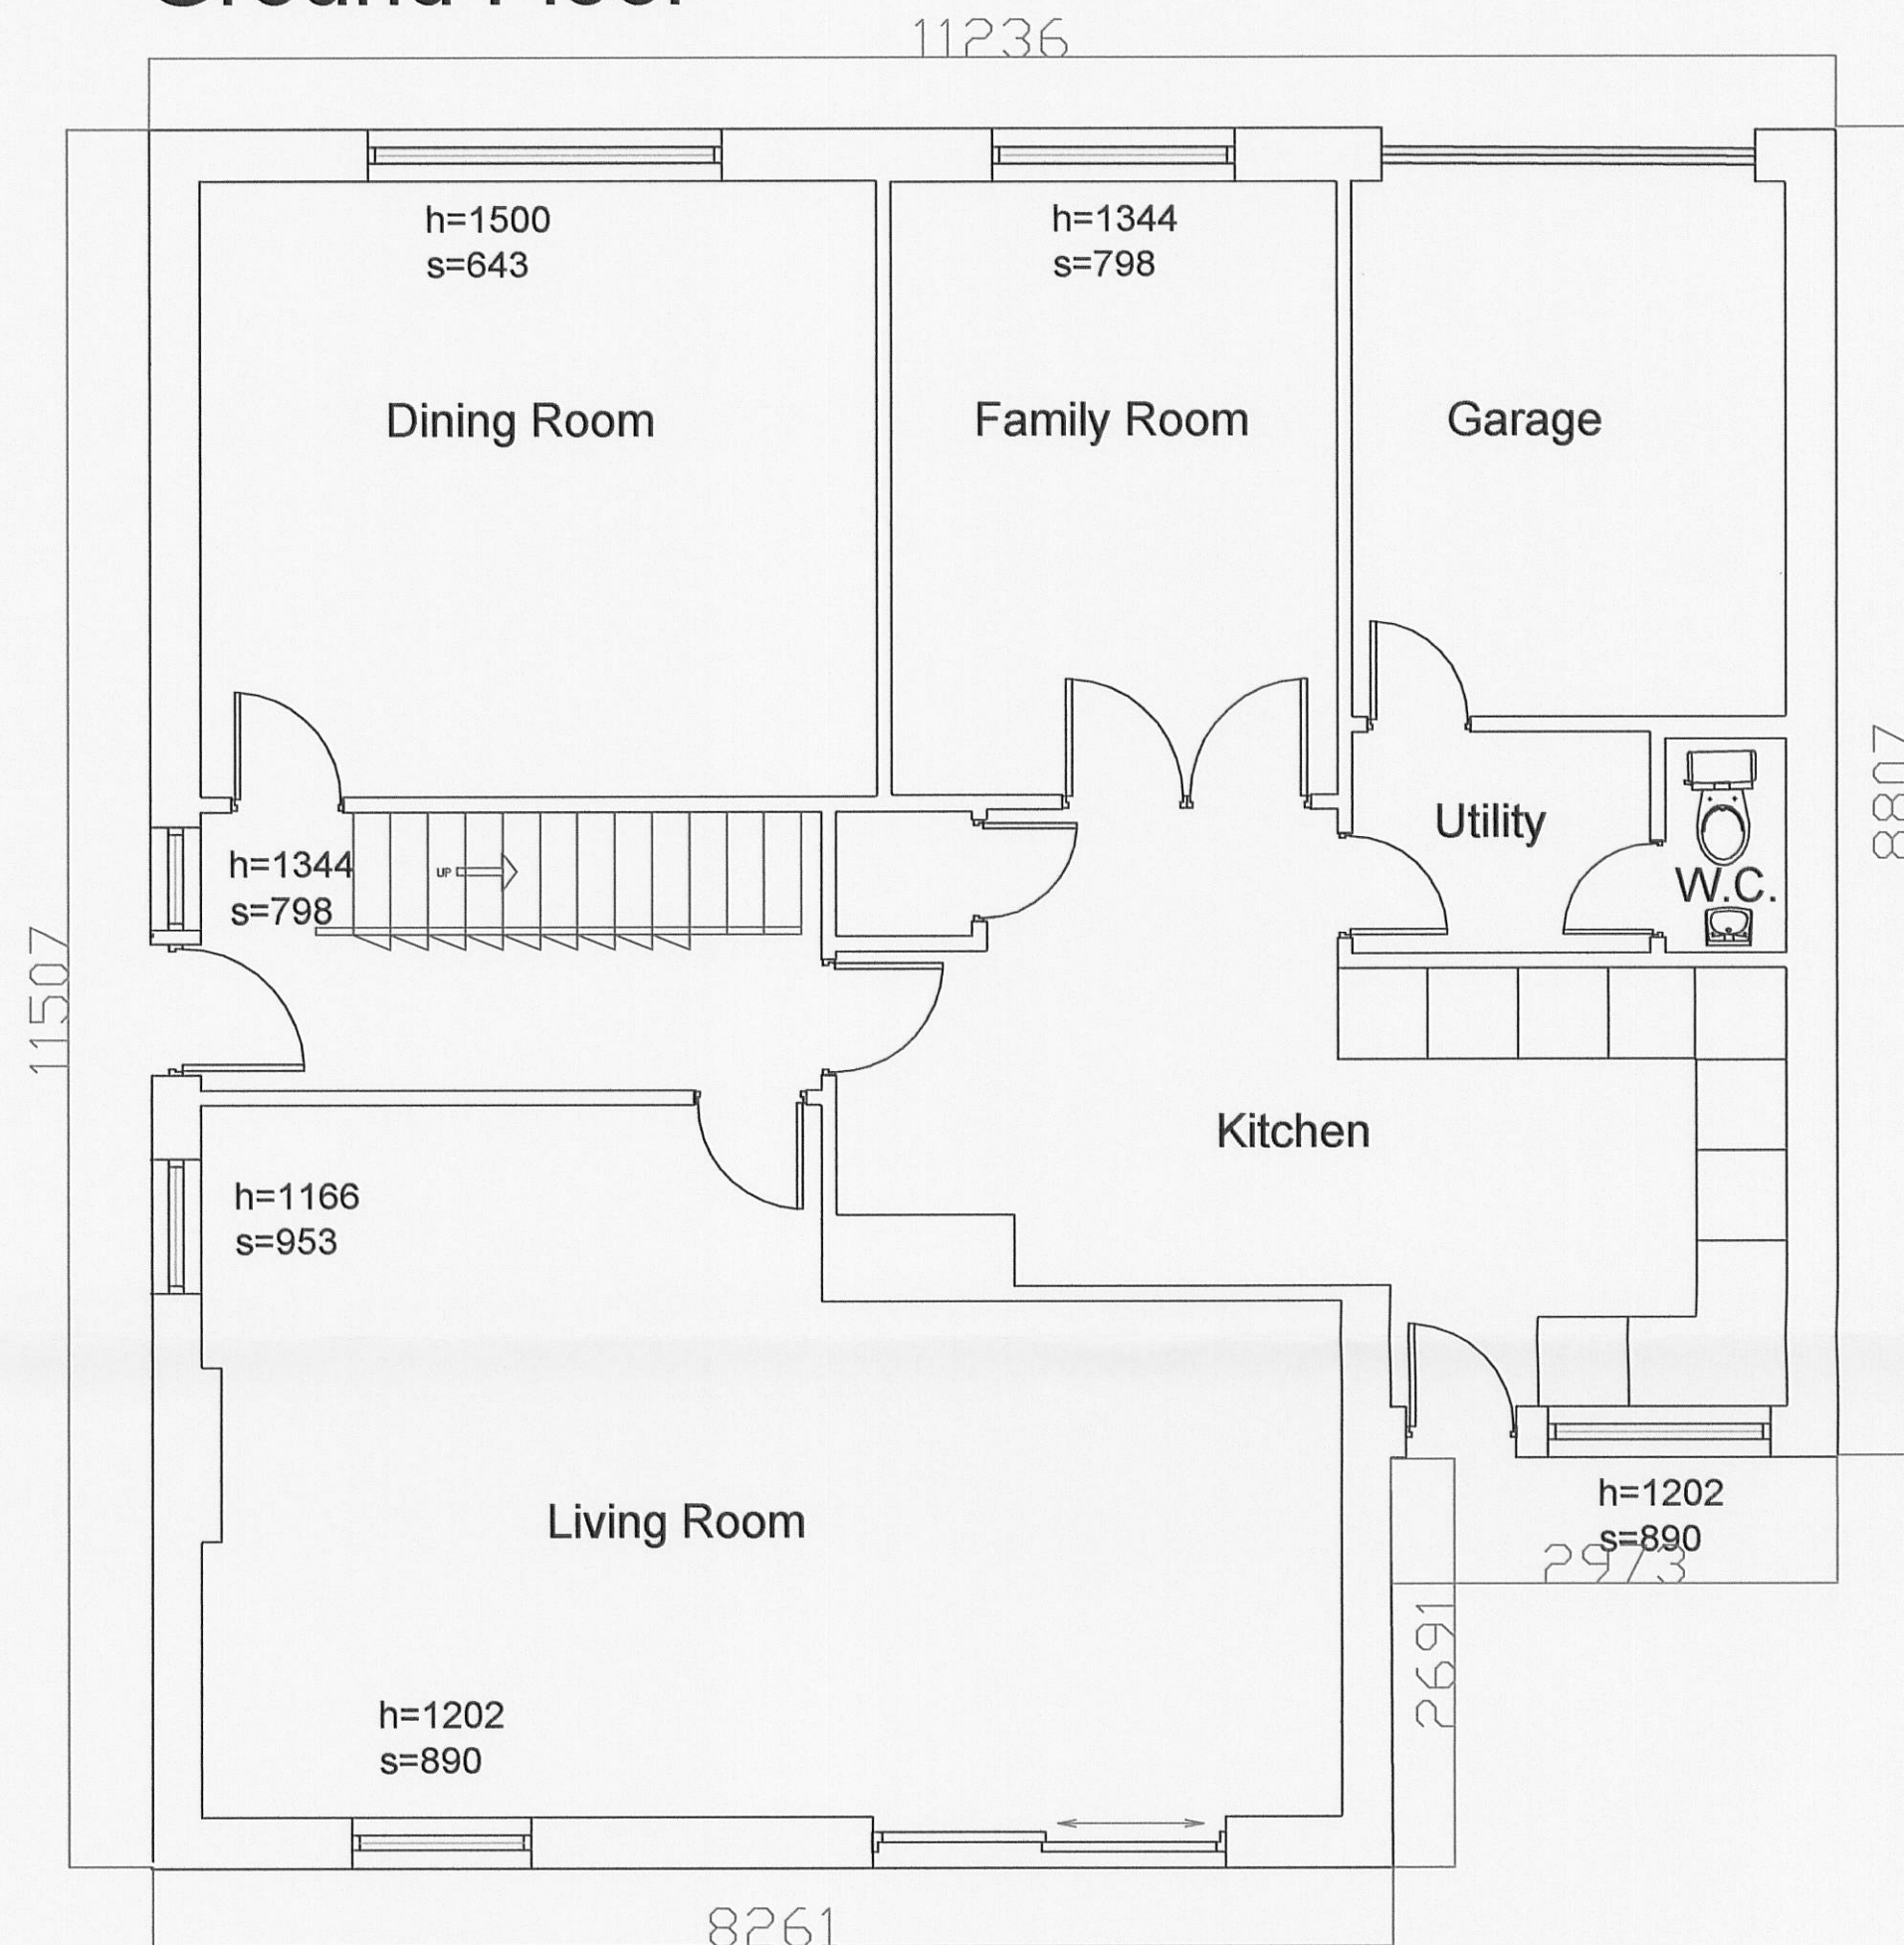

## First Floor

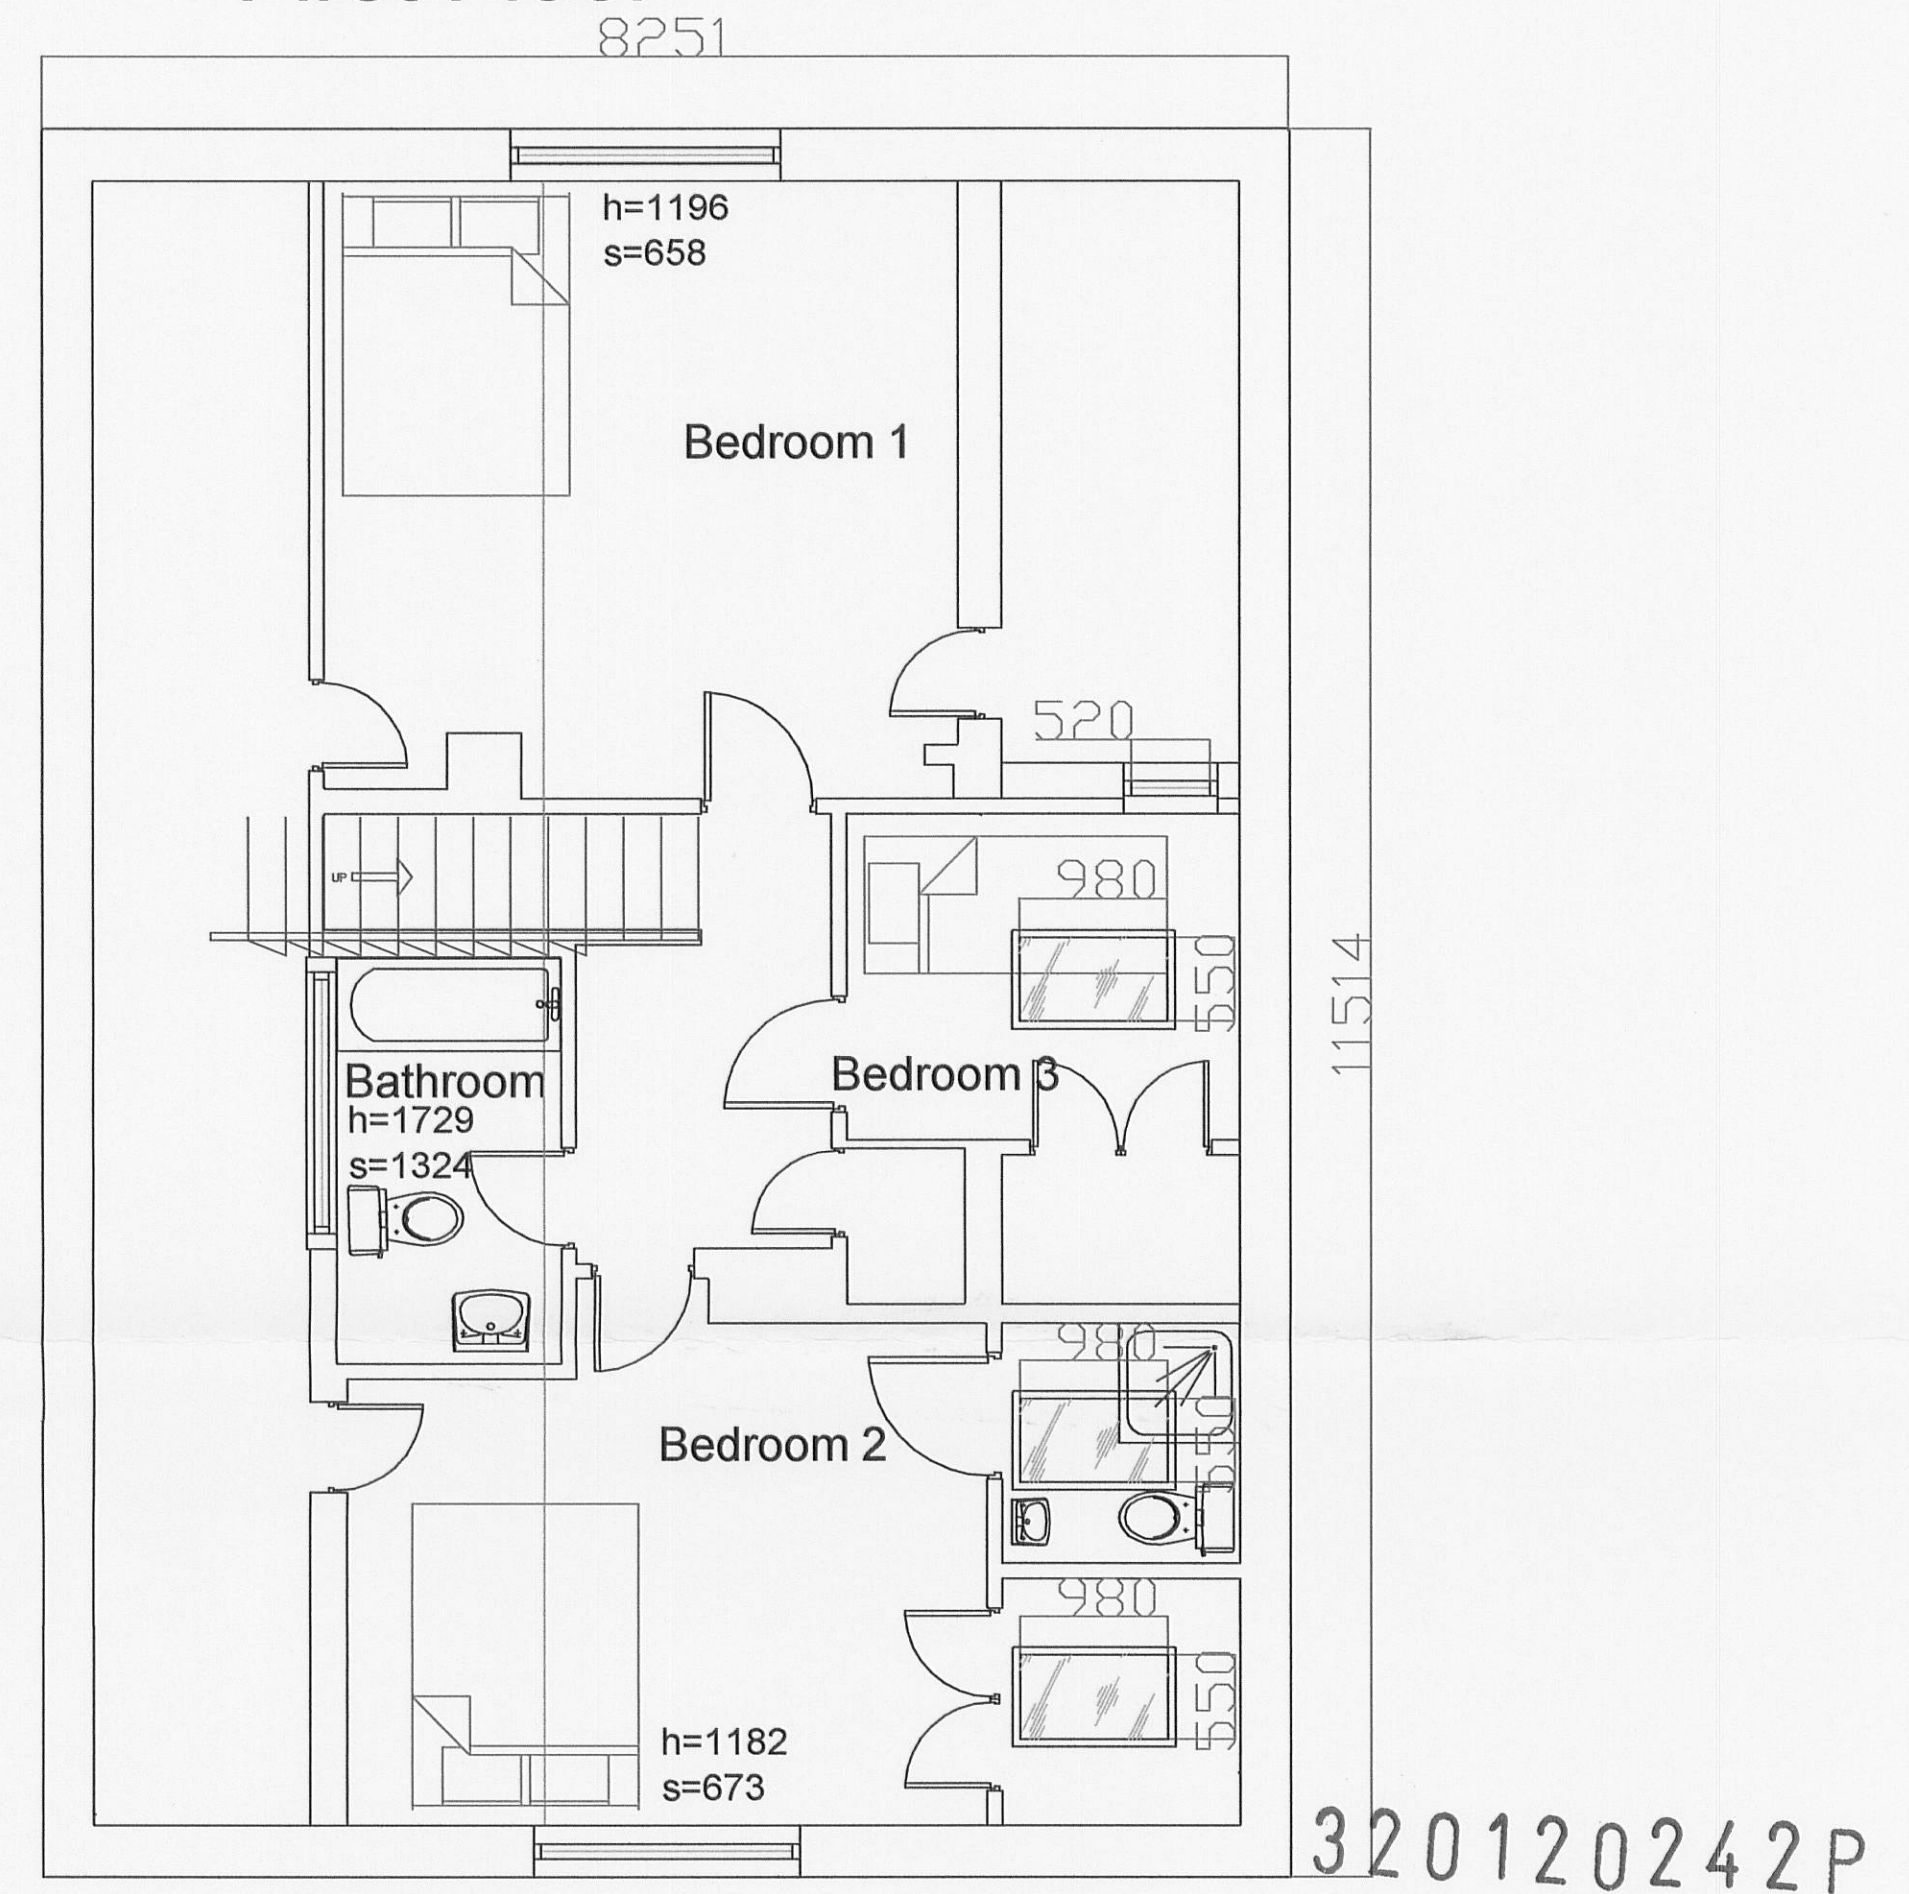

|                     |         |
|---------------------|---------|
| Revision to windows | E by JT |
| Description         | Rev     |

# AJH ASSOCIATES

## Chartered Building Surveyors

|                                                                      |   |  |
|----------------------------------------------------------------------|---|--|
| 21 Deanfield Court.<br>Finslow Link Road<br>Chilham<br>Lanco BH7 1QS | Tel: 01200 429067<br>Fax: 01200 429069<br>e-mail: <a href="mailto:info@ajh-associates.co.uk">info@ajh-associates.co.uk</a><br><a href="http://www.ajh-associates.co.uk">www.ajh-associates.co.uk</a> |  |
|----------------------------------------------------------------------|---|--|

|                                                         |                  |
|---------------------------------------------------------|------------------|
| Client<br>MR & MRS ROBERTS                              | Scale<br>1:50    |
| Project<br>12 NOWELL GROVE ROAD<br>READ                 | Date<br>04/11/11 |
| Description<br>PROPOSED PLANS                           | By<br>JT         |
|                                                         | Checked<br>TH    |
| DO NOT SCALE THIS DRAWING. CHECK ALL DIMENSIONS ON SITE | No.<br>2835/201  |

THIS DRAWING IS PROTECTED BY COPYRIGHT. IT MAY NOT BE REPRODUCED IN ANY FORM OR BY ANY MEANS  
 FOR ANY PURPOSE, WITHOUT OBTAINING PRIOR WRITTEN PERMISSION FROM AJH ASSOCIATES