
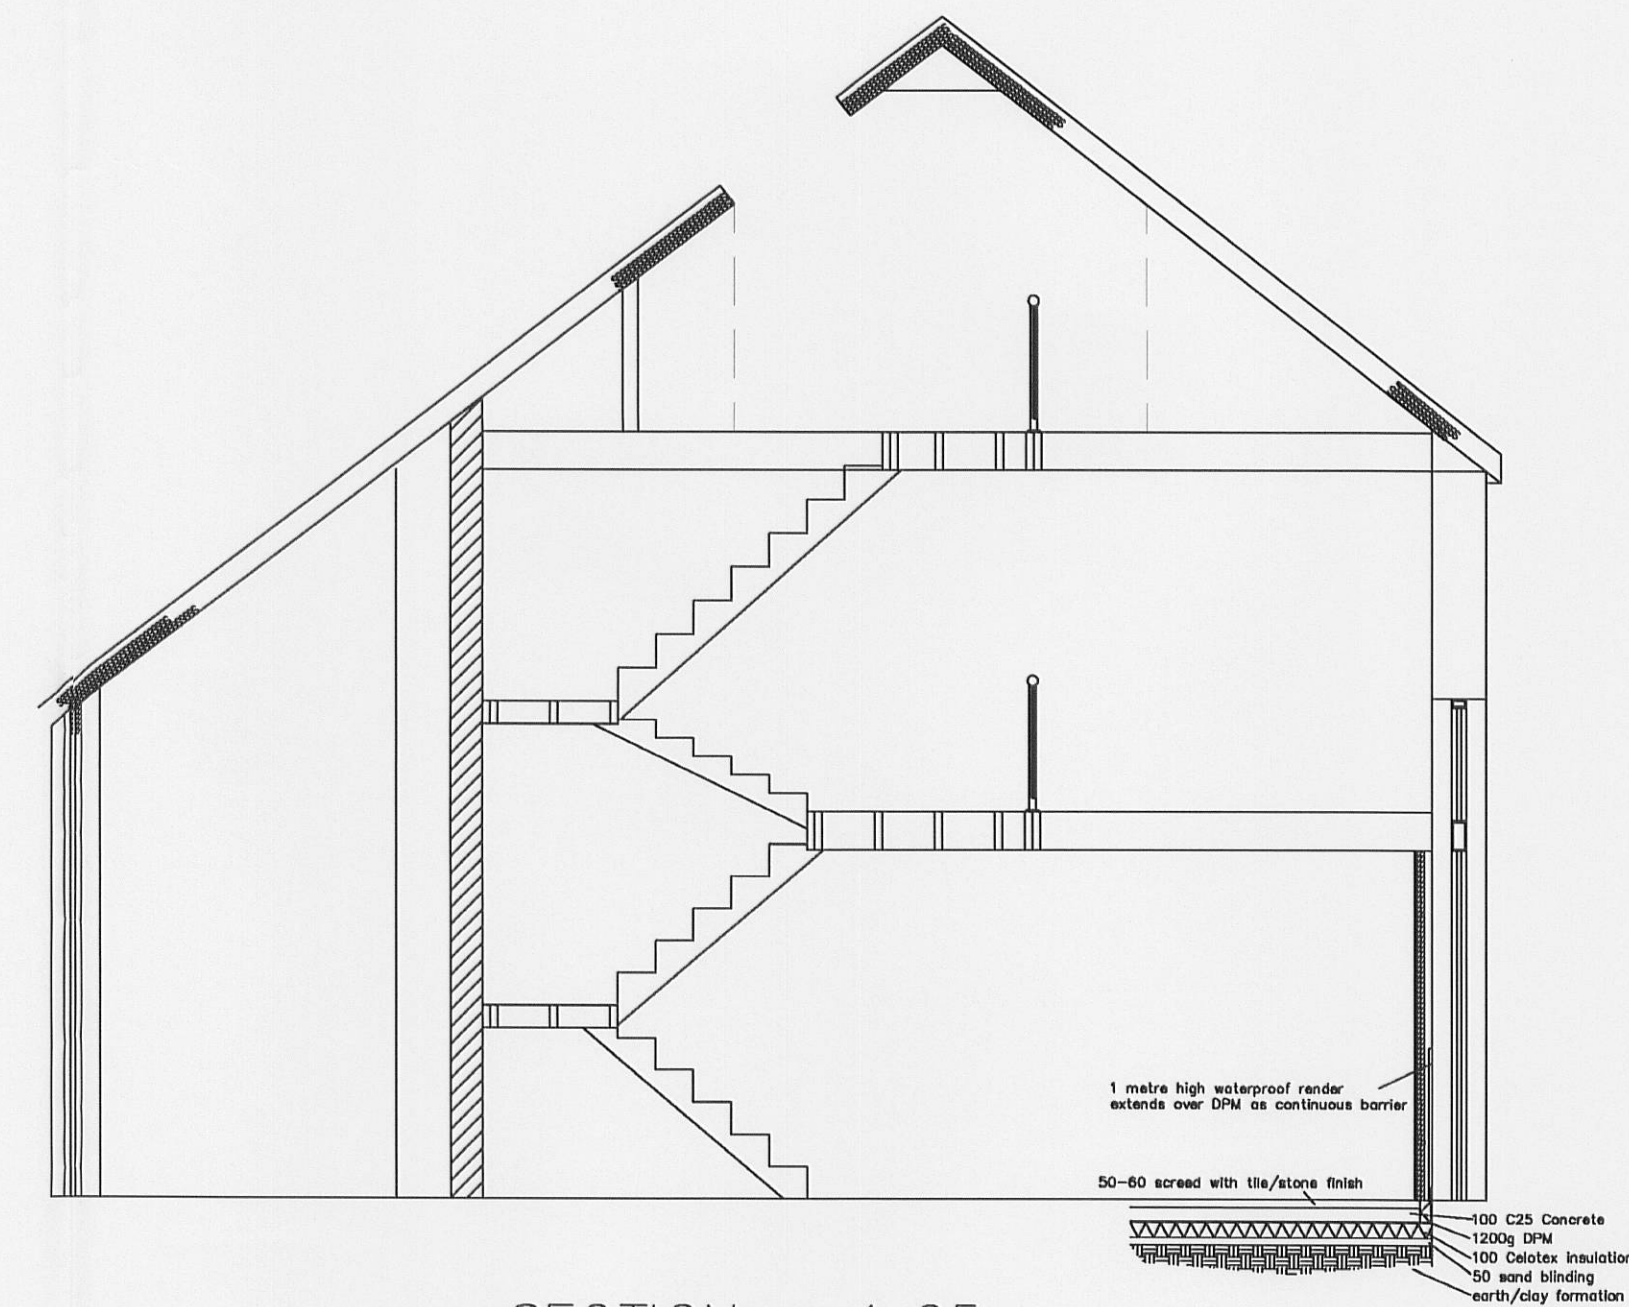
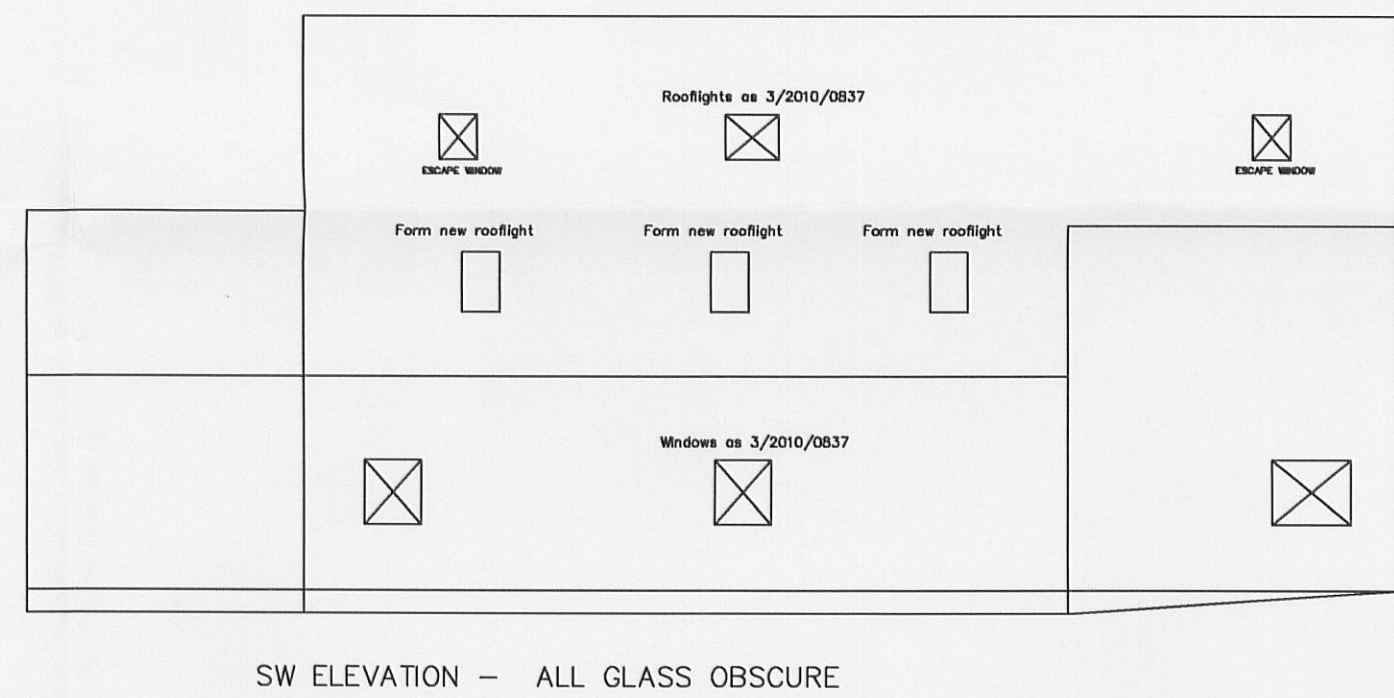


This drawing is the copyright of Phil Heaton Associates Ltd and may not be used without their prior written consent.

All dimensions to be checked on site by Contractor.

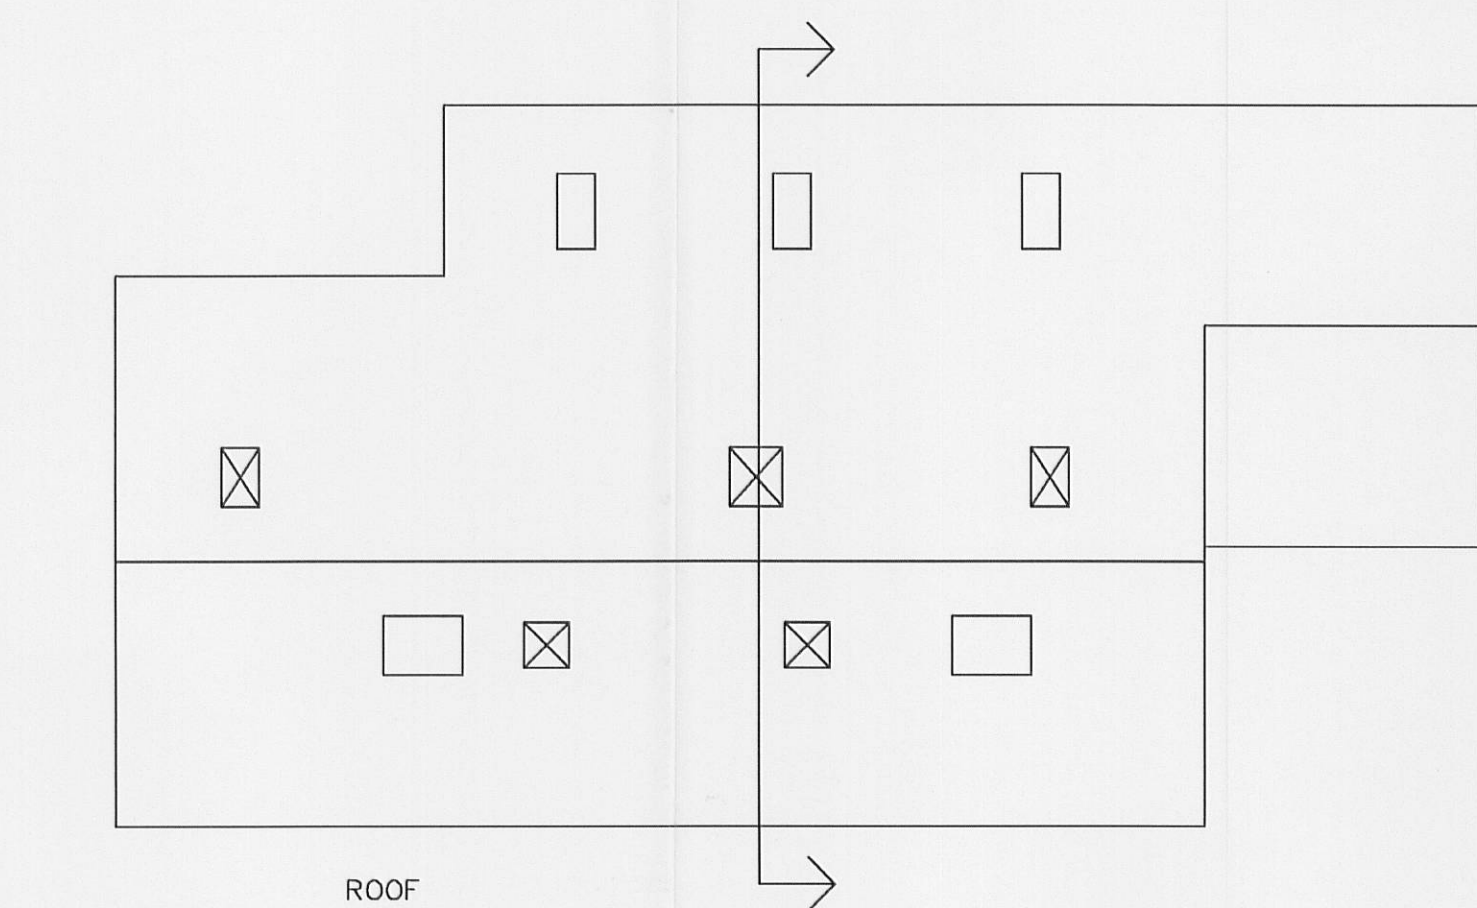

Provide new floor beams 254x133UB43 where shown fixed to existing 203x133UB2 columns with 150x150x8 bolted plates using 2no. M16 (8.8) into both beam and column. Provide 100x100x8 equal angle bolted to opposite gable walls using M16 (8.8) bolts fixed at 300 c/c using Hilti HIT chemical resin or similar approved. Do NOT use expanding anchors as fixings are in single shear.

[illegible]

Phil Heaton Associates Ltd
020 7101 3100 London & South
01254 243909 Manchester & North

revisions