





FRONT ELEVATION

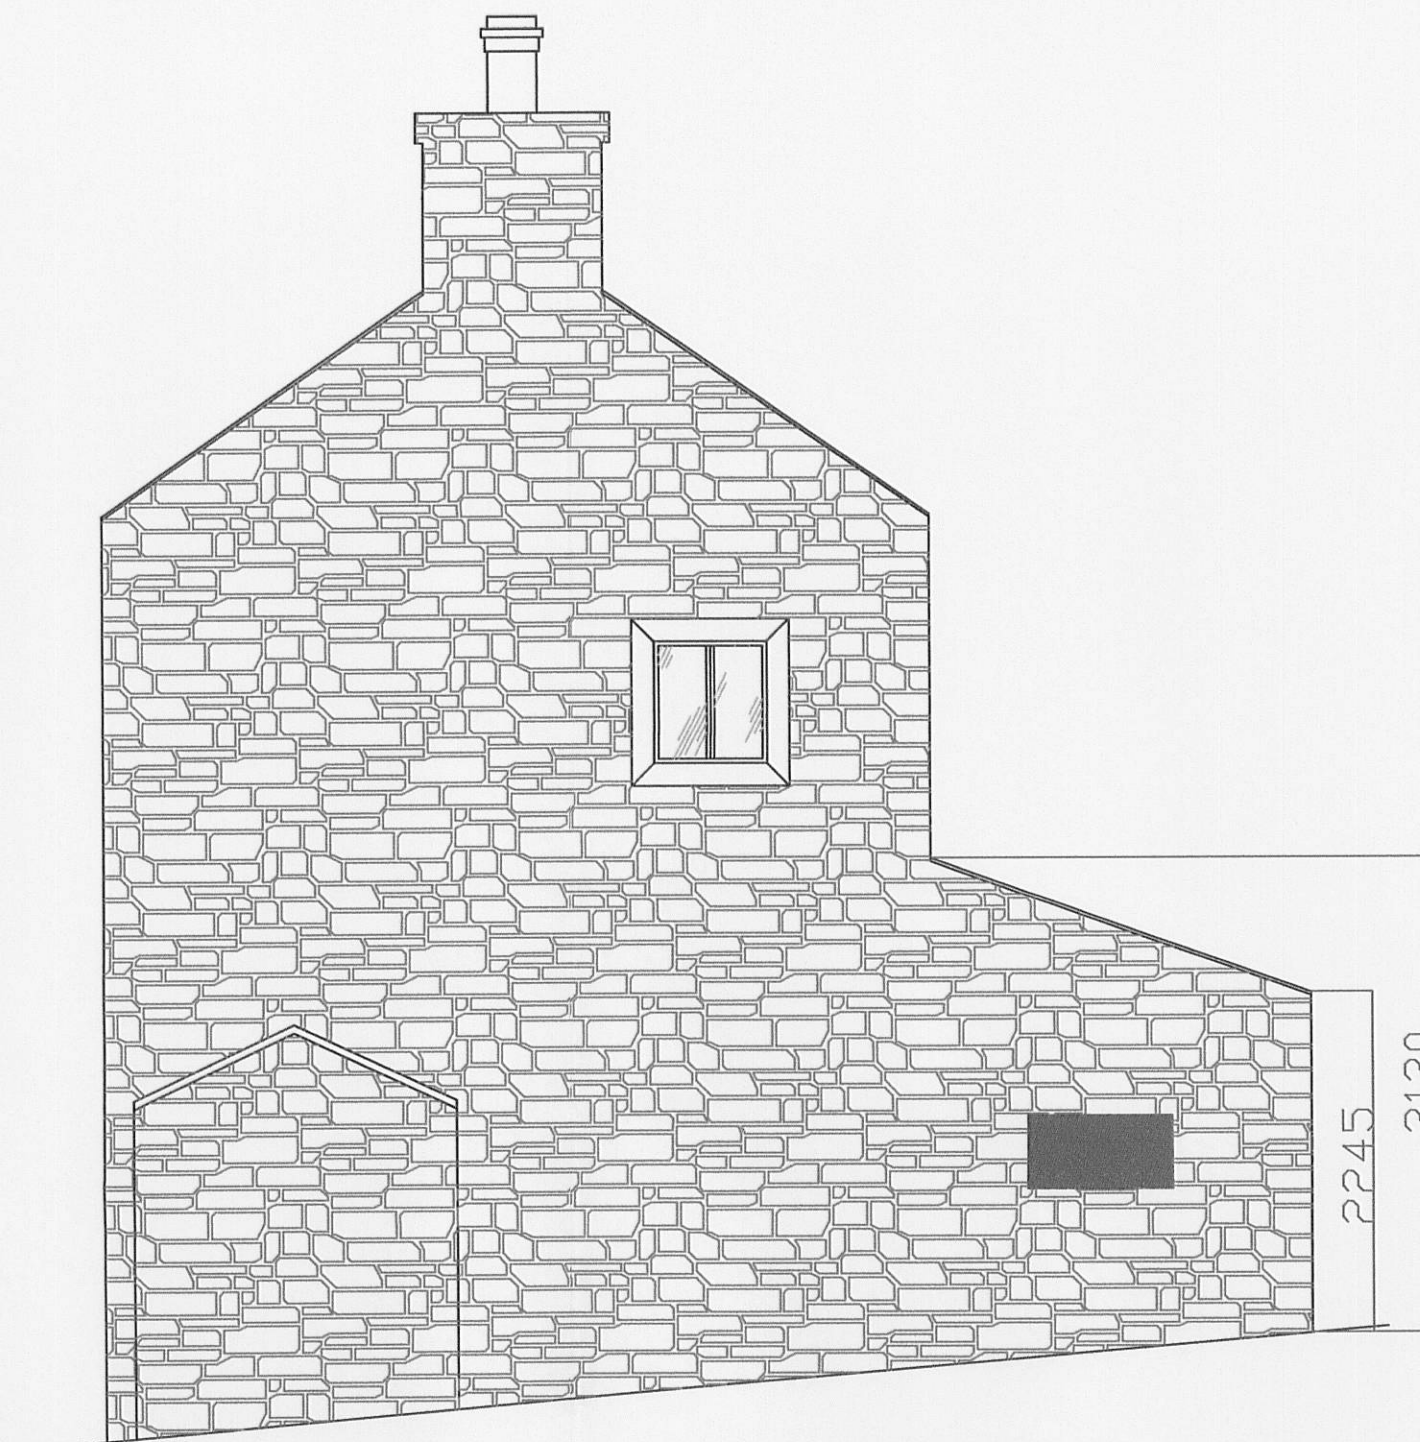


SIDE ELEVATION

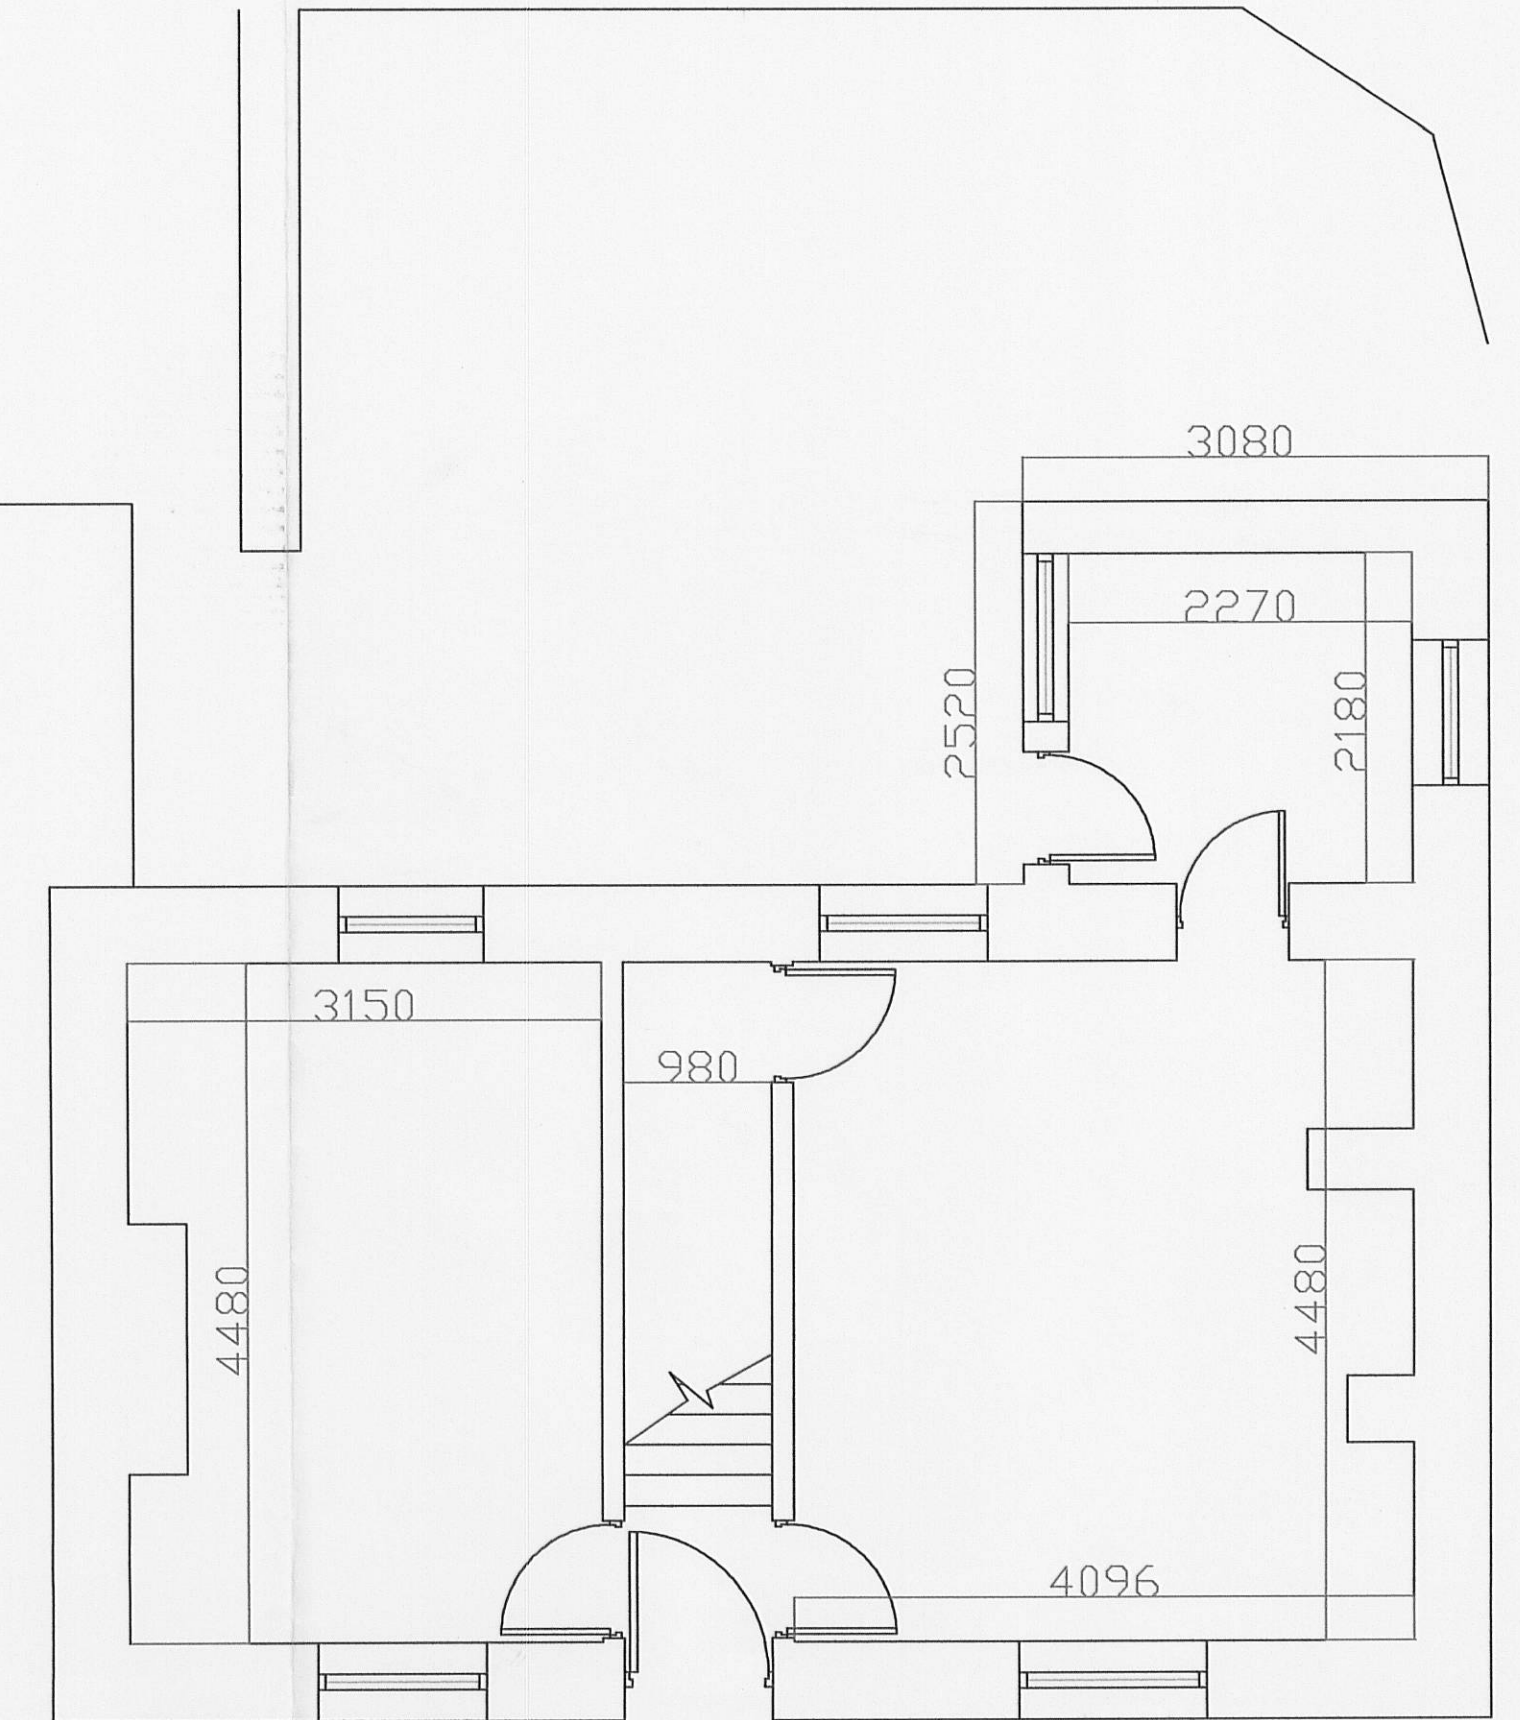


GROUND FLOOR



REAR ELEVATION

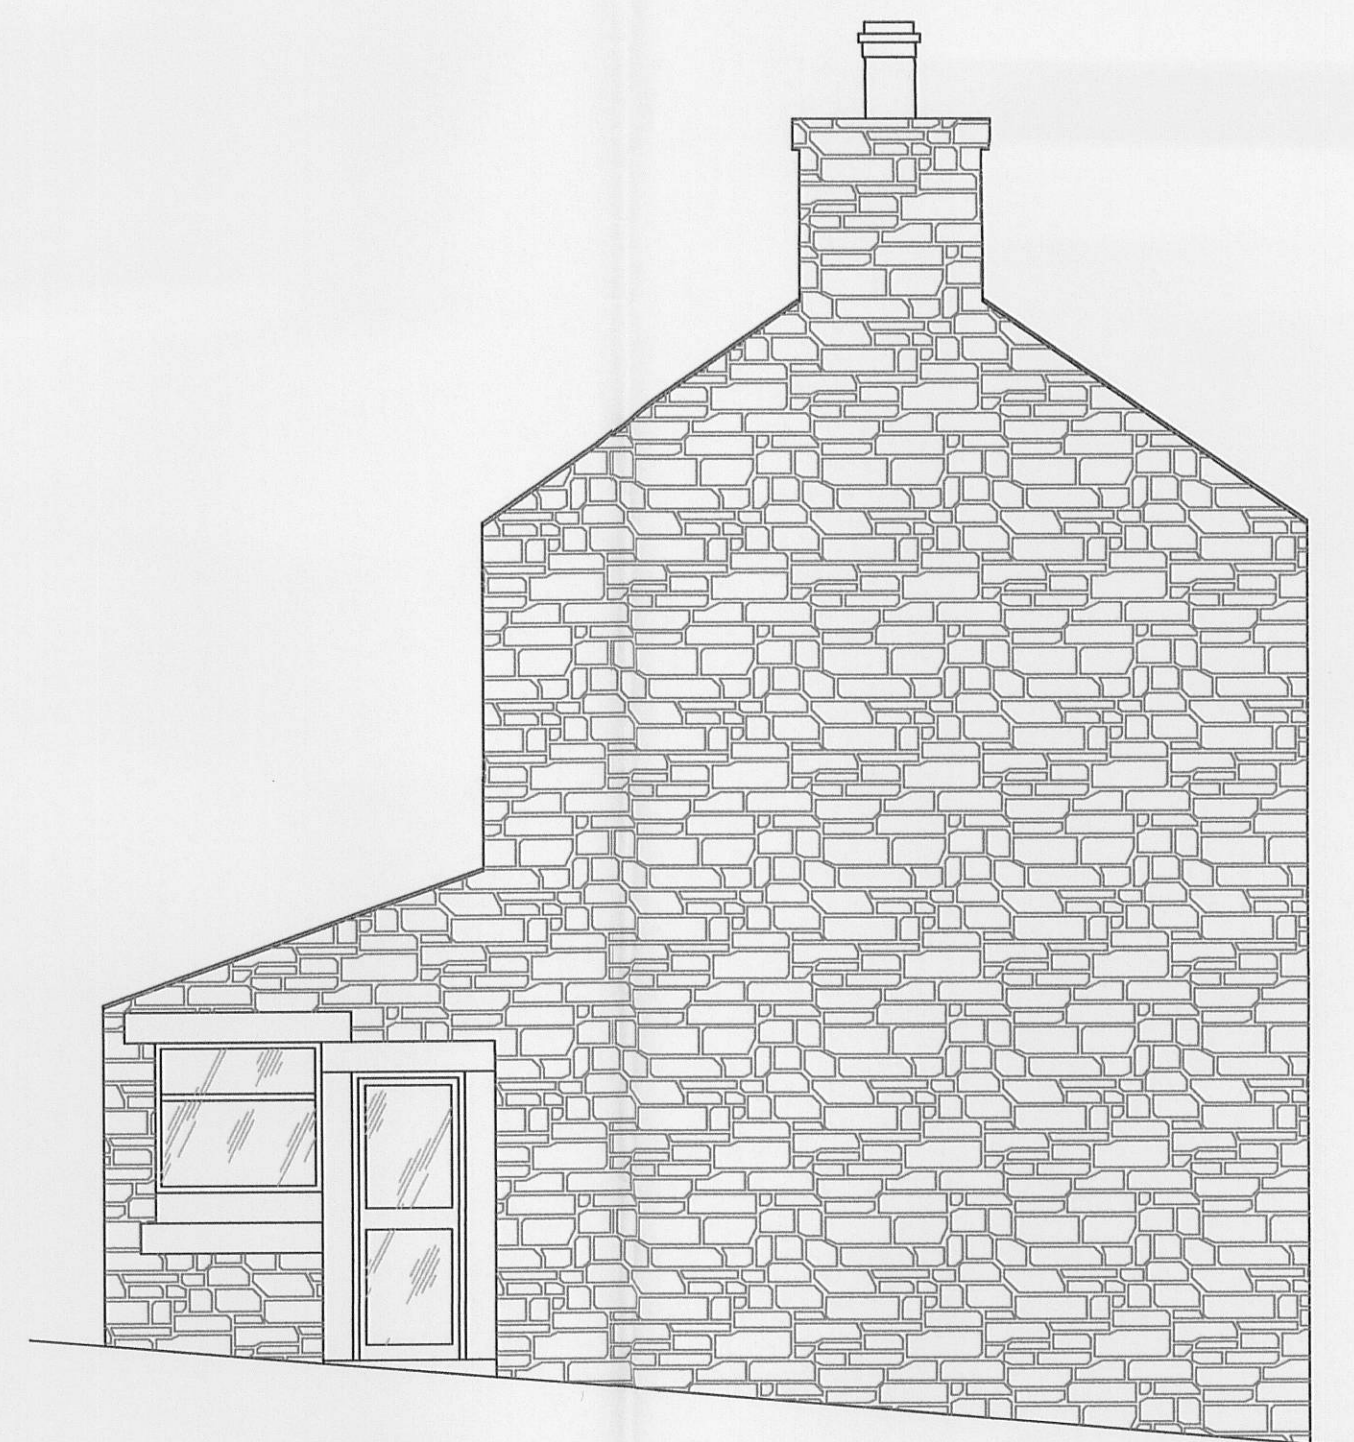

SIDE ELEVATION

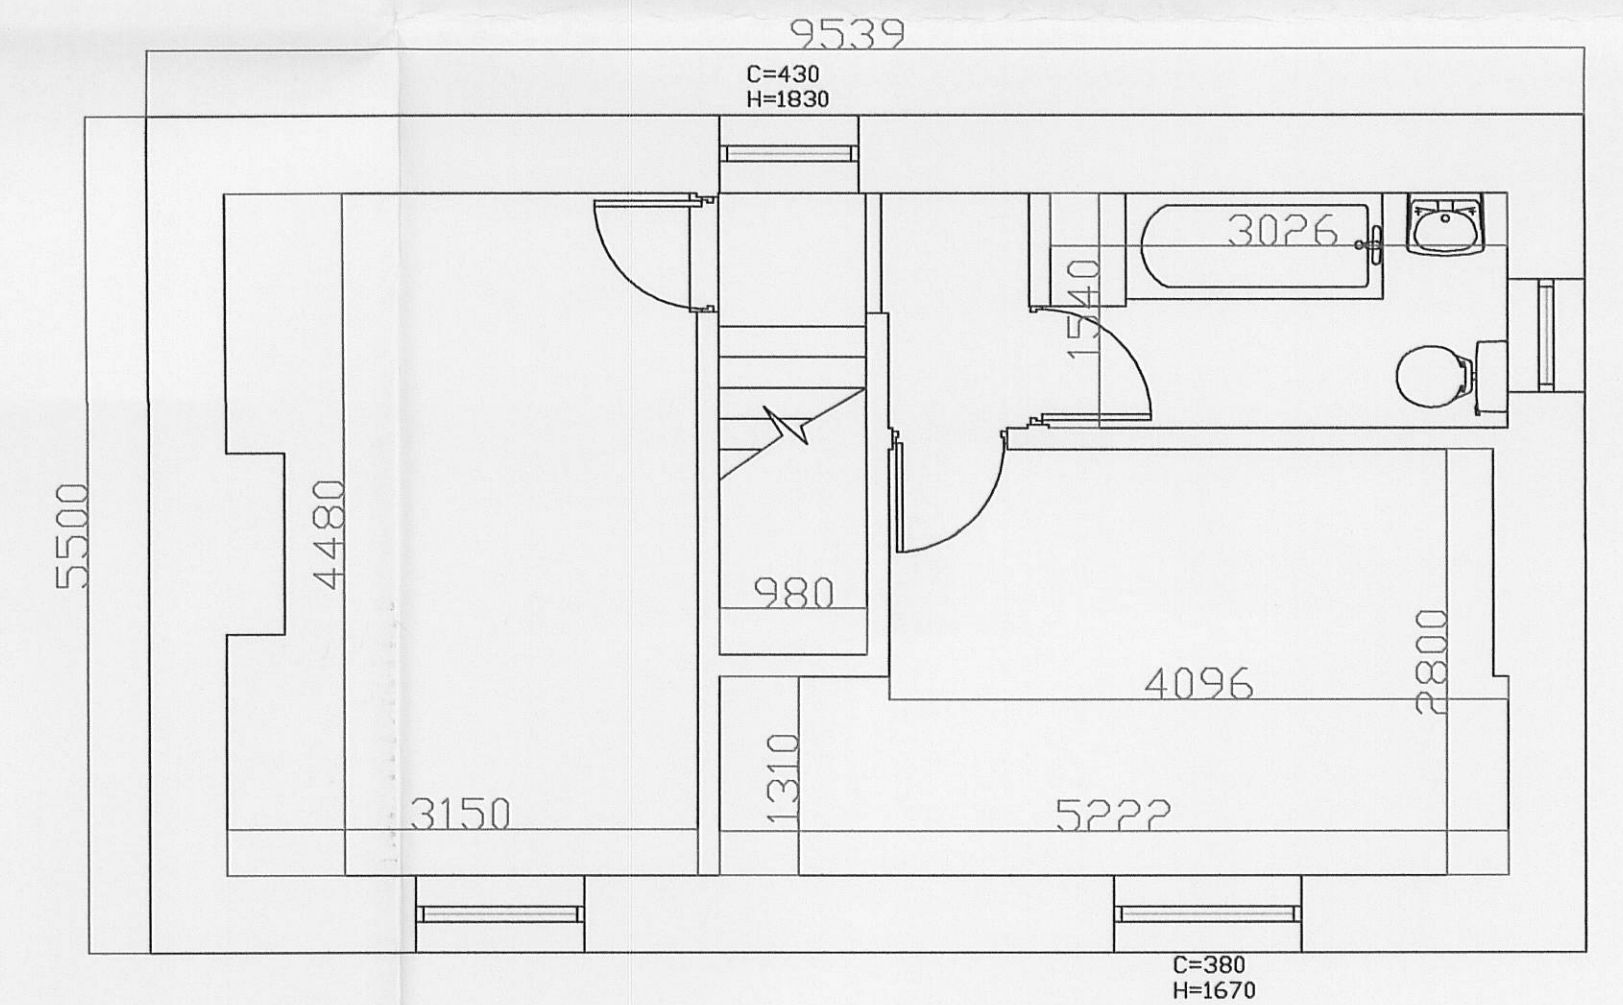

FIRST FLOOR

320120265P

Description	Rev	Date	By
-------------	-----	------	----

AJH ASSOCIATES
Chartered Building Surveyors

21 Deanfield Court
Pinlloe Link Road
Clitheroe
Lancs BB7 1QS

Tel: 01200 429067
Fax: 01200 429068
e-mail: info@ajh-associates.co.uk
www.ajh-associates.co.uk

Client	PETER GRADY	Scale	1:50
--------	-------------	-------	------

Project	2 ROCK TERRACE WHALLEY	Date	06/03/2012
---------	---------------------------	------	------------

Description	EXISTING PLANS EXISTING ELEVATIONS	By	DW/NE
-------------	---------------------------------------	----	-------

Checked	TH.
---------	-----

No.	2809/100
-----	----------

DO NOT SCALE THIS DRAWING. CHECK ALL DIMENSIONS ON SITE

THIS DRAWING IS PROTECTED BY COPYRIGHT. IT MAY NOT BE REPRODUCED IN ANY FORM OR BY ANY MEANS FOR ANY PURPOSE, WITHOUT GAINING PRIOR WRITTEN PERMISSION FROM AJH ASSOCIATES