



320120268P

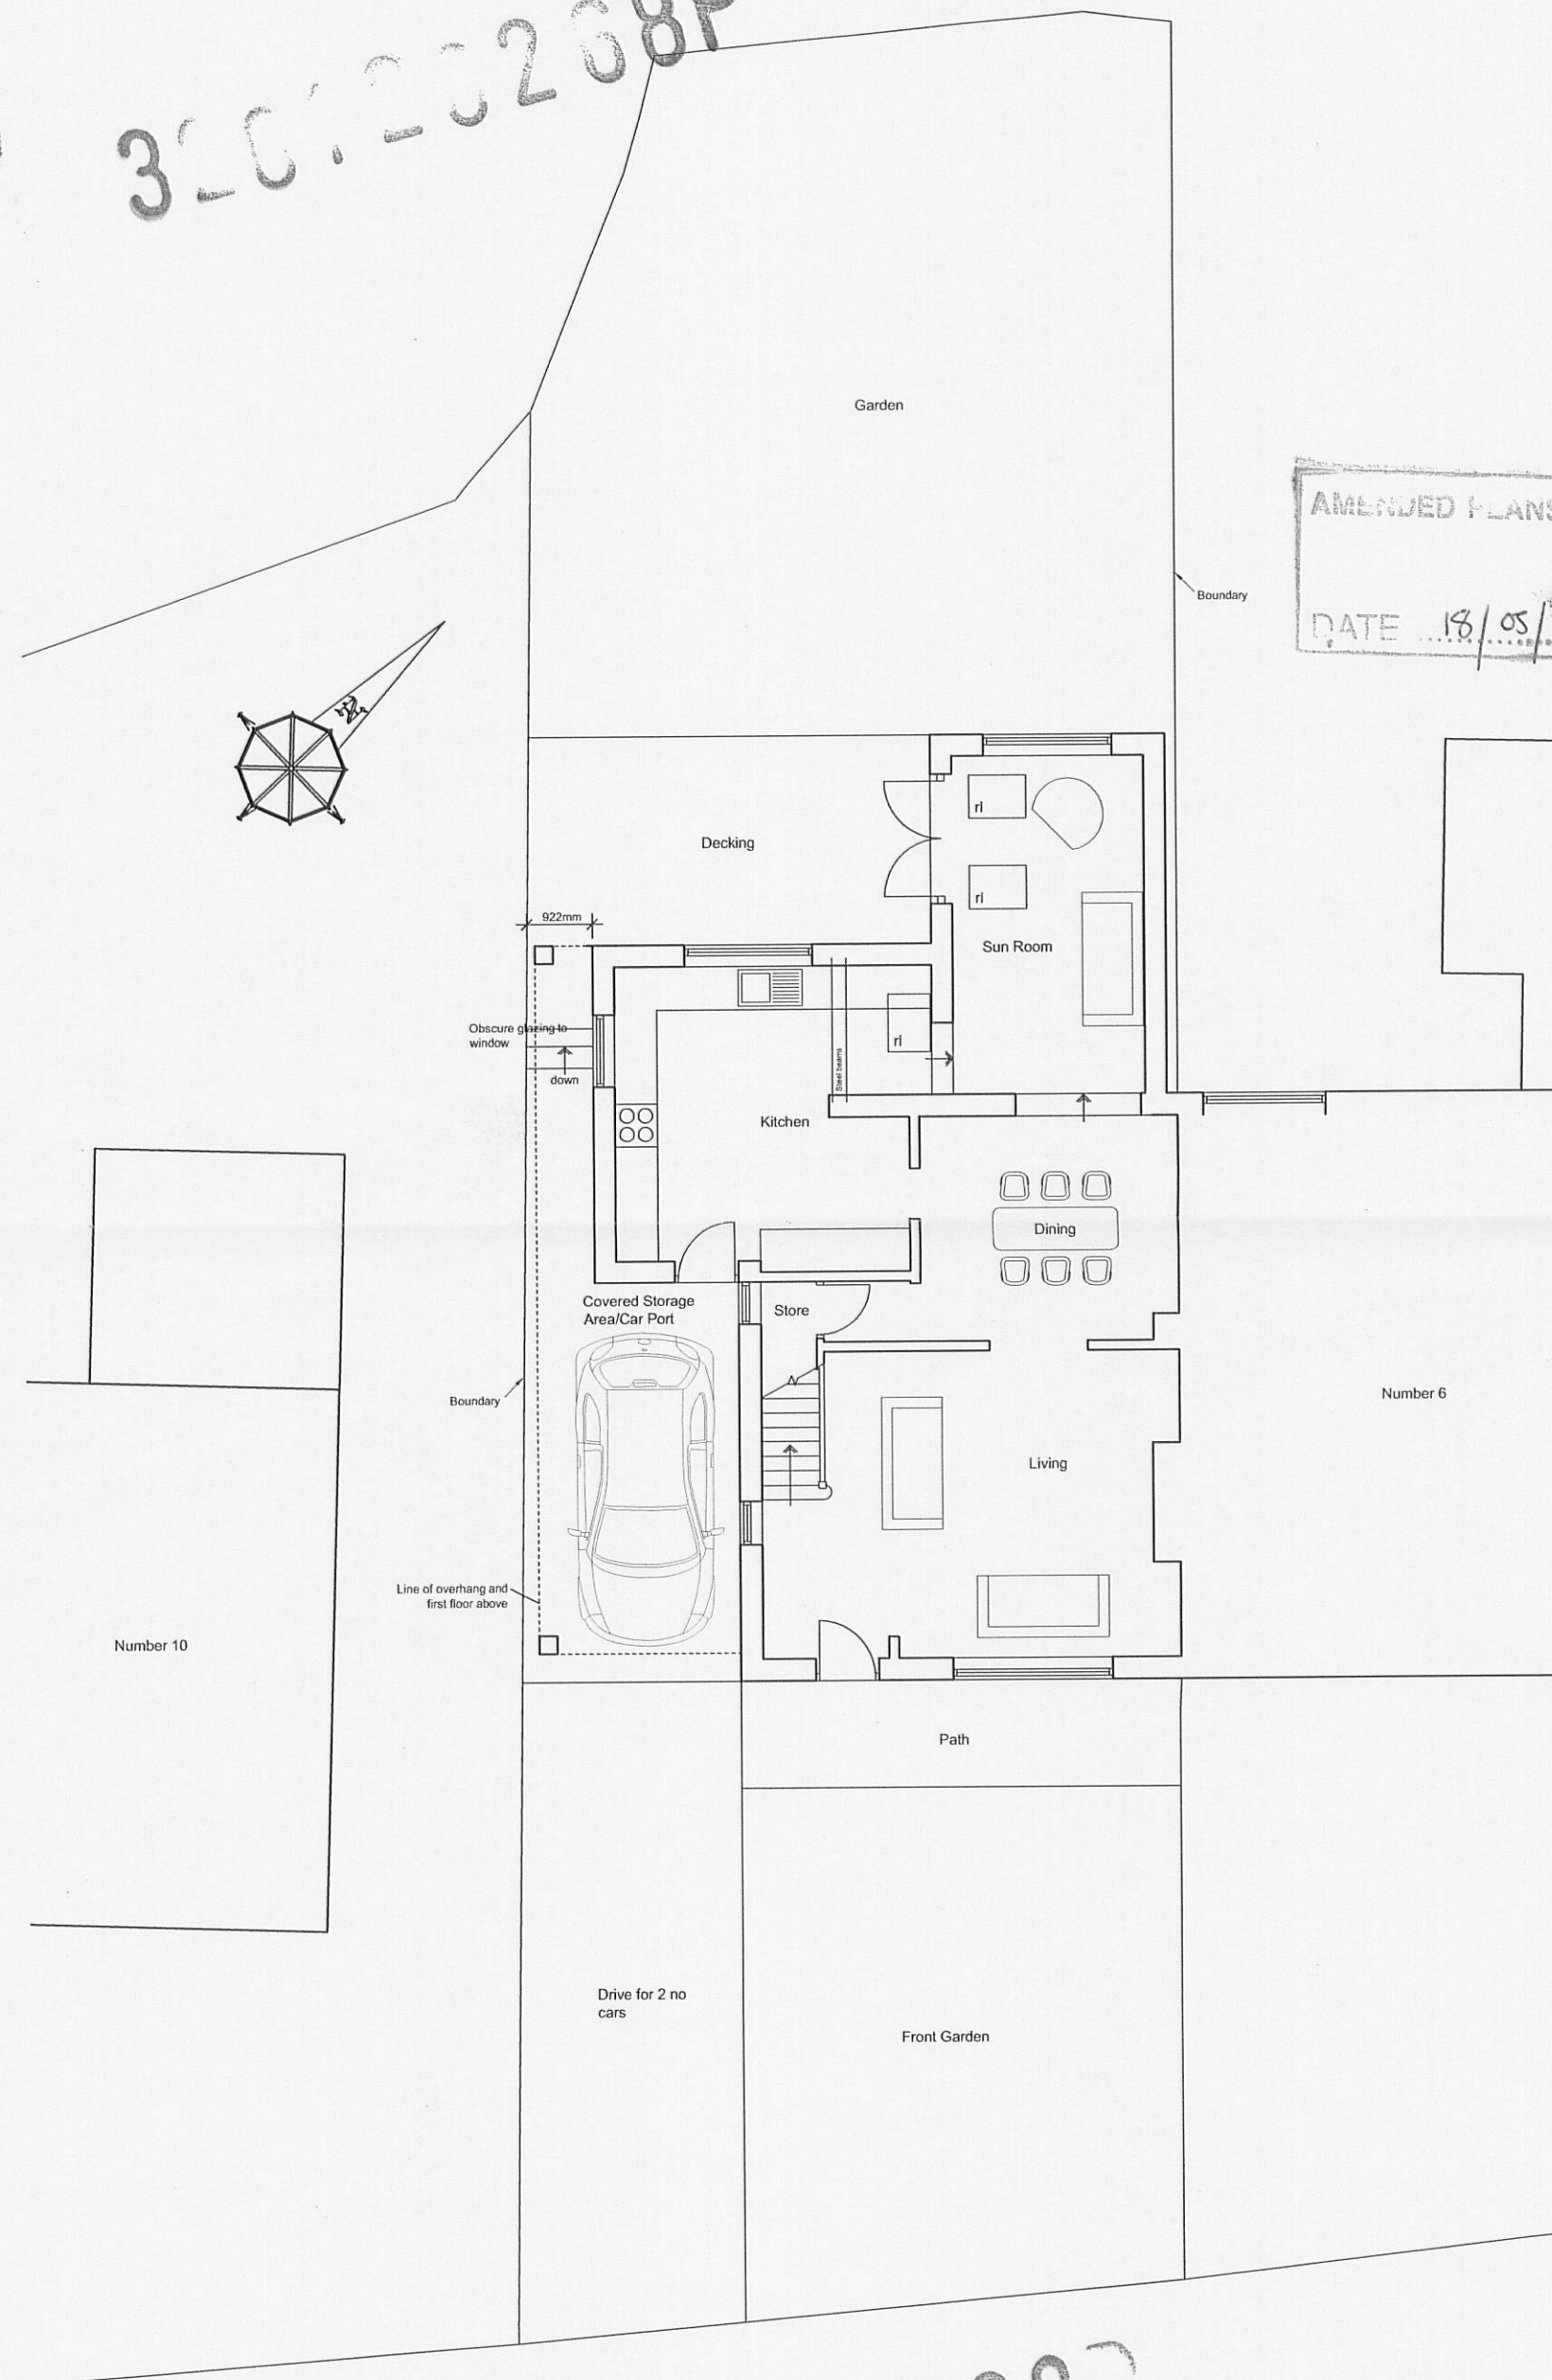

Site Plan 1:100

320120268P

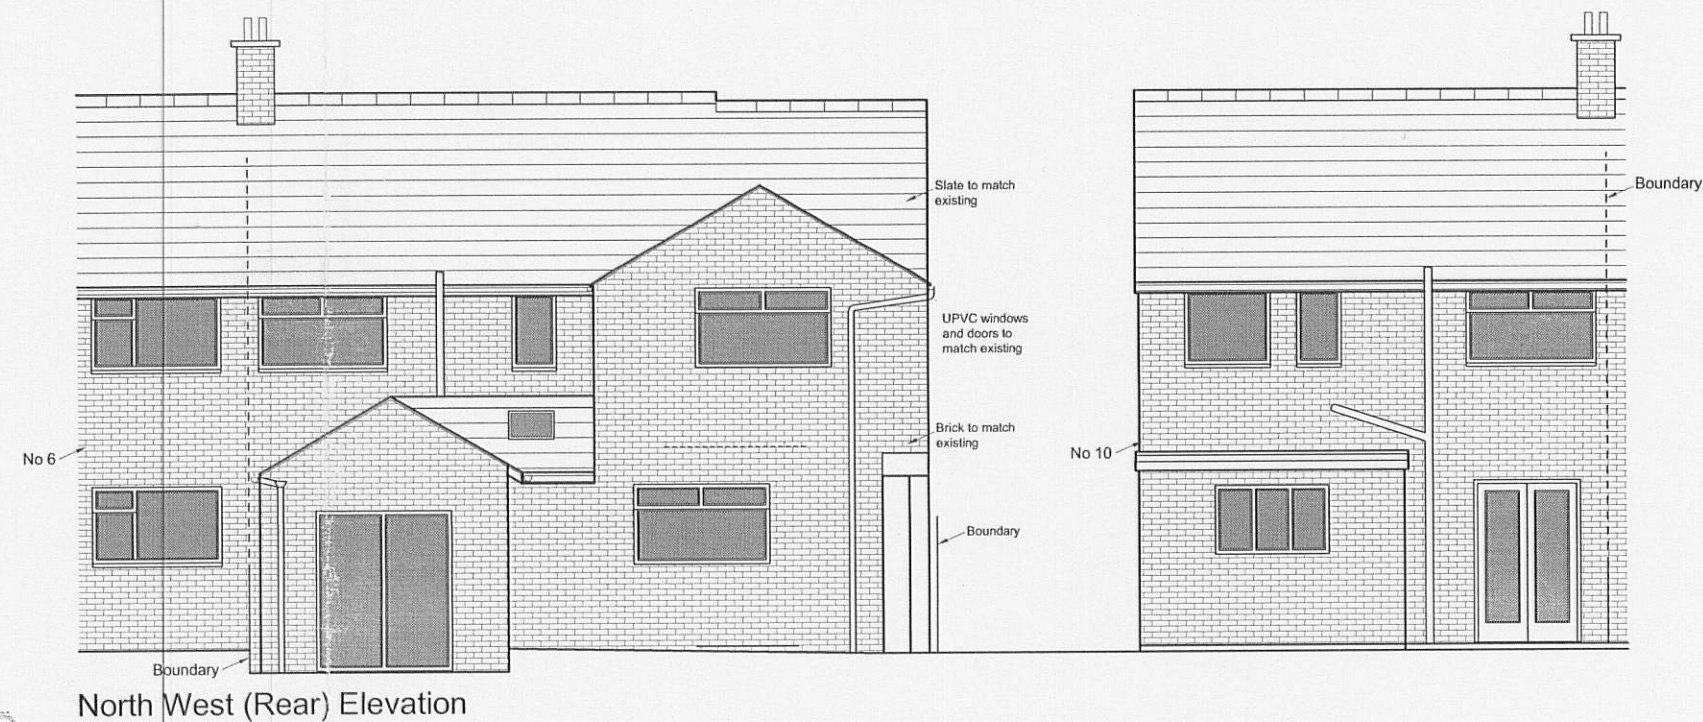


North West (Rear) Elevation




South West (Side) Elevation



South East (Front) Elevation

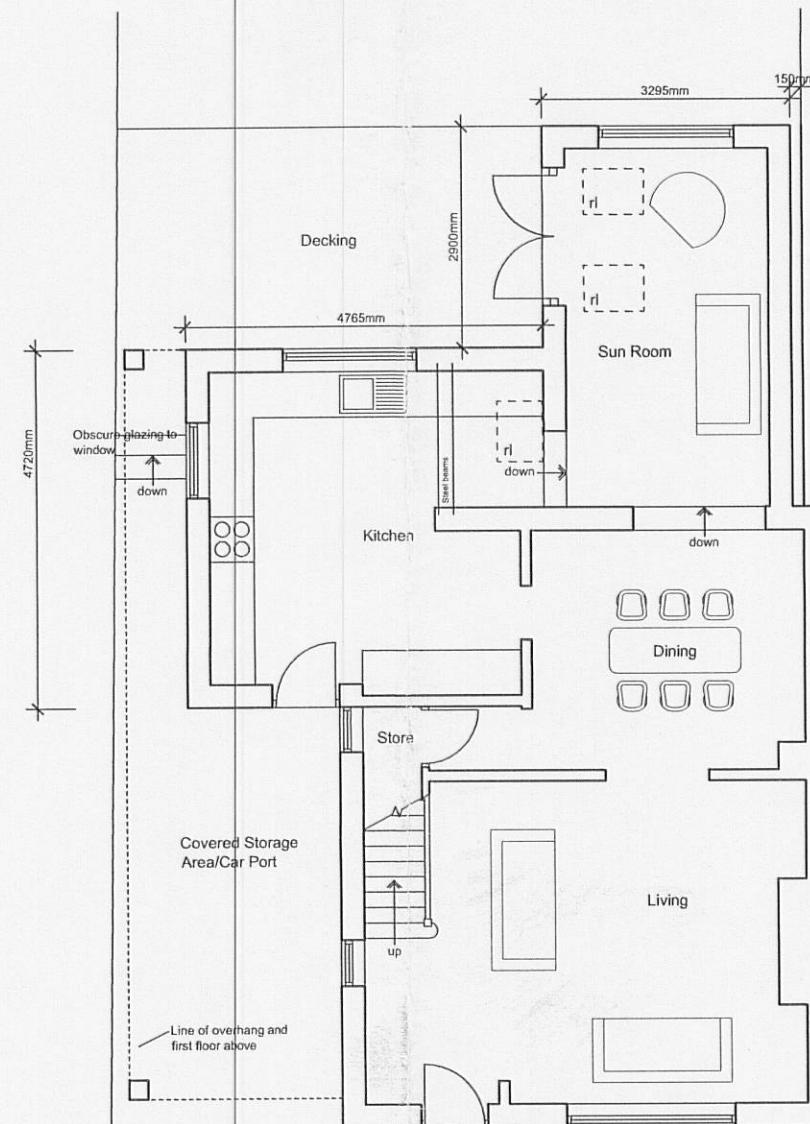

Ground Floor Plan

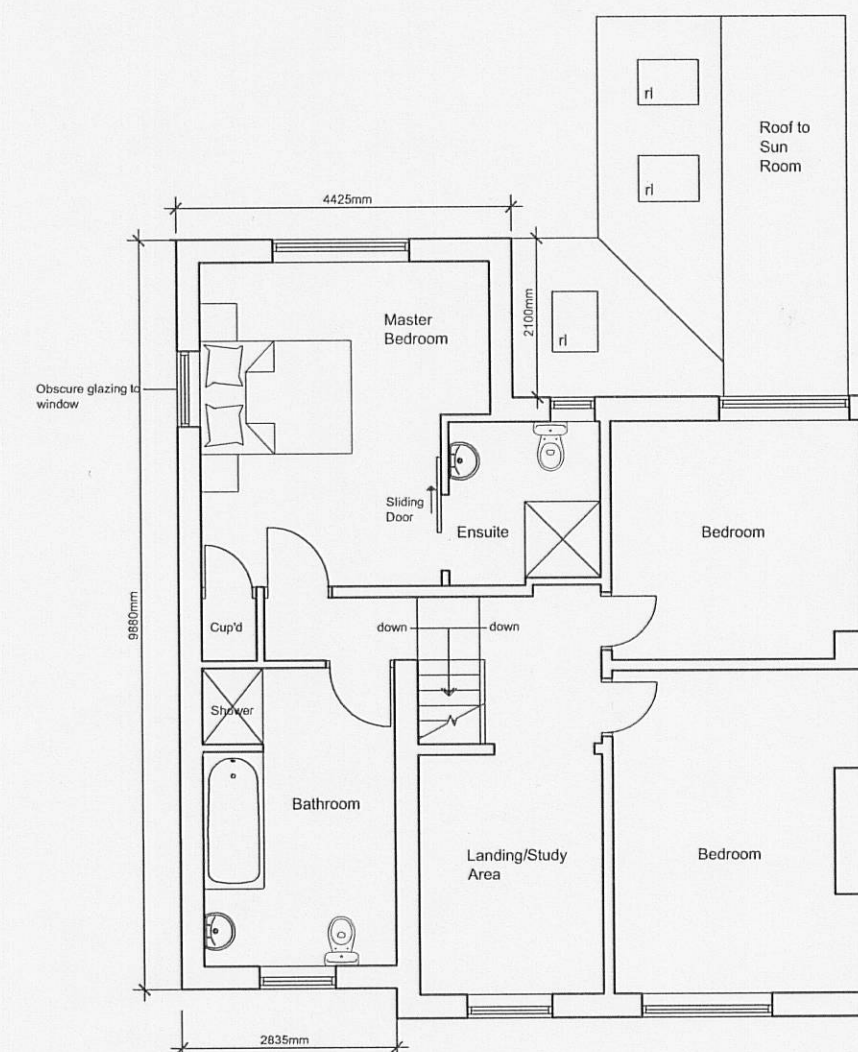

First Floor Plan

320120268P

REVE - Altered as requested by planning officer. Width of side extension reduced and eaves detail altered to prevent the gutter overhanging the boundary. 17/05/12 LFG

AMENDED PLANS RECEIVED
DATE 18/05/12

Mr P Keighley and Ms G Wright

8 Parsonage Avenue
Ribchester
PR3 3ZH

Proposed Plans and Elevations

1:100

October 2011

PG2011 - 02 REV E