




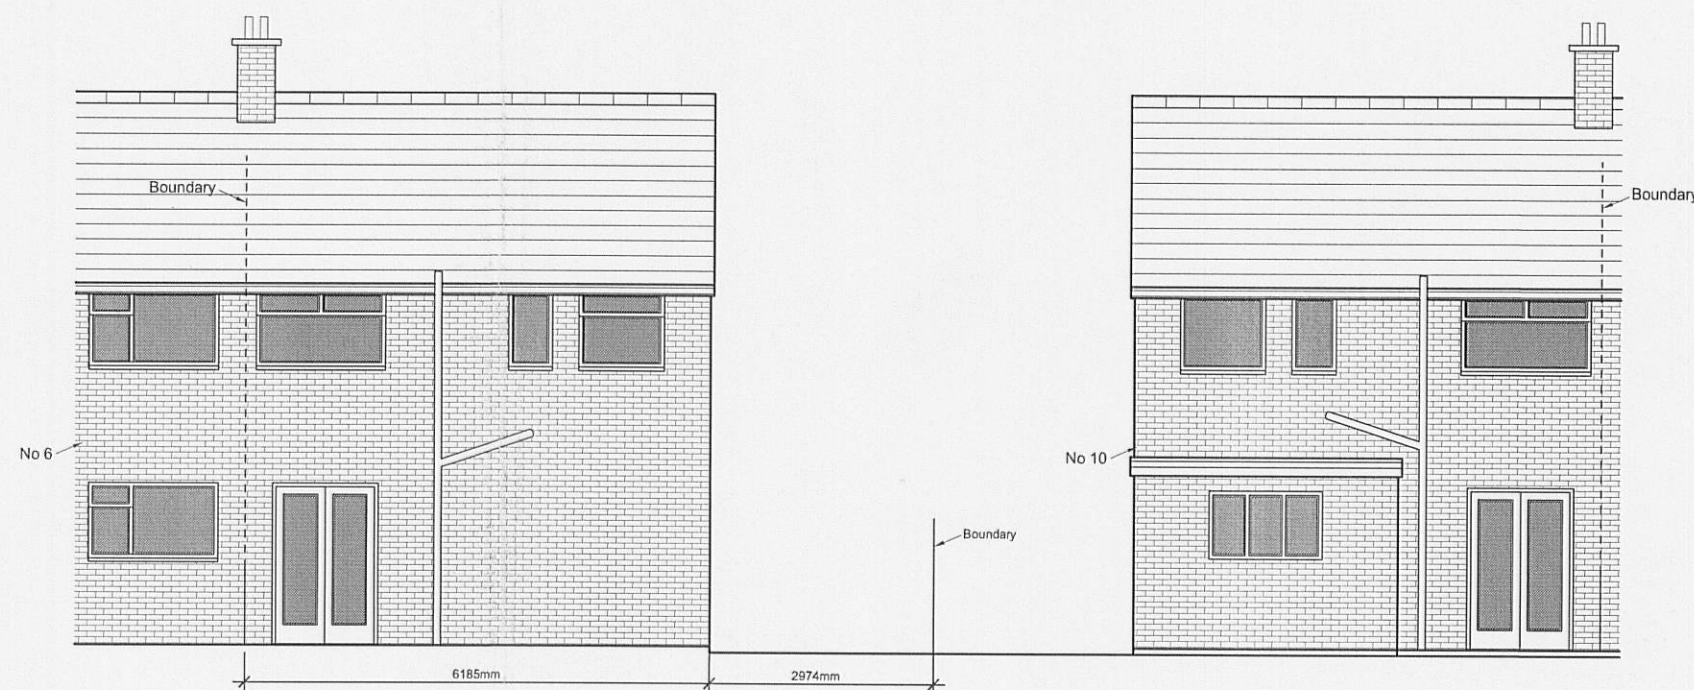


North West (Rear) Elevation

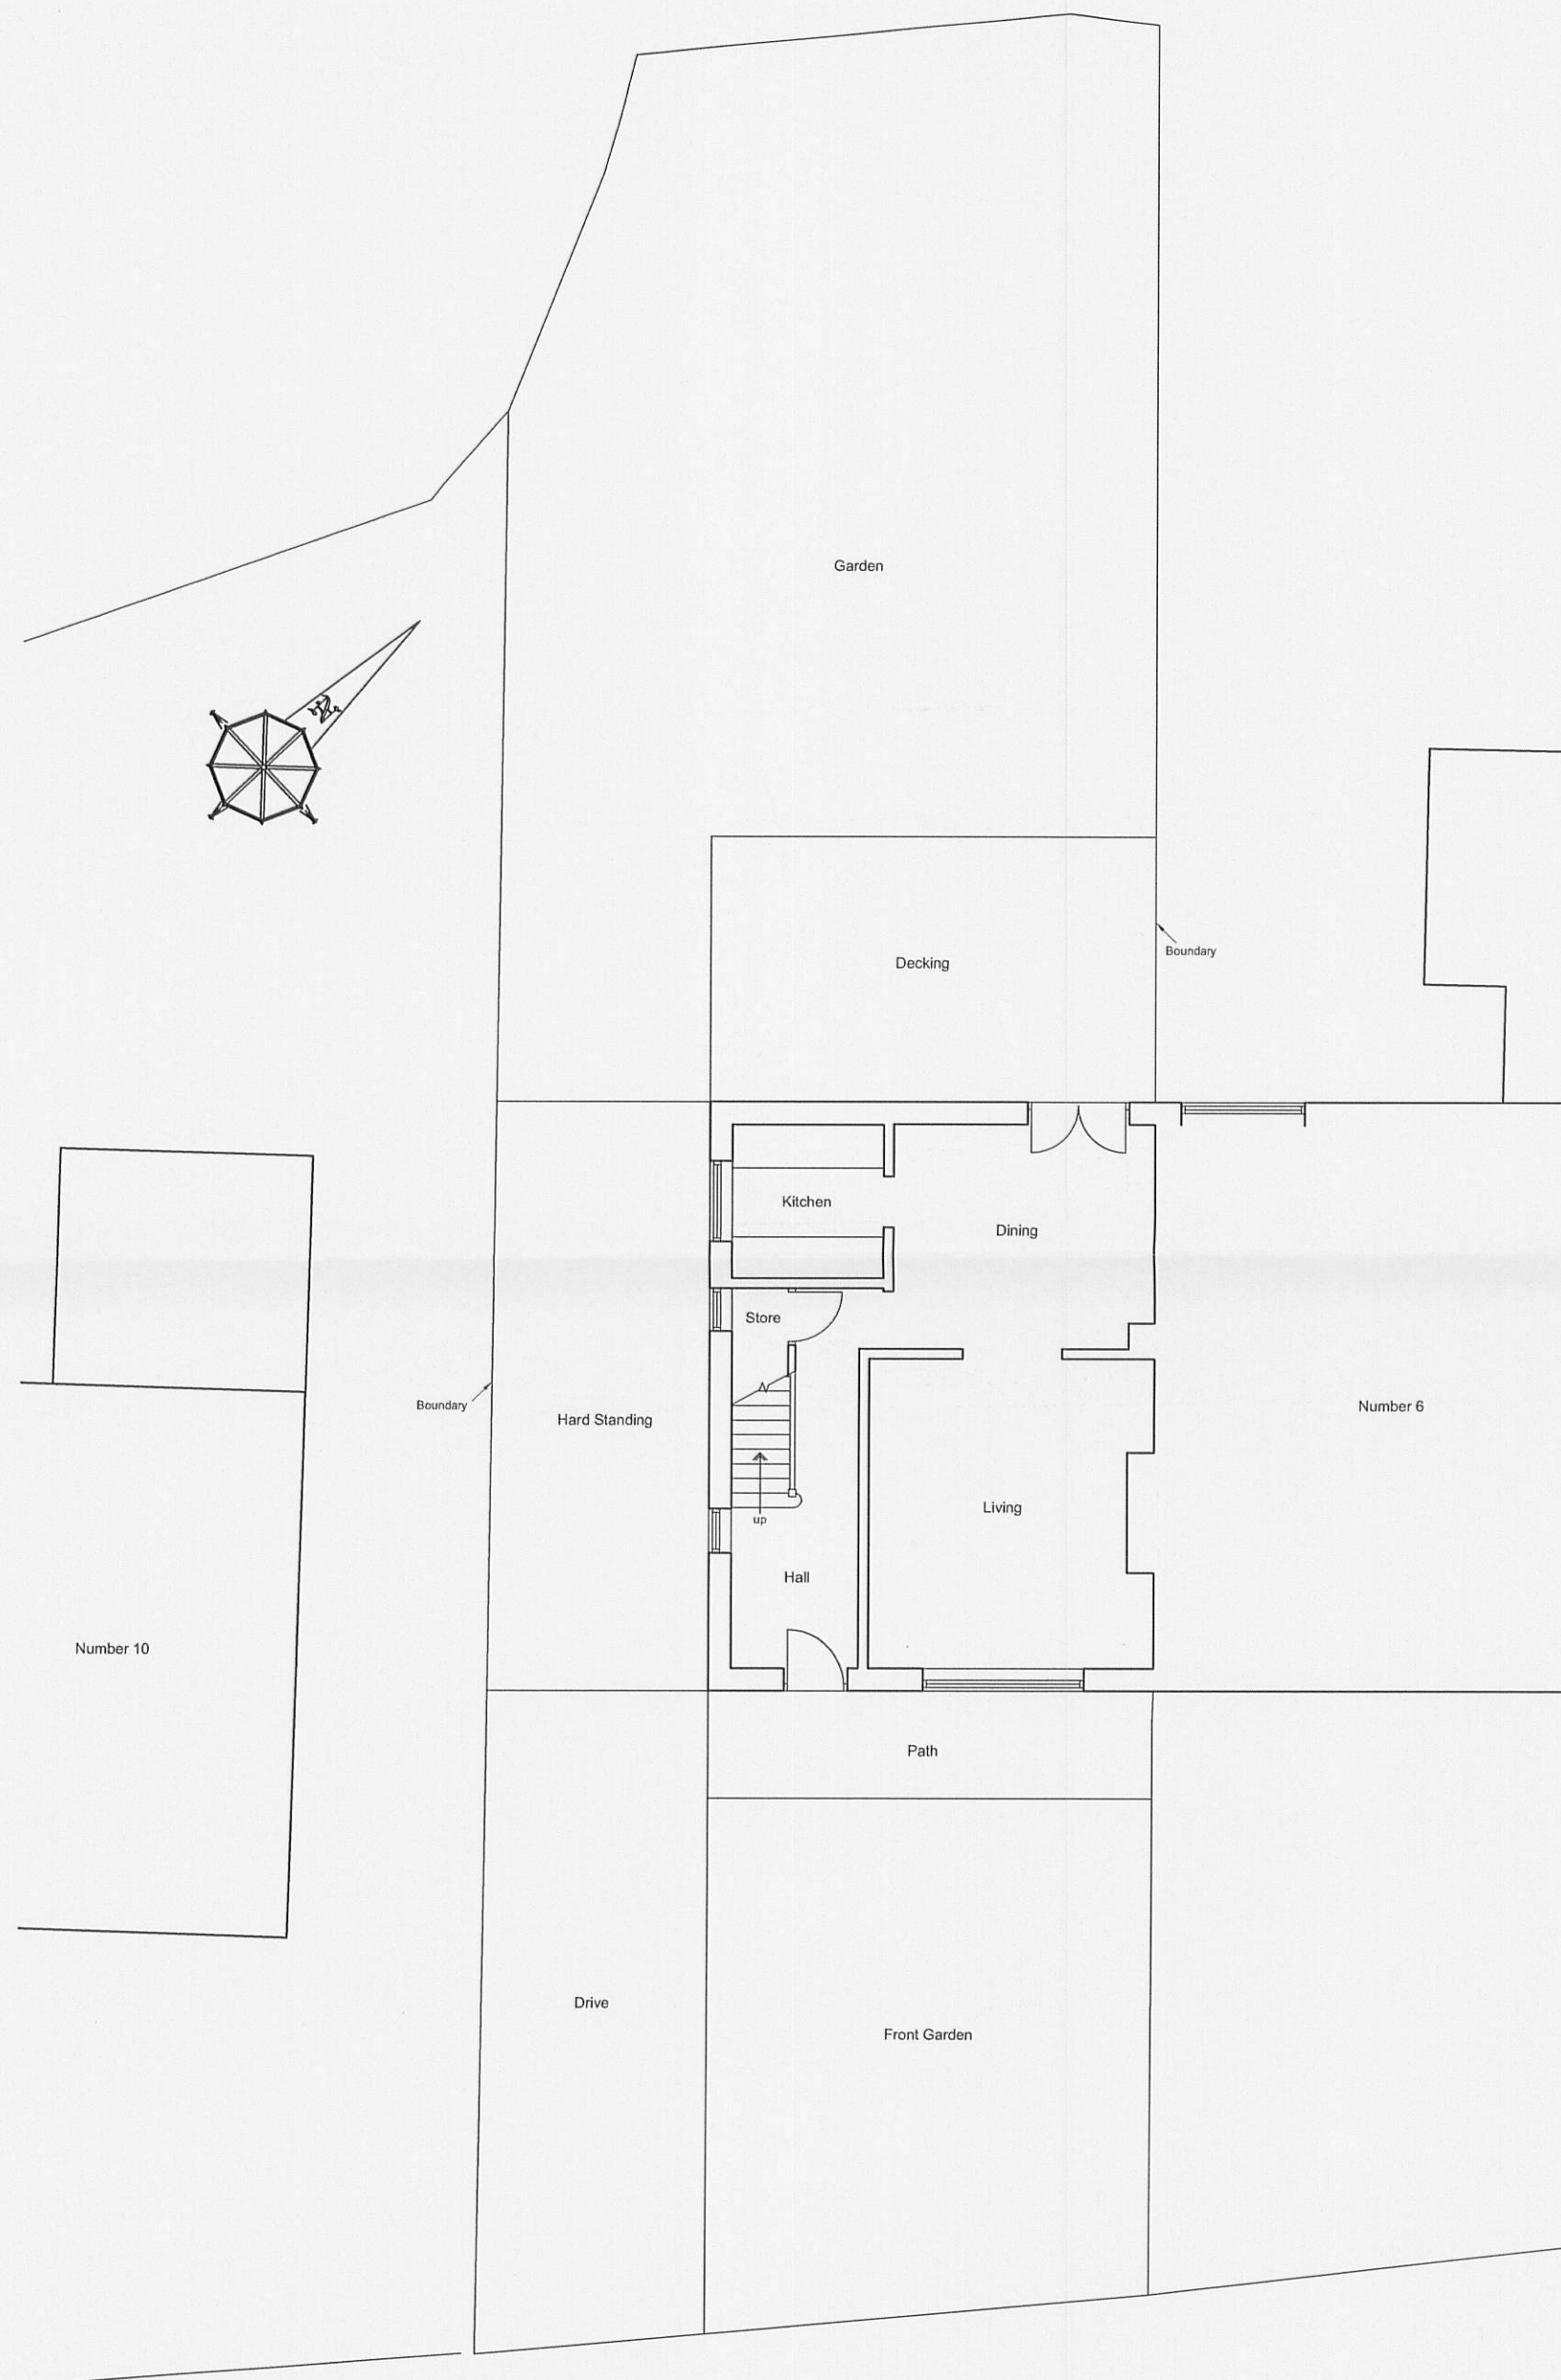


South West (Side) Elevation

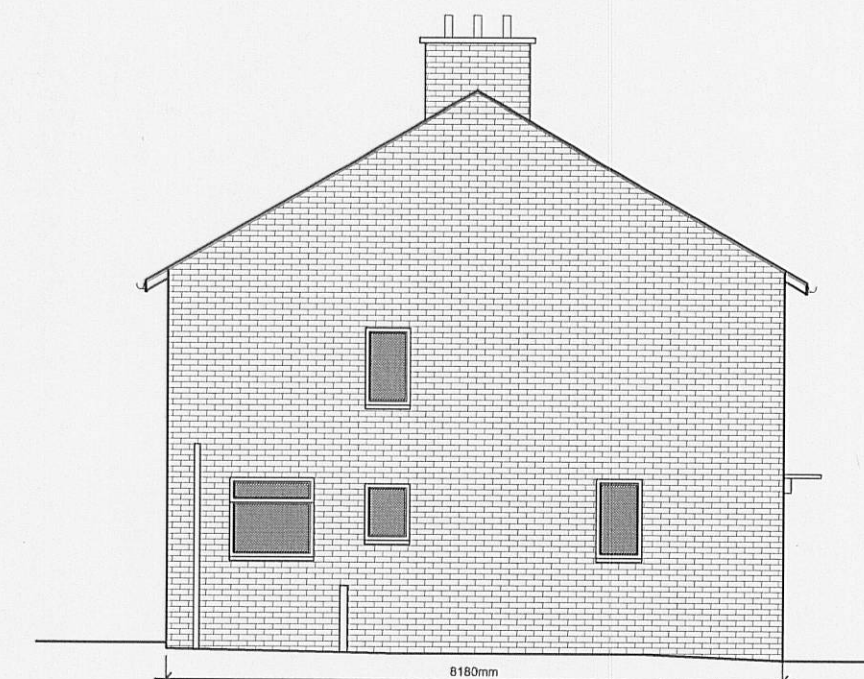

South East (Front) Elevation

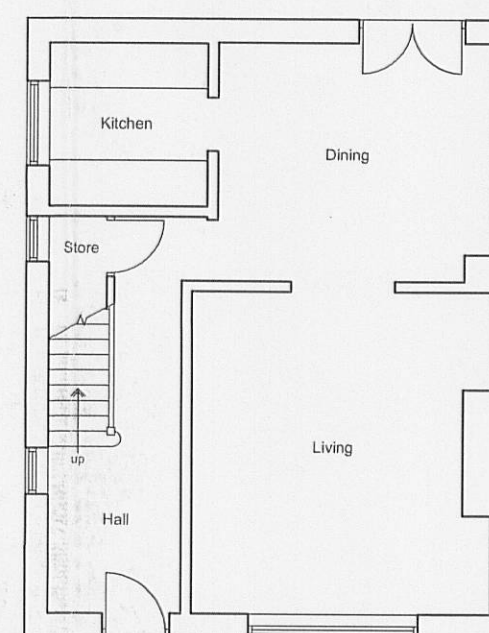

Ground Floor Plan

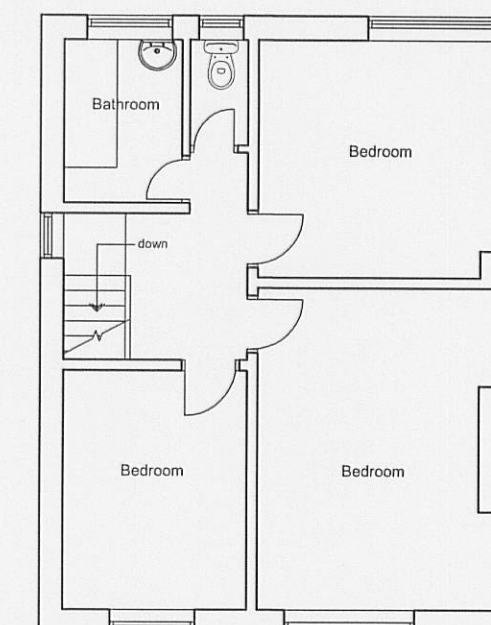

First Floor Plan

320120268P

Mr P Keighley and Ms G Wright

8 Parsonage Avenue
Ribchester
PR3 3ZH

Existing Plans and Elevations

1:100

September 2011

PG2011 - 01b