




Site Plan 1:100

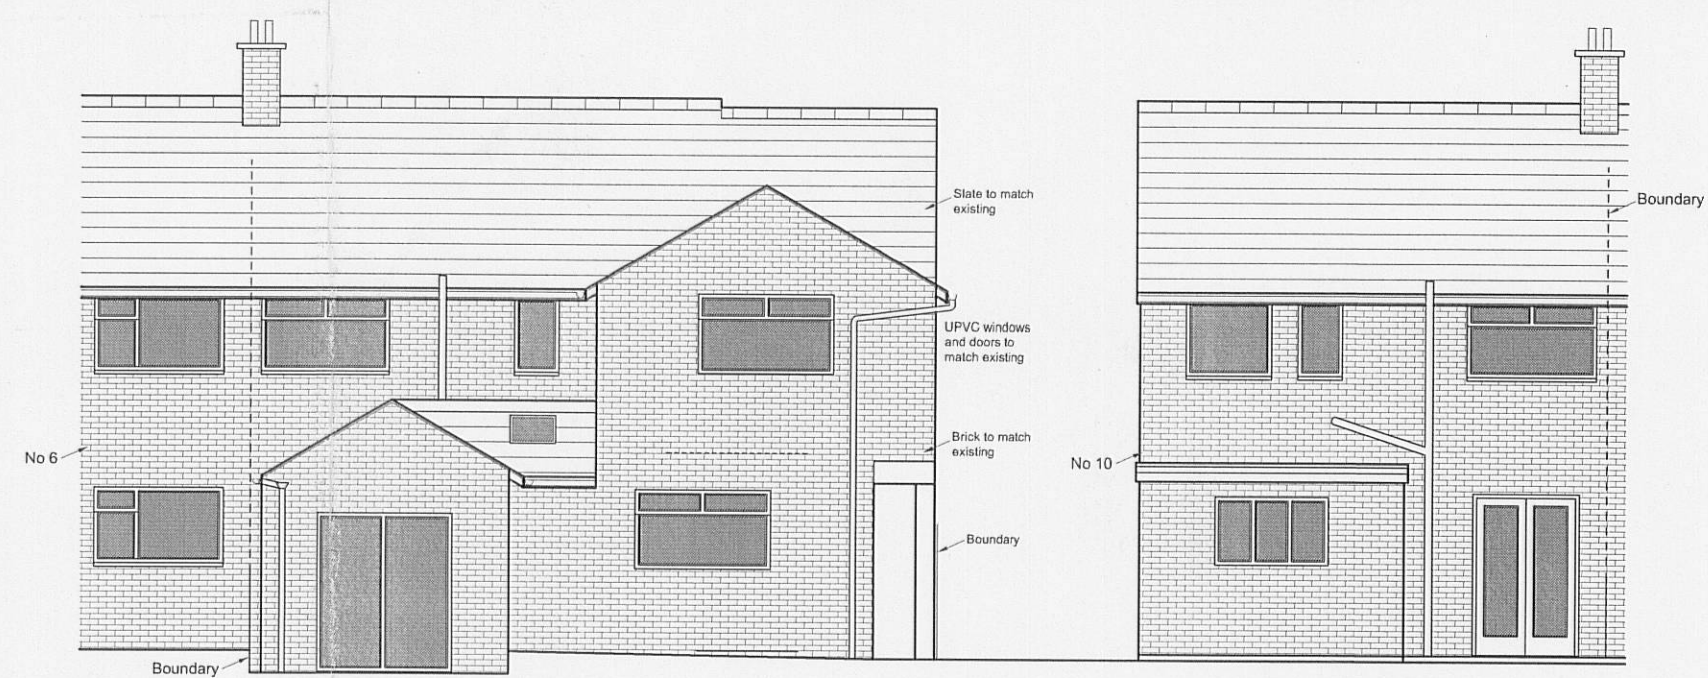


North West (Rear) Elevation




South West (Side) Elevation



South East (Front) Elevation

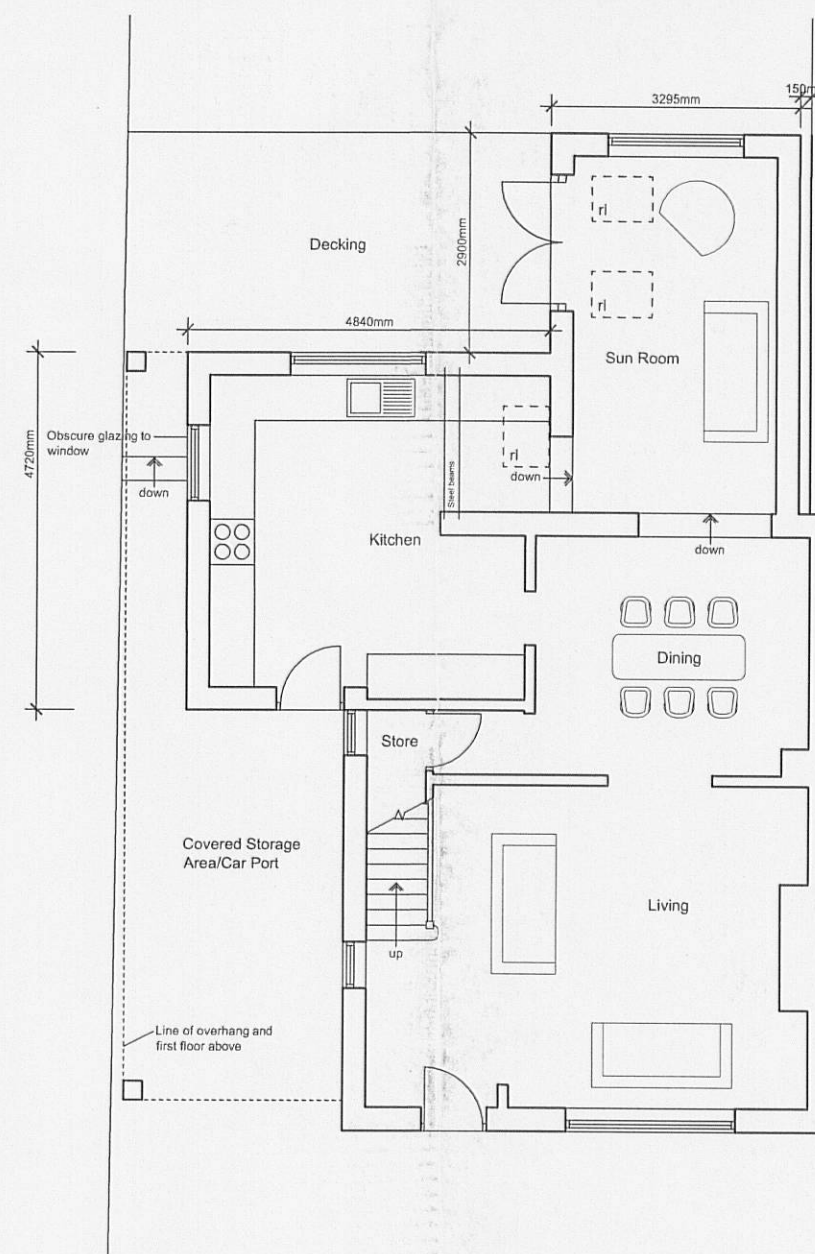

Ground Floor Plan

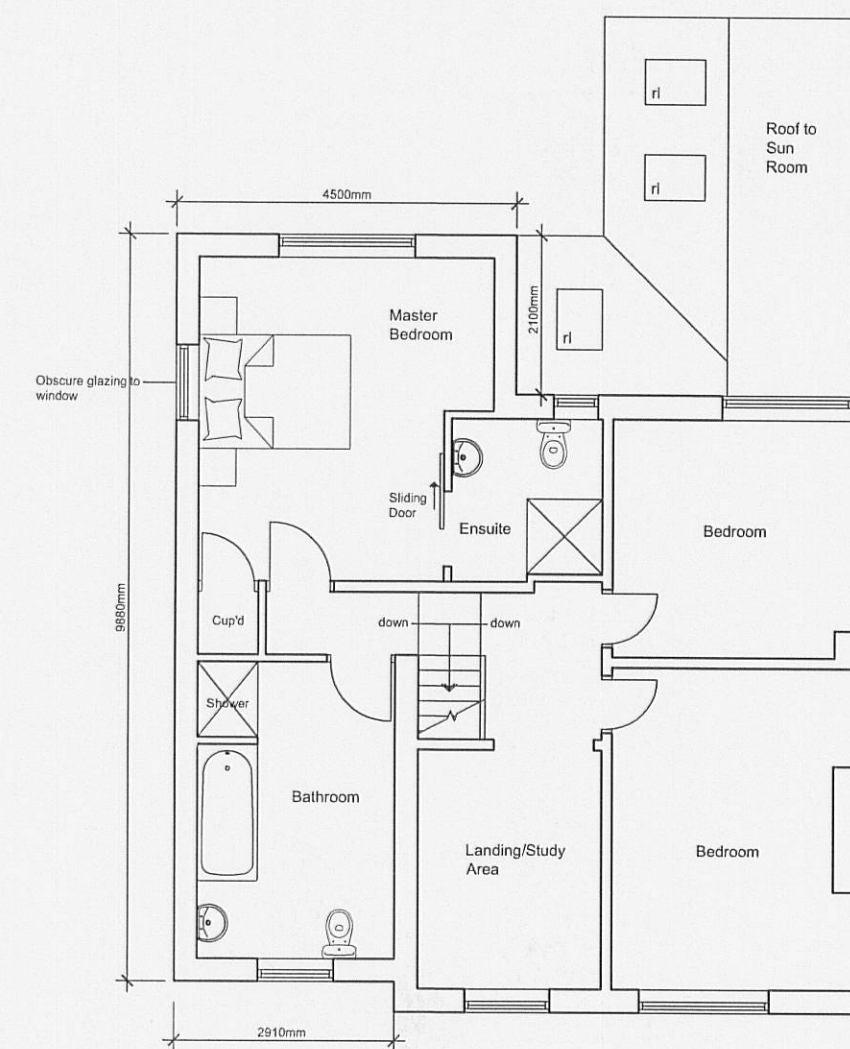

First Floor Plan

320120268P

Mr P Keighley and Ms G Wright

8 Parsonage Avenue
Ribchester
PR3 3ZH

Proposed Plans and Elevations

1:100

October 2011

PG2011 - 02 REV D