


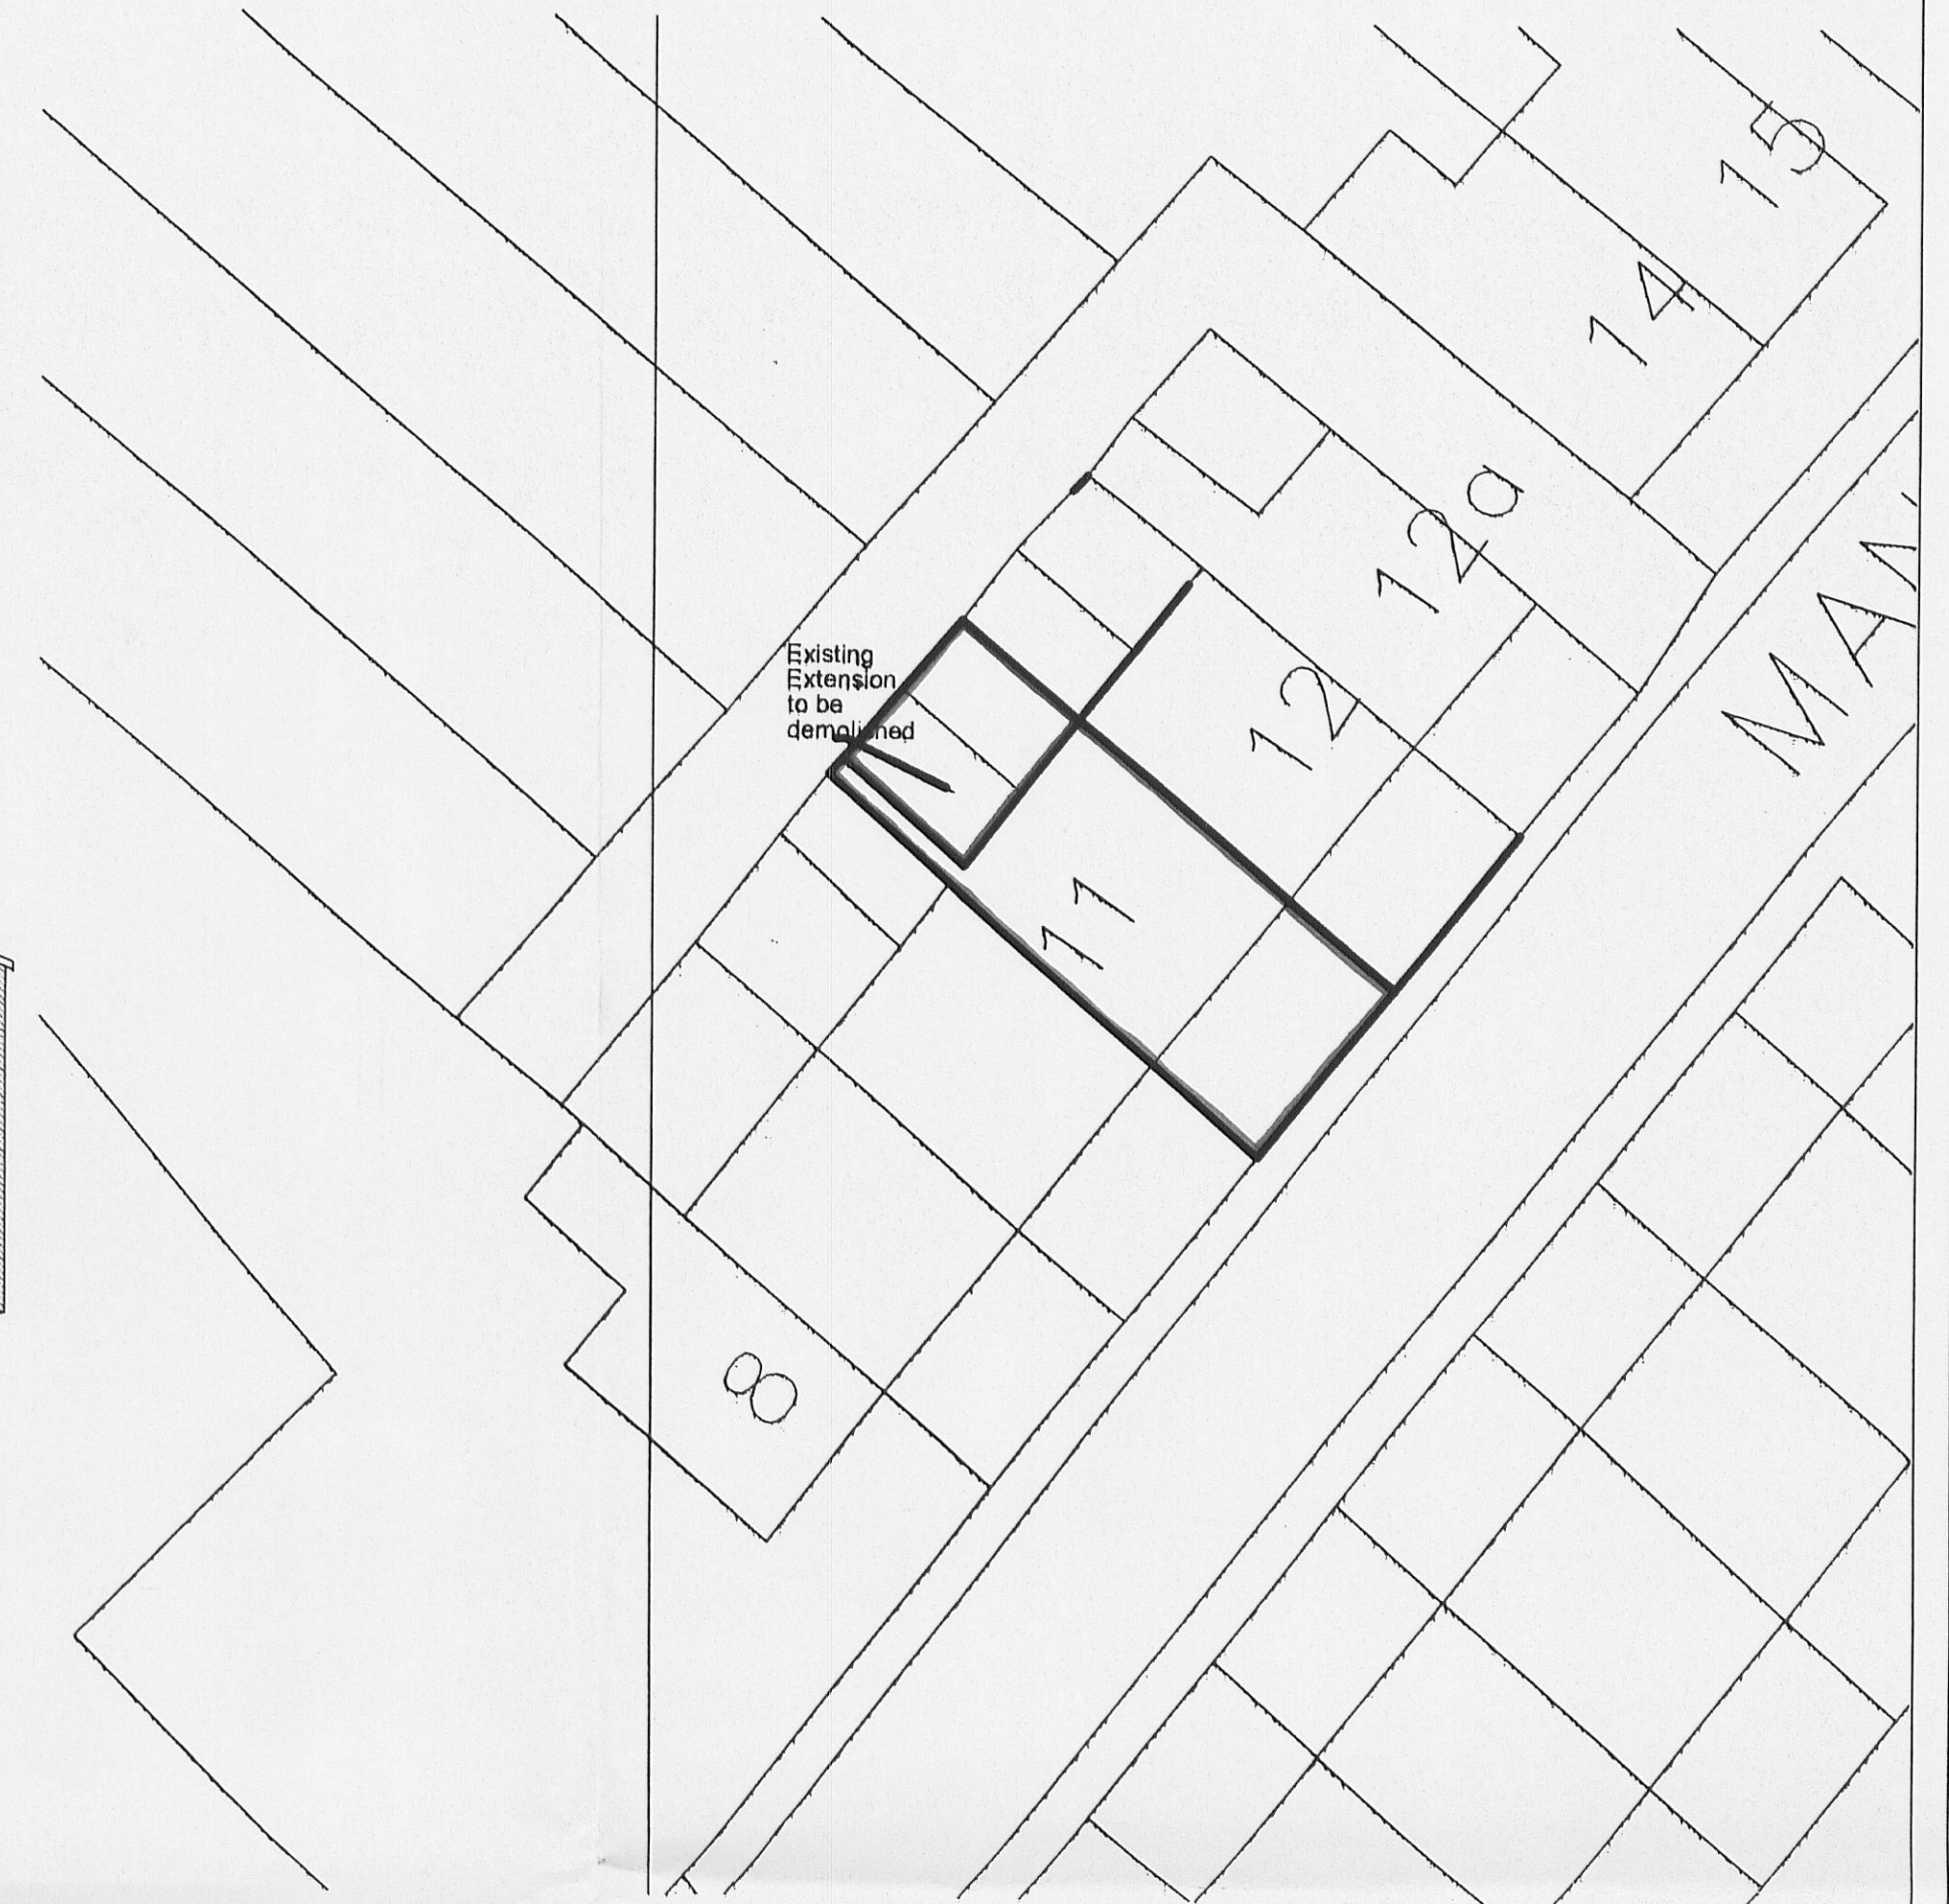


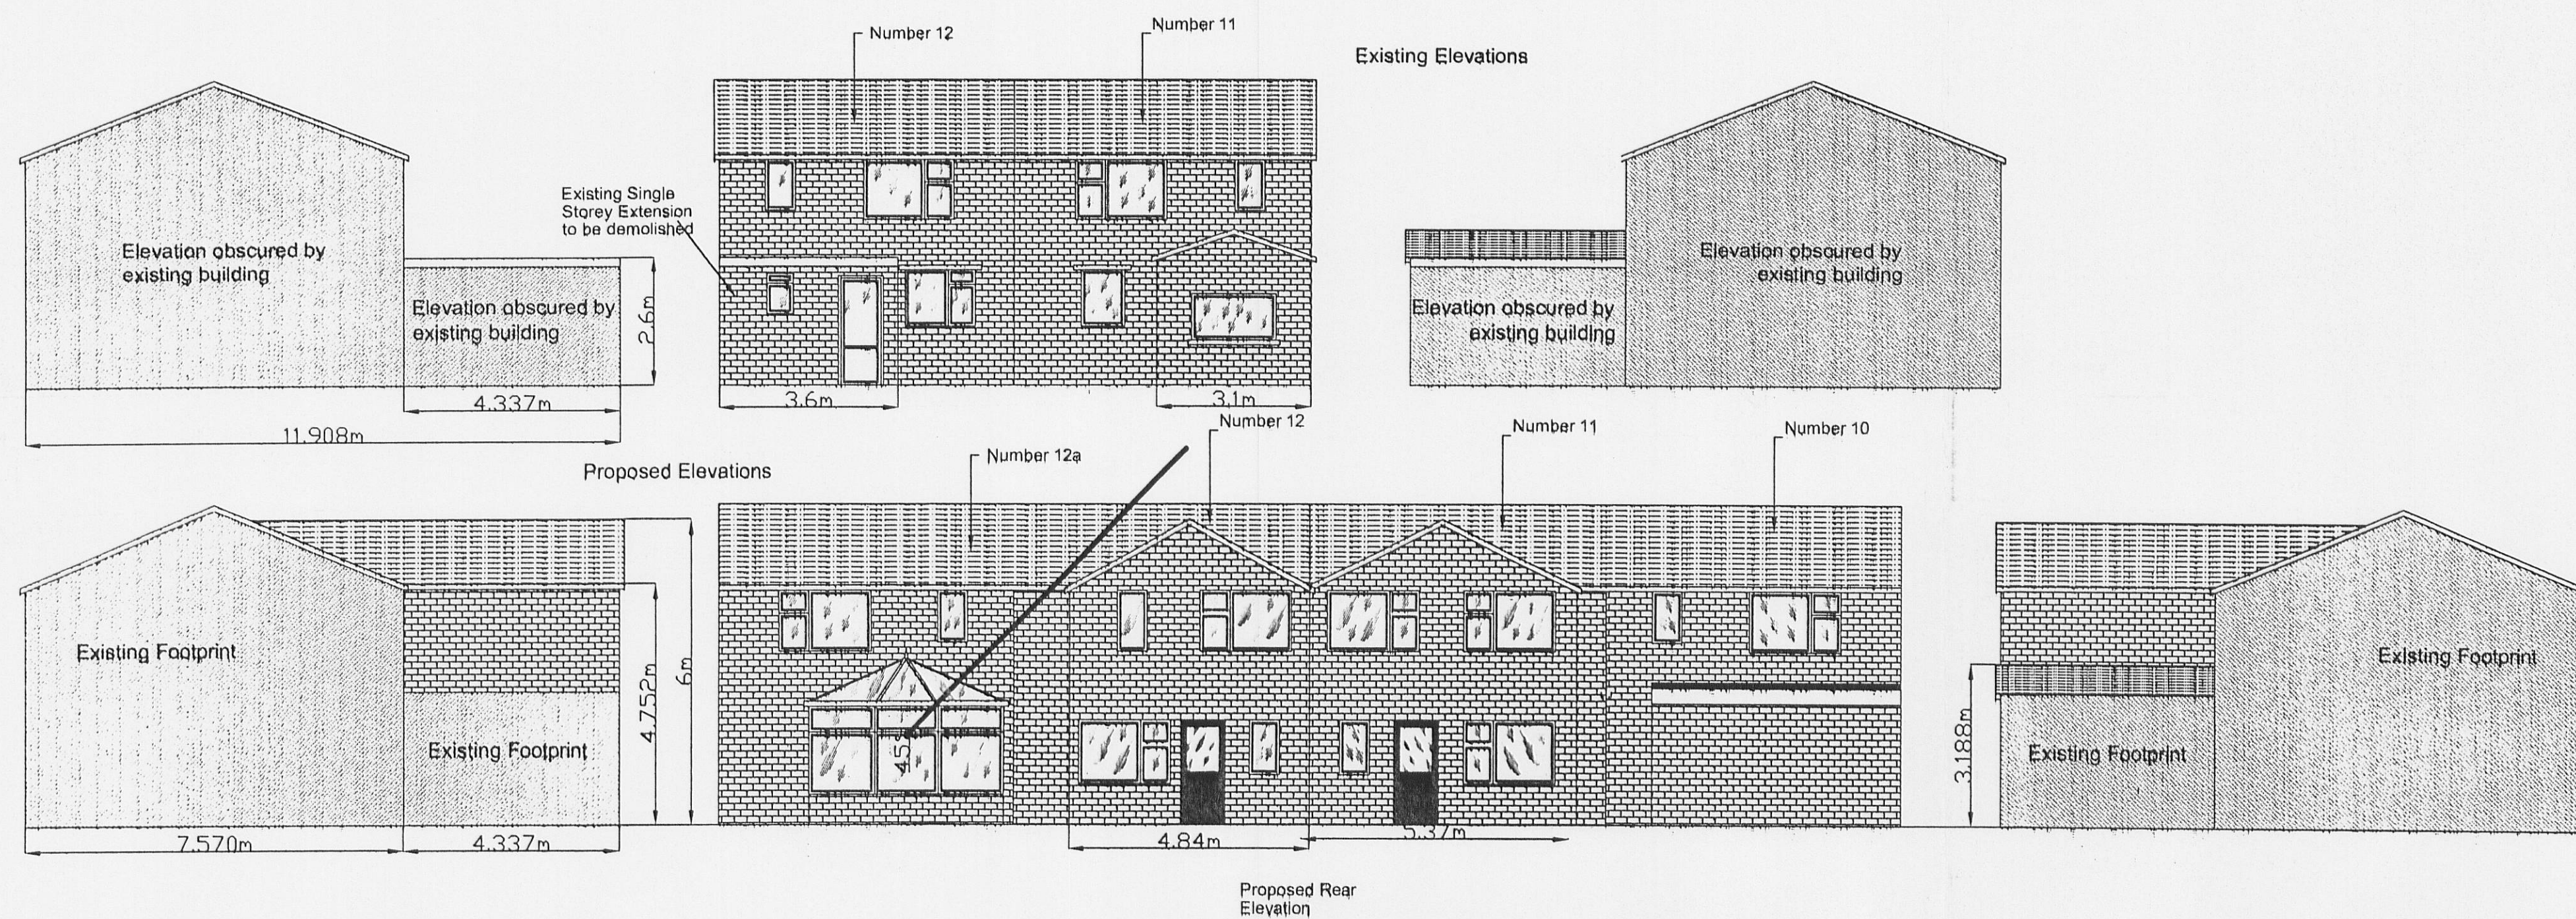

Scale 1:200

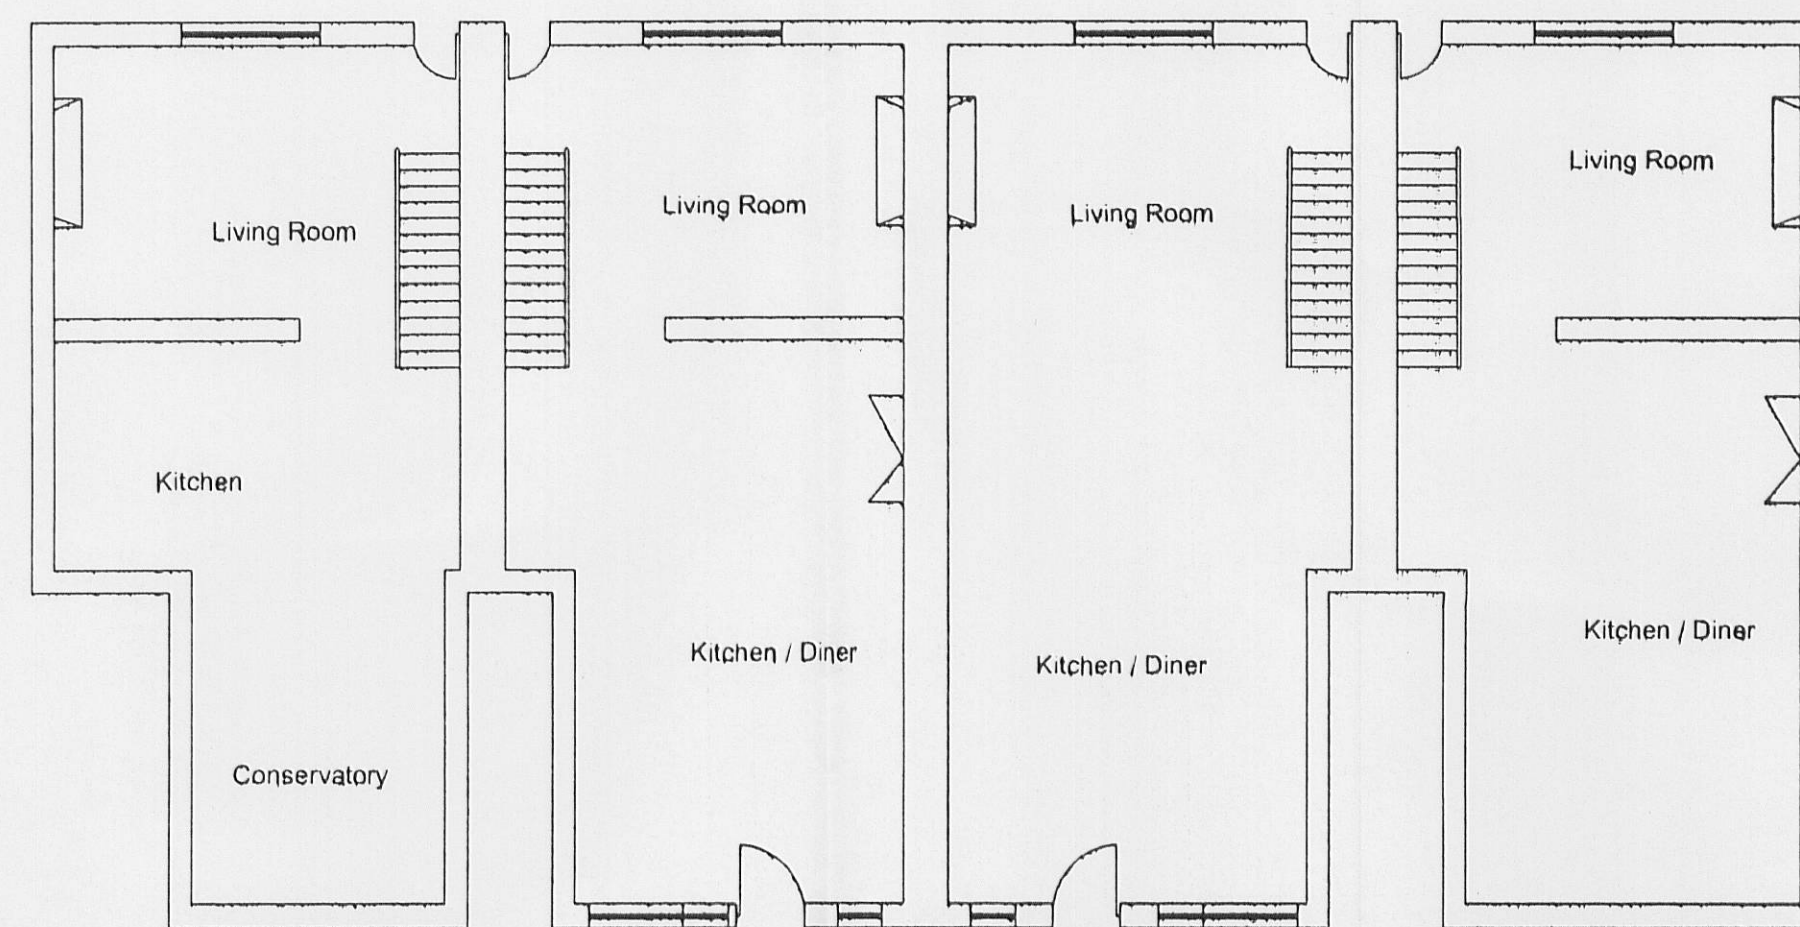

Proposed Ground Floor Layout

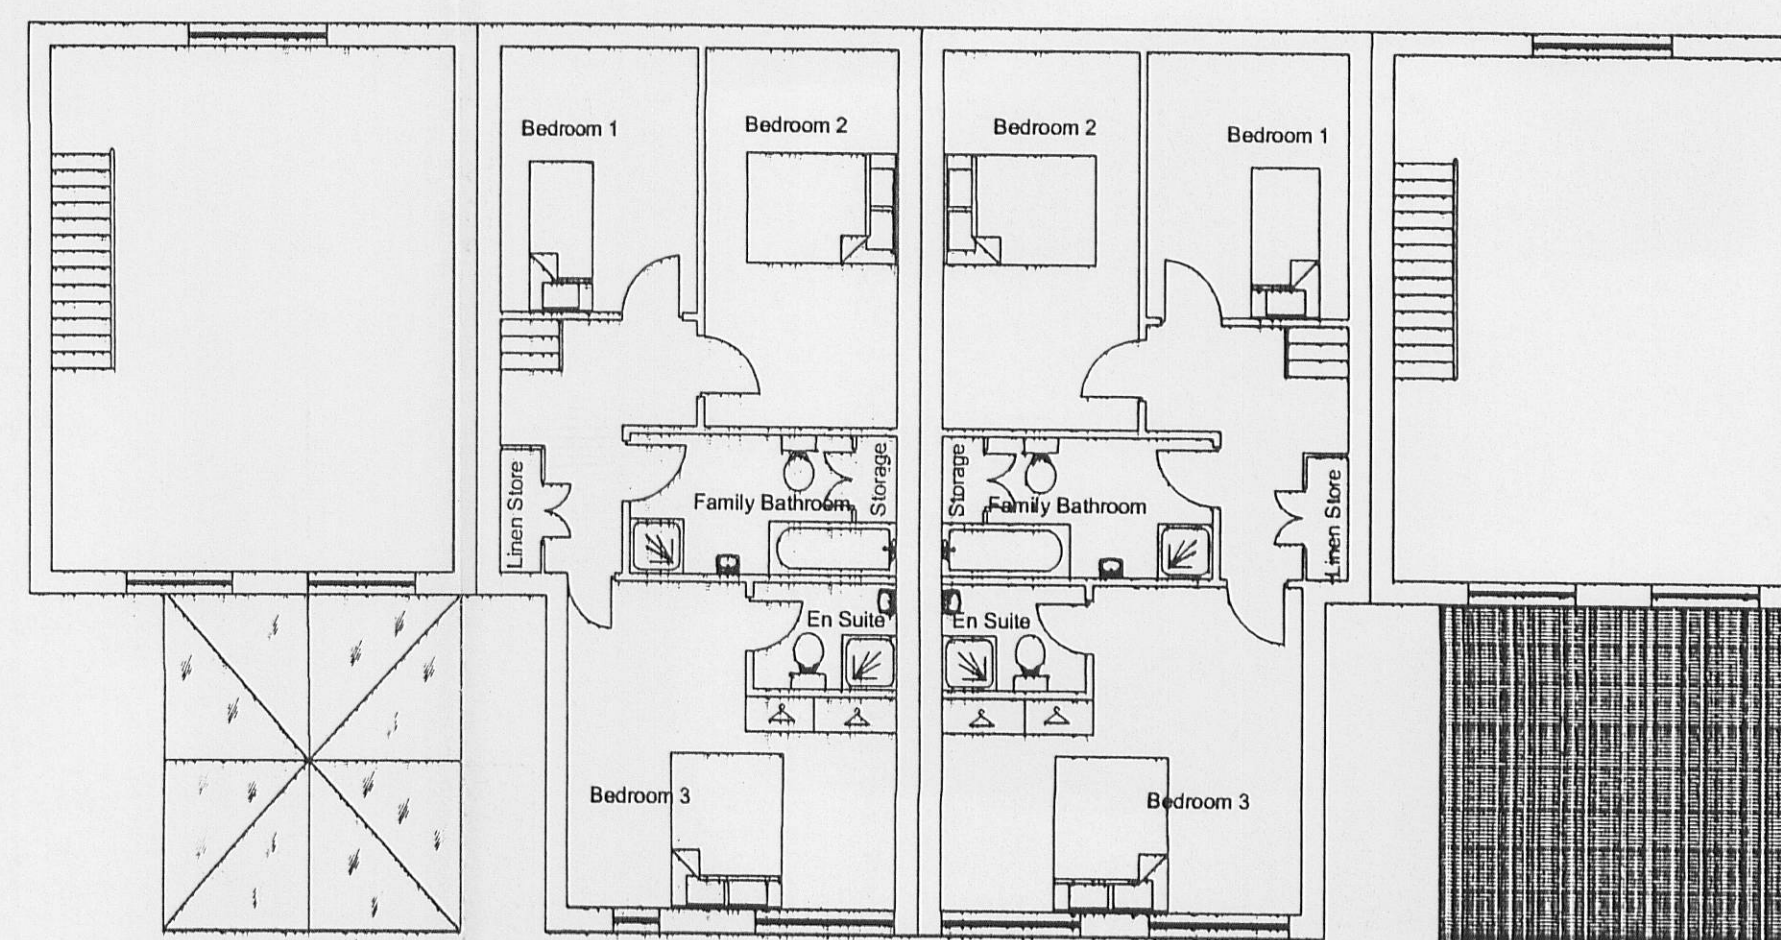

Proposed First Floor Layout

320120294P

Julia Pye			
Hill Crest Farm, Startfants Lane, Chipping PR3 2NP Tel 01995 61876 / 0771 265 8436 email: julia.pye1@hotmail.com			
Clients Details: Mr & Mrs Holgate			
Project Details: Demolition of Single Storey Extension to be replaced with two Storey extension			
Project Address: 11 Manor Avenue, Ribchester, PR3 3XN			
Drawing No.	Date	Scale	Drawn By
JP/JW/3430	Dec 2011	1:100	Julia Pye
DO NOT SCALE THIS DRAWING. CHECK ALL DIMENSIONS ON SITE			
THIS DRAWING IS PROTECTED BY COPYRIGHT. IT MAY NOT BE REPRODUCED IN ANY FORM OR BY ANY MEANS FOR ANY PURPOSE, WITHOUT GAINING PRIOR WRITTEN PERMISSION FROM JULIA PYE			