

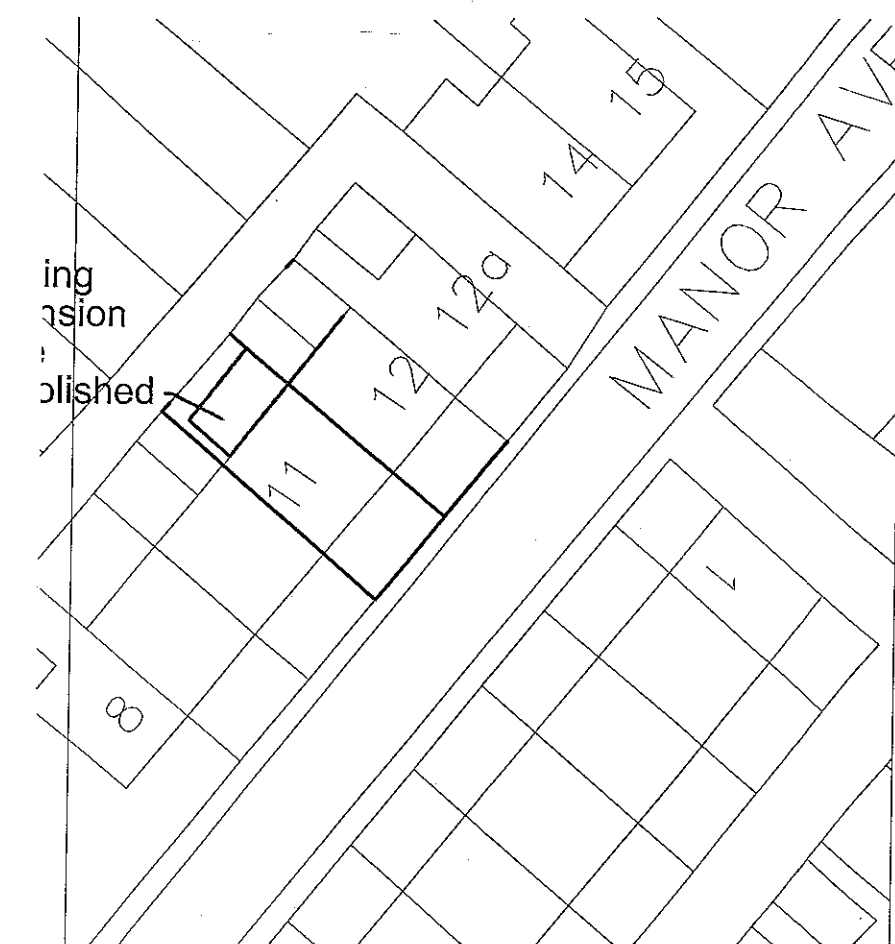
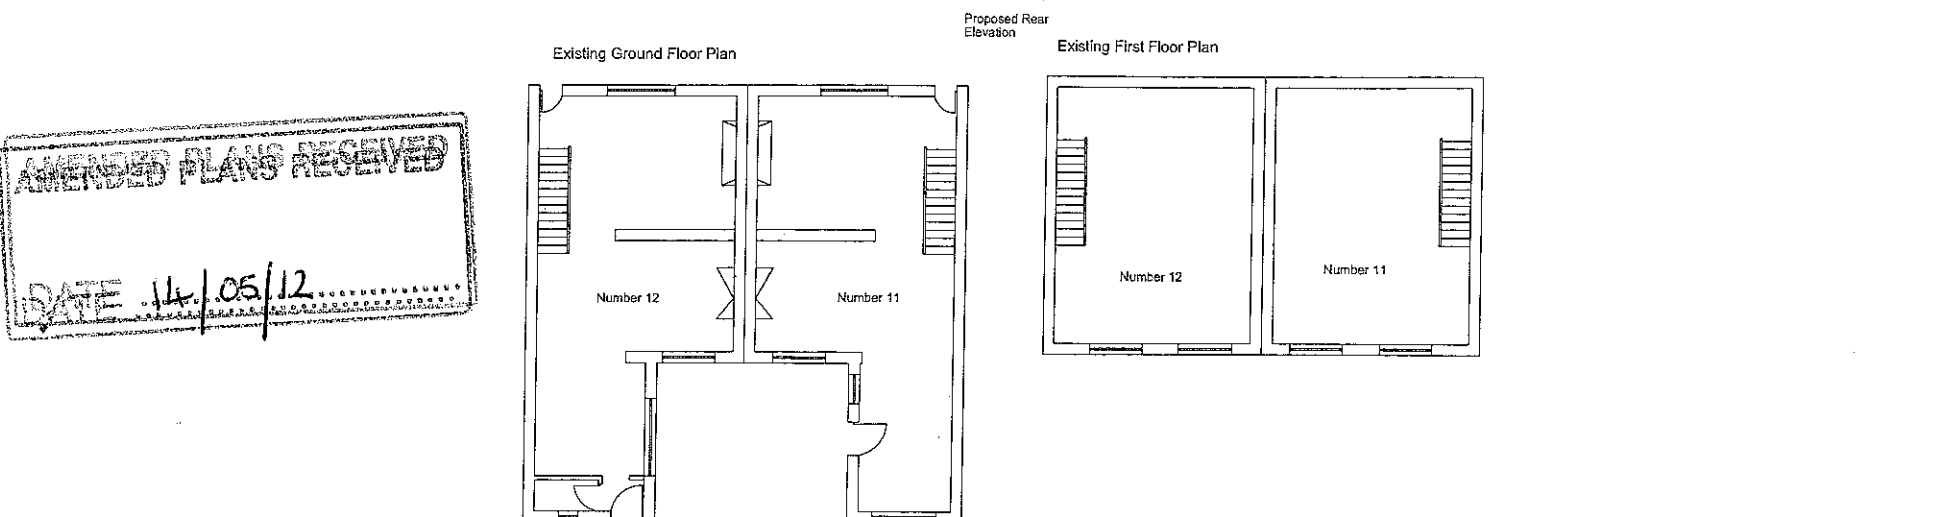
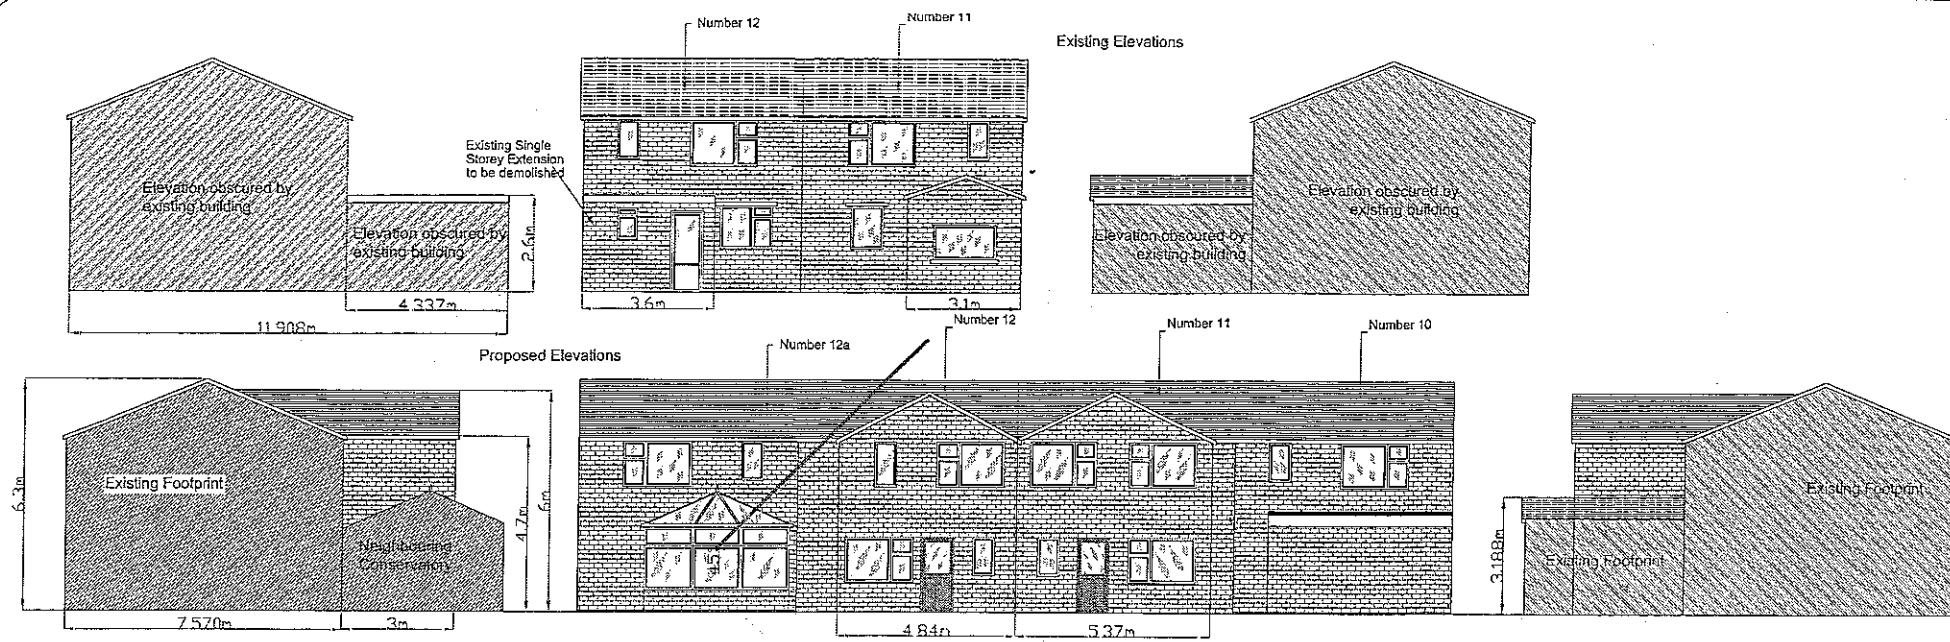


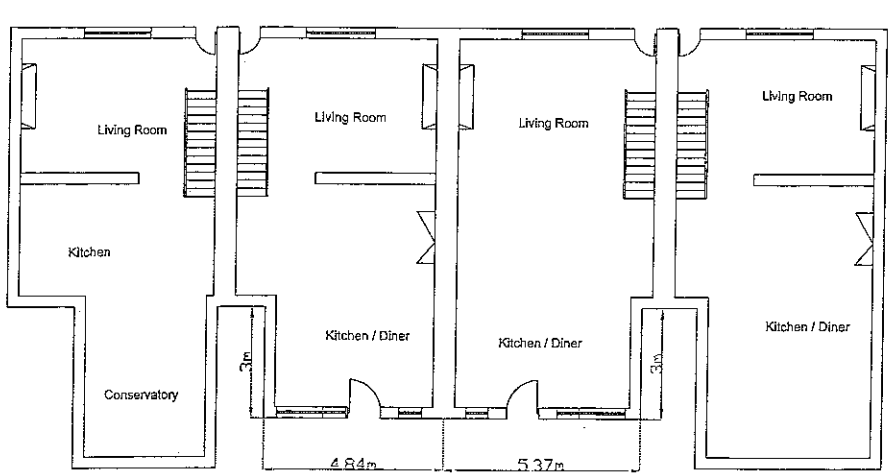


AMENDED PLANS RECEIVED
DATE 14/05/12

320120294P

Scale 1:200
320120294P
AMENDED PLANS RECEIVED
DATE 14/05/12

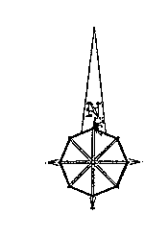

Proposed Ground Floor Layout

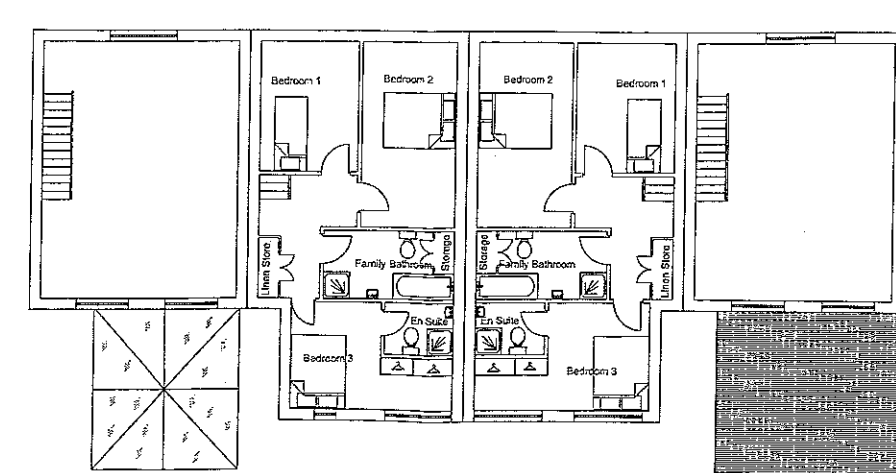

Proposed First Floor Layout

Julia Pye
Hill Crest Farm, Stanglants Lane, Clipping PR3 2NP
Tel: 01925 616276 / 0771 285 8436
email: julia@jpye.co.uk

Clients Details:
Mr & Mrs Holgate

Project Details:
Demolition of Single Storey Extension to be replaced with two storey extension

Project Address:
11 Manor Avenue Ribchester PR3 3XN

Drawing No.	Date	Scale	Drawn By
JP/JW/3430	May 2012	1:100	Julia Pye

DO NOT SCALE THIS DRAWING. CHECK ALL DIMENSIONS ON SITE.

THIS DRAWING IS PROTECTED BY COPYRIGHT. IT MAY NOT BE REPRODUCED IN ANY MANNER OR BY ANY MEANS FOR ANY PURPOSE, WITHOUT WRITING PERMISSION FROM JULIA PYE.