

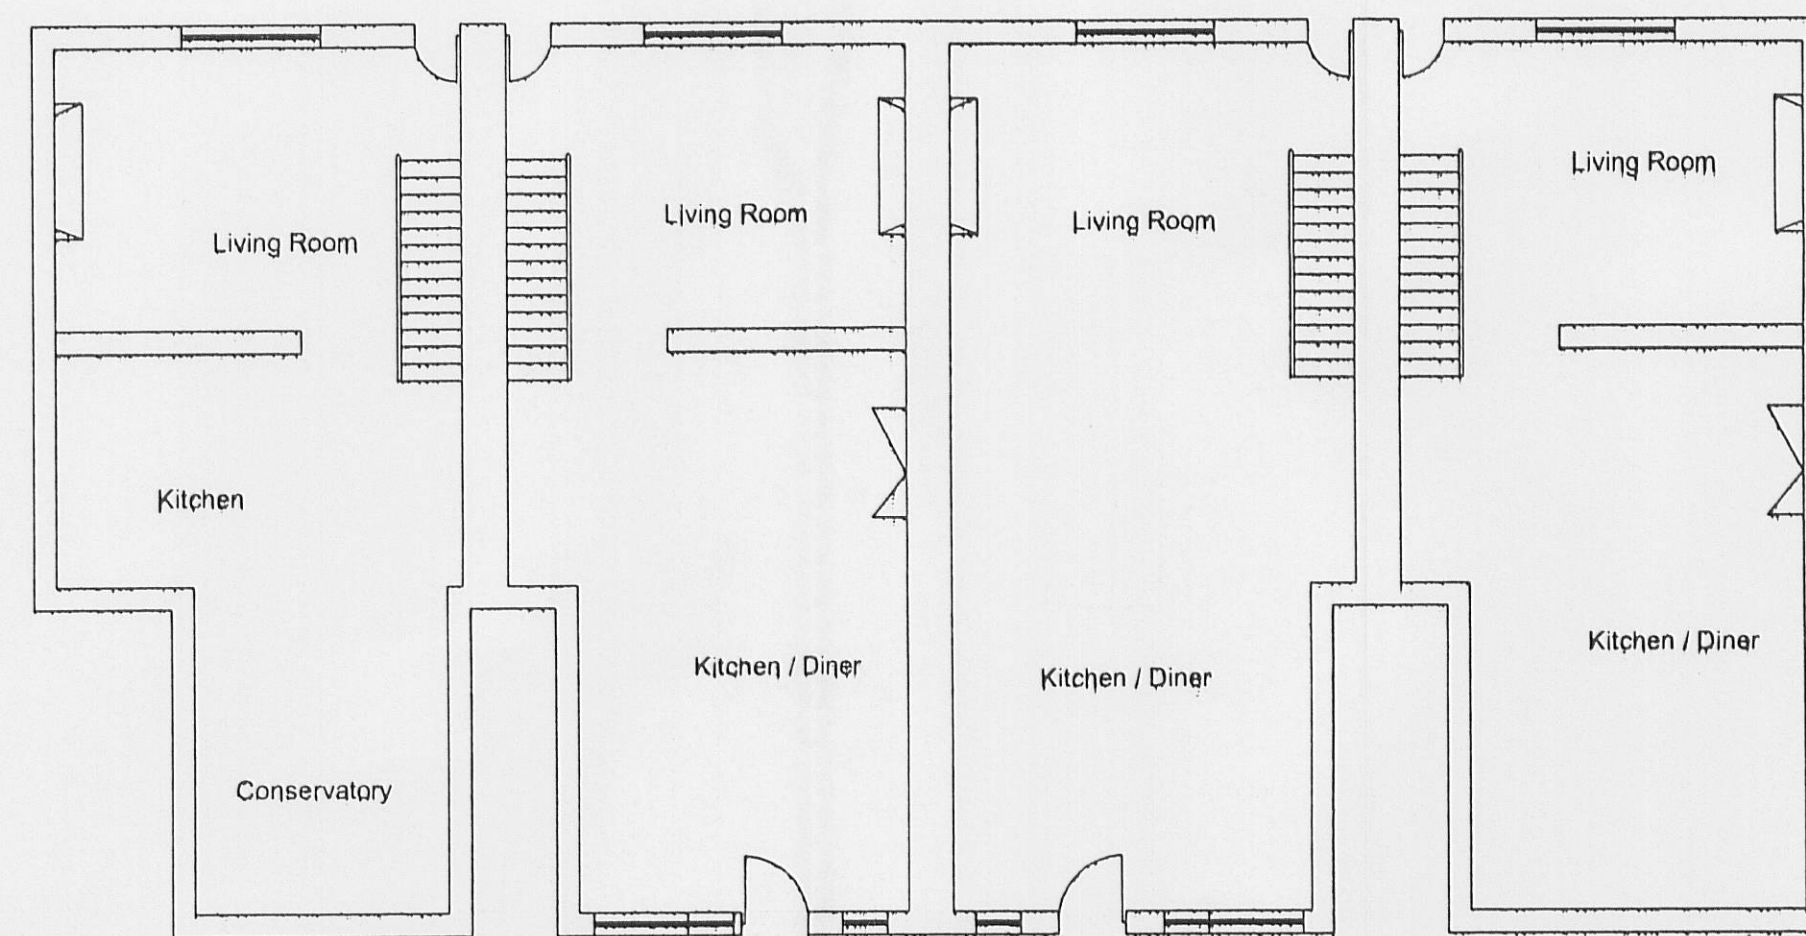


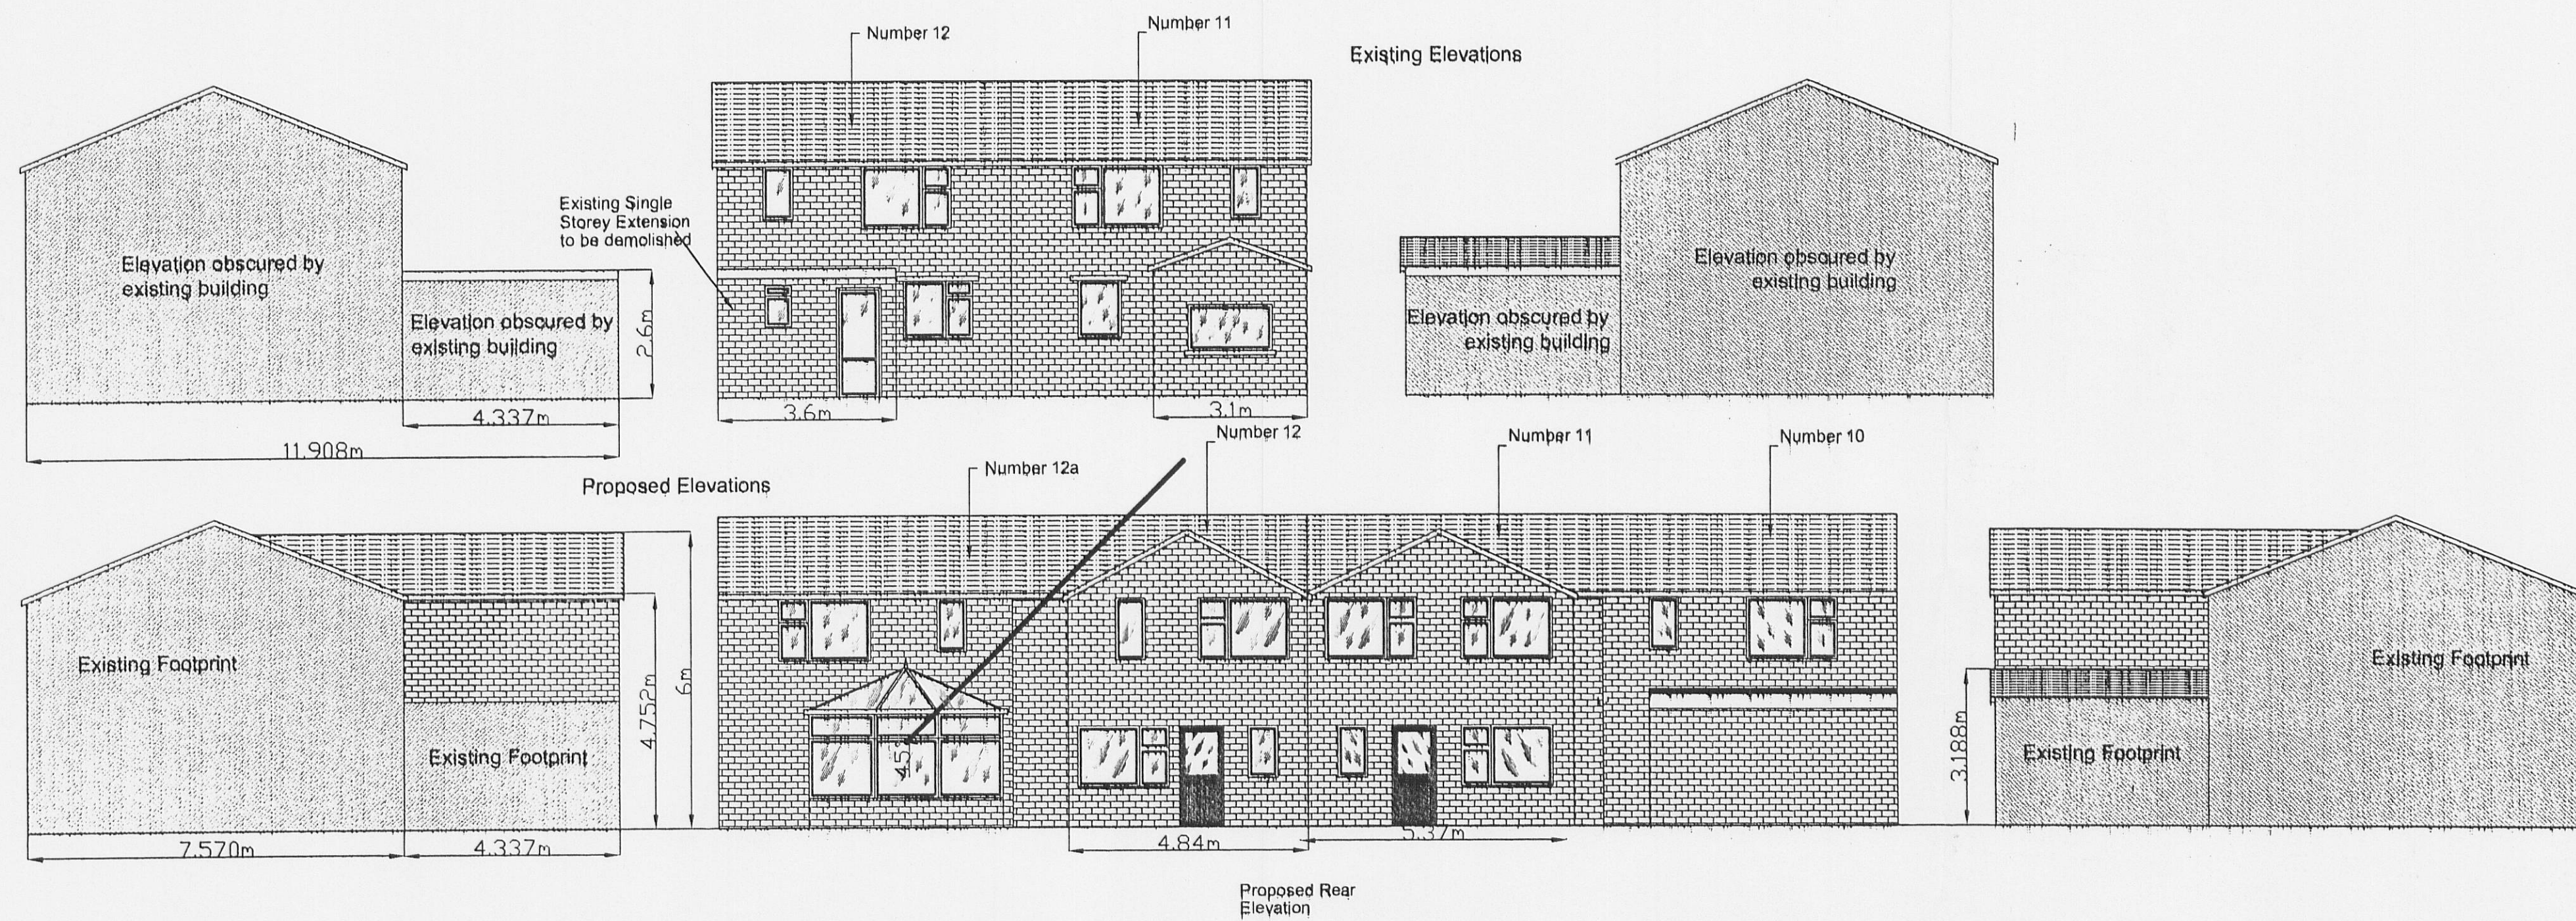

Proposed Ground Floor Layout

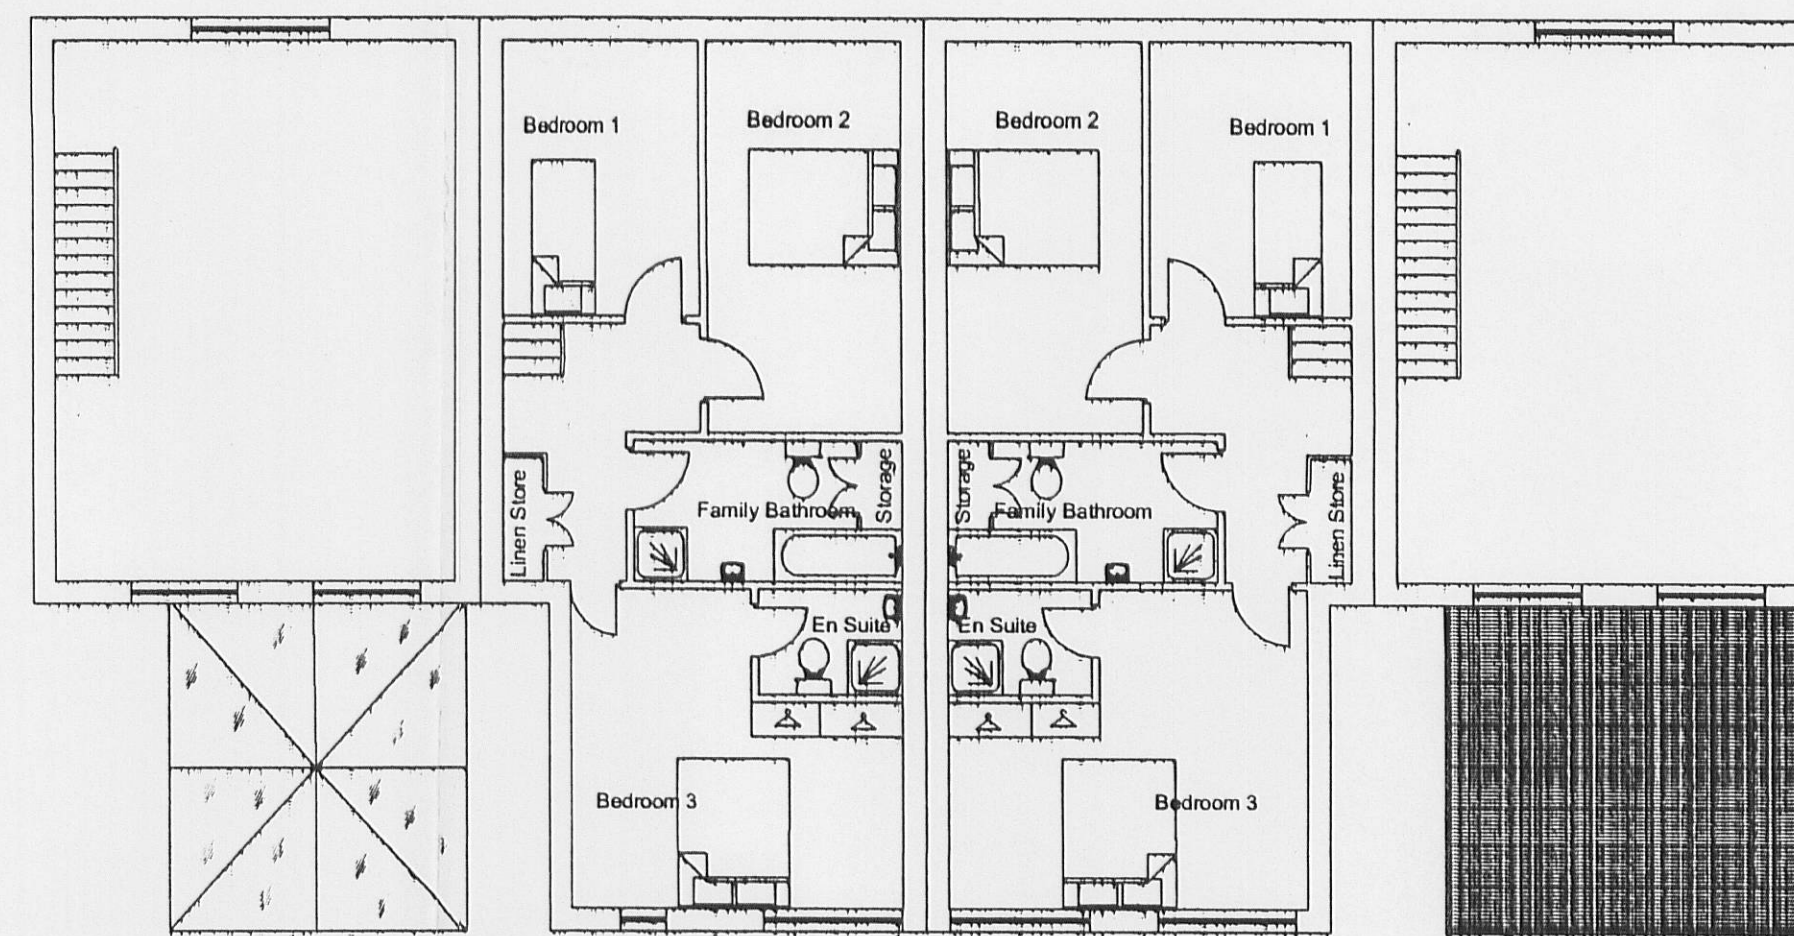

Proposed First Floor Layout

320120295 P

Julia Pye

Hill Crest Farm, Stantons Lane, Chipping PR3 2NP
Tel 01895 61878 / 0771 265 8436
email: julia.pye1@hotmail.com

Client: Details,
Mr Martin Proctor and Miss Anna Wilkinson

Project Details,
Elevations and ground plans of Manor Avenue to include immediate neighbours, with relation to the proposed two two storey extensions on 12 and 11
Project Address,
Manor Avenue, Ribchester, PR3 3XN

Drawing No.	Date	Scale	Drawn By
JP/W/3430	Dec 2011	1:100	Julia Pye

DO NOT SCALE THIS DRAWING. CHECK ALL DIMENSIONS ON SITE

THIS DRAWING IS PROTECTED BY COPYRIGHT. IT MAY NOT BE REPRODUCED IN ANY FORM OR BY ANY MEANS FOR ANY PURPOSES, WITHOUT WRITTEN PERMISSION FROM JULIA PYE