

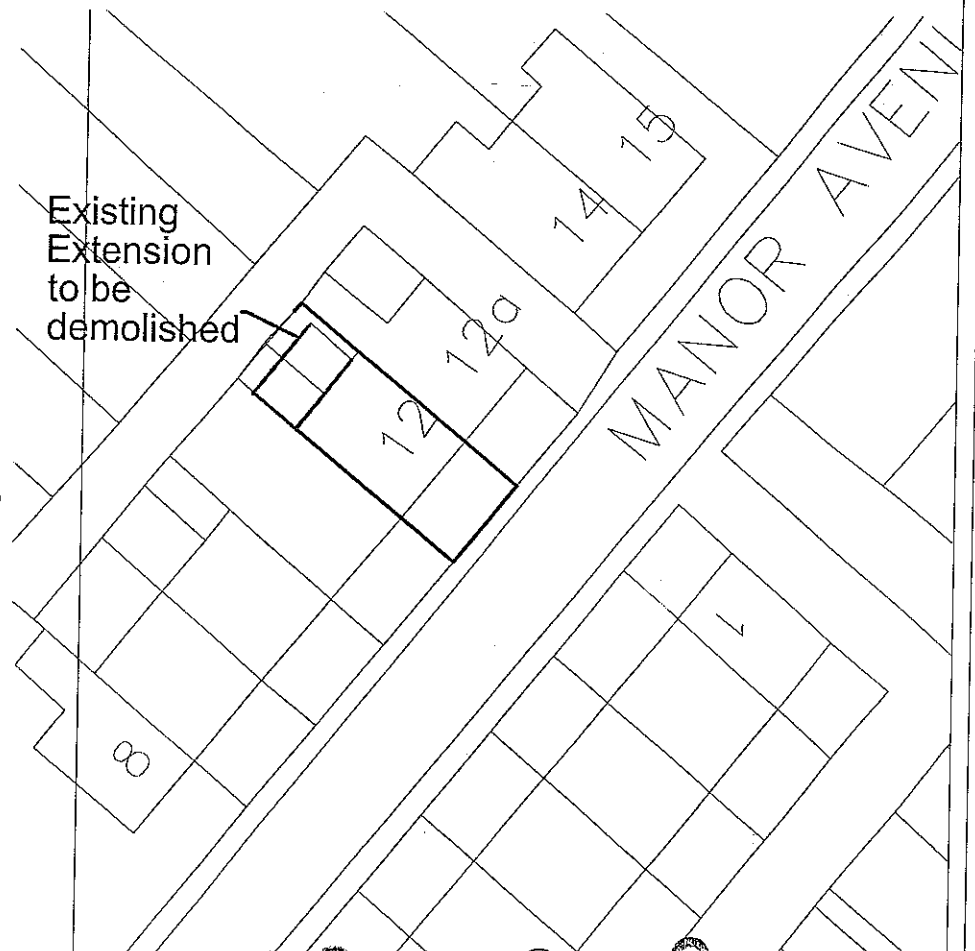
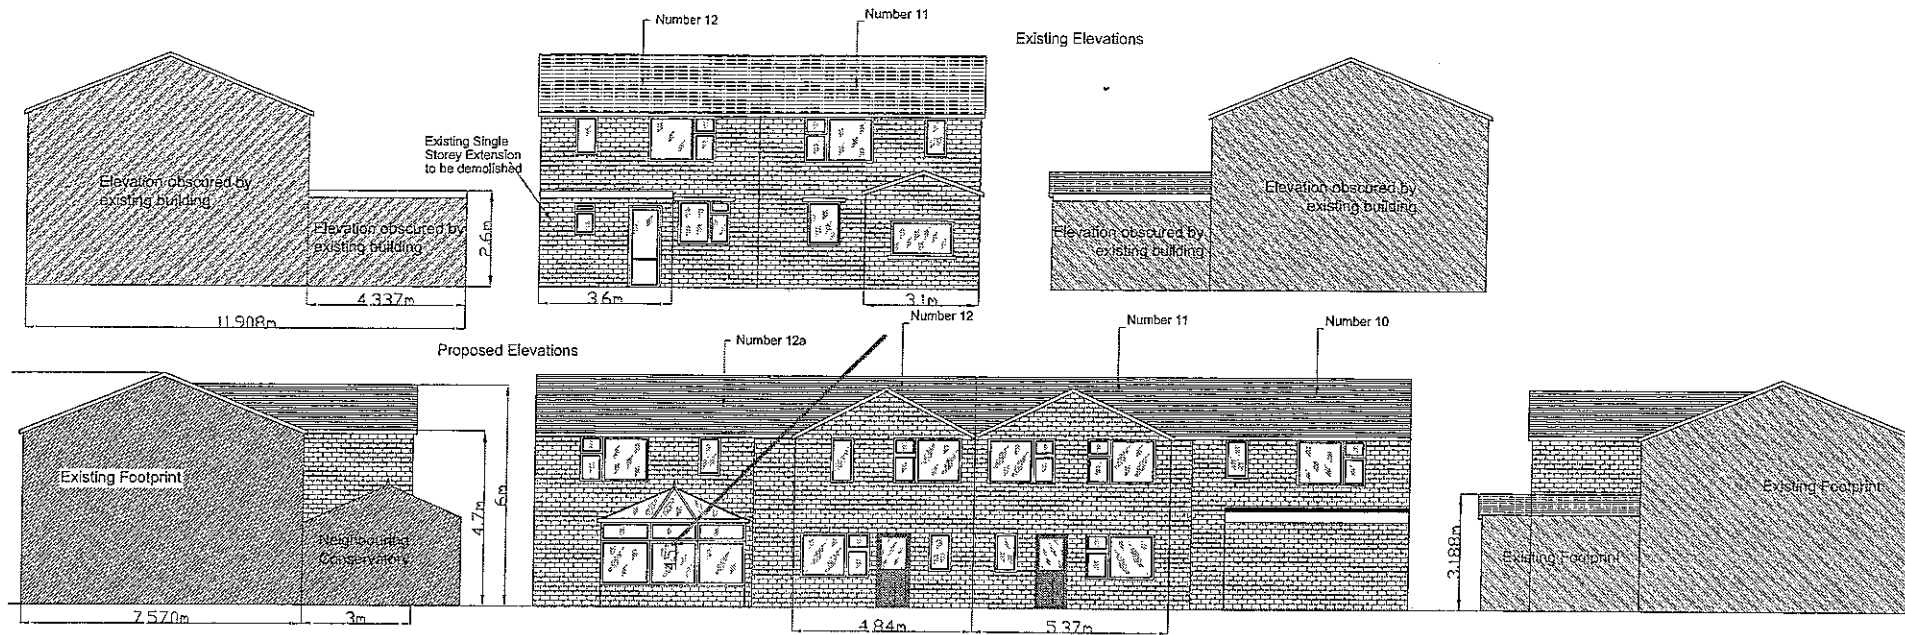
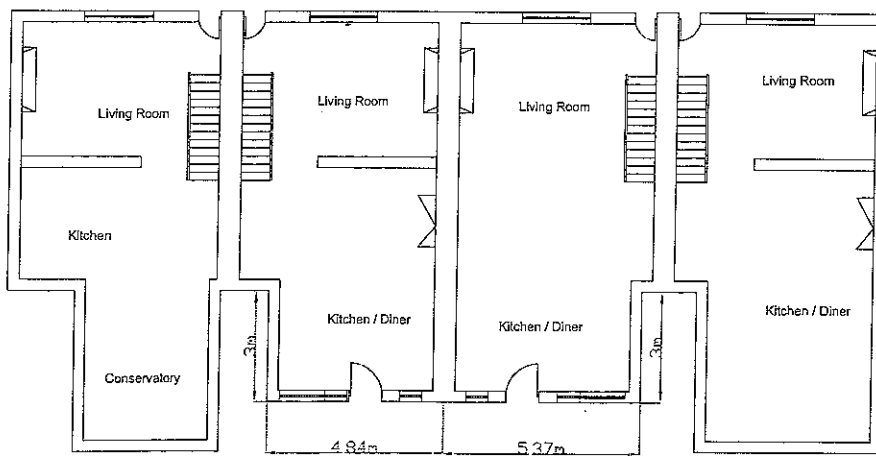


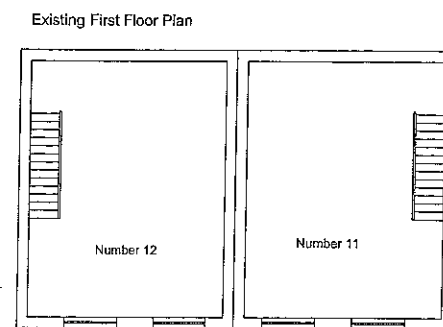


AMENDED PLANS RECEIVED
DATE 14/05/12

320120295P

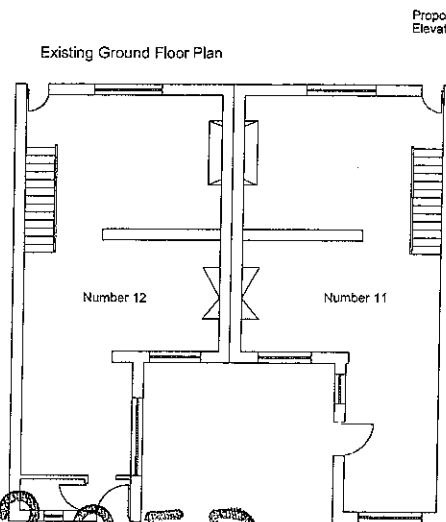

Proposed Ground Floor Layout

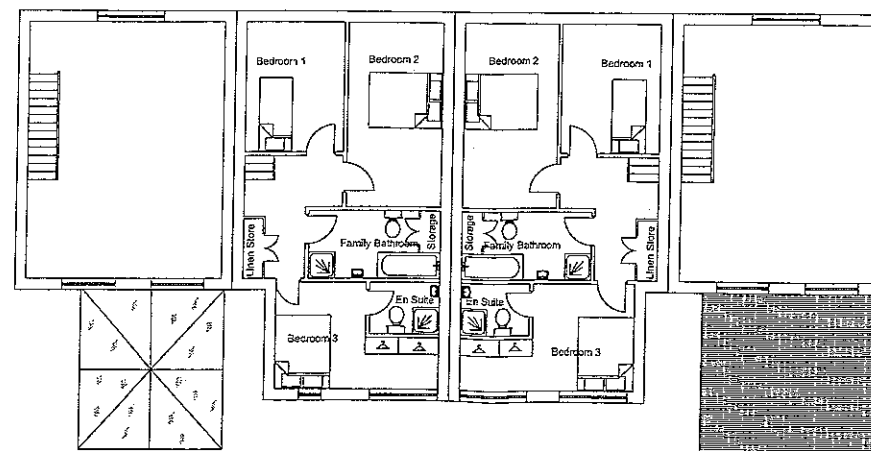

Proposed First Floor Layout

320120295P Scale 1:200

AMENDED PLANS RECEIVED
DATE 14/05/12

Julia Pye

Hill Crest Farm, Stanlands Lane, Chipping PR3 2NP
Tel 01856 61878 / 0771 265 8436
email: julia.pye@btopenworld.com

Clients Details:

Mr Martin Proctor and Miss Anna Wilkinson

Project Details

Demolition of single storey extension to be replaced with two storey extension

Project Address

12 Manor Avenue, Ribchester PR3 3XN

Drawing No.

Date

Scale

Drawn By

JPUW/3430

May 2012 1:100

Julia Pye

DO NOT SCALE THIS DRAWING. CHECK ALL DIMENSIONS ON SITE

THIS DRAWING IS PROTECTED BY COPYRIGHT. IF ANY PART IS REPRODUCED IN ANY FORM OR BY ANY MEANS FOR ANY PURPOSE, WITHOUT WRITING FROM THE PROJECTOR, JULIA PYE, THE PROJECTOR WILL BE PROSECUTED.