



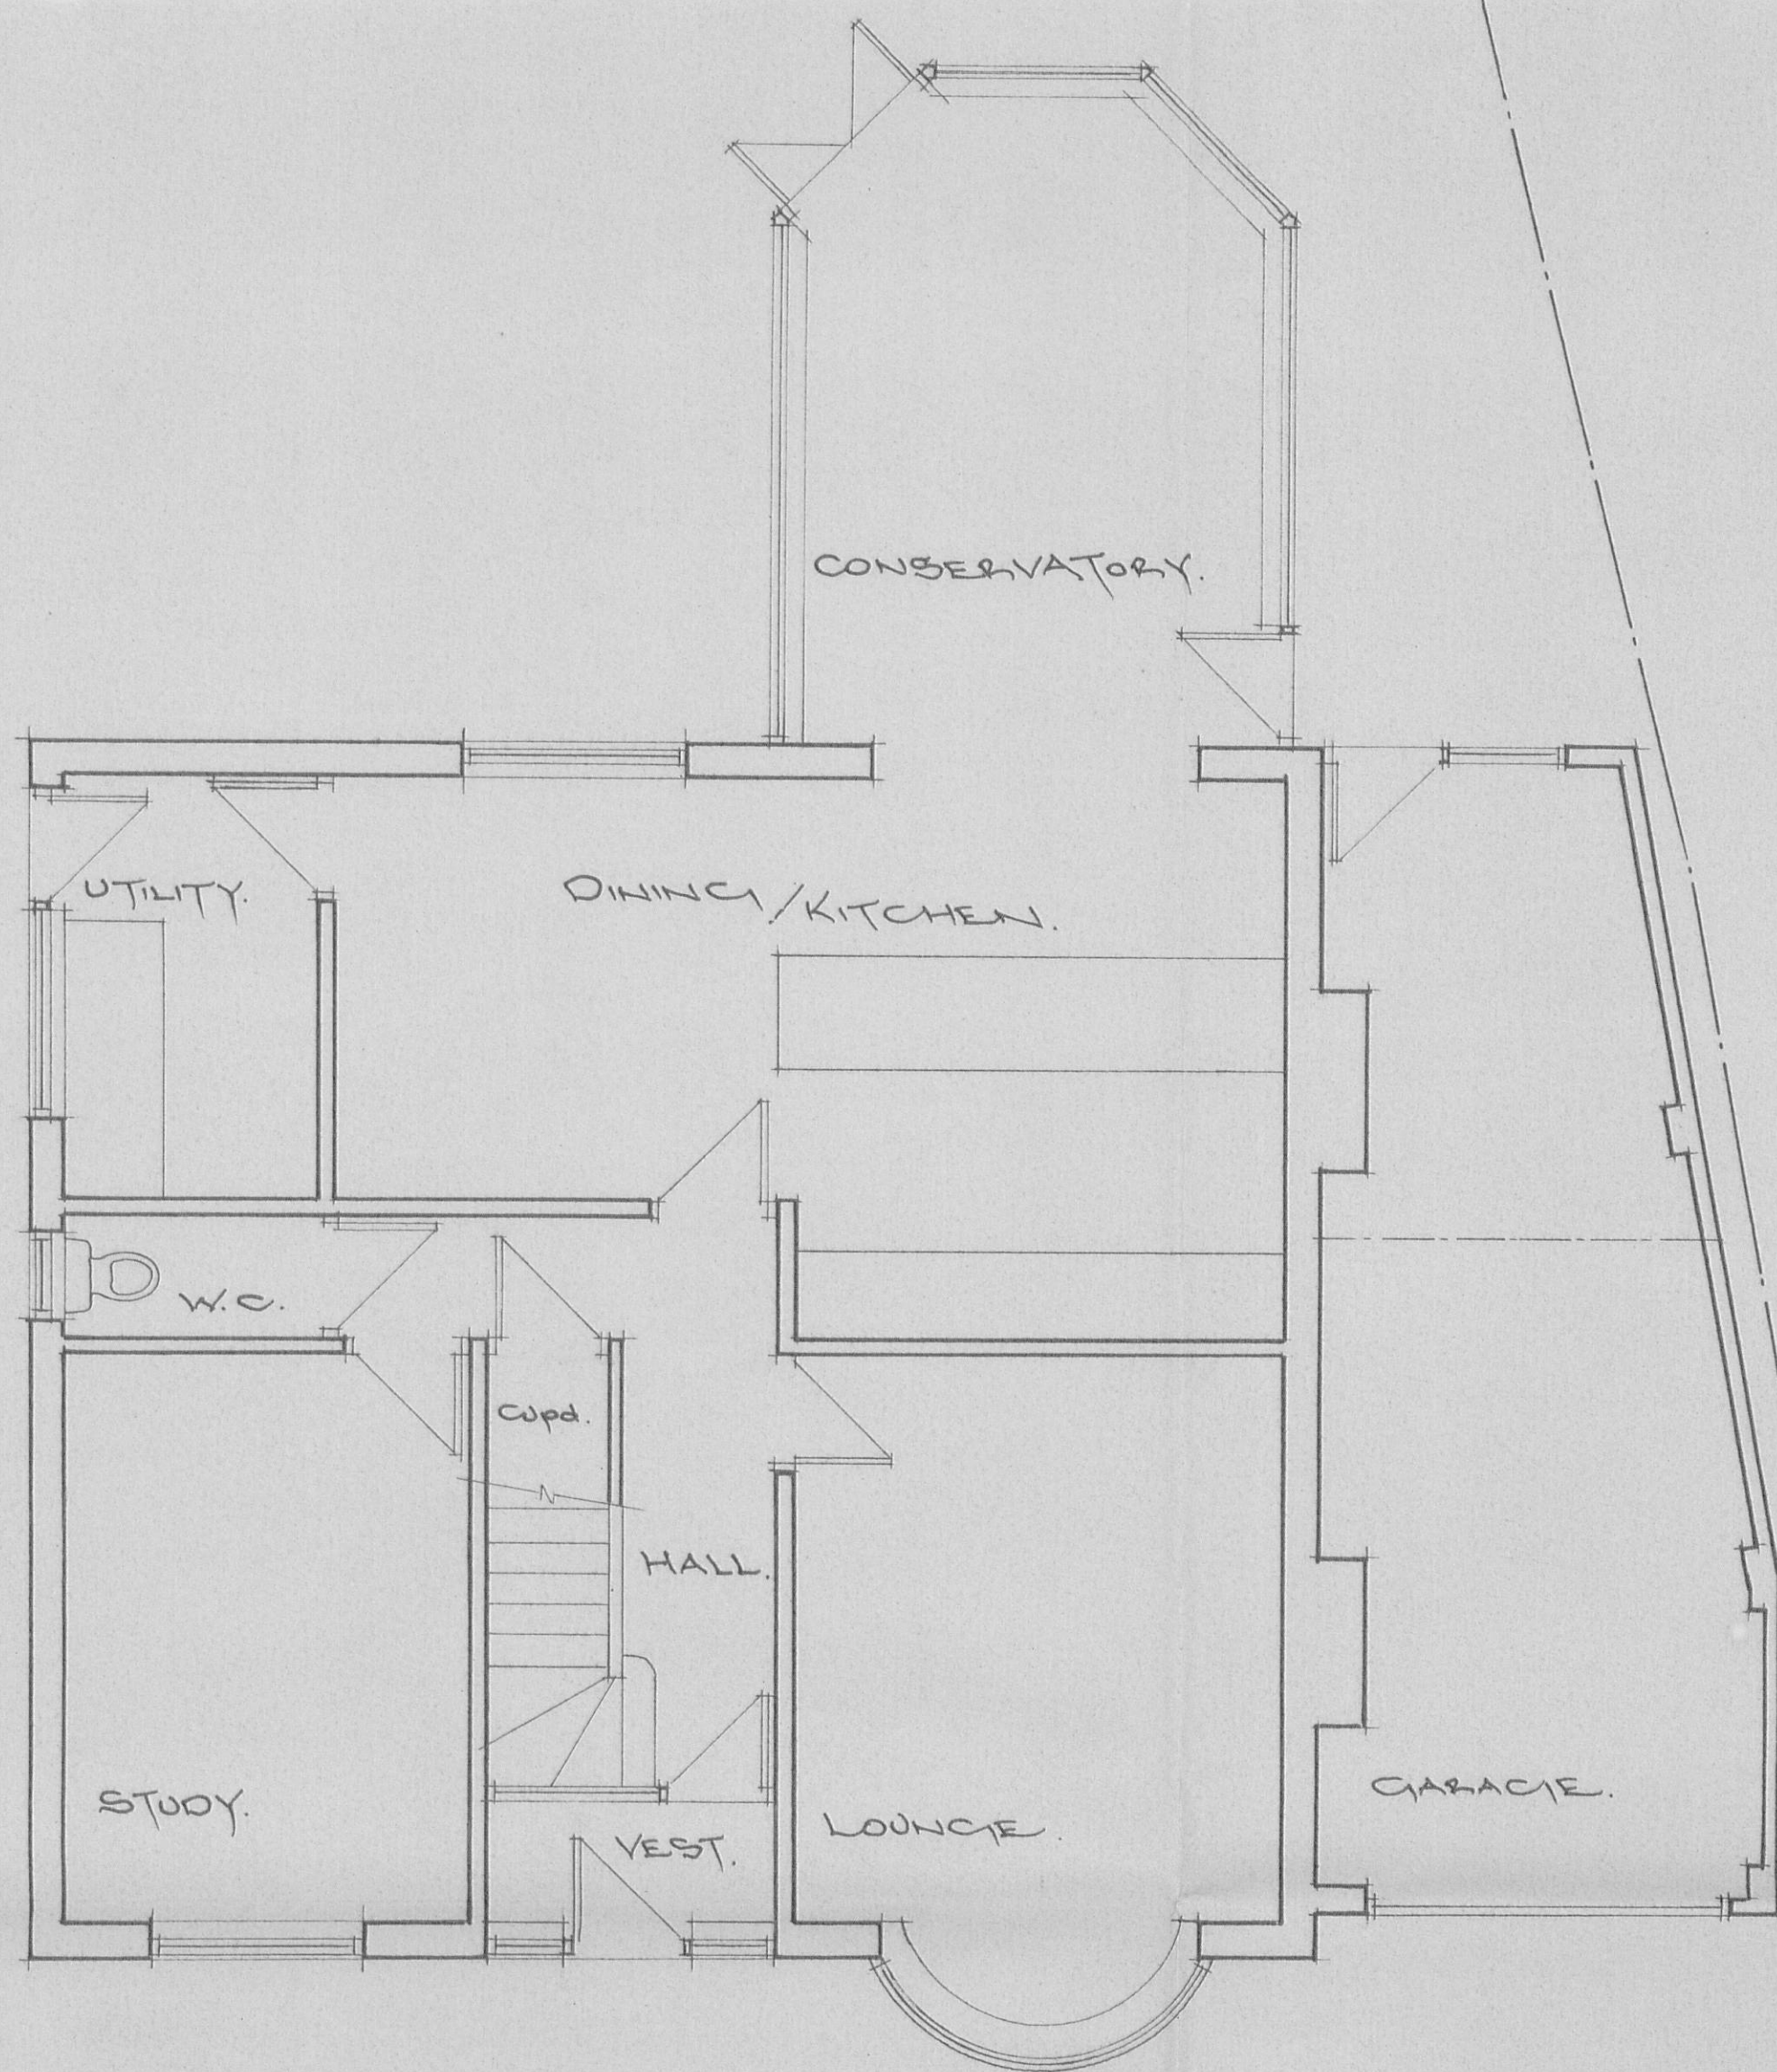

Existing G. F. plan.


Scale: 1 to 50.

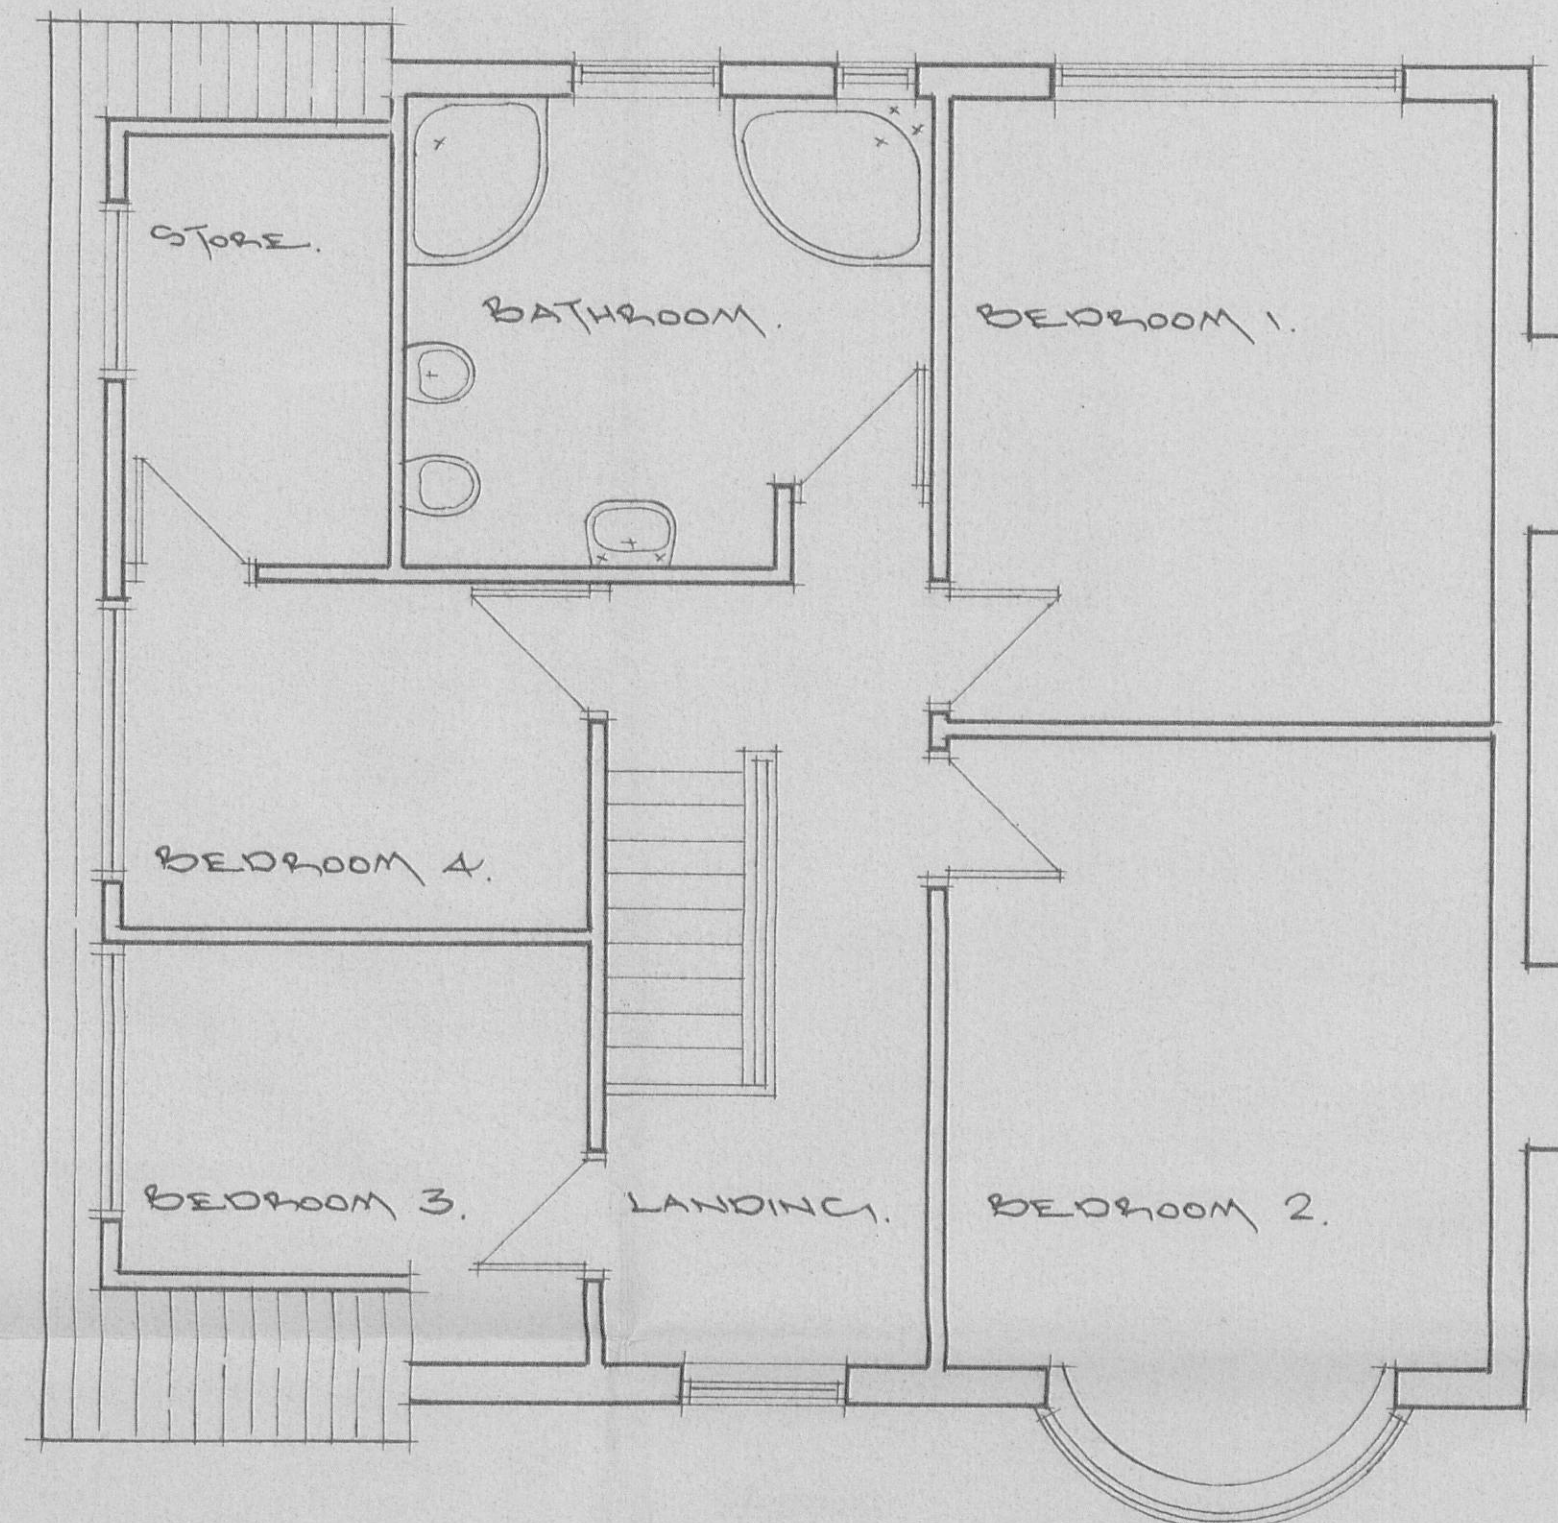

Existing F. F. plan.



Existing South elevation.

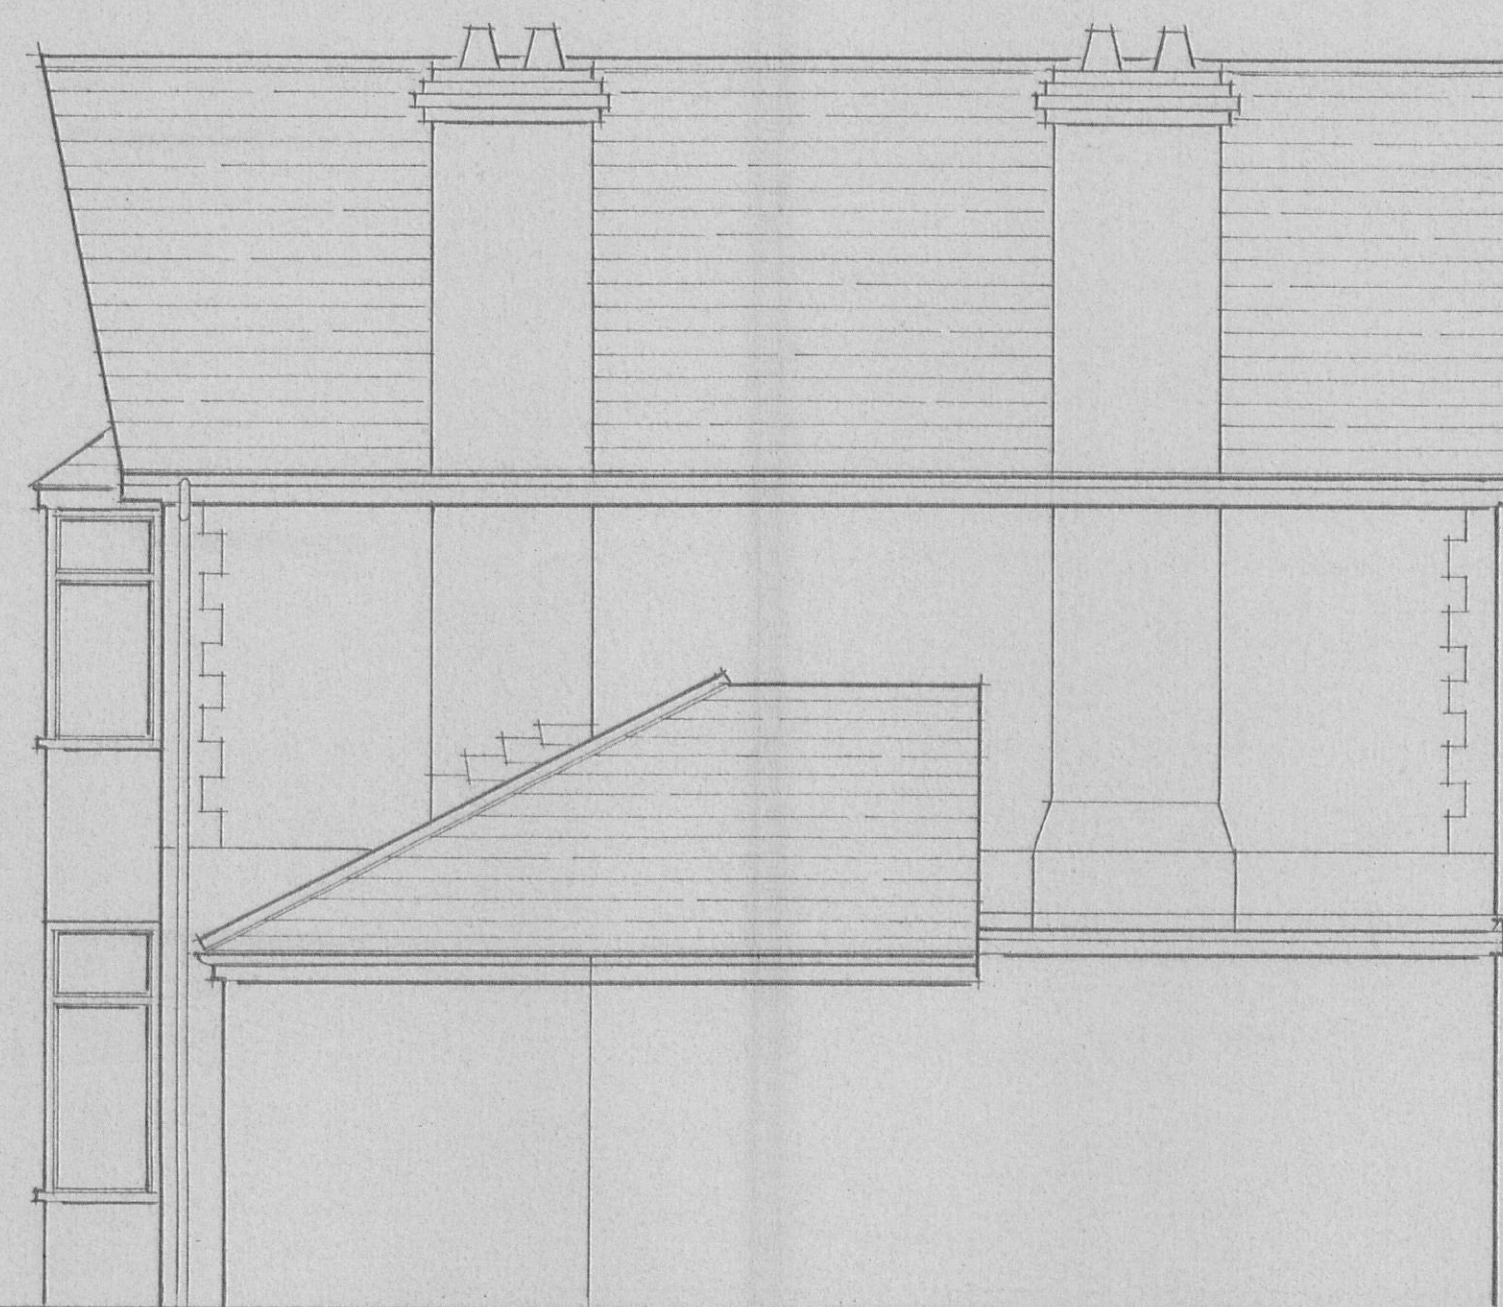

Existing East elevation.



Existing North elevation.

Proposed First Floor Side Extension at -Kinross, Whitehalgh Lane, Langho. for -Mr. D. Shaw.

Dwg. DS/12/O1.