



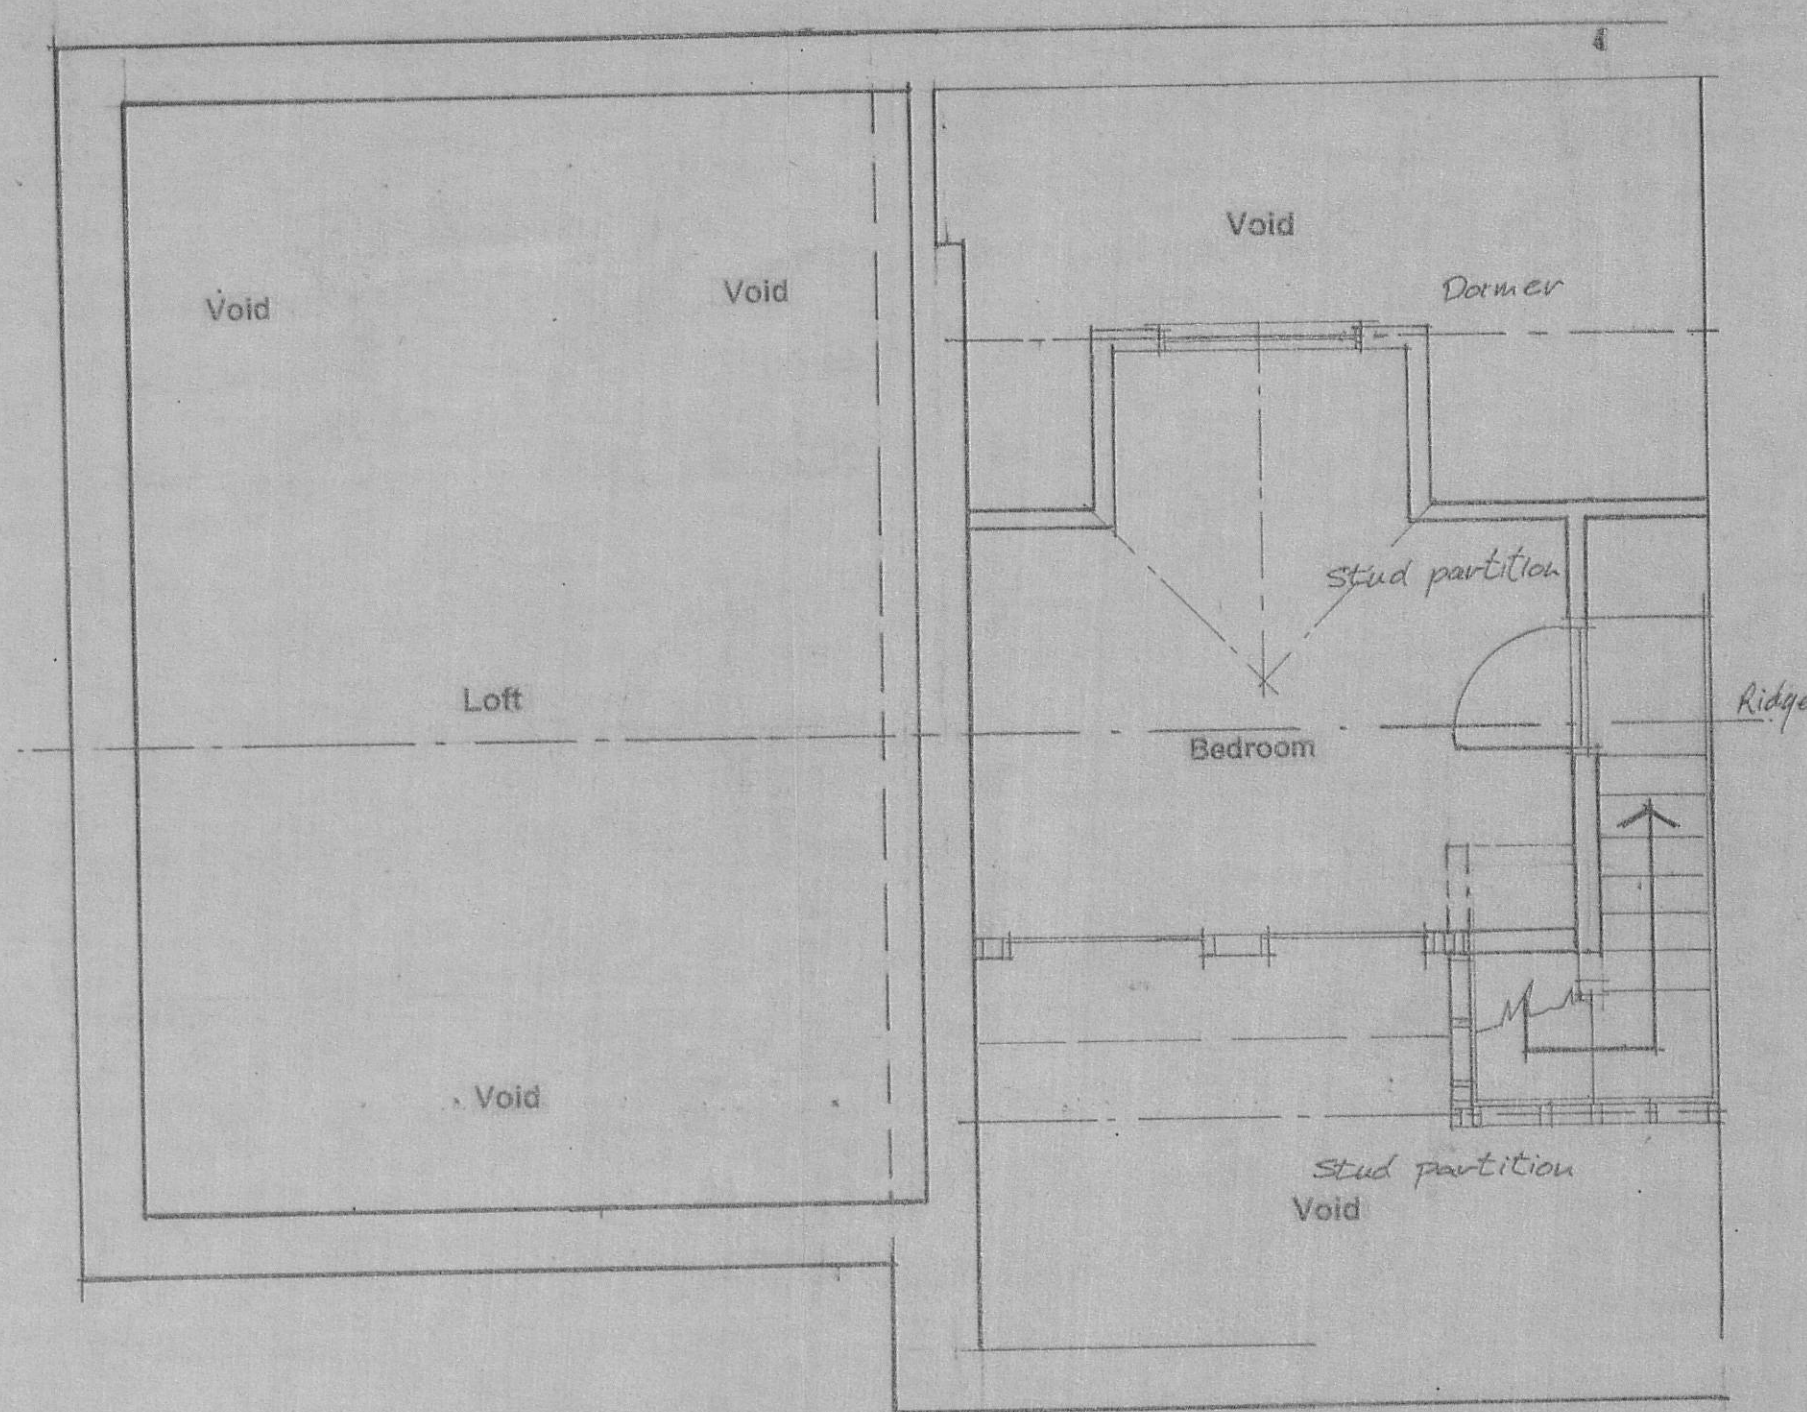


Second Floor Plan




Rear Elevation

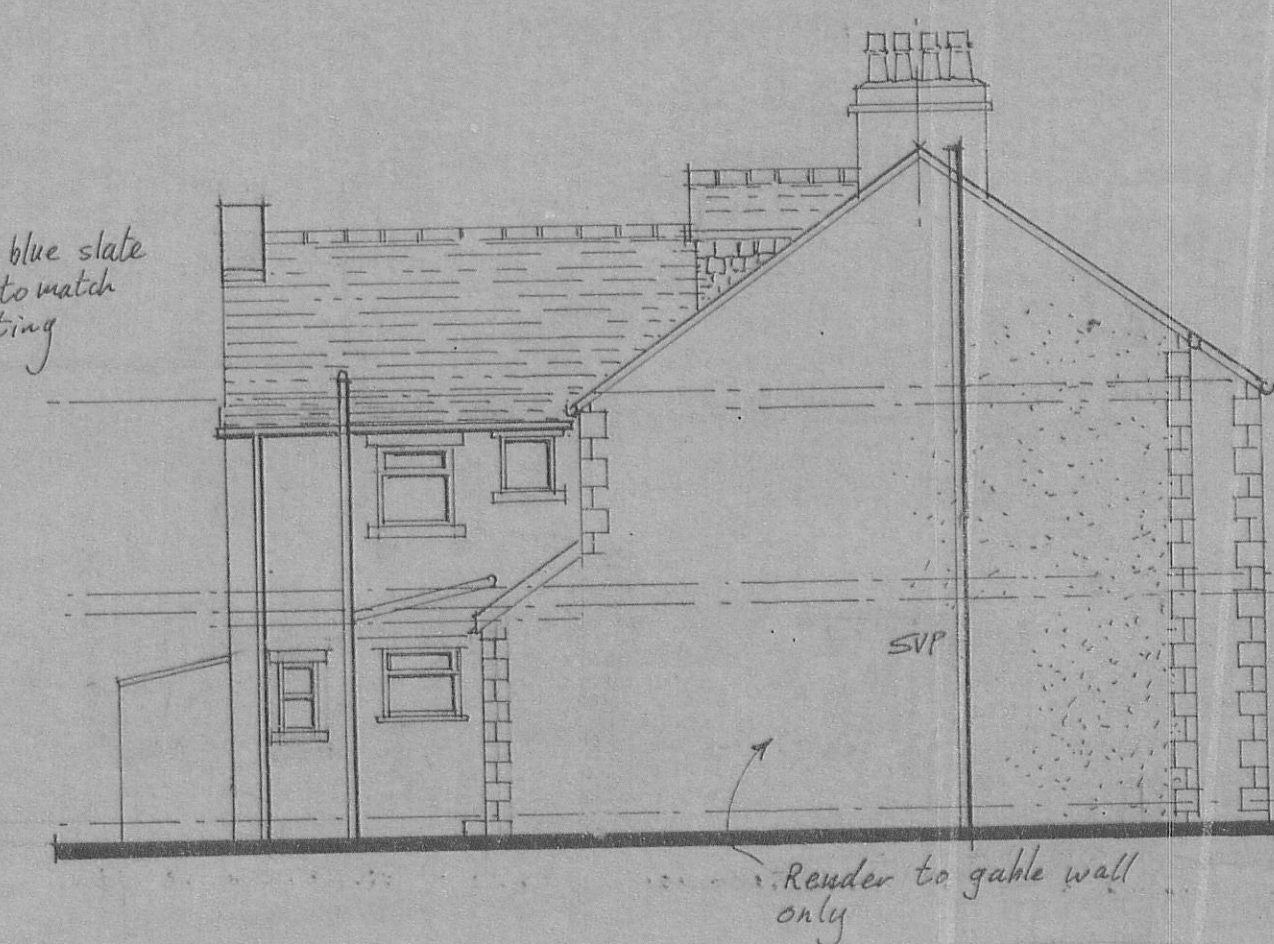


Side Elevation

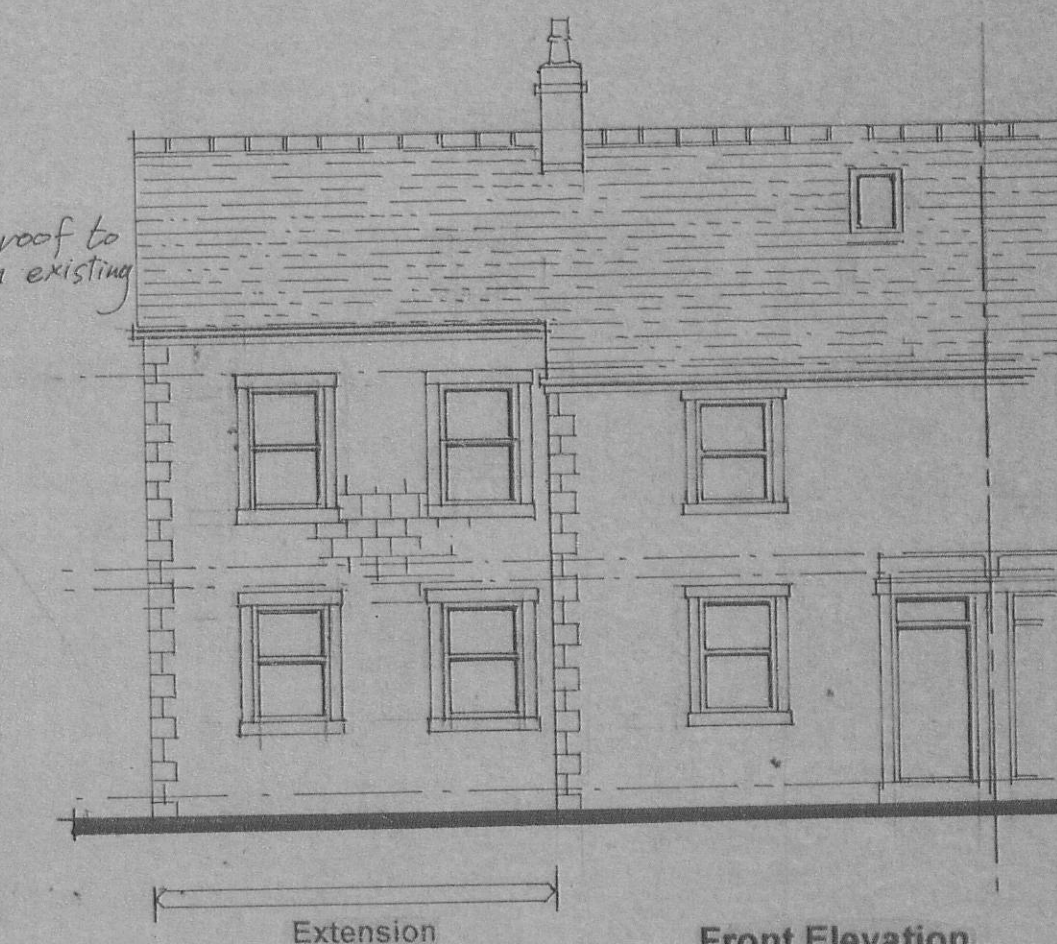

Front Elevation

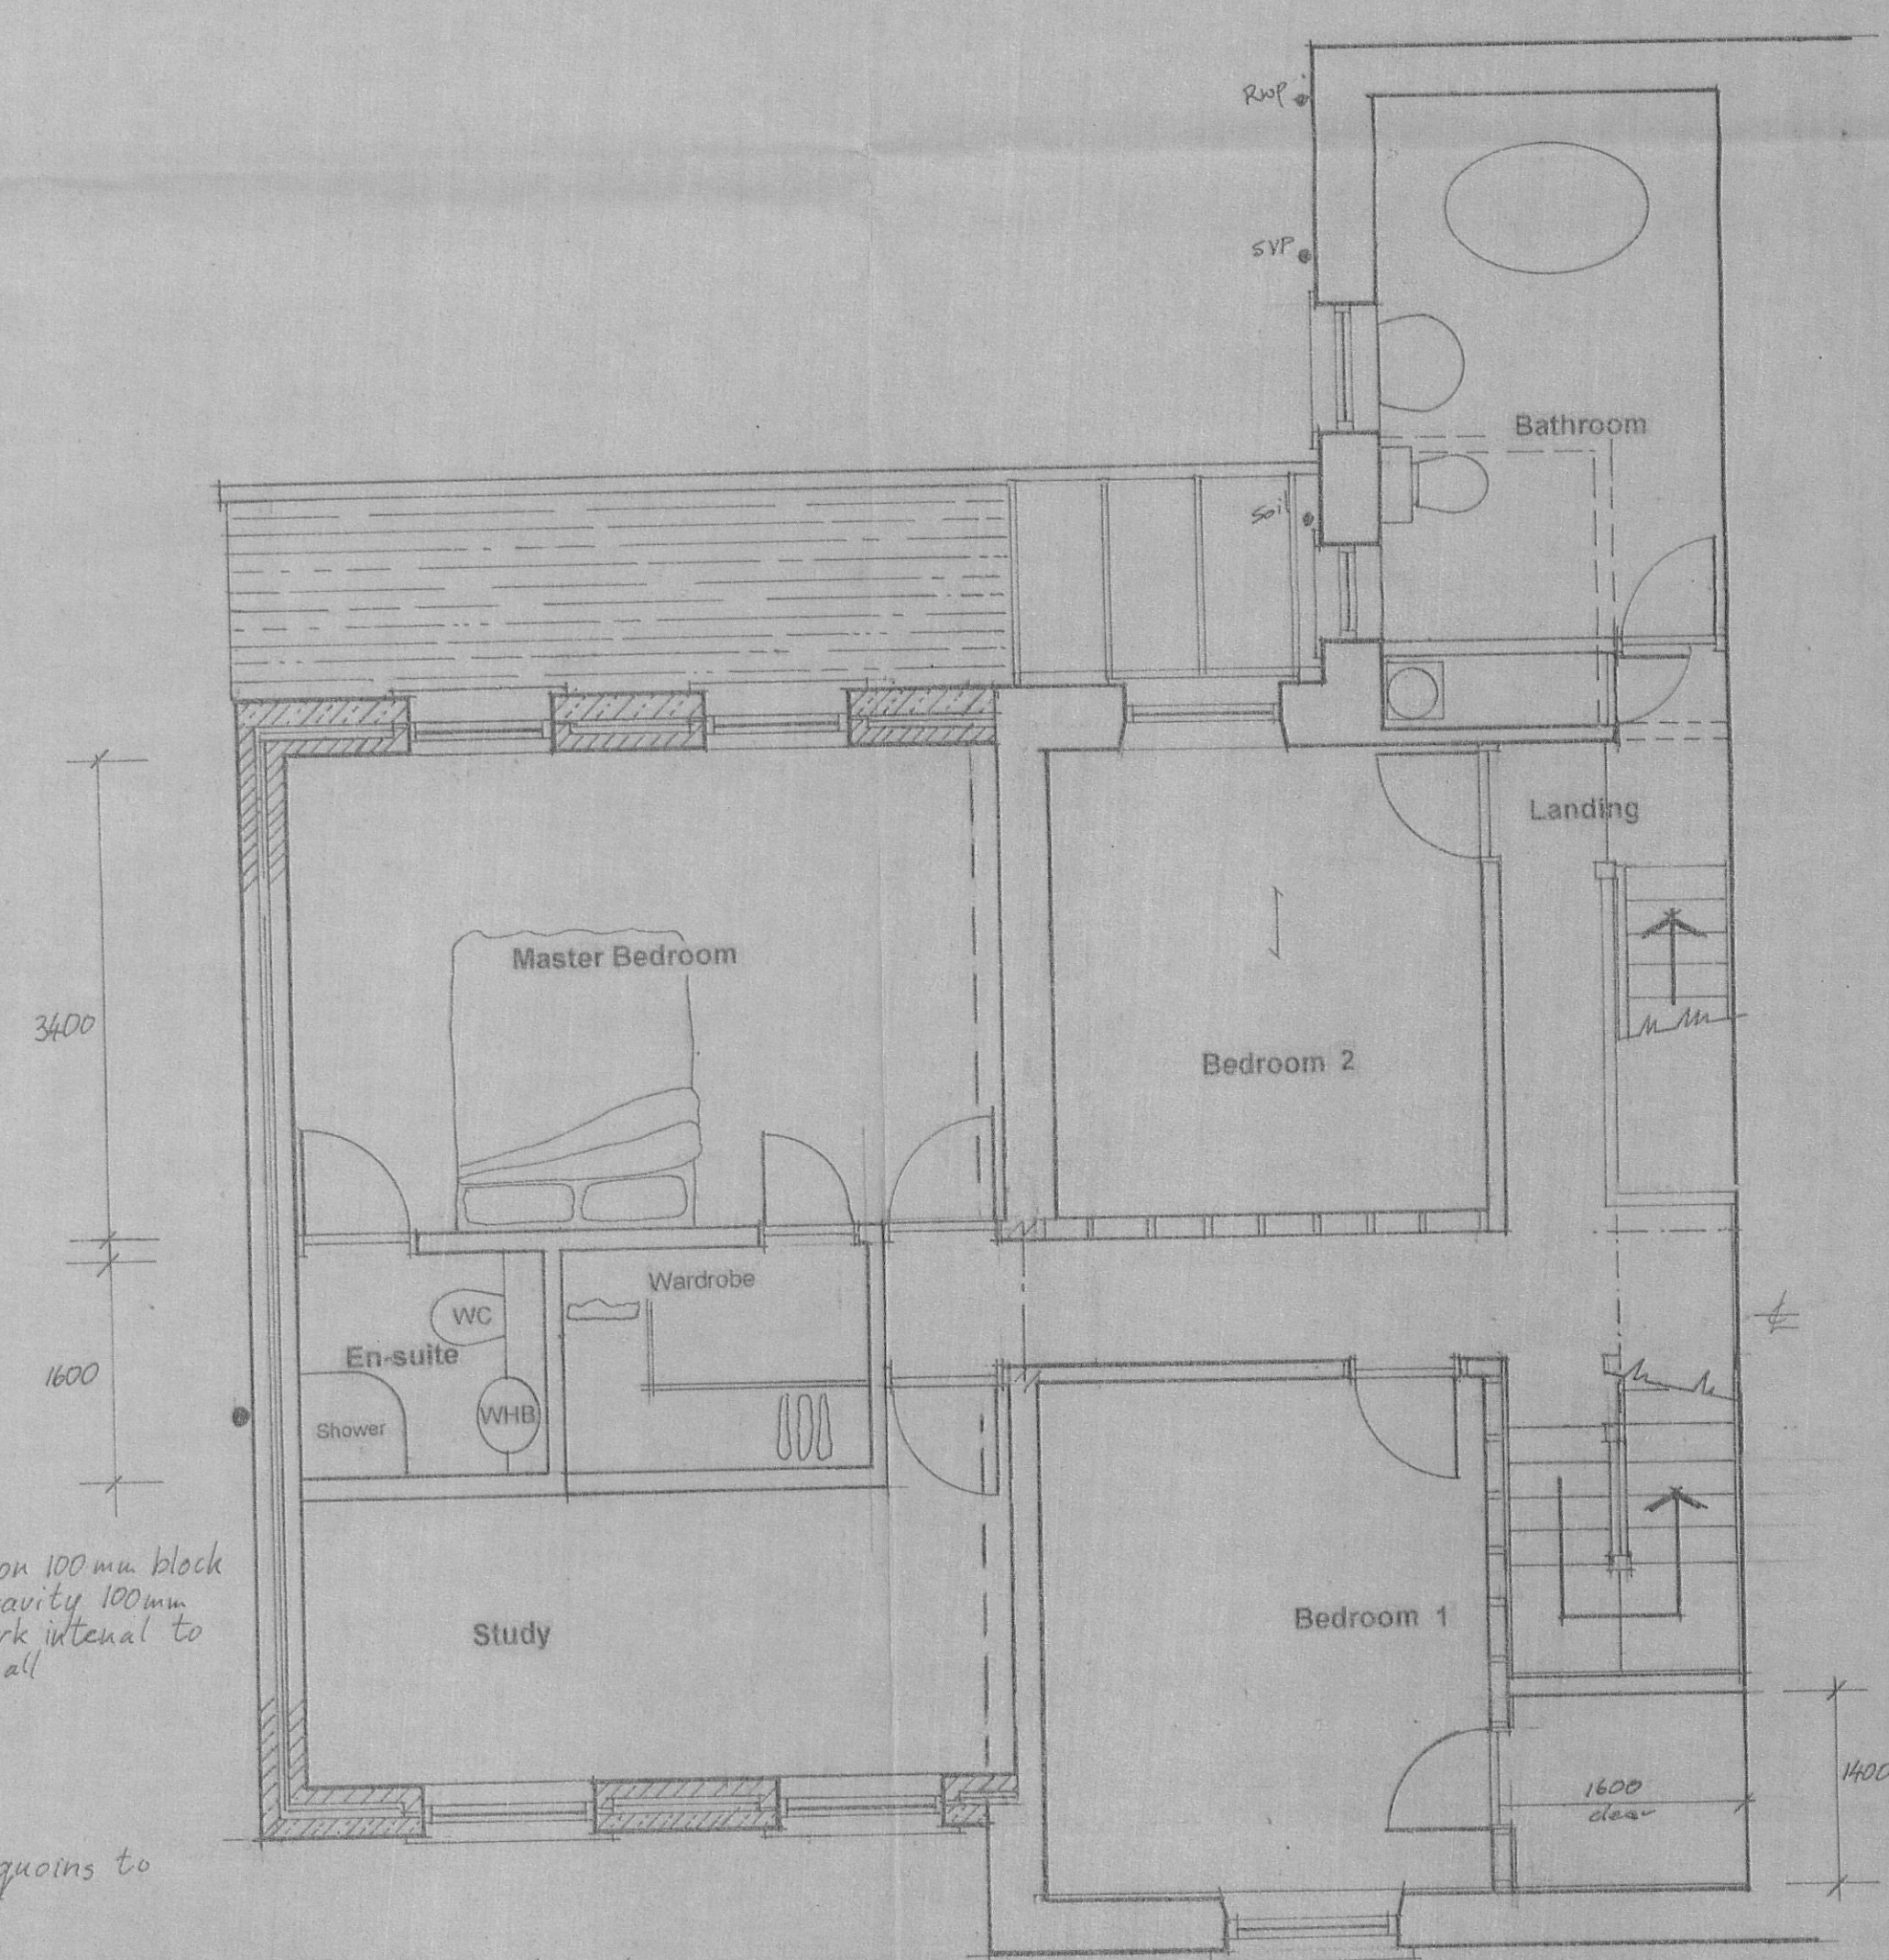

First Floor Plan

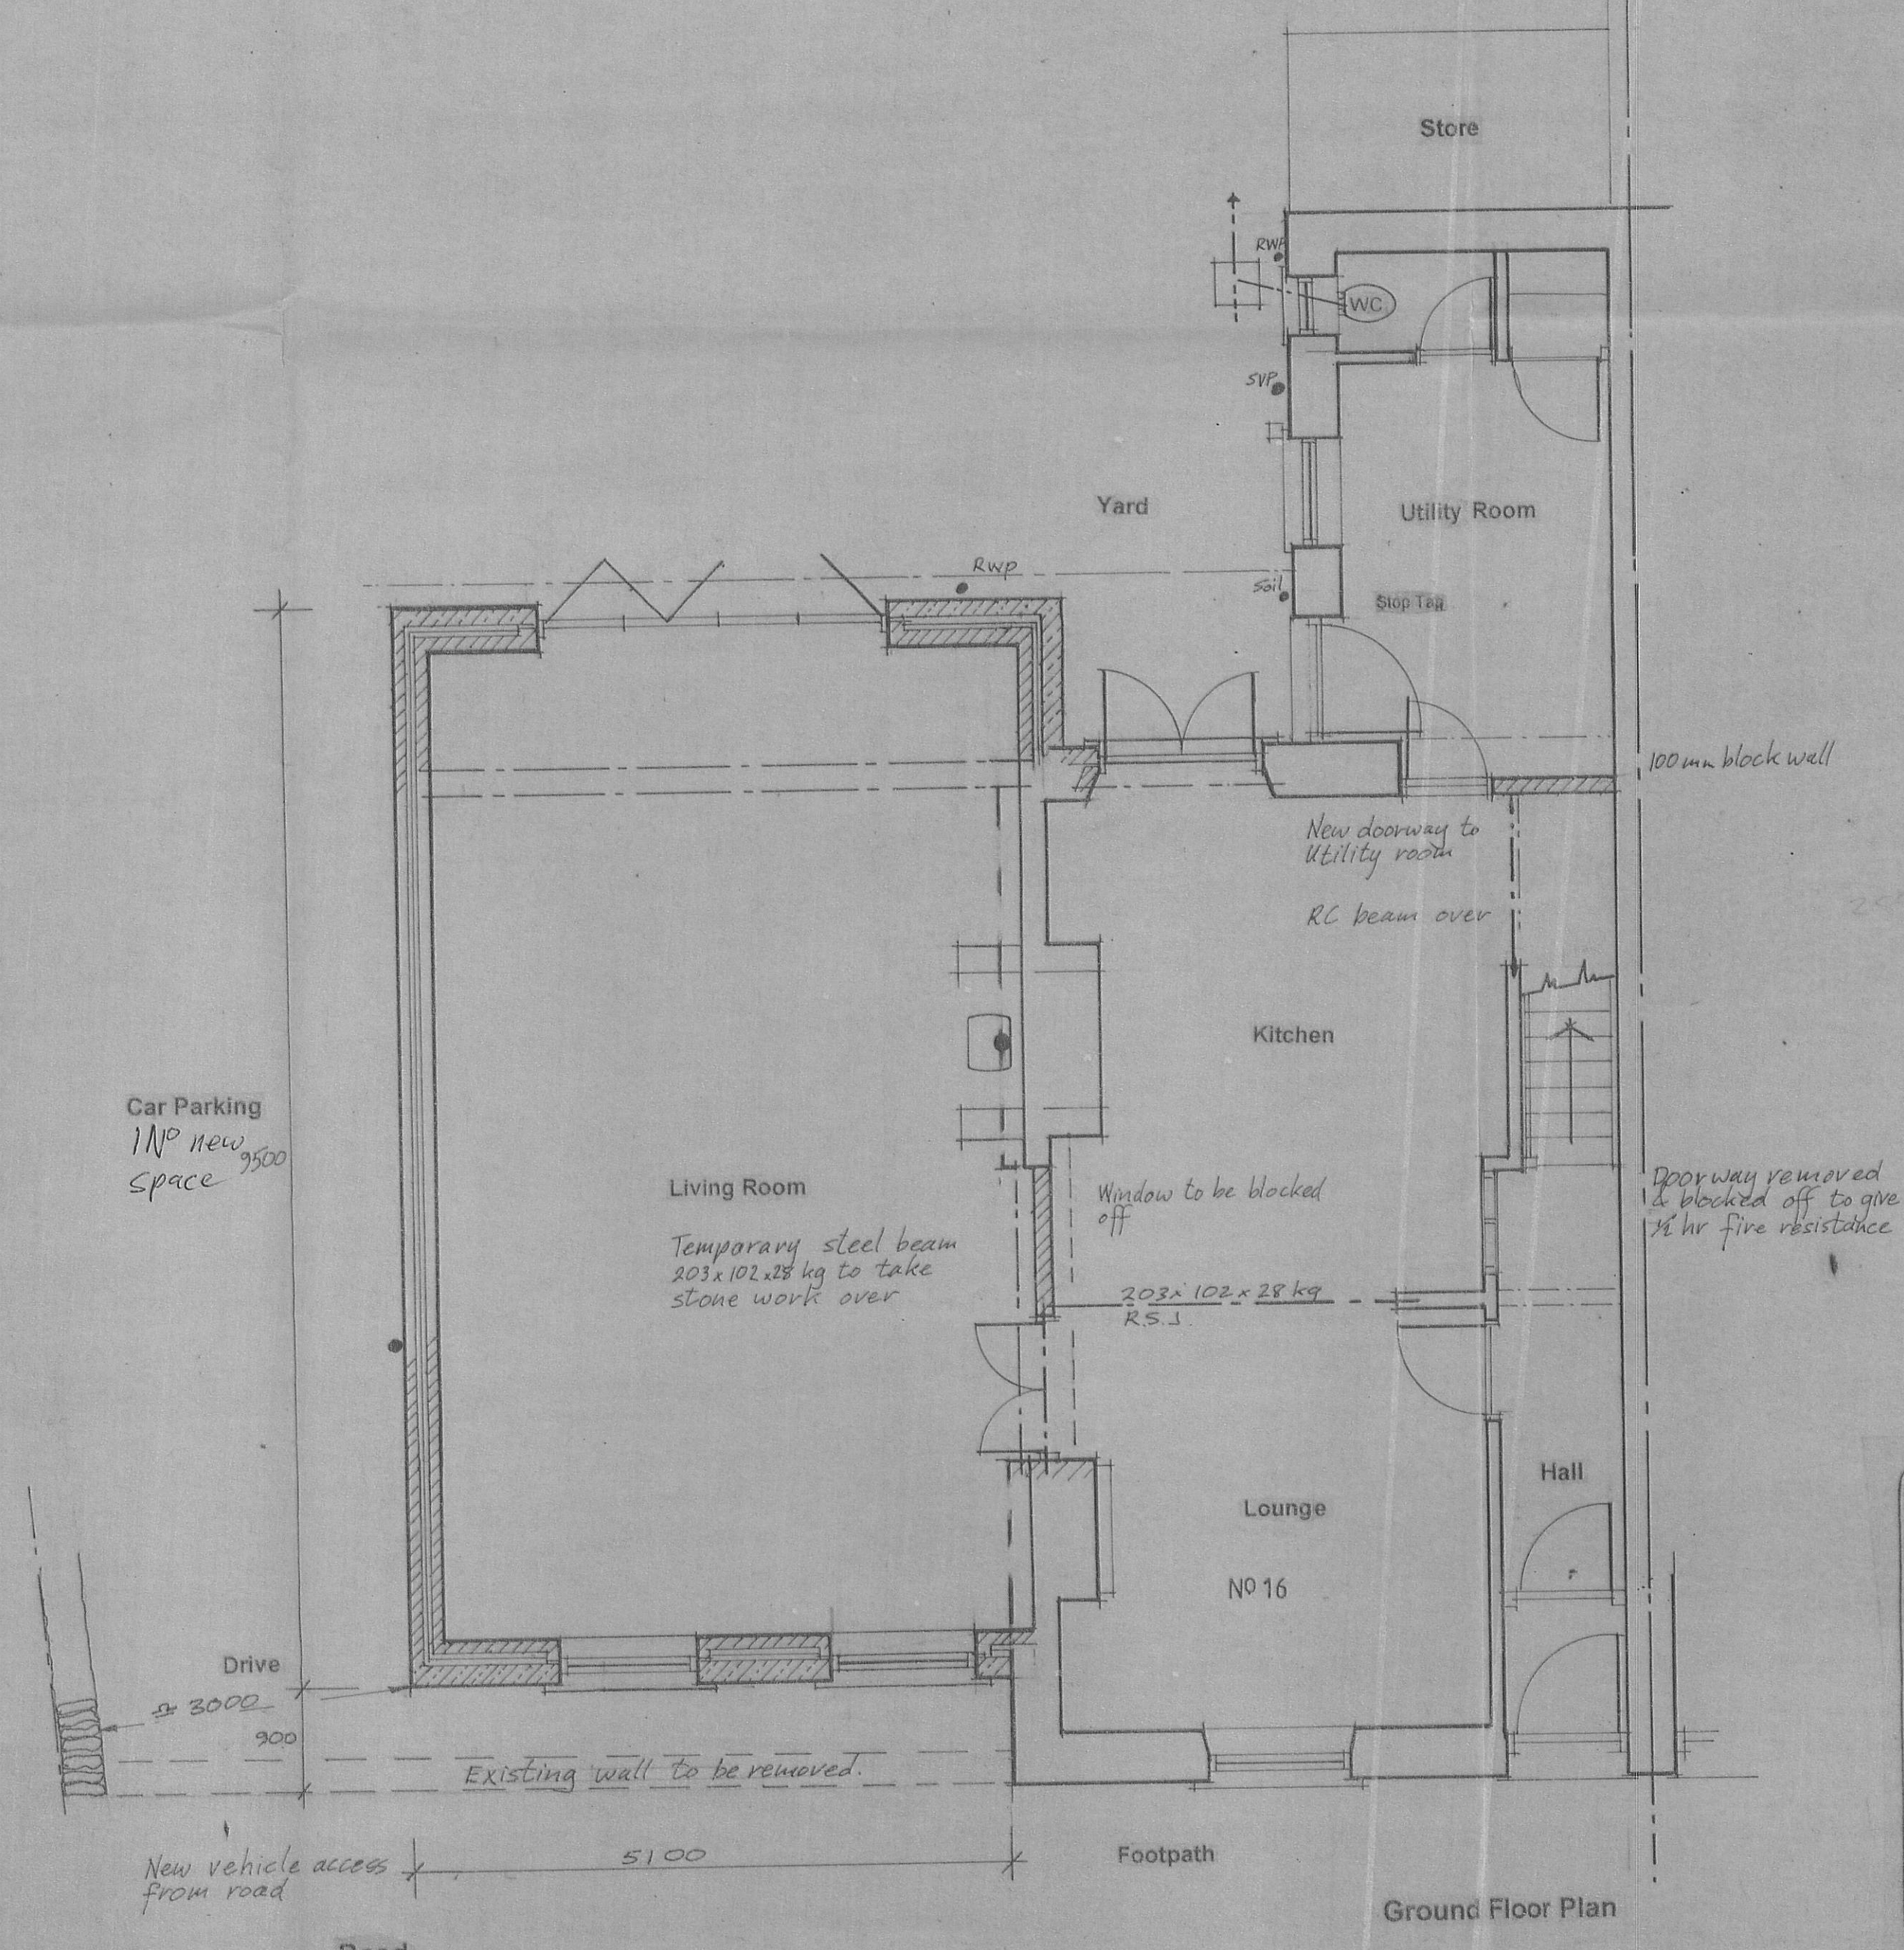

Ground Floor Plan

320120308P

Jeff Marshall & Associates
Architectural Designers and Surveyors,
Swindlehurst Barn, Back Lane, Grindleton,
Nr. Clitheroe, Lancs. BB7 4RW.
Tel. 01200 440157

Project: Propose two story extension to the side
of 16 Hawthorne Place

Client: Mrs T. Archer 14 Hawthorne Place, Clitheroe

Title: Scheme drawing

Drw N°
347/2/2

Scale: 1/50 1/100 Date 5/9/11 Drn J.M.