
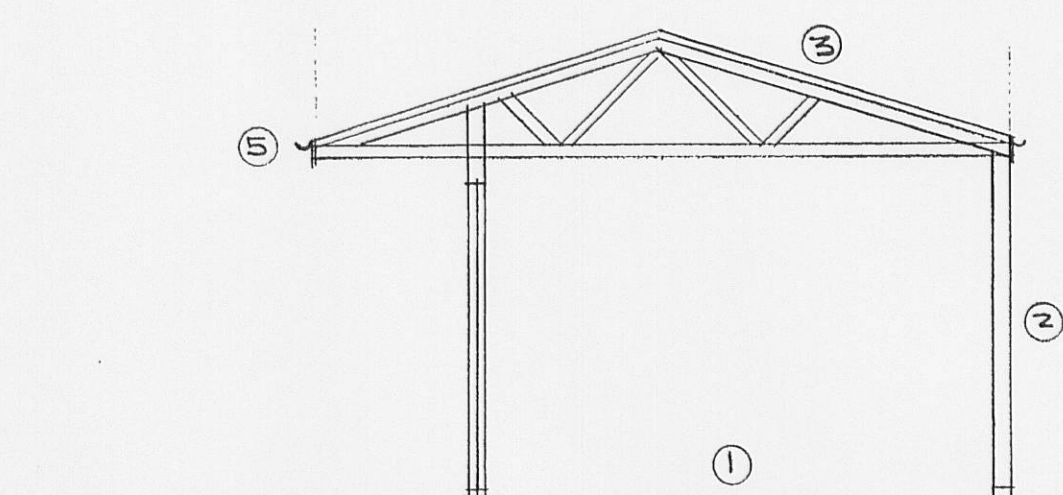


PROPOSED STABLE BLOCK
PLEASANT VIEW FARM
SACCARY LANE
MELLOR


SCALE 1-50

- 1] 100mm Concrete floor on D.P.M. on sand blinded hardcore.
- 2] Timber frame clad in 15mm treated shiplap boarding.
- 3] Roof finished in Black Onduline Bituminous Corrugated Lightweight roofing sheets.
- 4] Translucent roof lights.
- 5] 100mm gutters.
- 6] 63mm rainwater pipes.
- 7] 100mm rainwater drain to land soakaway.
- 8] 100mm Concrete front apron to falls.


320120319P

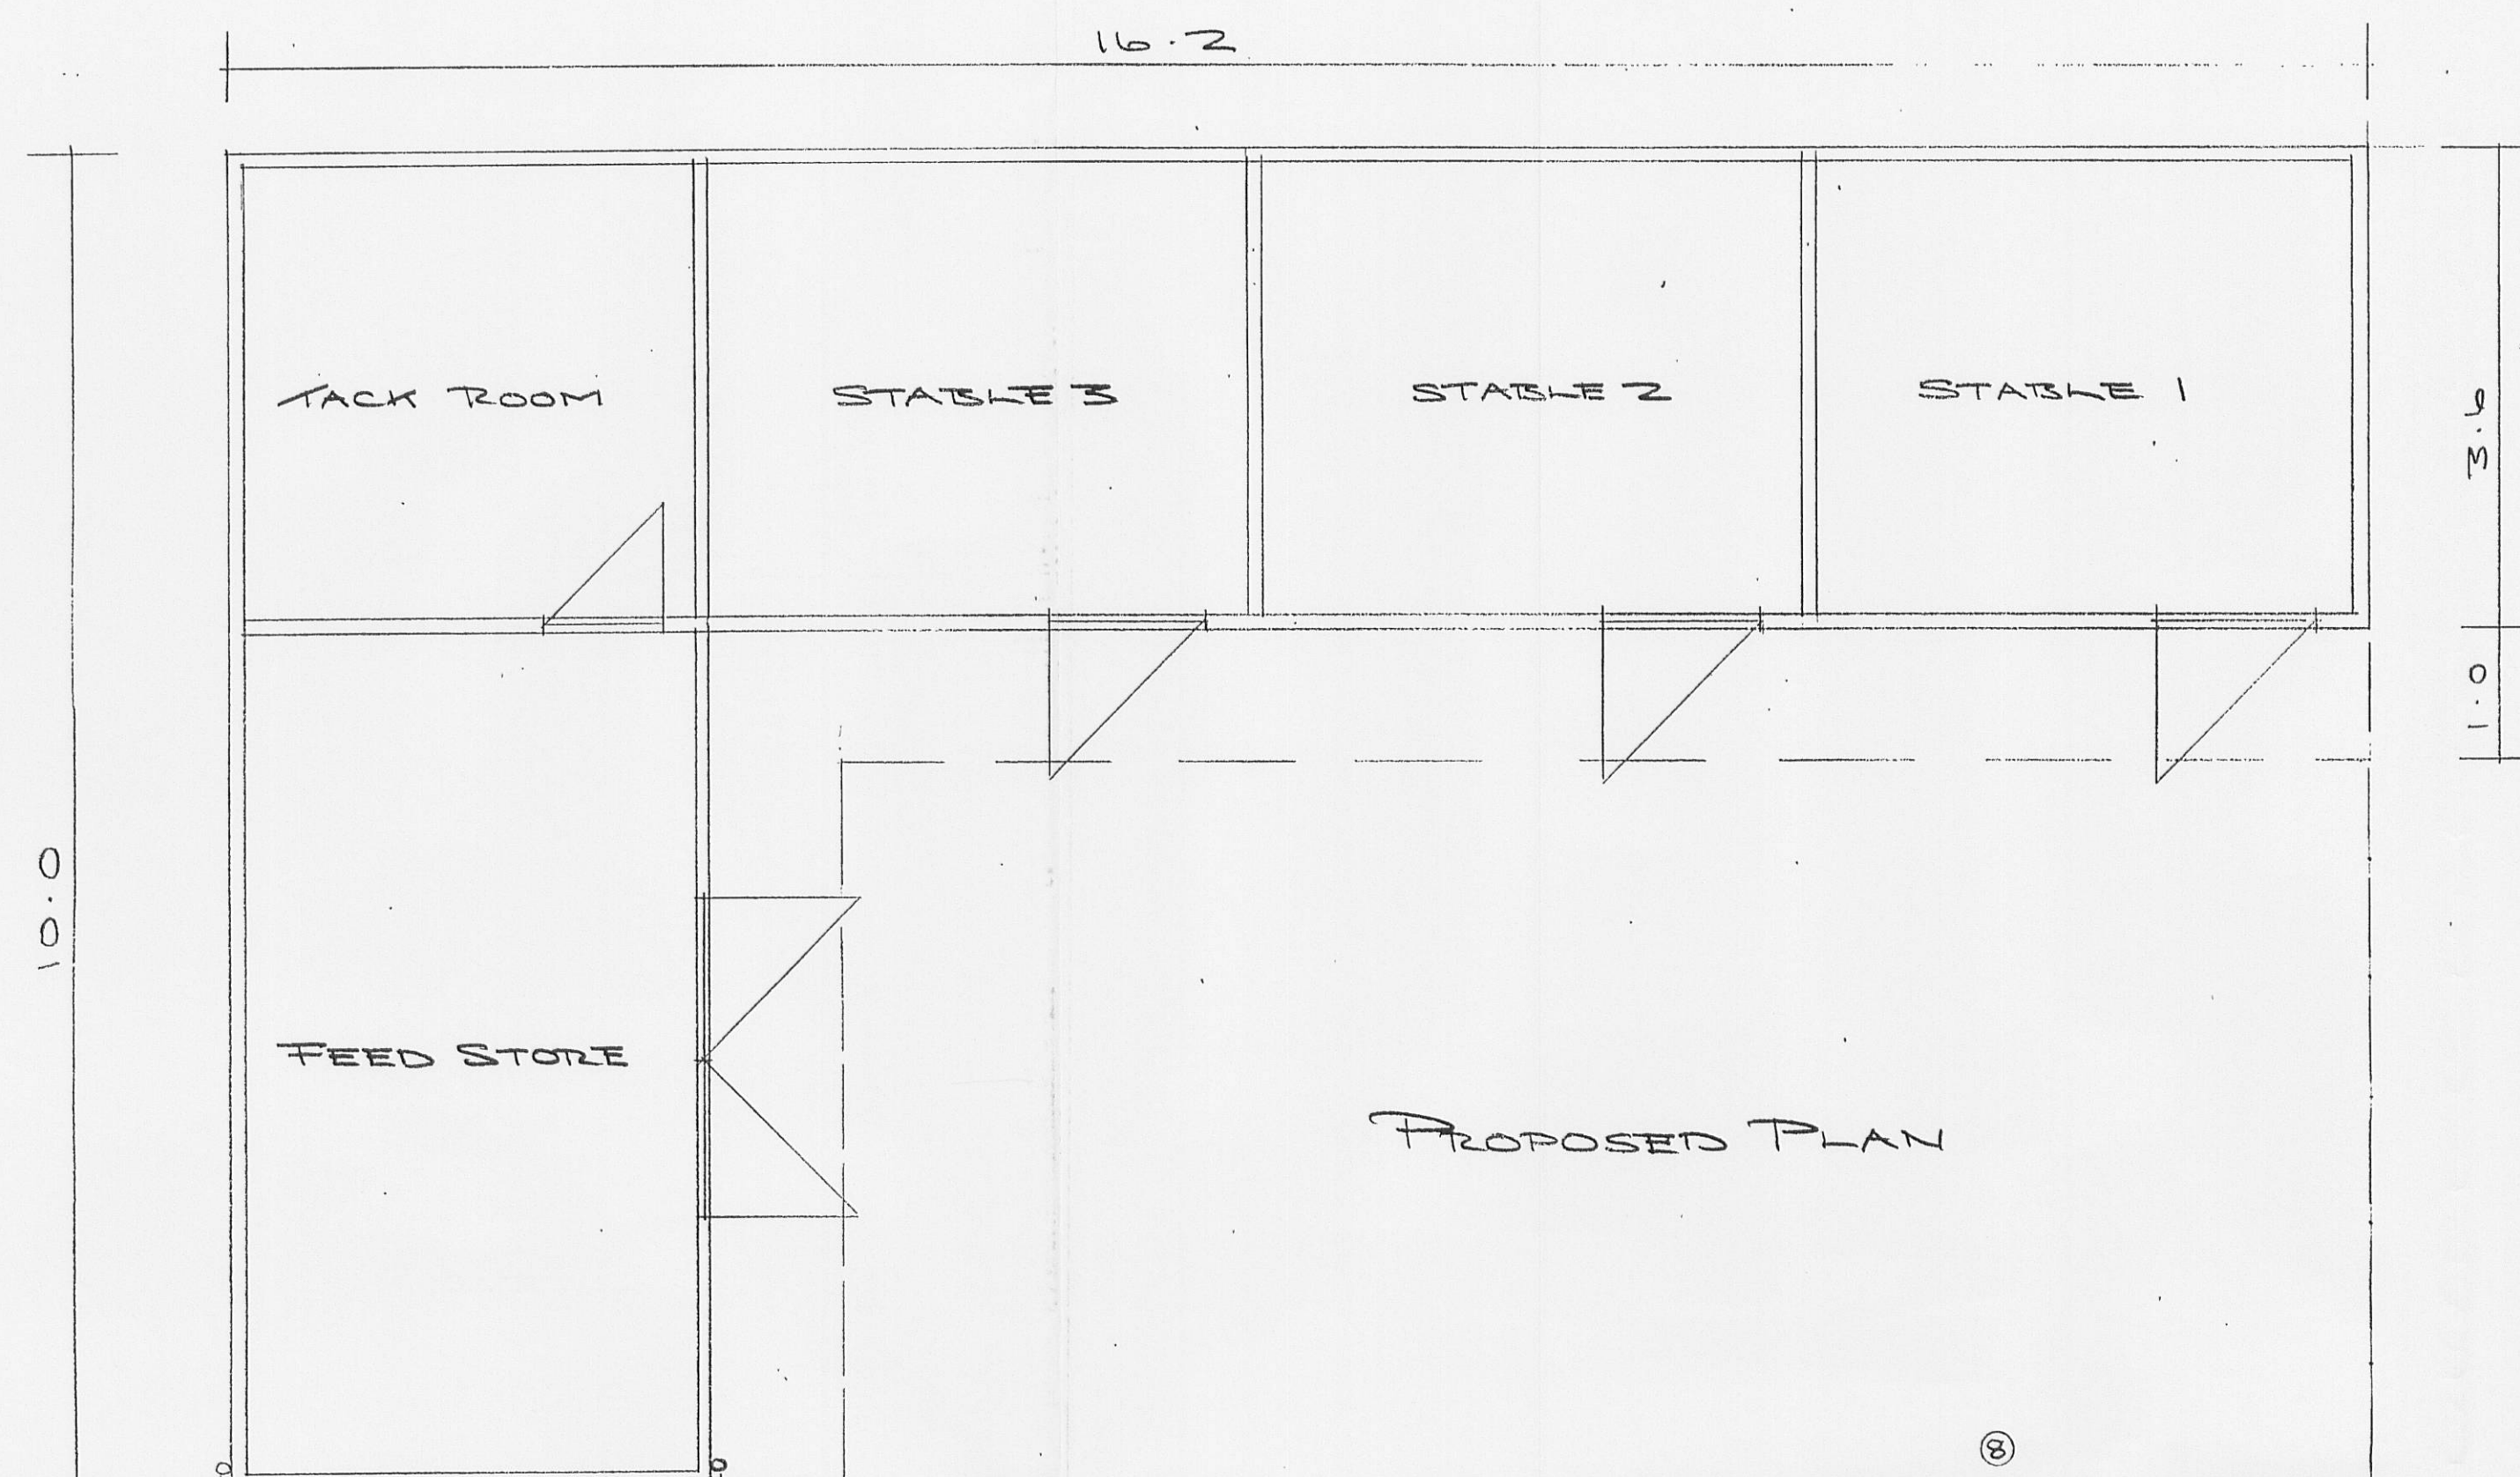


SECTION

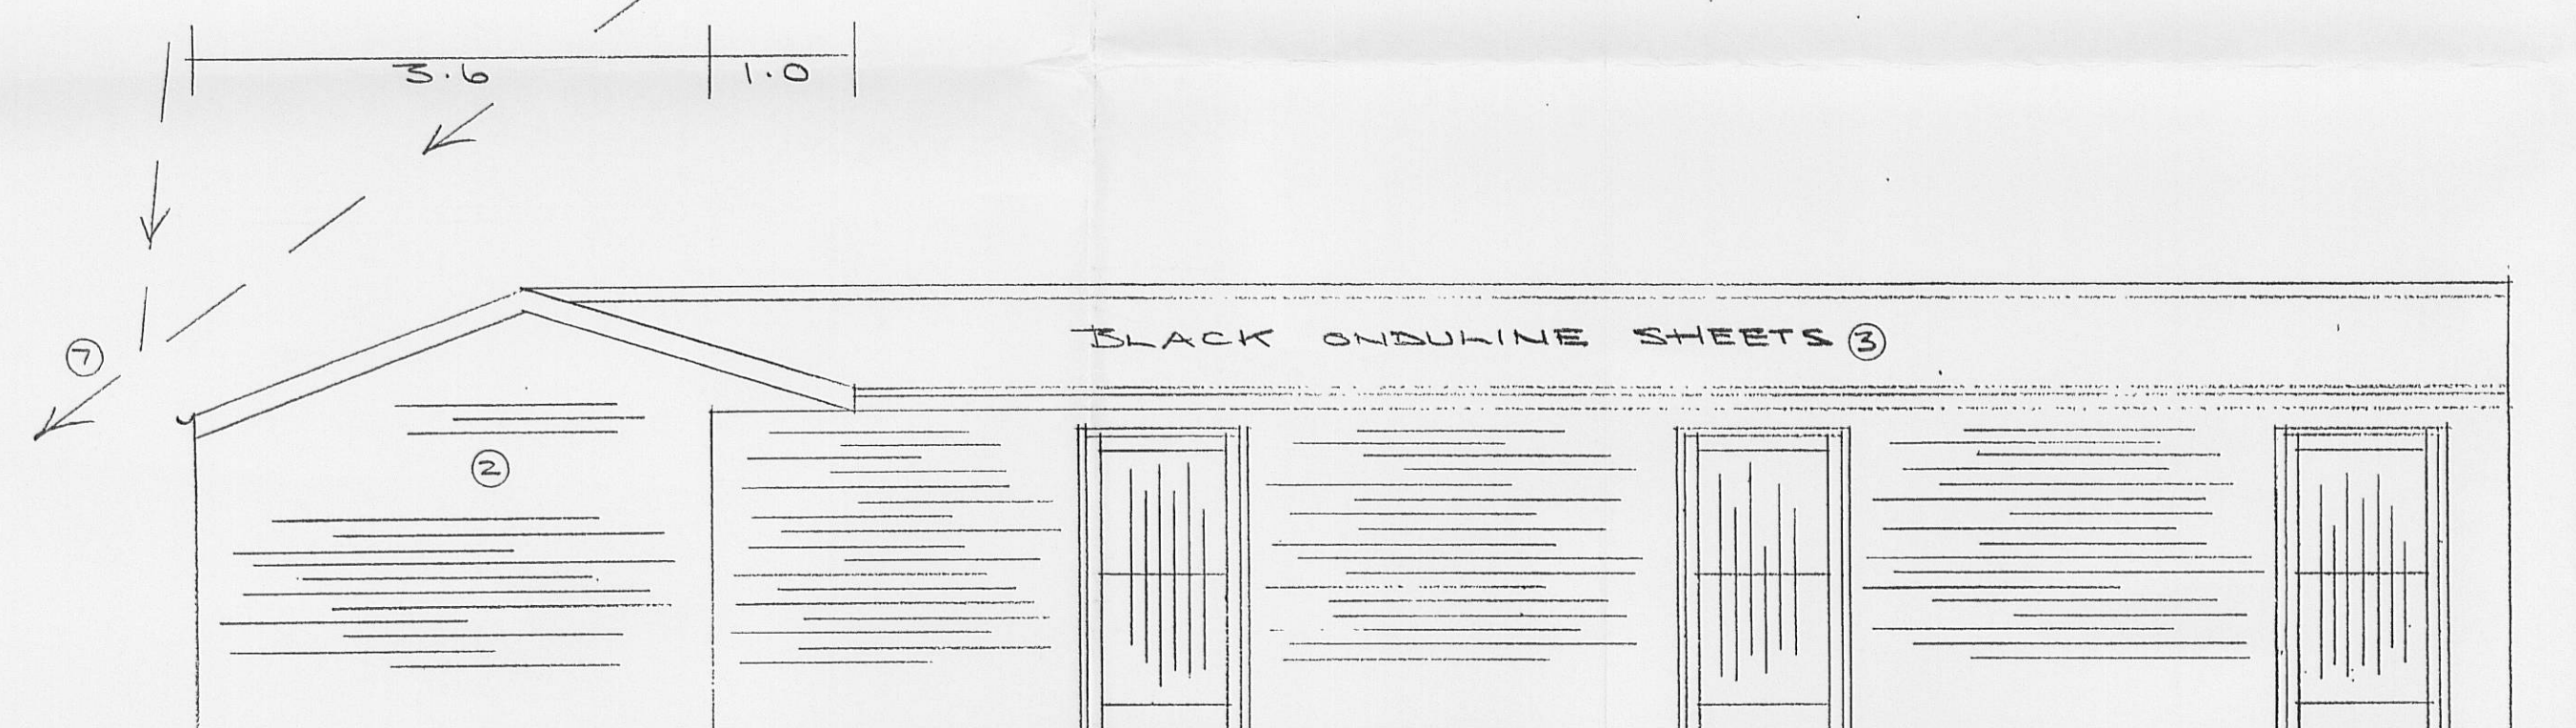


PROPOSED NORTH ELEVATION

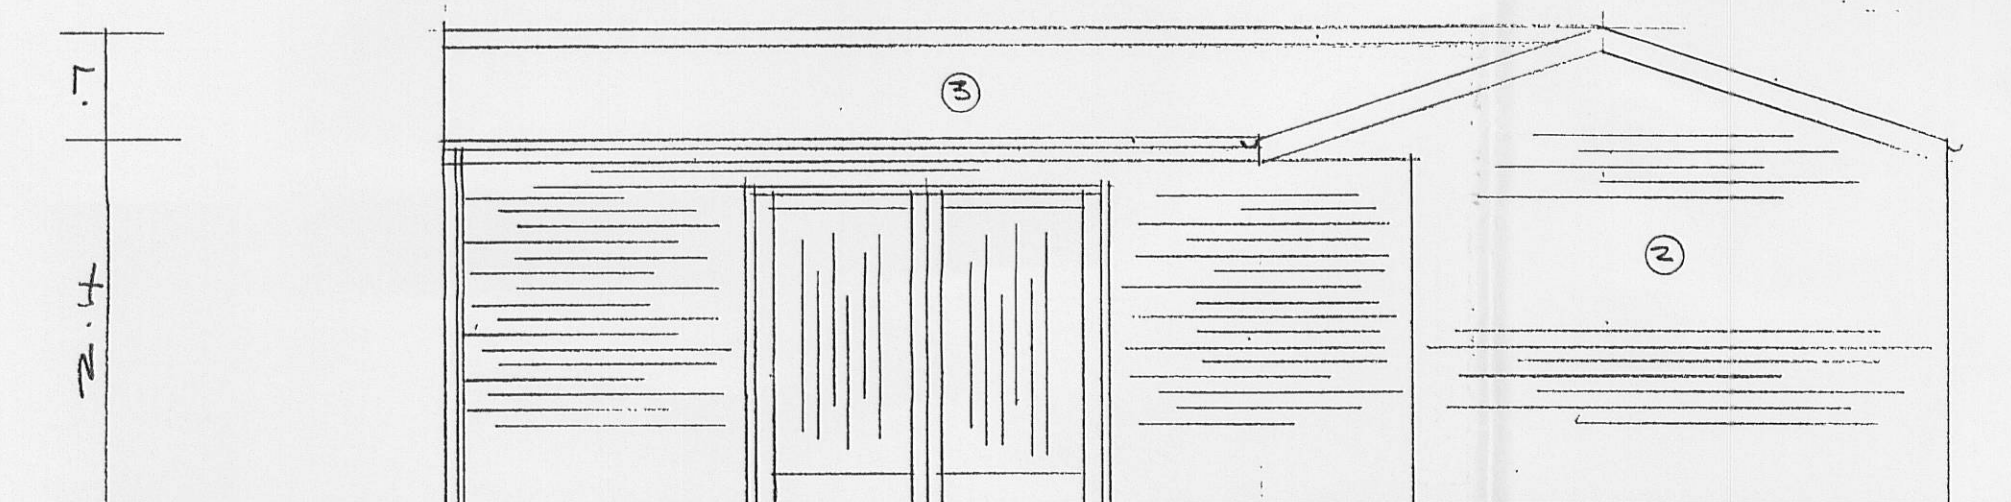


PROPOSED WEST ELEVATION

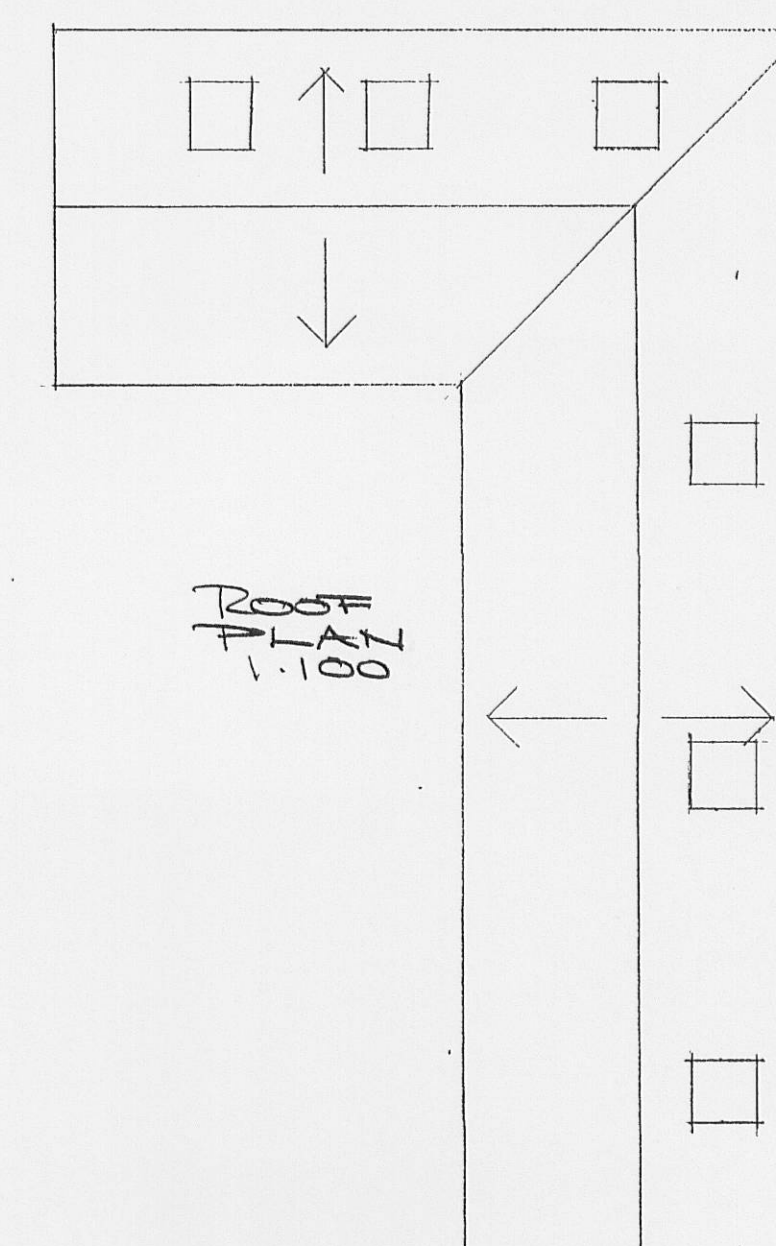

ROOF
PLAN
1:100

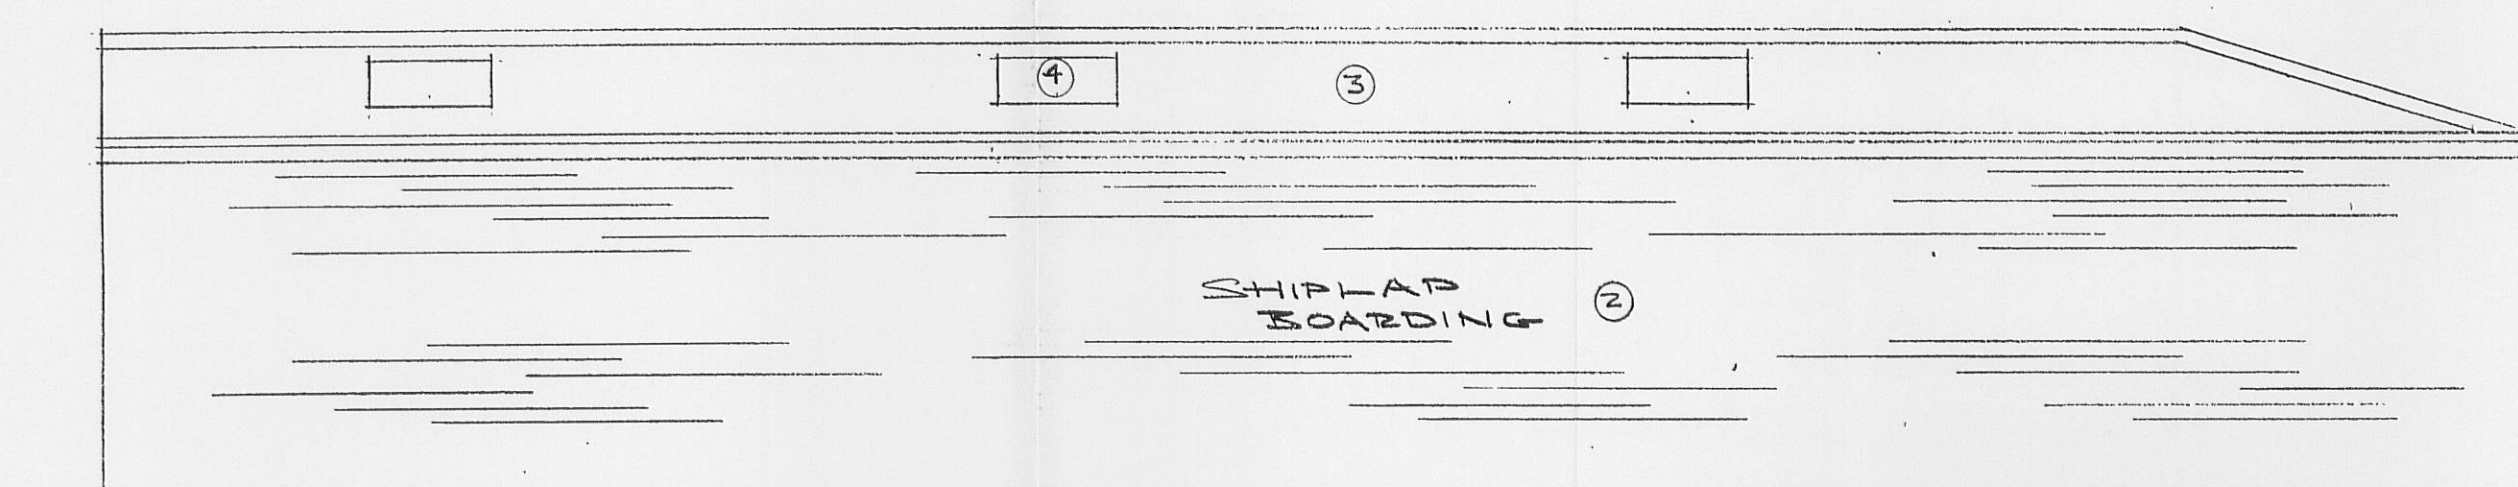

PROPOSED SOUTH ELEVATION

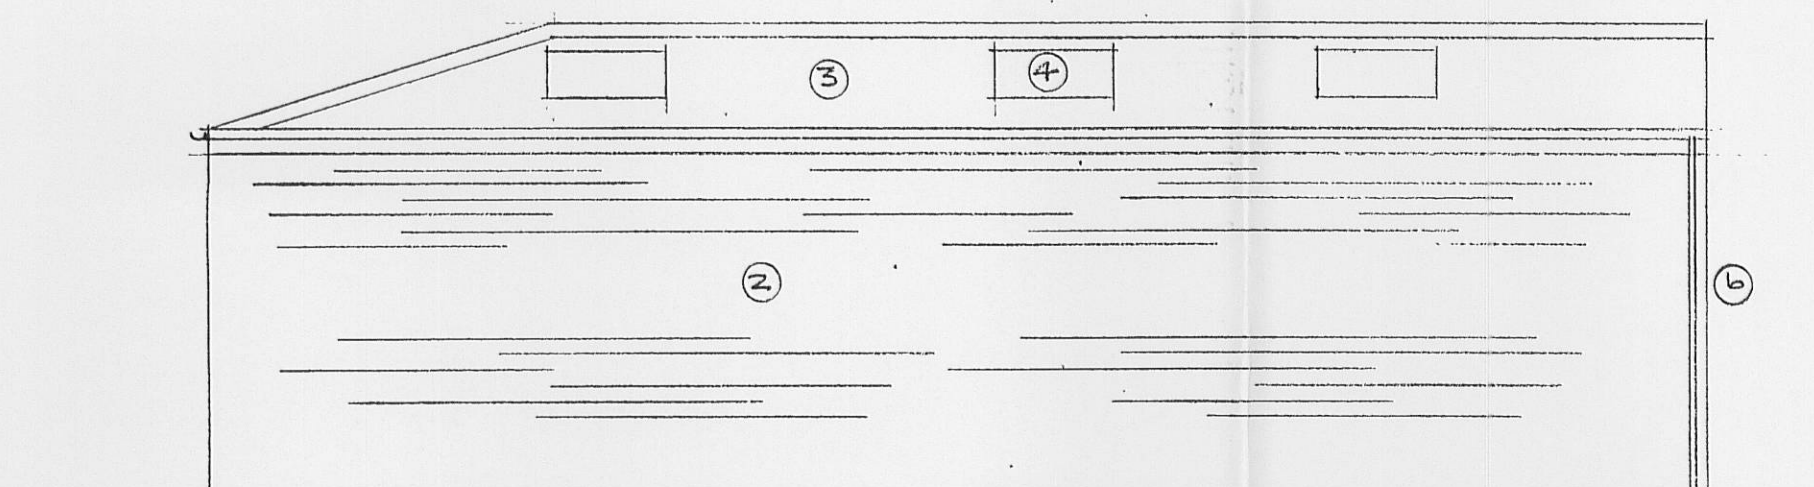

PROPOSED EAST ELEVATION