



30 JUN 2012

For office use only

Application No: 920120323P

Date received

Fee paid £

Receipt No:

Council Offices, Church Walk, Clitheroe, Lancashire. BB7 2RA Tel: 01200 425111 www.ribblevalley.gov.uk

Householder Application for Planning Permission for works or extension to a dwelling. Town and Country Planning Act 1990

You can complete and submit this form electronically via the Planning Portal by visiting www.planningportal.gov.uk/apply

Publication of applications on planning authority websites

Please note that the information provided on this application form and in supporting documents may be published on the Authority's website. If you require any further clarification, please contact the Authority's planning department.

Please complete using block capitals and black ink

It is important that you read the accompanying guidance notes as incorrect completion will delay the processing of your application.

1. Applicant Name and Address

Title: MR First name: GEORGE
Last name: ALPE
Company (optional):
Unit: House number: House suffix:
House name: THE BARN
Address 1: HIGHER GREYSTONELEY
Address 2: LEAGRAM WHITEWELL
Address 3:
Town: CLITHEROE
County:
Country:
Postcode: PR3 2QT

2. Agent Name and Address

Title: MR First name: KEITH
Last name: FOWLER
Company (optional): THE FOWLER PARTNERSHIP
Unit: House number: House suffix:
House name: BROOK LODGE
Address 1: CLITHEROE ROAD
Address 2: WADDINGTON
Address 3:
Town: CLITHEROE
County:
Country:
Postcode: BB7 3HN

3. Description of Proposed Works

Please describe the proposed works:

INSTALLATION OF 16 SOLAR PANELS ON GARAGE / CAR PORT
ROOF

320120323P

3. Description of Proposed Works (continued)

Has the work already started?

☐ Yes ☒ No

If Yes, please state when the work was started (DD/MM/YYYY):

(date must be pre-application submission)

Has the work already been completed?

☐ Yes ☒ No

If Yes, please state when the work was completed (DD/MM/YYYY):

(date must be pre-application submission)

4. Site Address Details

Please provide the full postal address of the application site.

Unit: House number: House suffix: House name: THE BARNAddress 1: HIGHER GREYSTONELEYAddress 2: LEAGRAM WHITEWELLAddress 3: Town: CLITHERSECounty: Postcode (optional): PR3 2QT**5. Pedestrian and Vehicle Access, Roads and Rights of Way**

Is a new or altered vehicle access

proposed to or from the public highway?

☐ Yes ☒ No

Is a new or altered pedestrian access

proposed to or from the public highway?

☐ Yes ☒ No

Do the proposals require any diversions, extinguishments and/or creation of public rights of way?

☐ Yes ☒ No

If Yes to any questions, please show details on your plans or drawings and state the reference number(s) of the plan(s)/drawing(s):

6. Pre-application Advice

Has assistance or prior advice been sought from the local authority about this application?

☒ Yes ☐ No

If Yes, please complete the following information about the advice you were given. (This will help the authority to deal with this application more efficiently)

Please tick if the full contact details are not known, and then complete as much possible: ☐

Officer name:

RACHEL HORTON

Reference:

3/2011/1028

Date (DD MM YYYY):

(must be pre-application submission)

14/02/2012

Details of the pre-application advice received:

REFUSAL RECEIVED FOR PANELS ON BARN BUT MAY BE ACCEPTABLE ON GARAGE / CARPORT EVEN THOUGH THIS BUILDING IS YET TO BE BUILT.**7. Trees and Hedges**

Are there any trees or hedges on your own property or on adjoining properties which are within falling distance of your proposed development?

☐ Yes ☒ No

If Yes, please mark their position on a scaled plan and state the reference number of any plans or drawings:

Will any trees or hedges need to be removed or pruned in order to carry out your proposal?

☐ Yes ☒ No

If Yes, please show on your plans which trees by giving them numbers e.g. T1, T2 etc, state the reference number of the plan(s)/drawing(s) and indicate the scale.

8. Parking

Will the proposed works affect existing car parking arrangements?

☐ Yes ☒ No

If Yes, please describe:

9. Authority Employee / Member

With respect to the Authority, I am:

(a) a member of staff

(b) an elected member

(c) related to a member of staff

(d) related to an elected member

Do any of these

statements apply to you?

☐ Yes ☒ No

If Yes, please provide details of the name, relationship and role

320120323P

10. Materials

If applicable, please state what materials are to be used externally. Include type, colour and name for each material:

	Existing (where applicable)	Proposed	Not applicable	Don't Know
Walls			☒	☐
Roof			☒	☐
Windows			☒	☐
Doors			☒	☐
Boundary treatments (e.g. fences, walls)			☒	☐
Vehicle access and hard-standing			☒	☐
Lighting			☒	☐
Others (please specify)	N/A.	SOLAR PANELS DARK BLUE WITH EDGE TRIMS SPRAYED BLACK	☐	☐

Are you supplying additional information on submitted plan(s)/drawing(s)/design and access statement?

If Yes, please state references for the plan(s)/drawing(s)/design and access statement:

☒ Yes☐ No

11/142/002 LOCATION PLAN

11/142/004 ELEVATION

11. Ownership Certificates

One Certificate A, B, C, or D, must be completed, together with the Agricultural Holdings Certificate with this application form

CERTIFICATE OF OWNERSHIP - CERTIFICATE A**Town and Country Planning (Development Management Procedure) (England) Order 2010 Certificate under Article 12**

I certify/The applicant certifies that on the day 21 days before the date of this application nobody except myself/ the applicant was the owner (*owner is a person with a freehold interest or leasehold interest with at least 7 years left to run*) of any part of the land or building to which the application relates

Signed - Applicant:

Or signed - Agent:

Date (DD/MM/YYYY):

CERTIFICATE OF OWNERSHIP - CERTIFICATE B**Town and Country Planning (Development Management Procedure) (England) Order 2010 Certificate under Article 12**

I certify/ The applicant certifies that I have/the applicant has given the requisite notice to everyone else (as listed below) who, on the day 21 days before the date of this application, was the owner (*owner is a person with a freehold interest or leasehold interest with at least 7 years left to run*) of any part of the land or building to which this application relates.

Name of Owner	Address	Date Notice Served

Signed - Applicant:

Or signed - Agent:

Date (DD/MM/YYYY):

CERTIFICATE OF OWNERSHIP - CERTIFICATE C**Town and Country Planning (Development Management Procedure) (England) Order 2010 Certificate under Article 12**

I certify/ The applicant certifies that:

- Neither Certificate A or B can be issued for this application
- All reasonable steps have been taken to find out the names and addresses of the other owners (*owner is a person with a freehold interest or leasehold interest with at least 7 years left to run*) of the land or building, or of a part of it, but I have/ the applicant has been unable to do so

The steps taken were:

Name of Owner	Address	Date Notice Served

Notice of the application has been published in the following newspaper (circulating in the area where the land is situated):

On the following date (which must not be earlier than 21 days before the date of the application):

Signed - Applicant:

Or signed - Agent:

Date (DD/MM/YYYY):

11. Ownership Certificates (continued)**CERTIFICATE OF OWNERSHIP - CERTIFICATE D**

Town and Country Planning (Development Management Procedure) (England) Order 2010 Certificate under Article 12

I certify/ The applicant certifies that:

- Certificate A cannot be issued for this application
- All reasonable steps have been taken to find out the names and addresses of everyone else who, on the day 21 days before the date of this application, was the owner (*owner is a person with a freehold interest or leasehold interest with at least 7 years left to run*) of any part of the land to which this application relates, but I have/ the applicant has been unable to do so

The steps taken were:

--

Notice of the application has been published in the following newspaper (circulating in the area where the land is situated):

--

On the following date (which must not be earlier than 21 days before the date of the application):

--

Signed - Applicant:

--

Or signed - Agent:

--

Date (DD/MM/YYYY):

--

12. Agricultural Land Declaration**AGRICULTURAL LAND DECLARATION**Town and Country Planning (Development Management Procedure) (England) Order 2010 Certificate under Article 12
Agricultural Land Declaration - You Must Complete Either A or B

(A) None of the land to which the application relates is or is part of an agricultural holding

Signed - Applicant:

--

Or signed - Agent:

K. H. Foster

Date (DD/MM/YYYY):

30/03/2012

(B) I have/ The applicant has given the requisite notice to every person other than myself/ the applicant who, on the day 21 days before the date of this application, was a tenant of an agricultural holding on all or part of the land to which this application relates as listed below:

Name of Tenant	Address	Date Notice Served

Signed - Applicant:

--

Or signed - Agent:

--

Date (DD/MM/YYYY):

--

13. Planning Application Requirements - Checklist

Please read the following checklist to make sure you have sent all the information in support of your proposal. Failure to submit all information required will result in your application being deemed invalid. It will not be considered valid until all information required by the Local Planning Authority has been submitted.

The original and 3 copies of a completed and dated application form:



The original and 3 copies of a design and access statement if proposed works fall within a conservation area or World Heritage Site, or relate to a Listed Building:



The correct fee:

N/A
RESUBMISSIONS

The original and 3 copies of a plan which identifies the land to which the application relates drawn to an identified scale and showing the direction of North:



The original and 3 copies of the completed, dated Ownership Certificate (A, B, C or D - as applicable):



The original and 3 copies of other plans and drawings or information necessary to describe the subject of the application:



The original and 3 copies of the completed, dated Article 12 Certificate (Agricultural Holdings):



14. Declaration

I/we hereby apply for planning permission/consent as described in this form and the accompanying plans/drawings and additional information.

Signed - Applicant:

Or signed - Agent:

Date (DD/MM/YYYY):

Keith Forsyth

30/03/2012

(date cannot be pre-application)

15. Applicant Contact Details

Telephone numbers

Country code:

National number:

Extension number:

Country code:

Mobile number (optional):

Country code:

Fax number (optional):

Email address (optional):

16. Agent Contact Details

Telephone numbers

Country code:

National number:

Extension number:

01200

426 716

Country code:

Mobile number (optional):

07966

404 625

Country code:

Fax number (optional):

Email address (optional):

Keith@tfp-architects.co.uk

17. Site Visit

Can the site be seen from a public road, public footpath, bridleway or other public land? ☒ Yes ☐ No

If the planning authority needs to make an appointment to carry out a site visit, whom should they contact? (Please select only one)

☐ Agent☒ Applicant☐ Other (if different from the agent/applicant's details)

If Other has been selected, please provide:

Contact name:


Telephone number:

Email address:

Mr. A. Alpe
The Barn
Higher Greystoneley
Whitewell
Clitheroe

tfp

the
fowler
partnership
architects

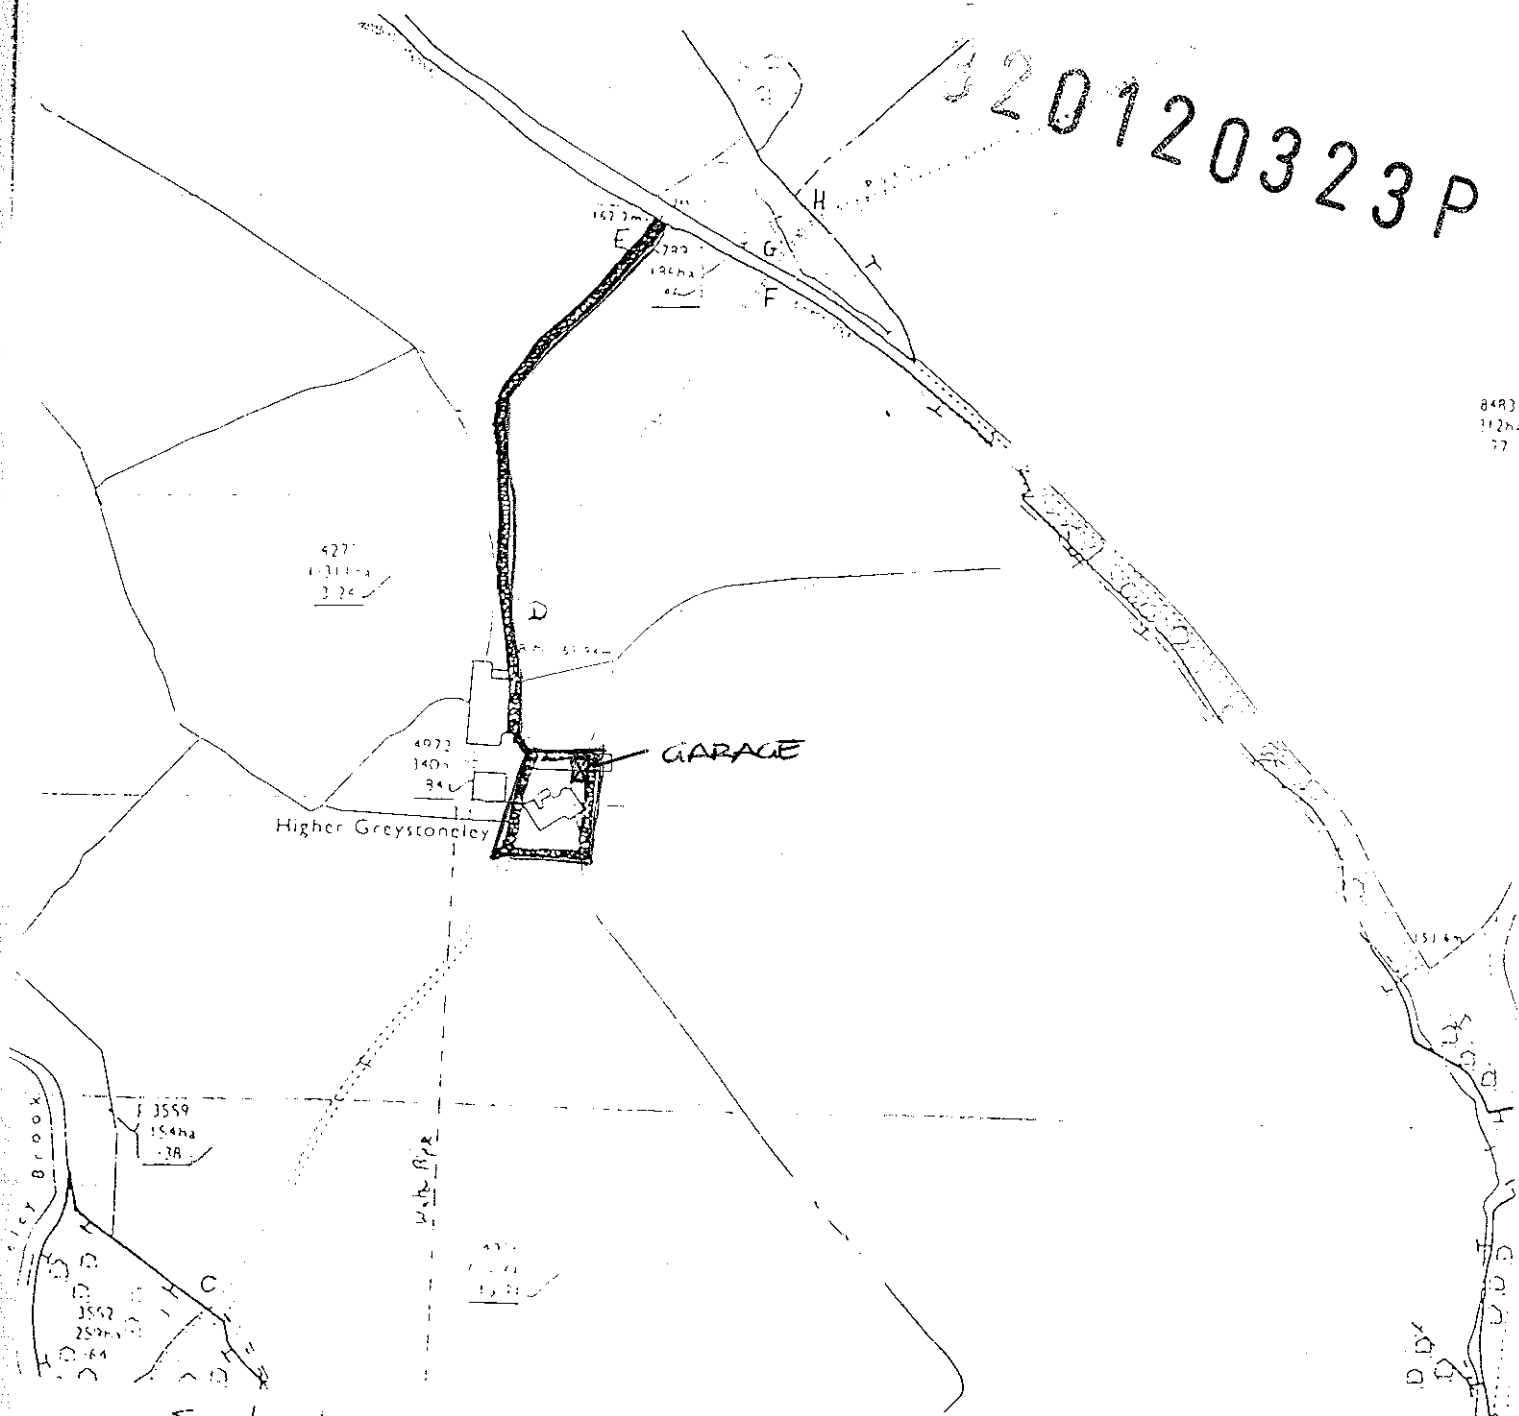

8483
112ha
77

Scale 1:2500
100 M

Drawing No 11-142-002

19 Trident Park Trident Way Blackburn BB1 3NU

Telephone +44 (0)1254 291999 Facsimile +44 (0)1254 291990 Email info@tfp-architects.co.uk Website www.tfp-architects.co.uk


Partners: Keith Fowler BA Dip Arch RIBA; Ann Fowler

MR A. ALPE
THE BARN
HIGHER GREYSTONELEY
WHITTEWELL
CLITHEROE

320120323P

tfp

the
fowler
partnership
architects

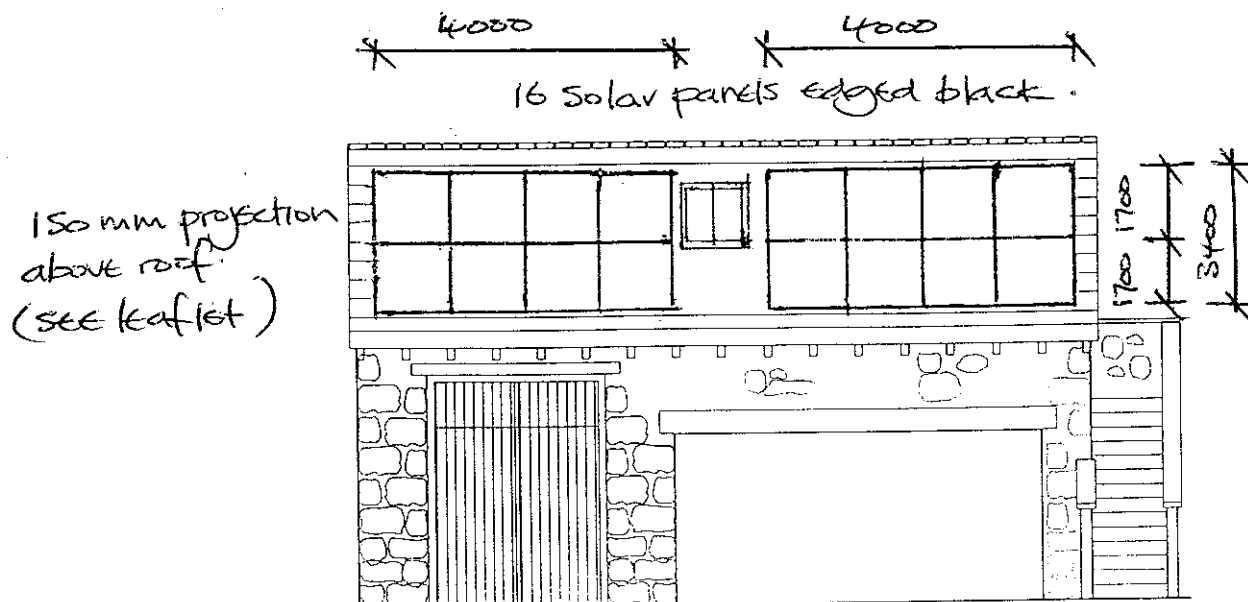

West (Front) Elevation


GARAGE

CAR PORT

Proposed 16 no Solar panels each 1700 x 1000 x 150
arranged as shown to suit rooflights.

All to be measured on site prior to installation.

Scale 1:100

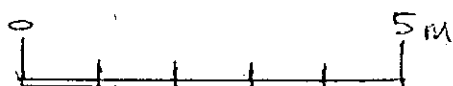

Drawing No 11/142/004