
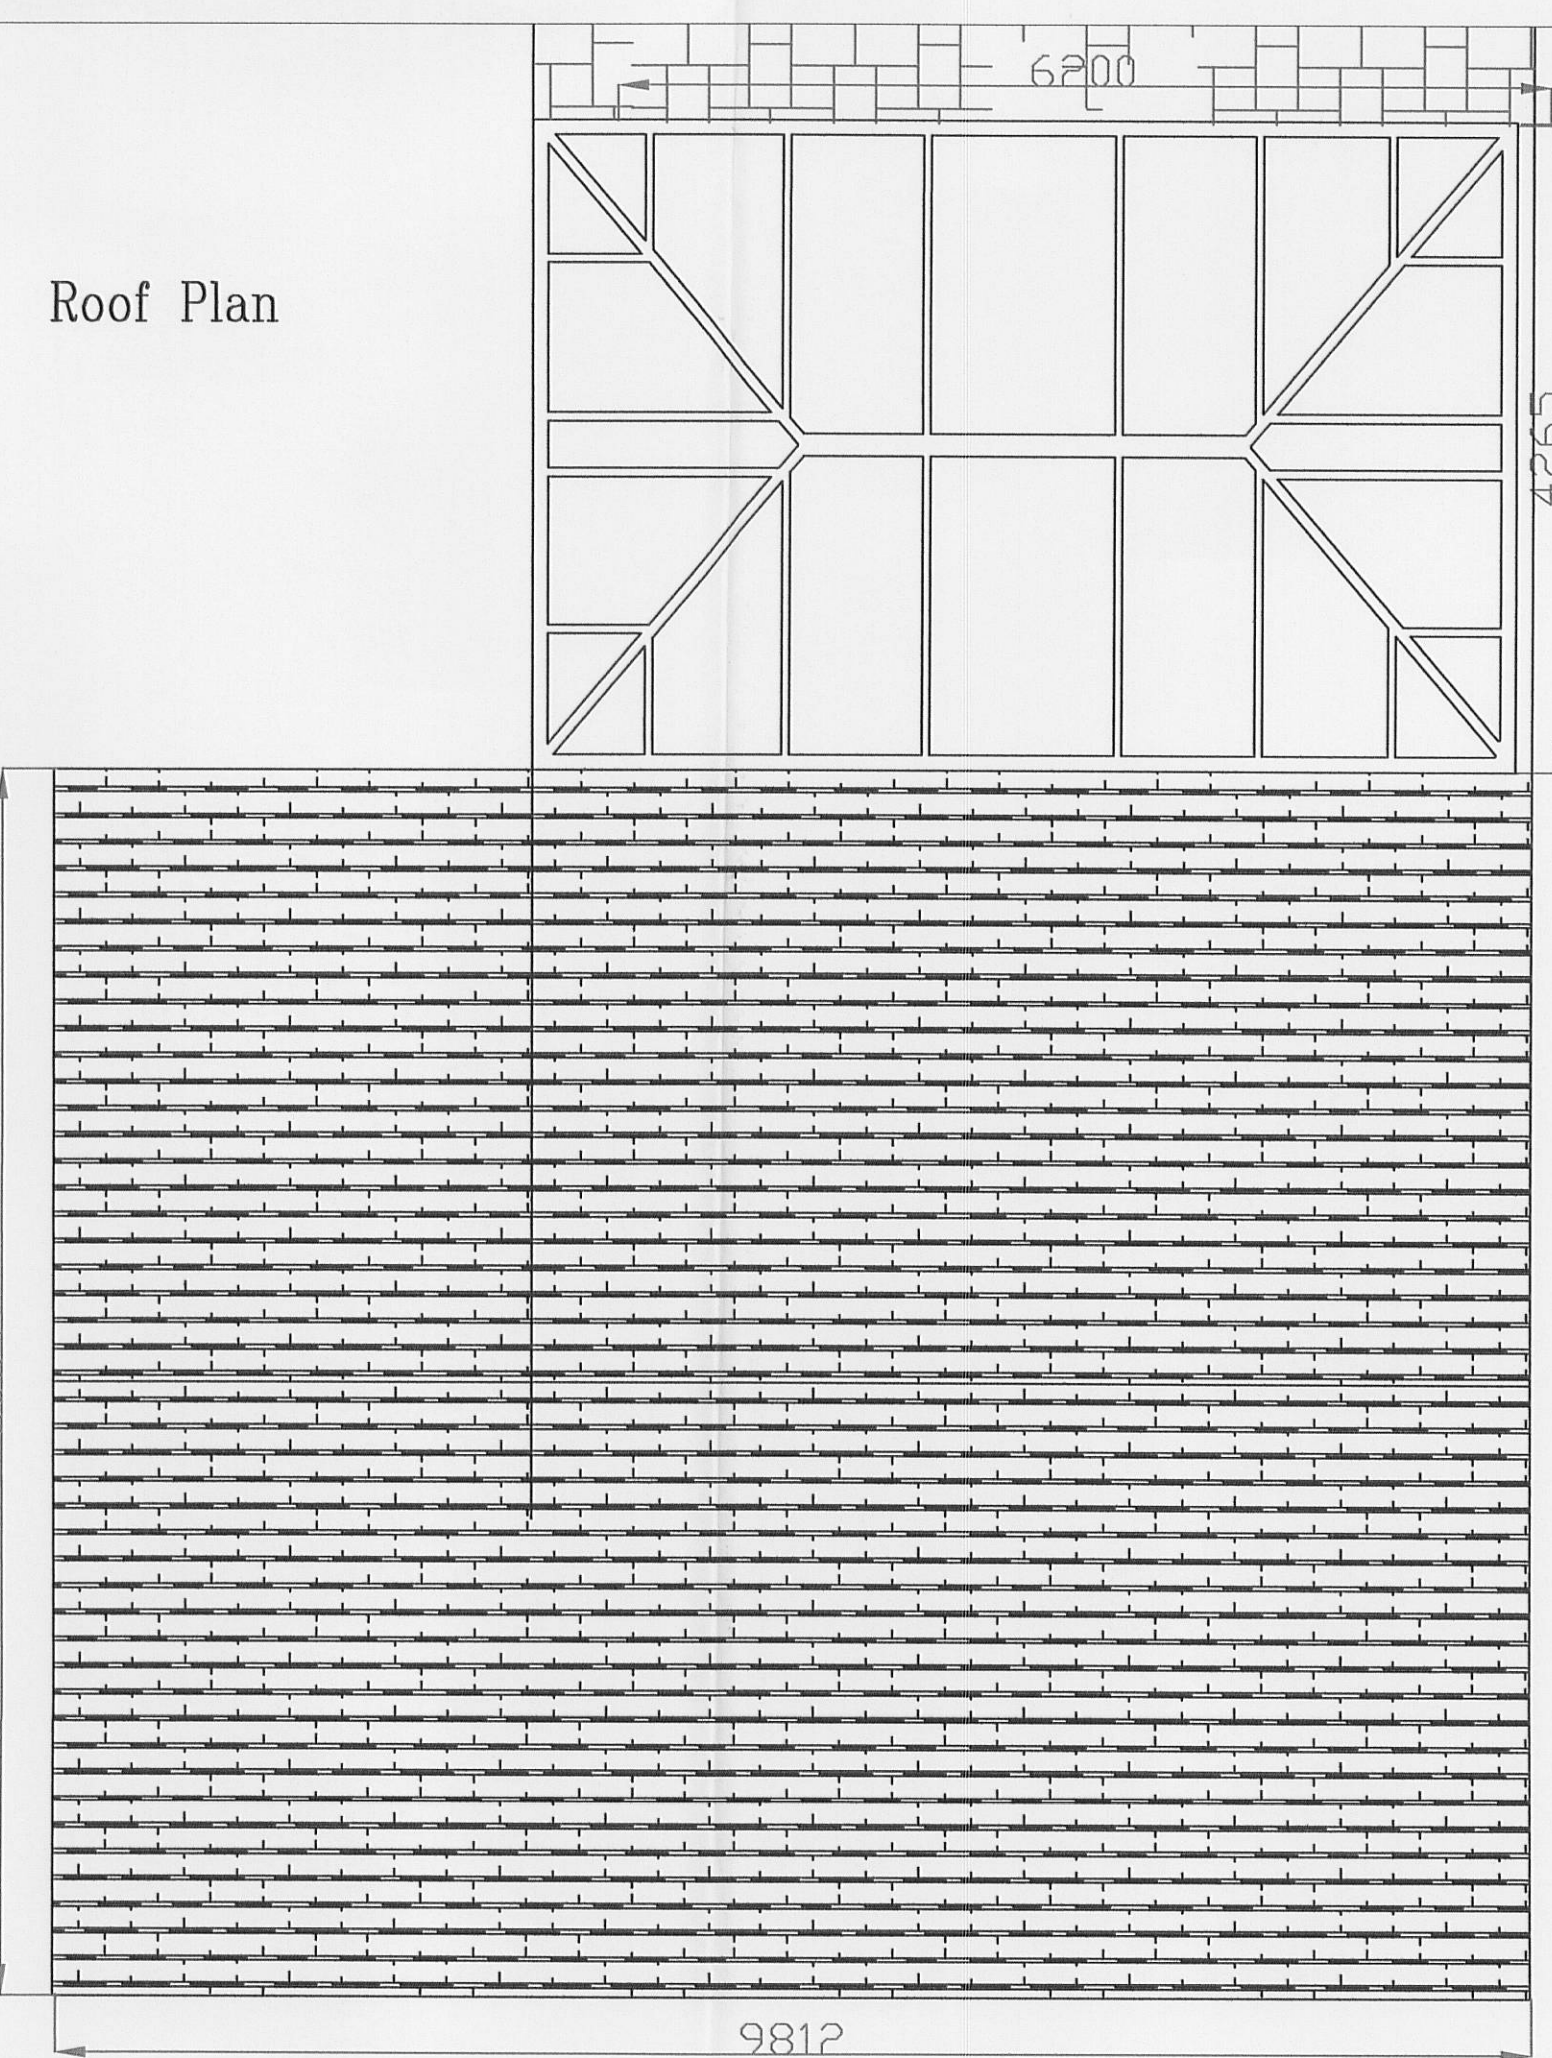
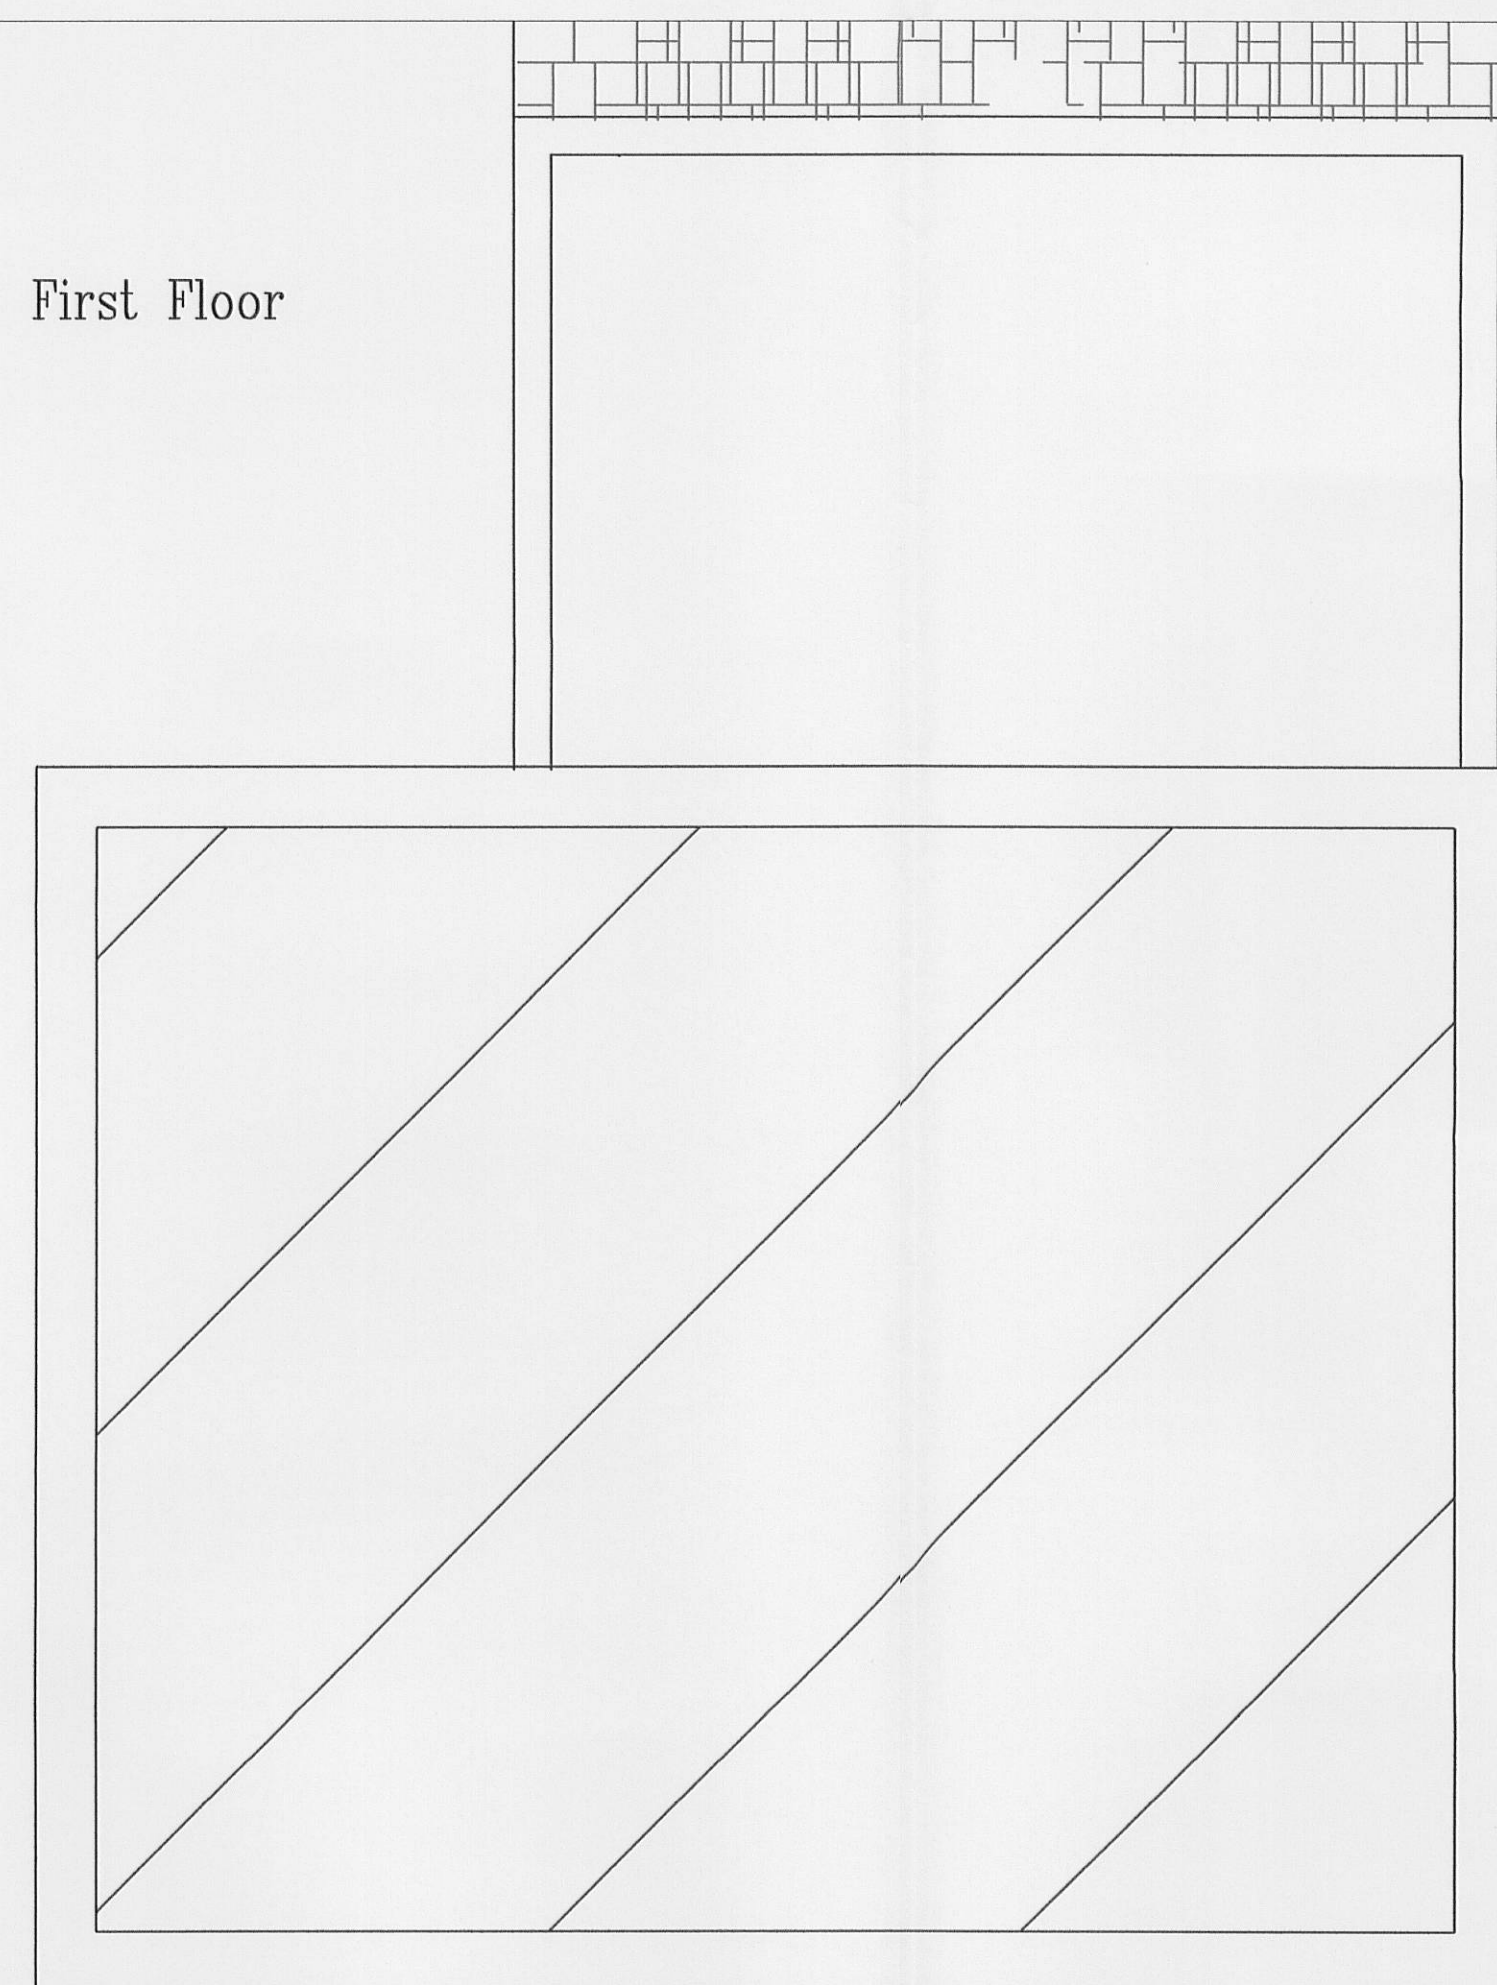
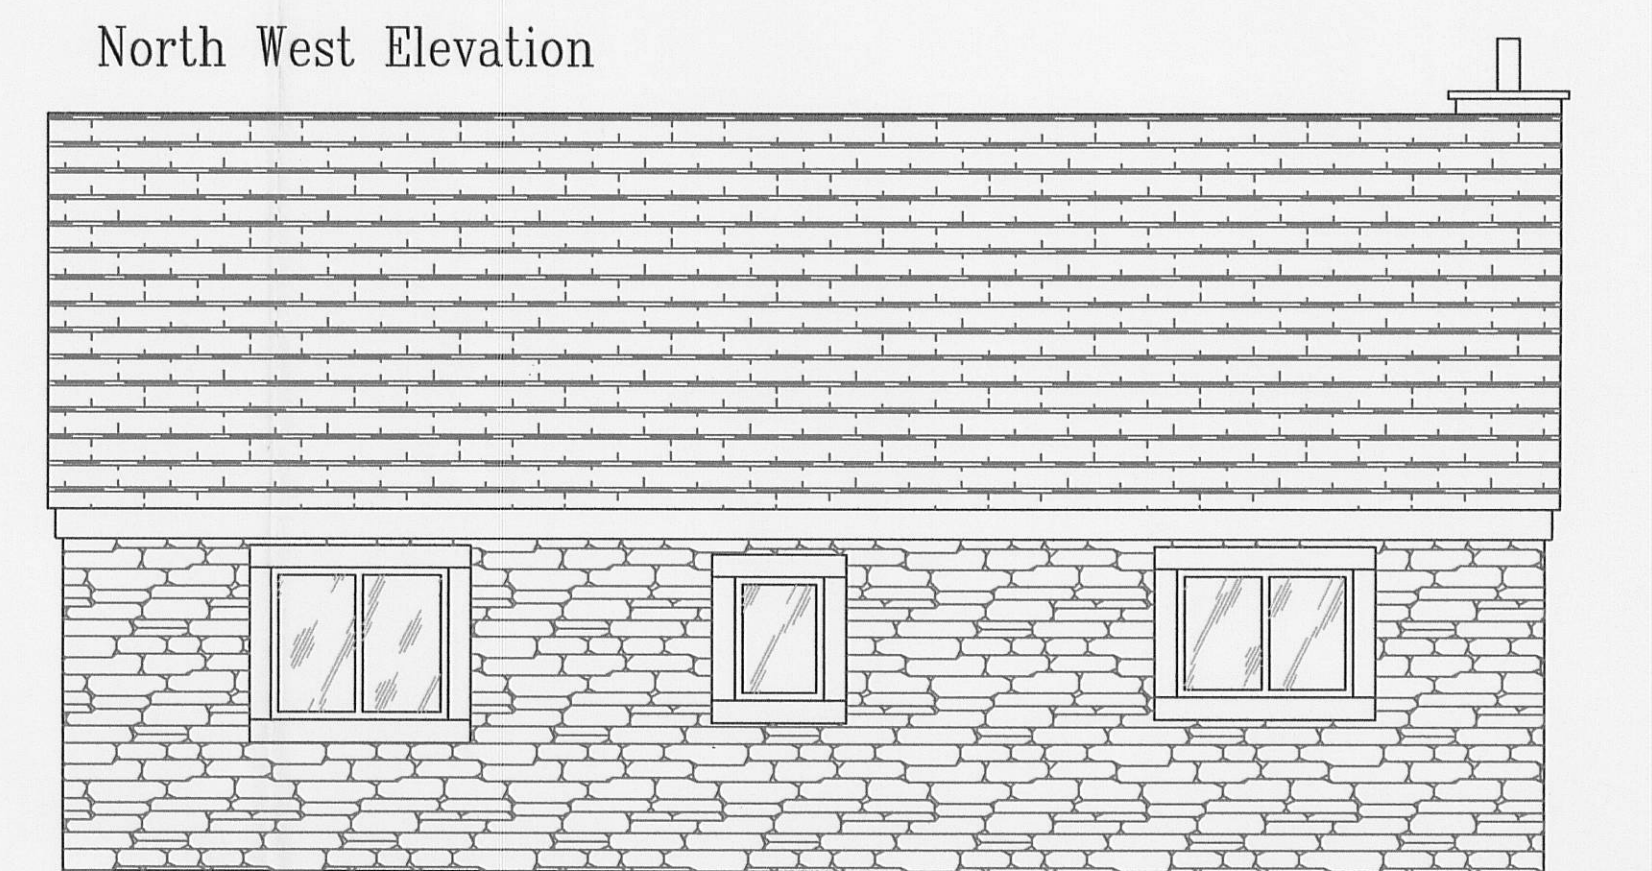
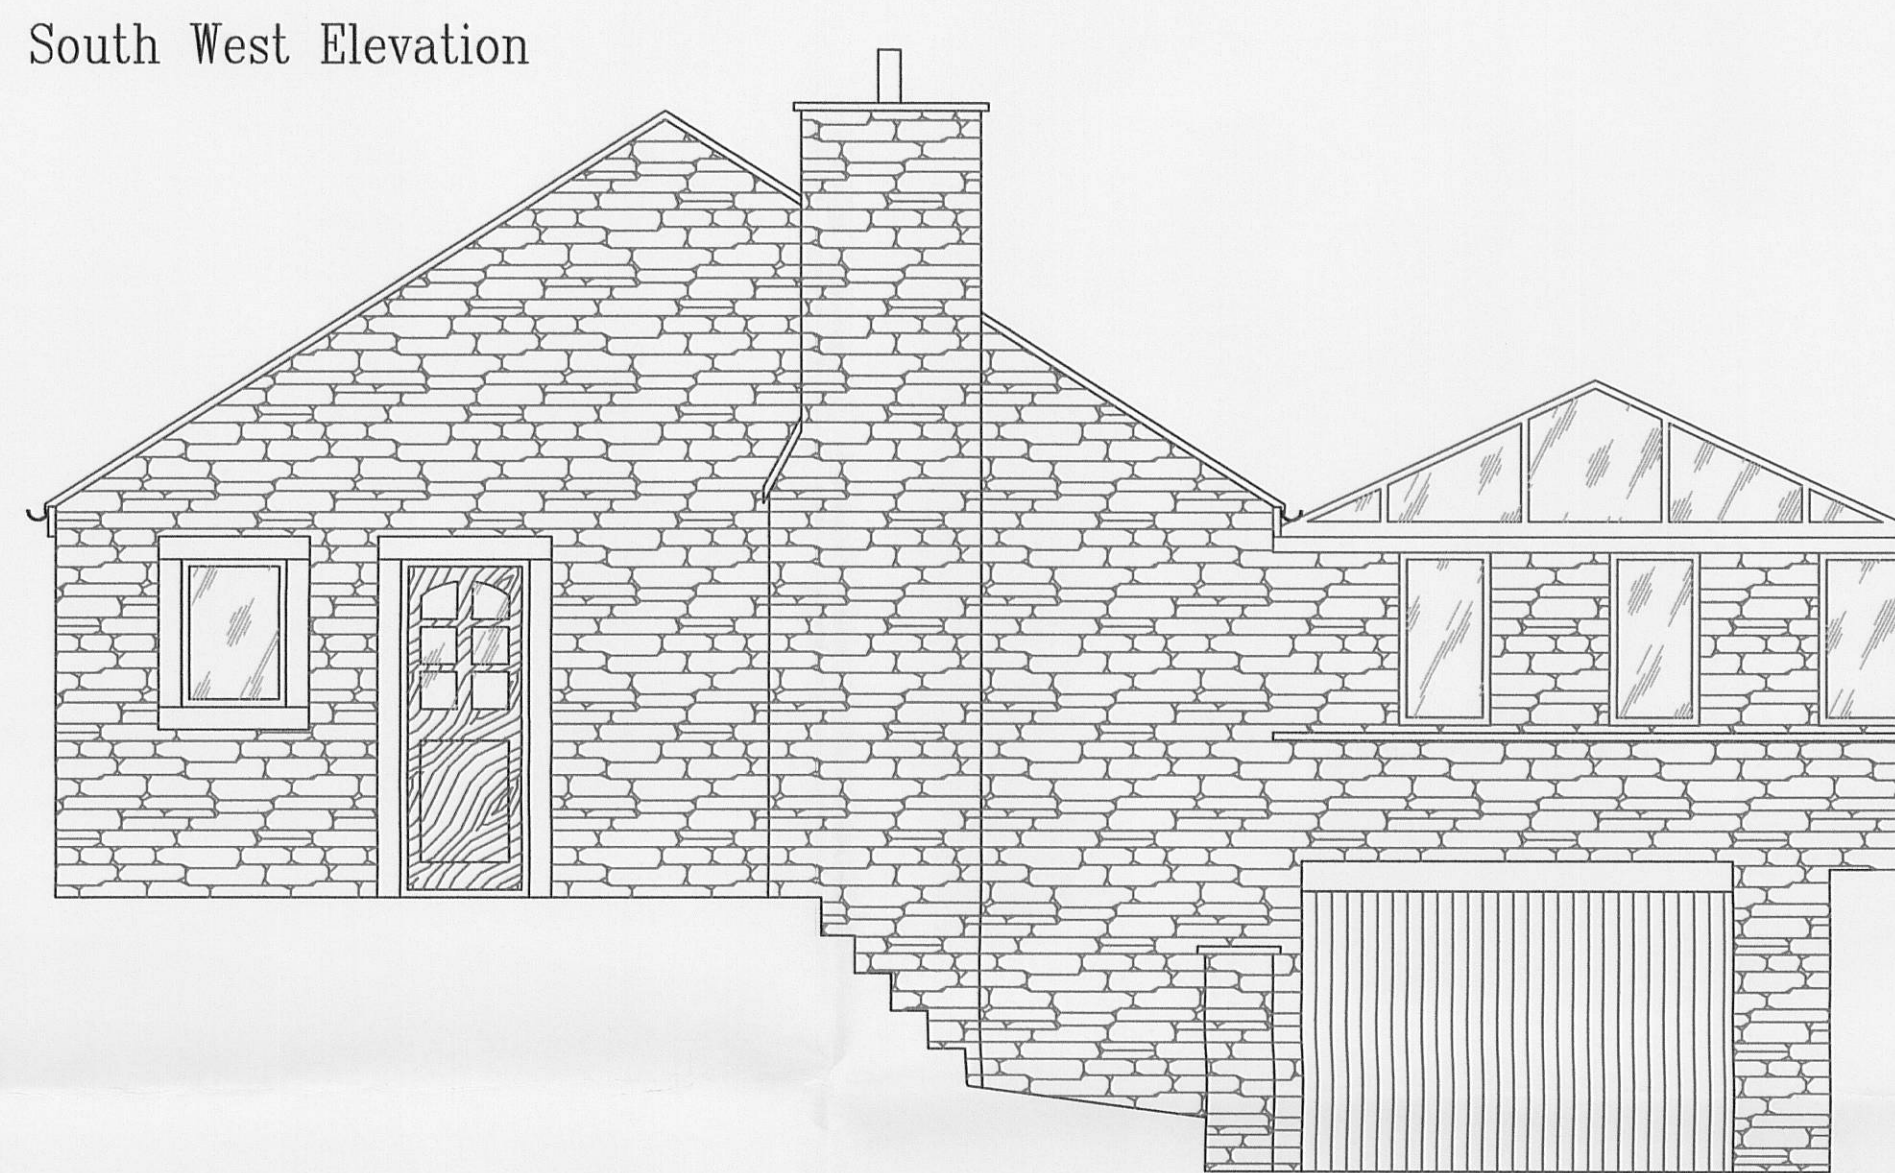
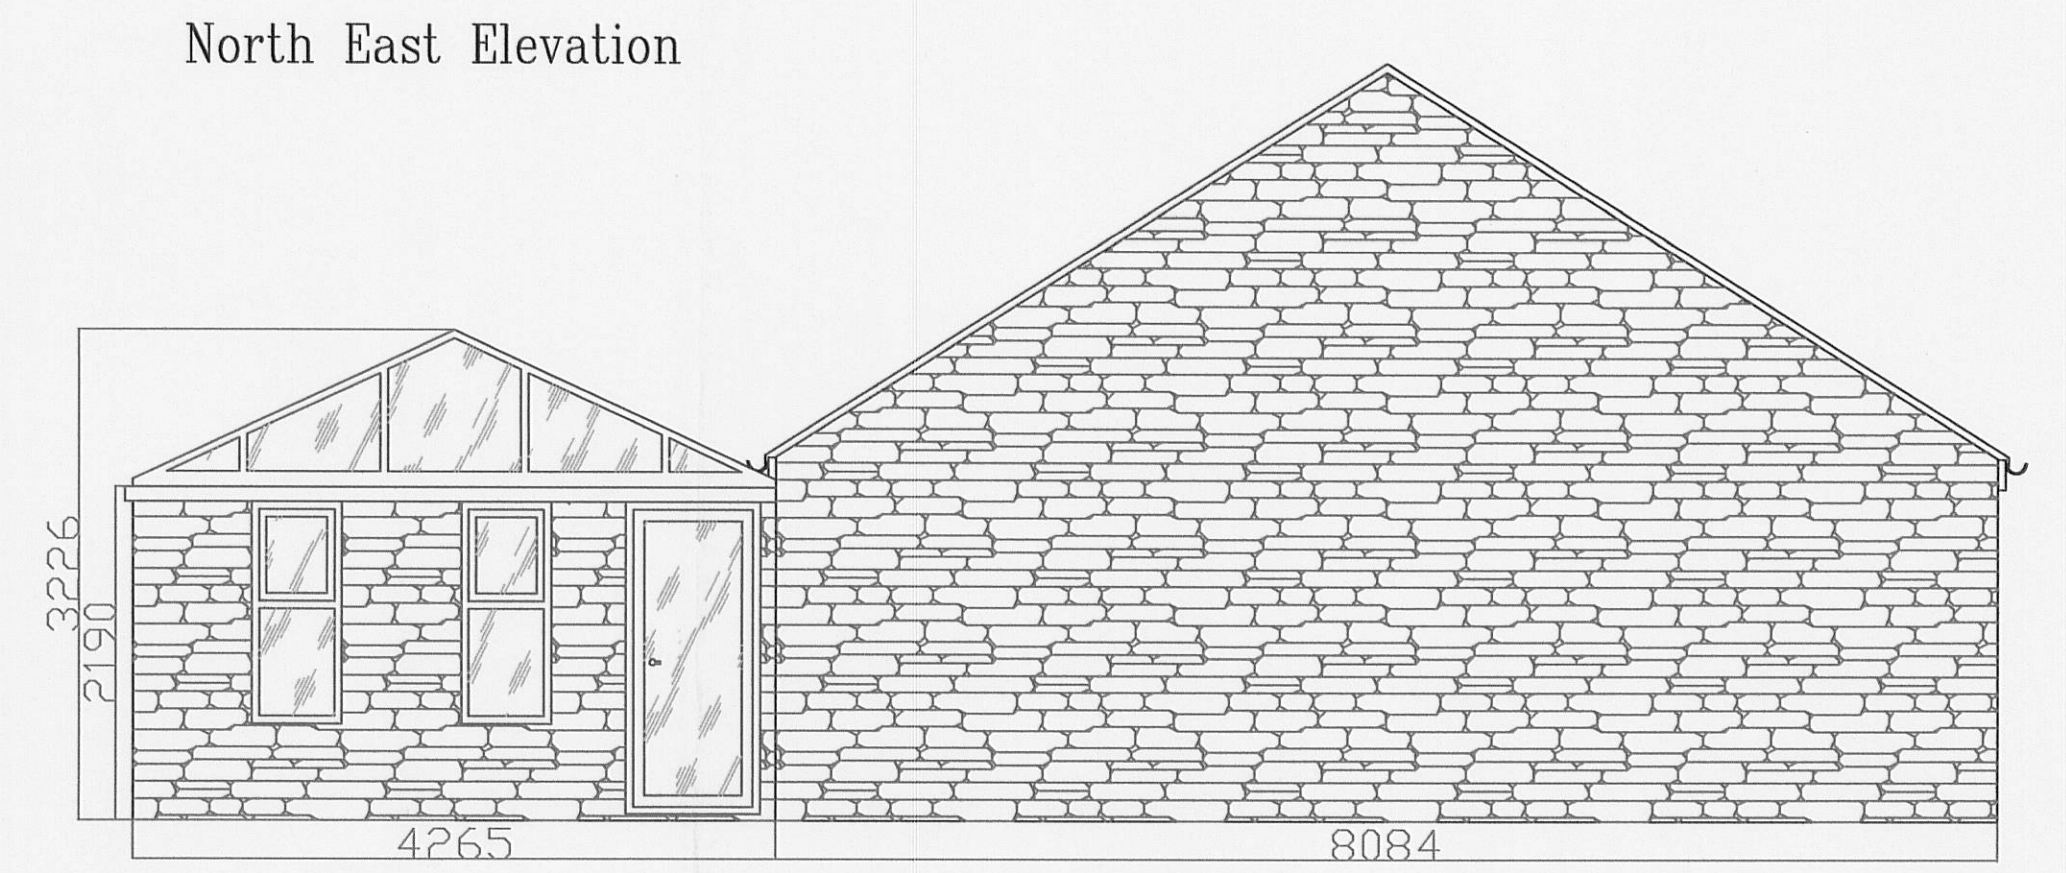
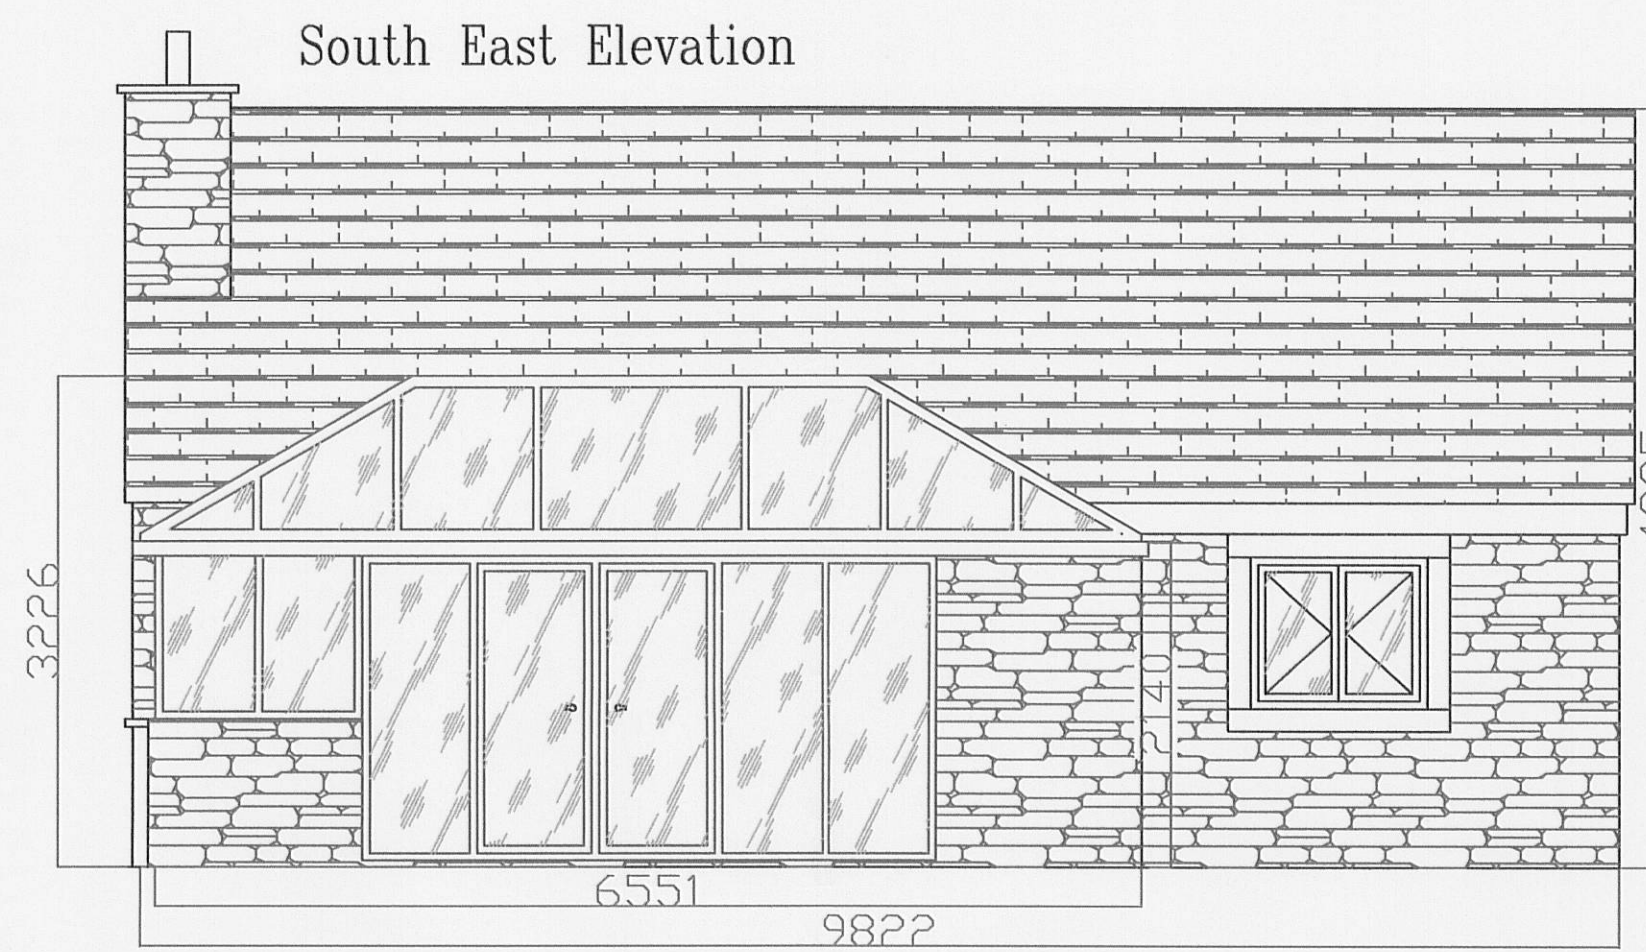


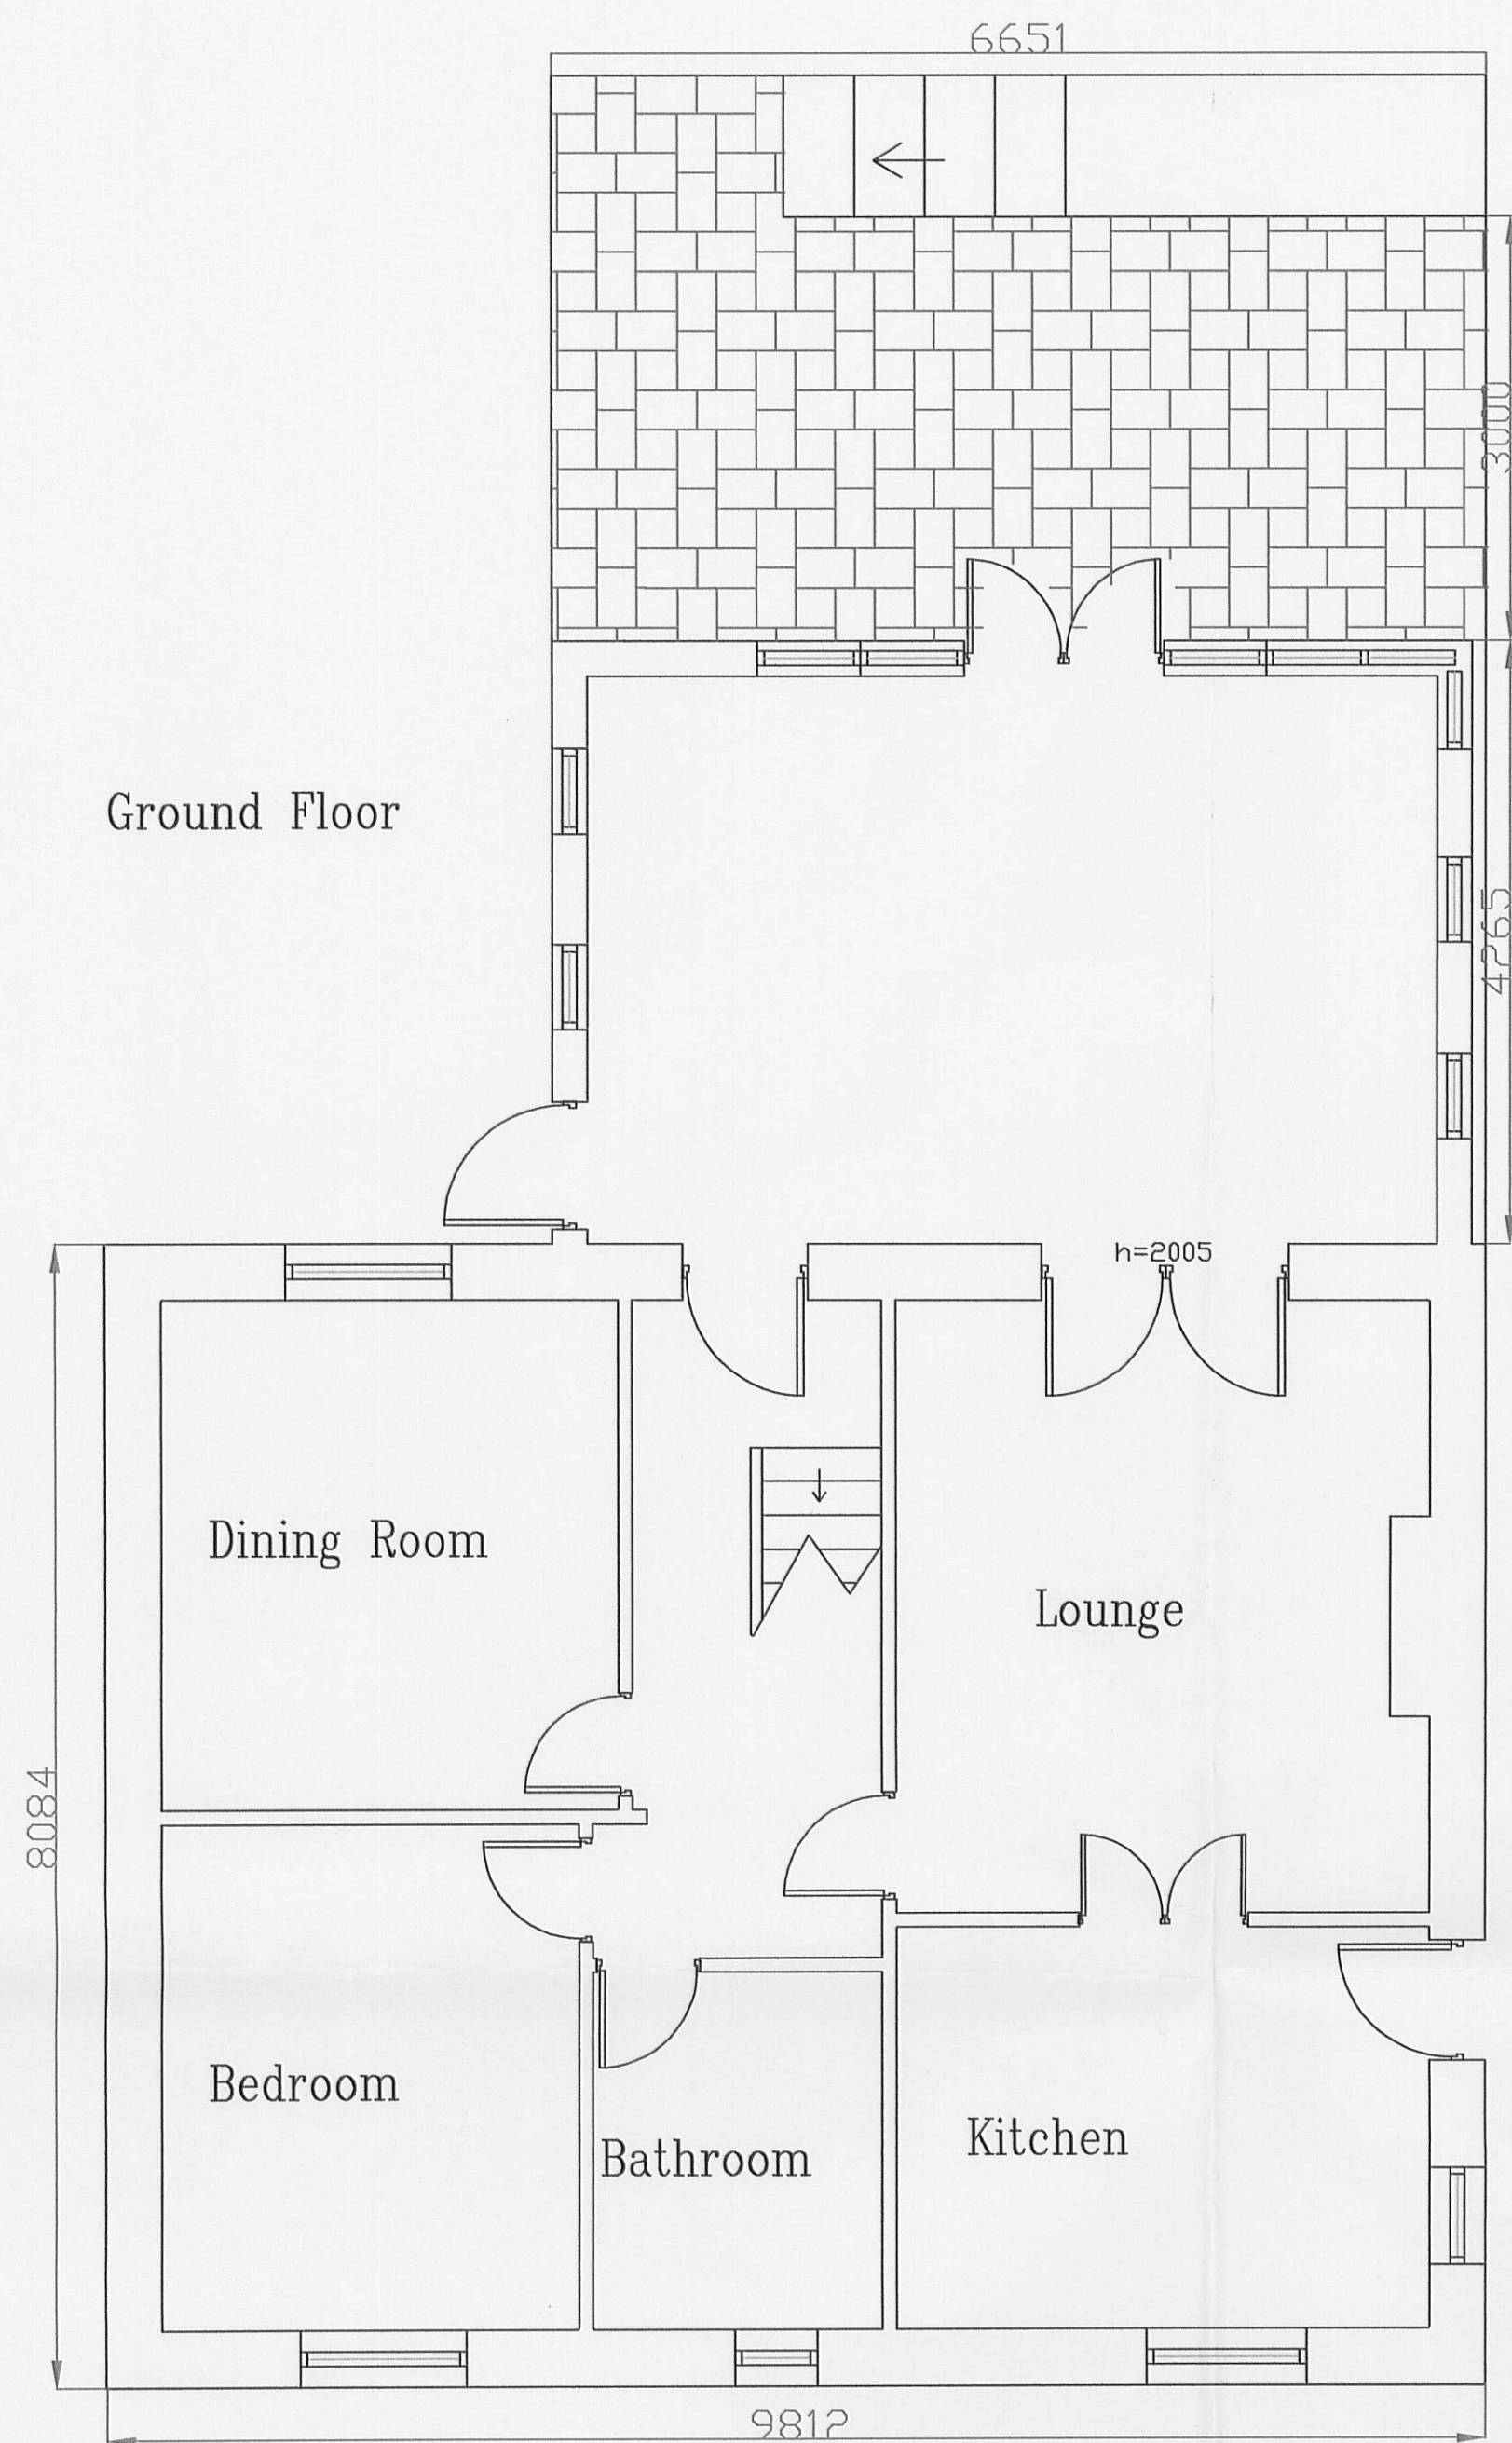

320120341P

Proposed	B 26/3 JT
Description	Rev Date By
AJH ASSOCIATES	
Chartered Building Surveyors	
Client	MR & MRS BULLOCK
Project	MEADOW BANK SAWLEY ROAD GRINDLETON
Drawn by	JT
Checked by	TH
Scale	1:50
Date	19/03/2012
By	JT
Check	TH
Rev	2864/201
DO NOT SCALE THIS DRAWING. CHECK ALL DIMENSIONS ON SITE	
THIS DRAWING IS PROVIDED BY OFFSHORE. IT MAY NOT BE REPRODUCED IN ANY FORM OR BY ANY MEANS FOR ANY PURPOSE, WITHOUT OBTAINING WRITTEN PERMISSION FROM AJH ASSOCIATES	