
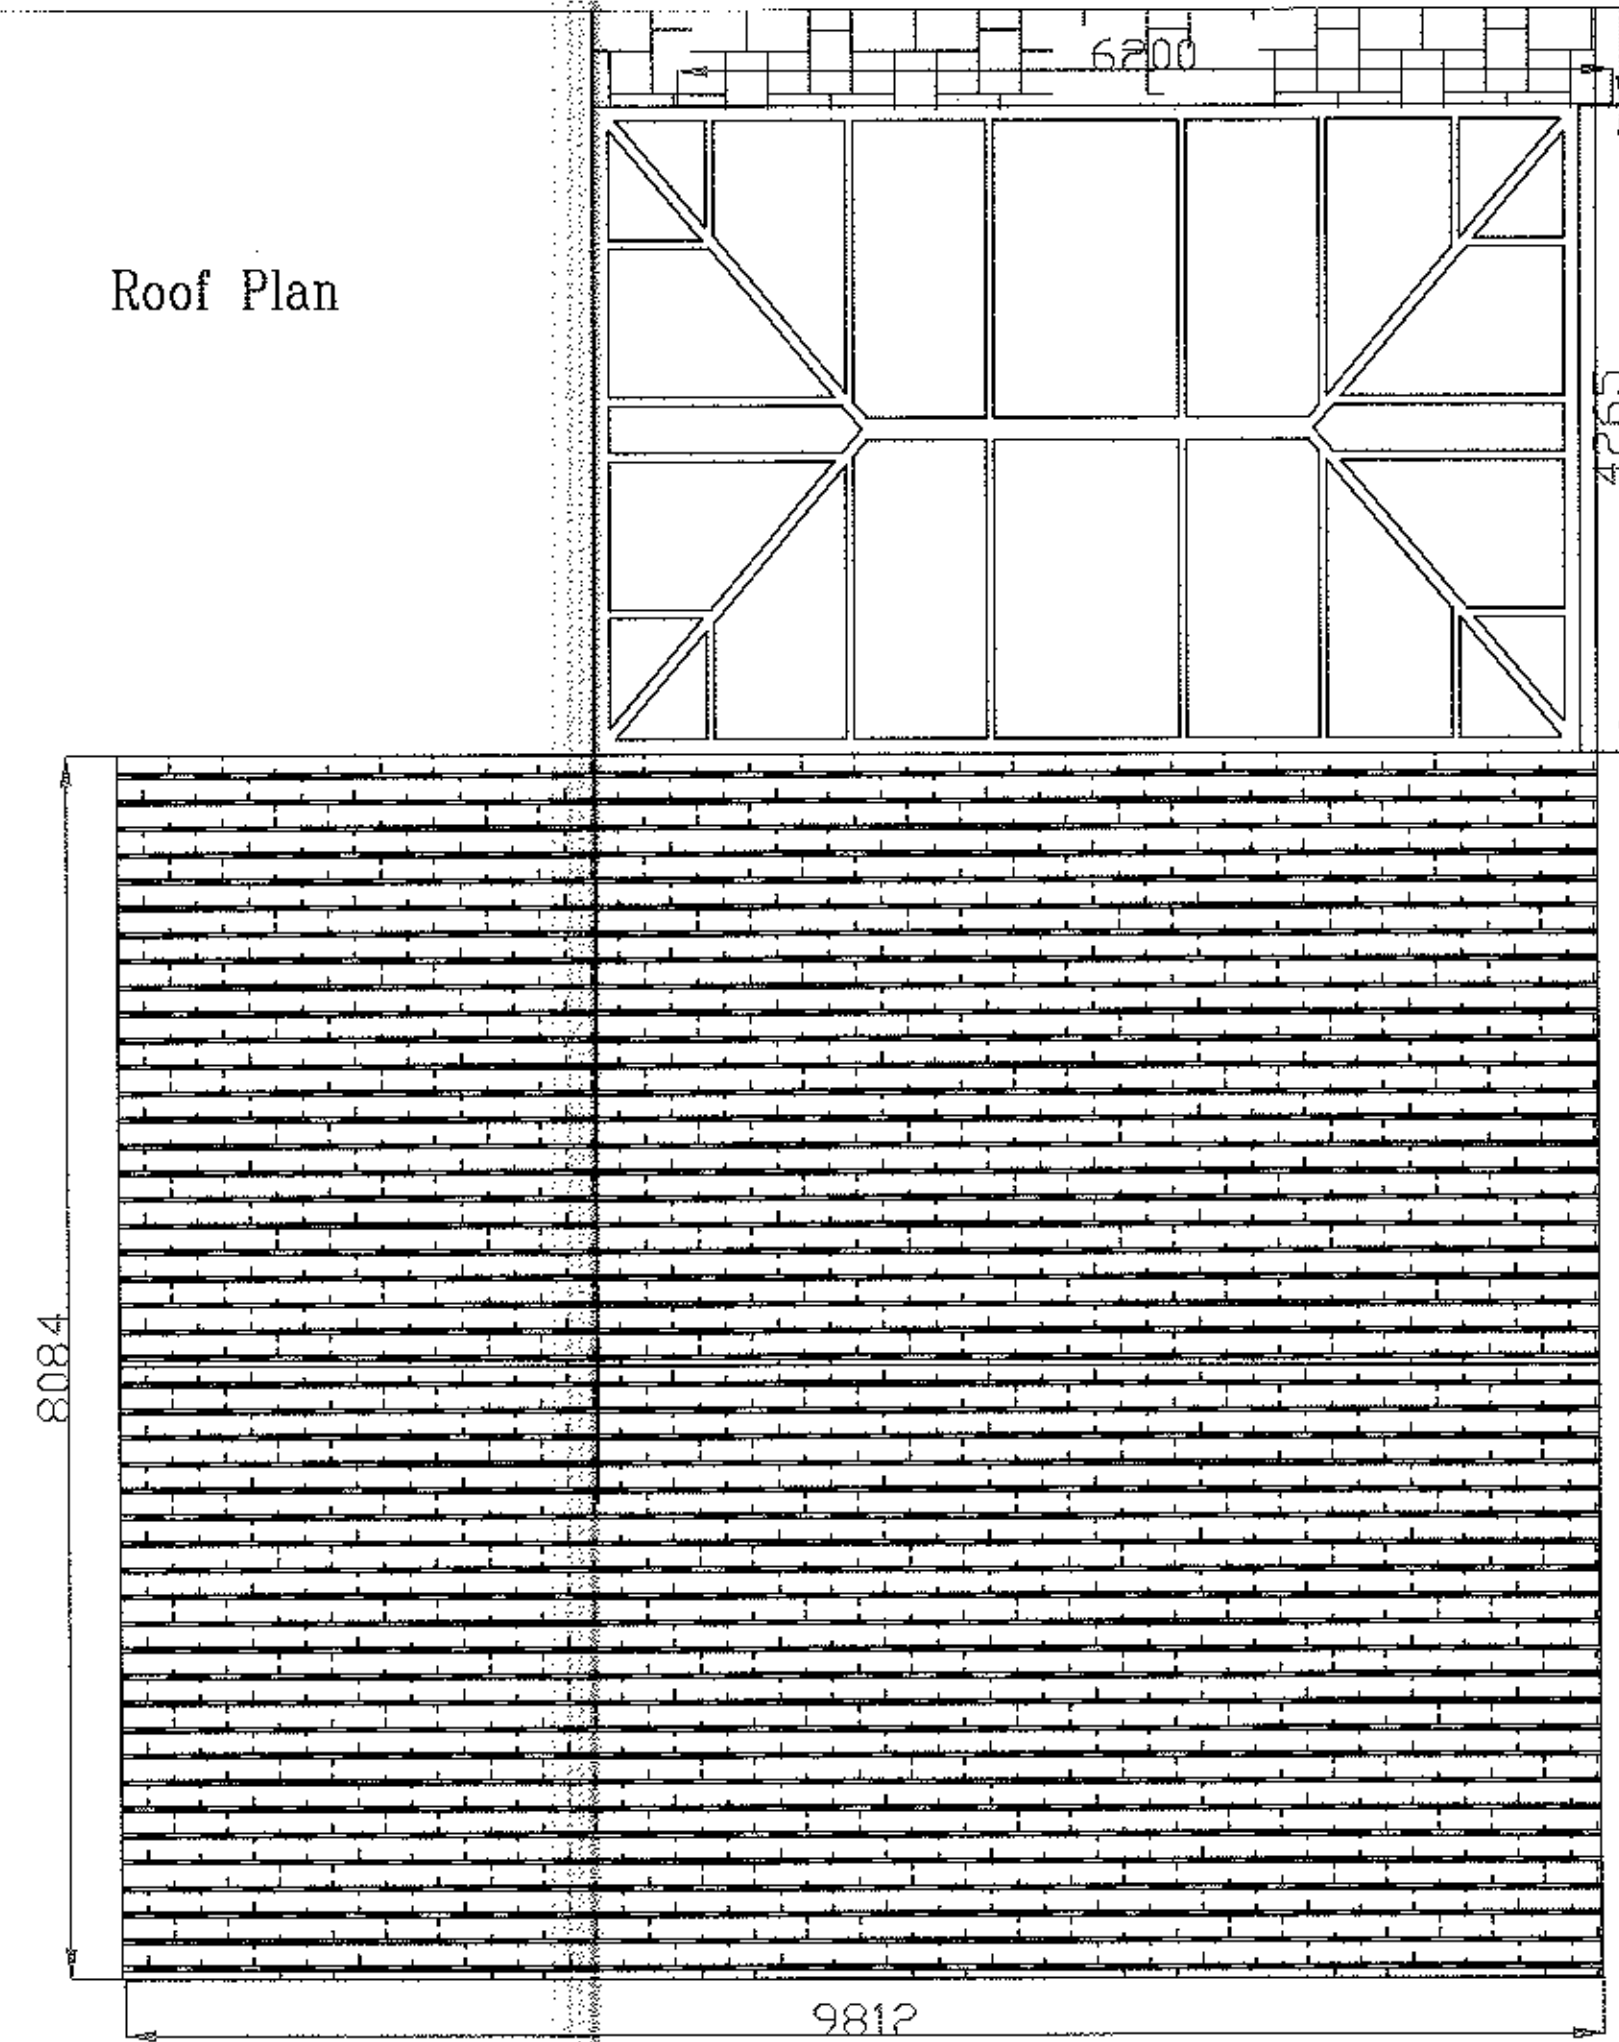
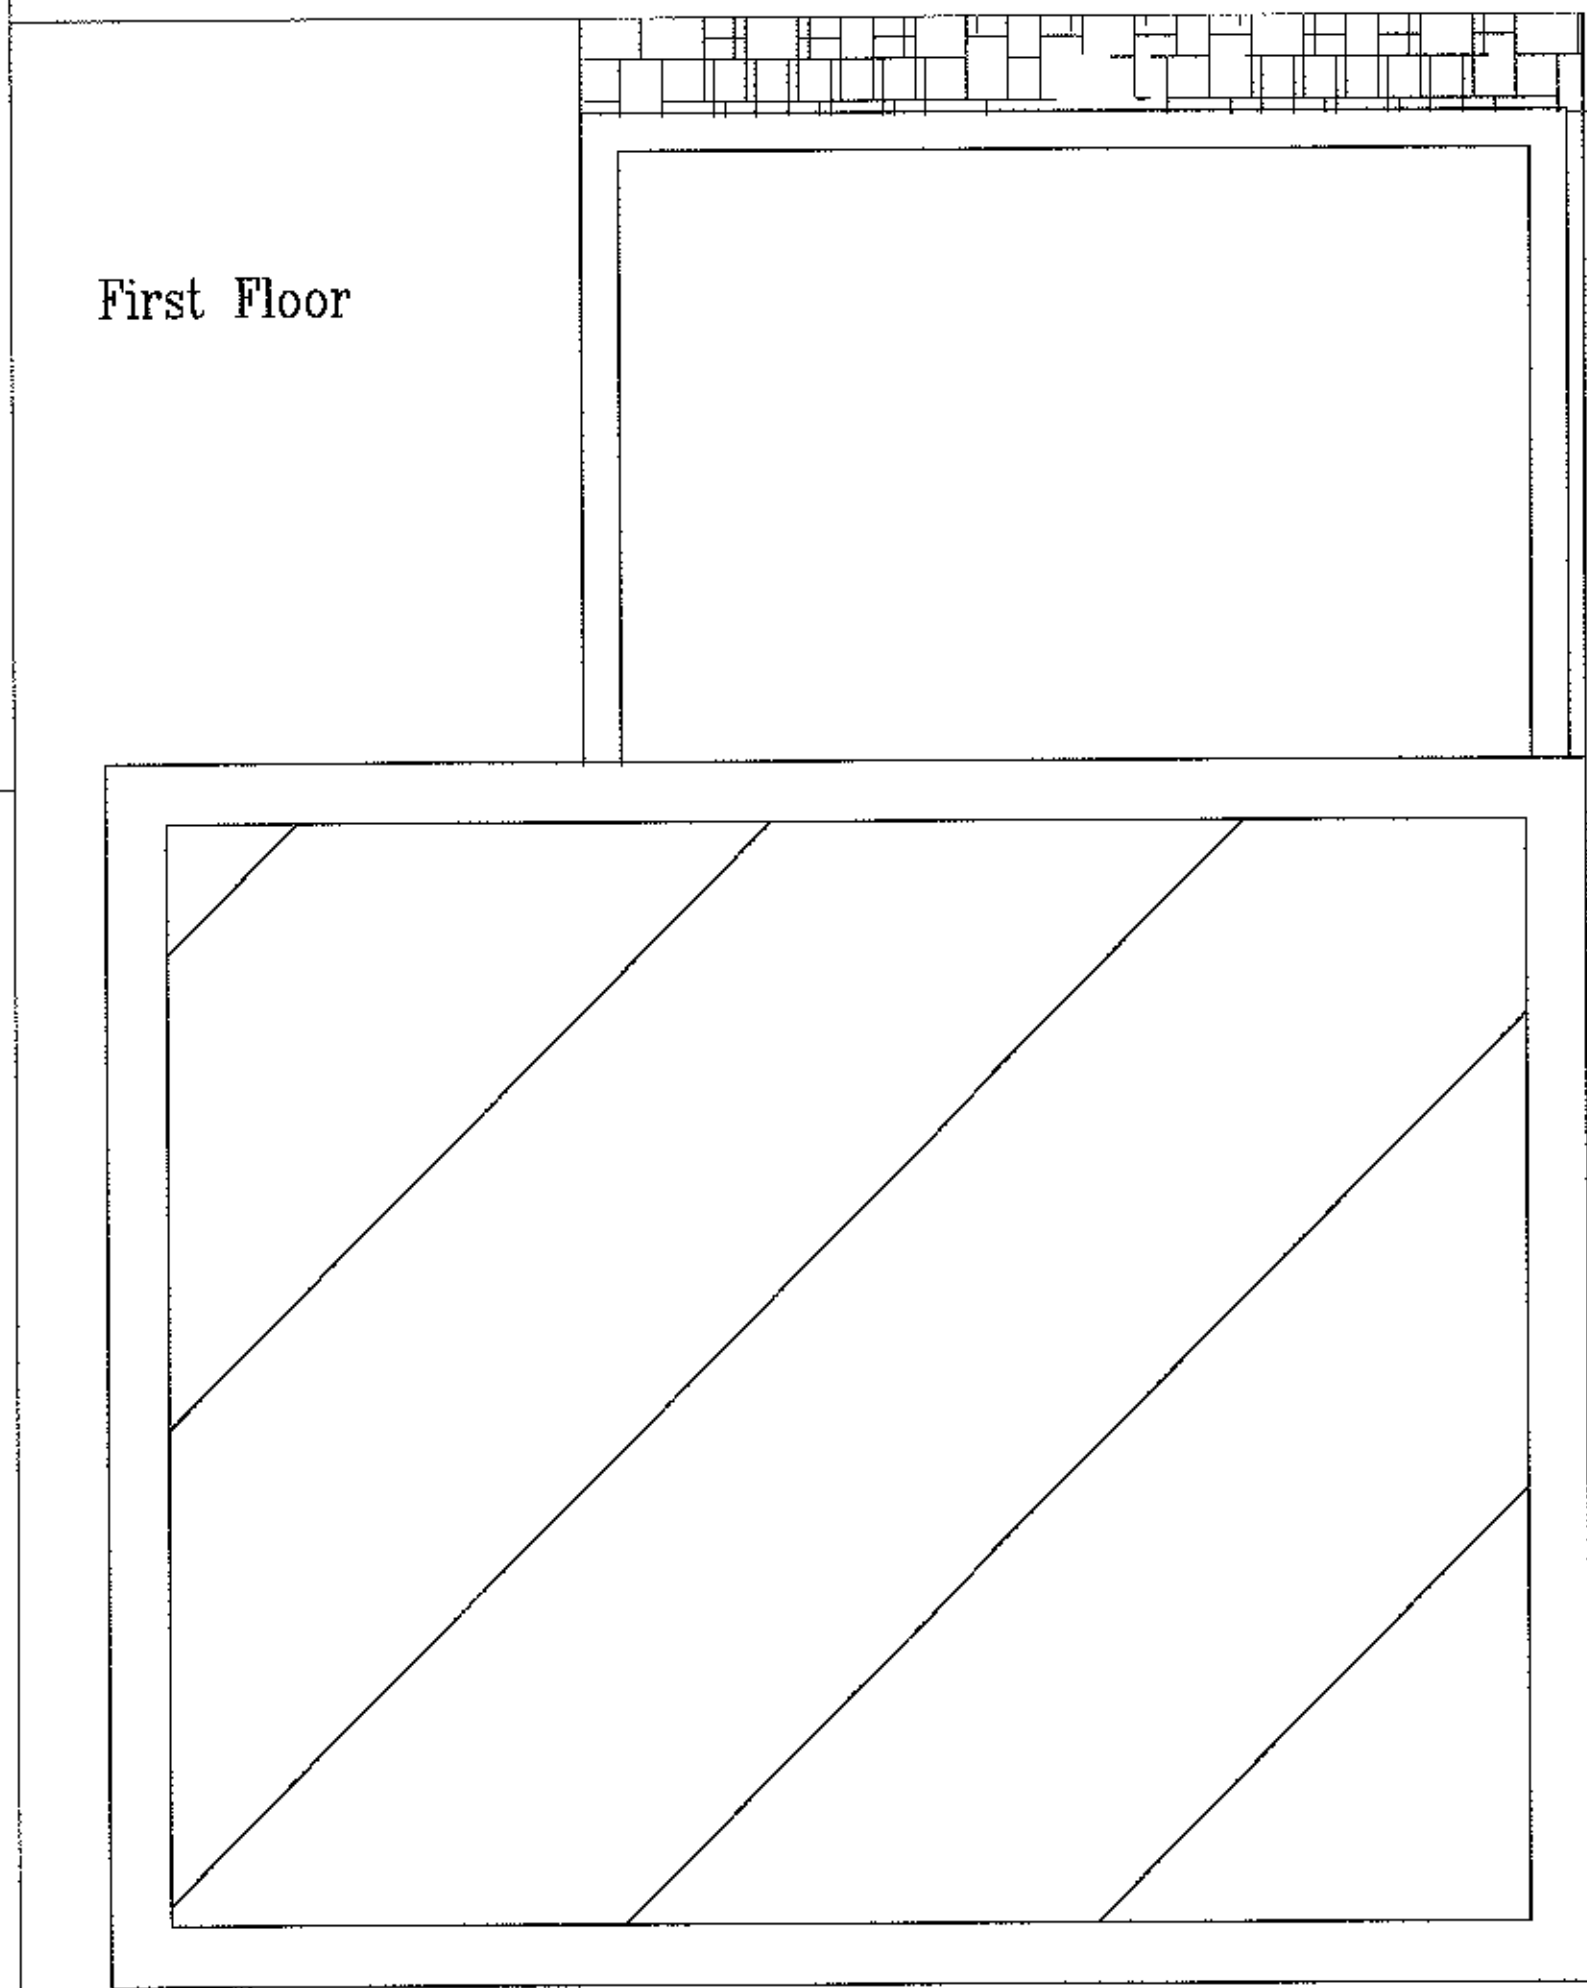
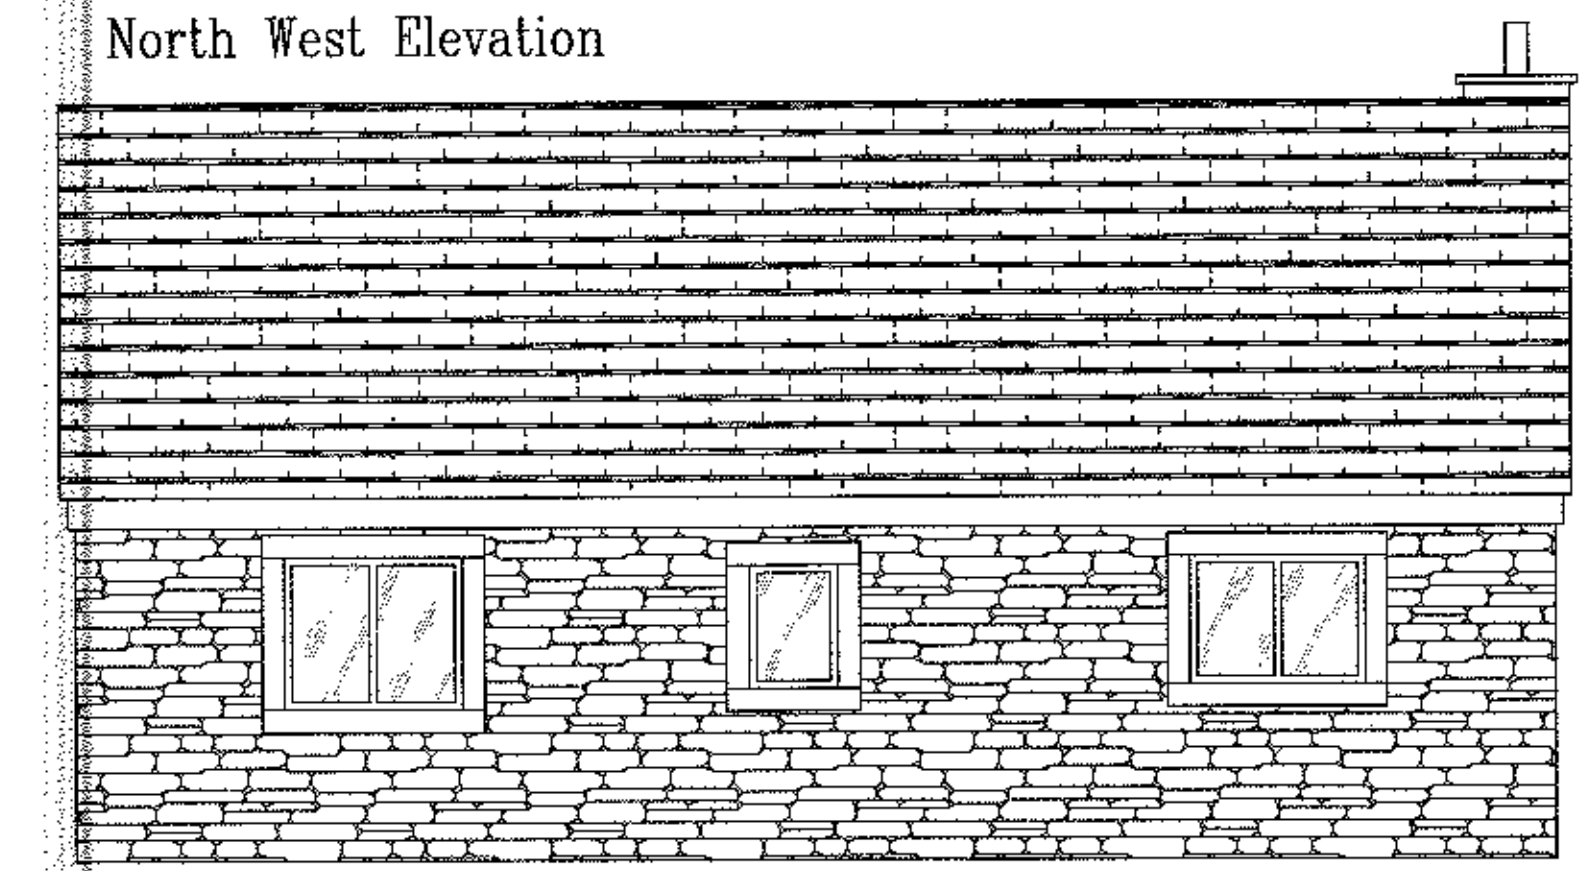
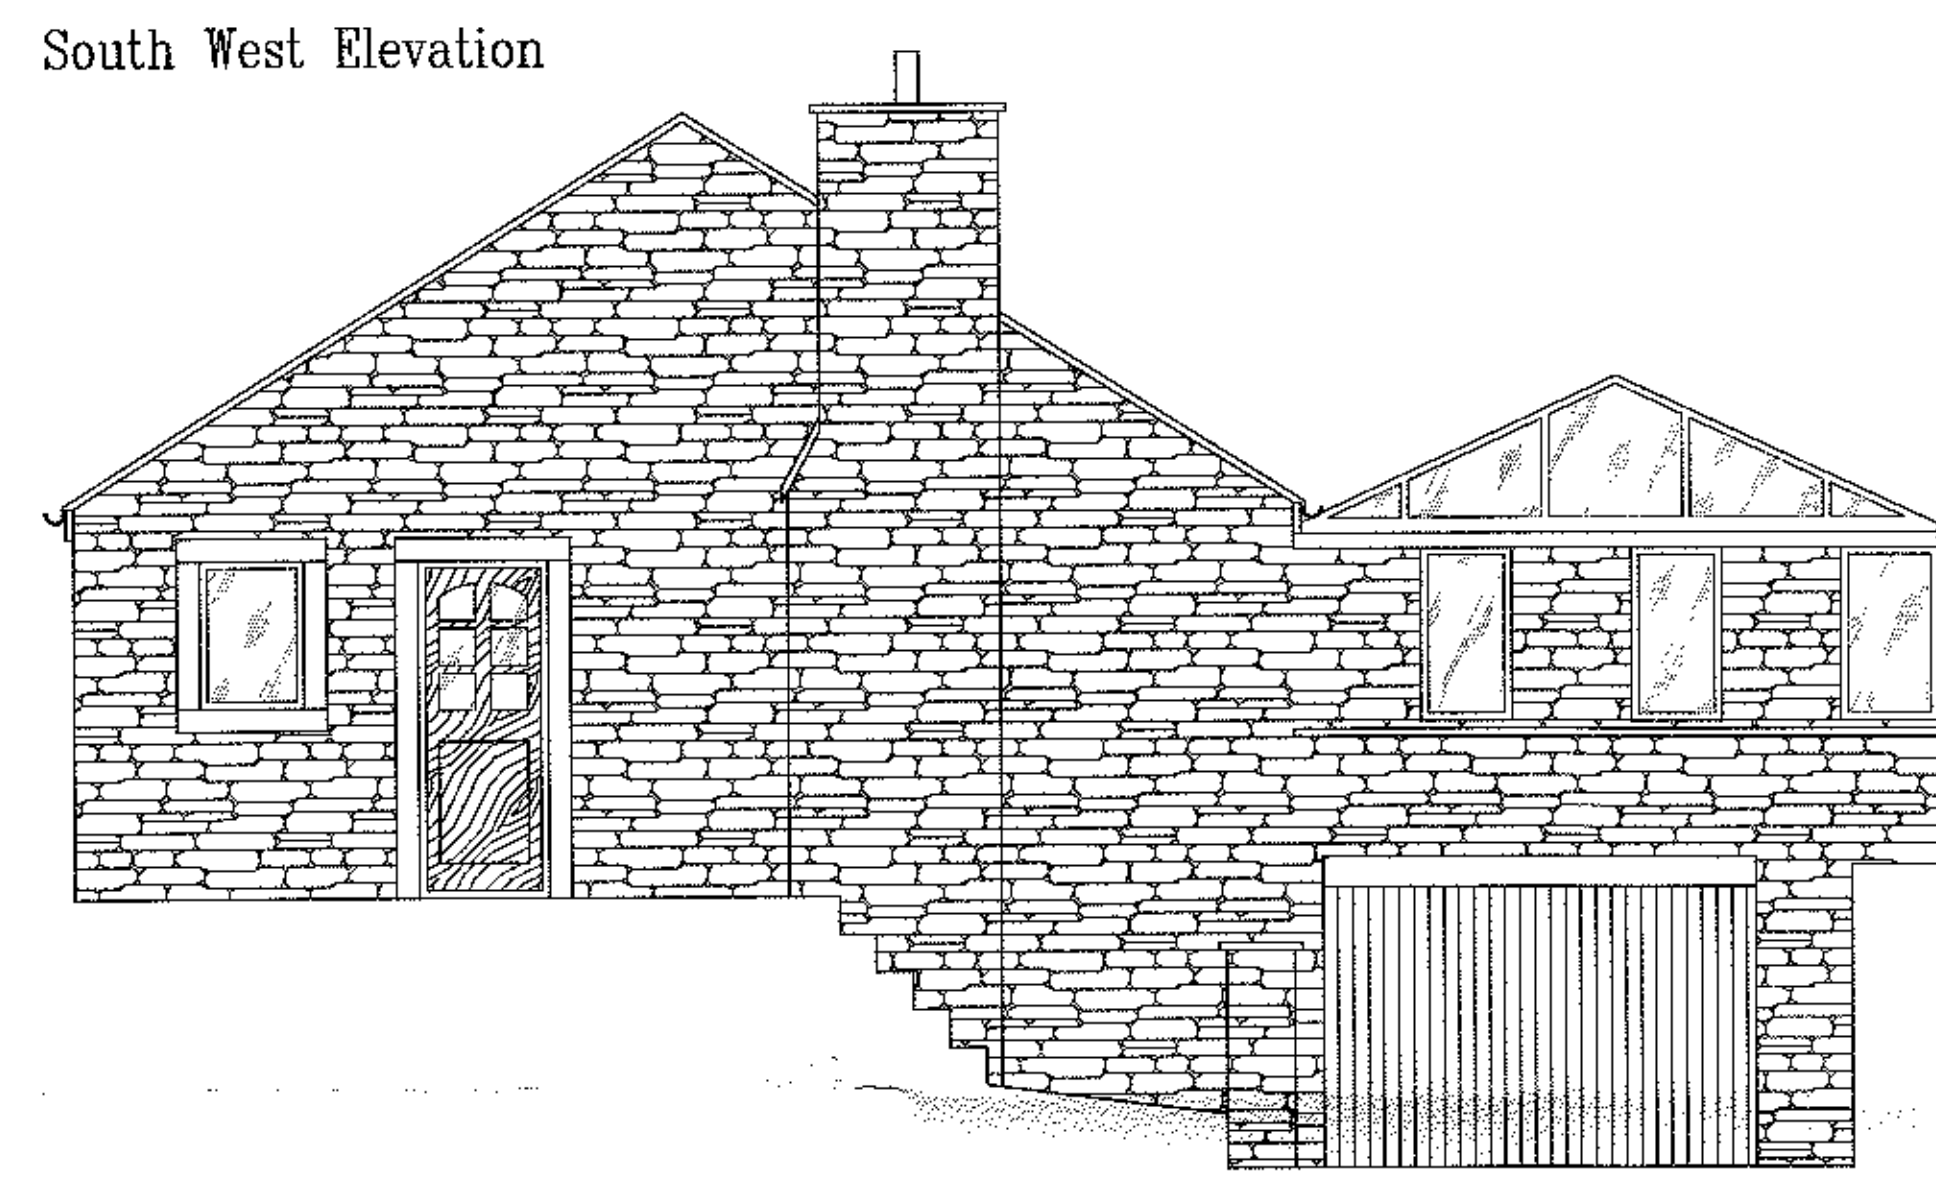
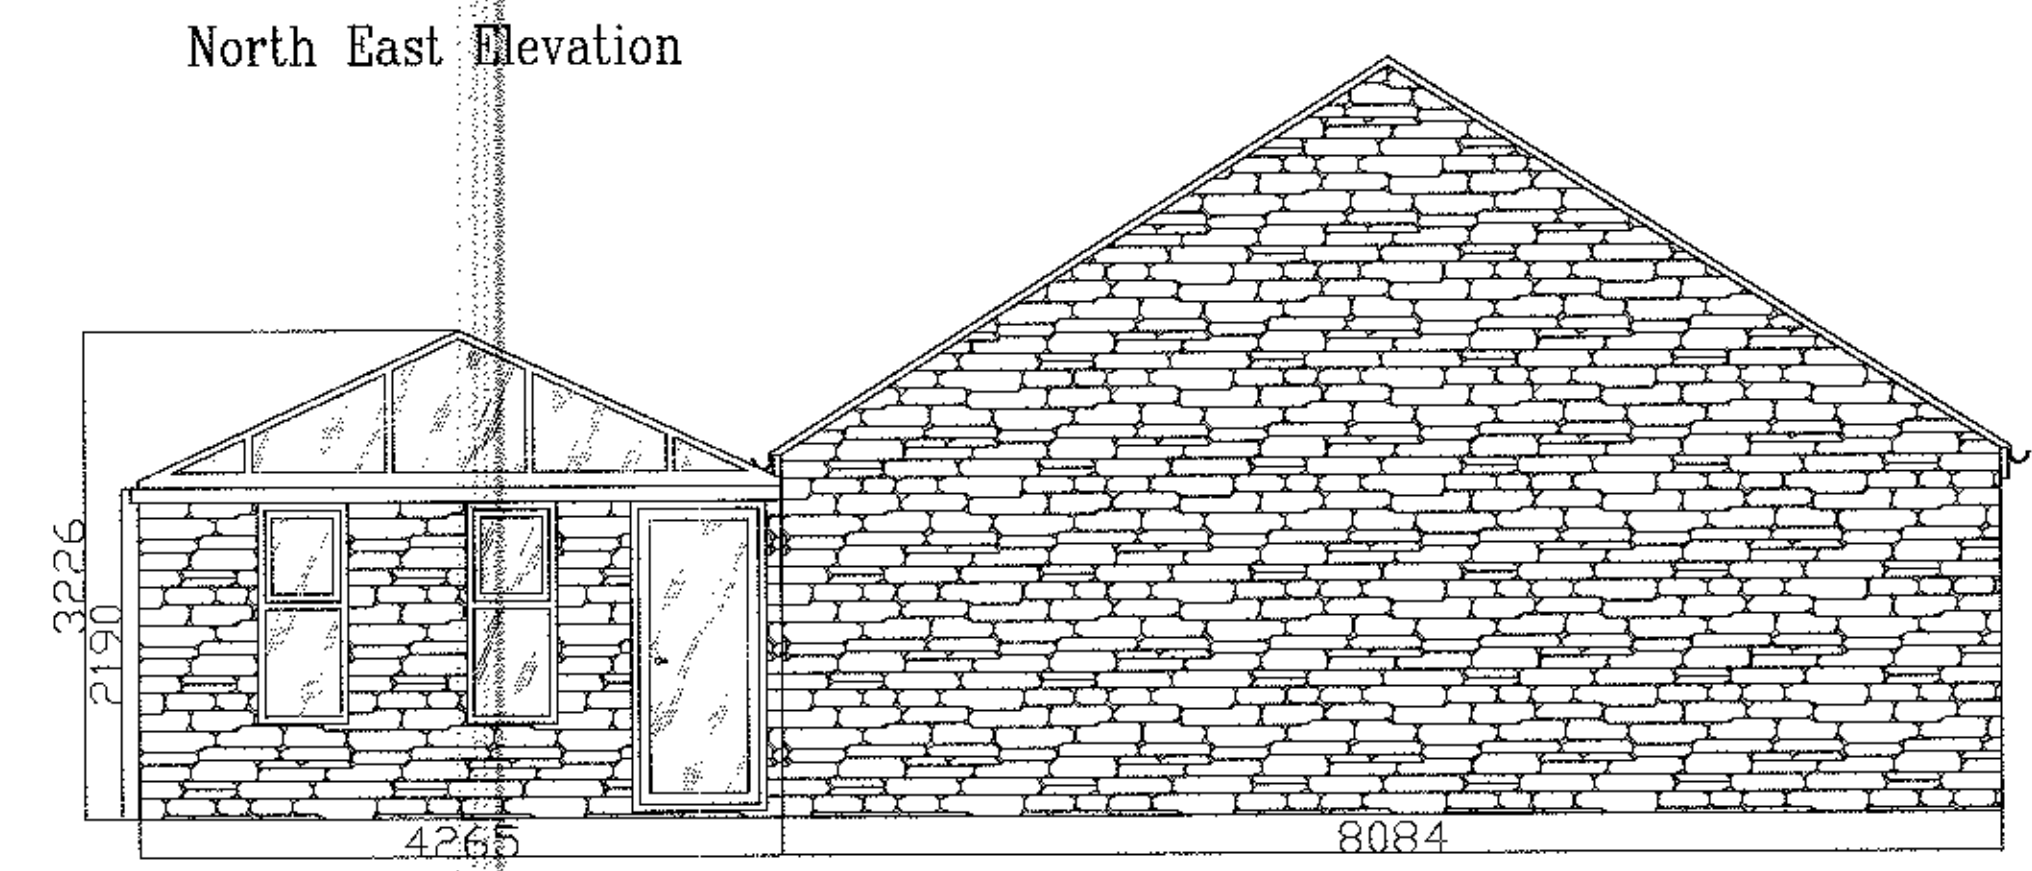
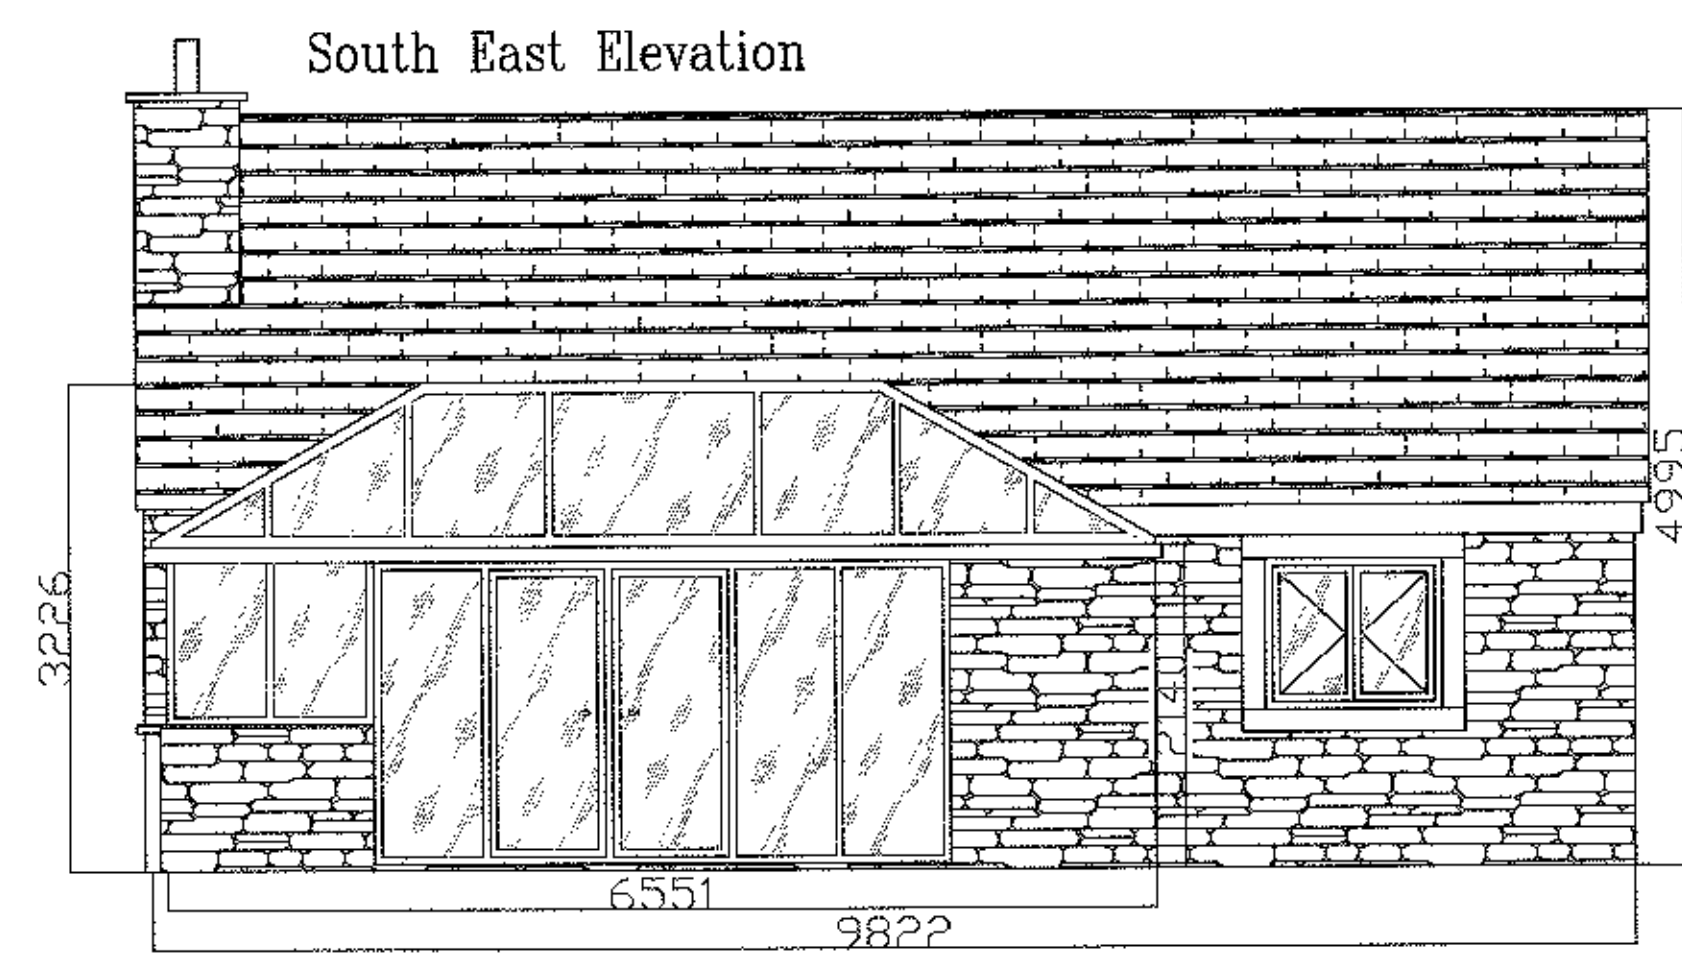


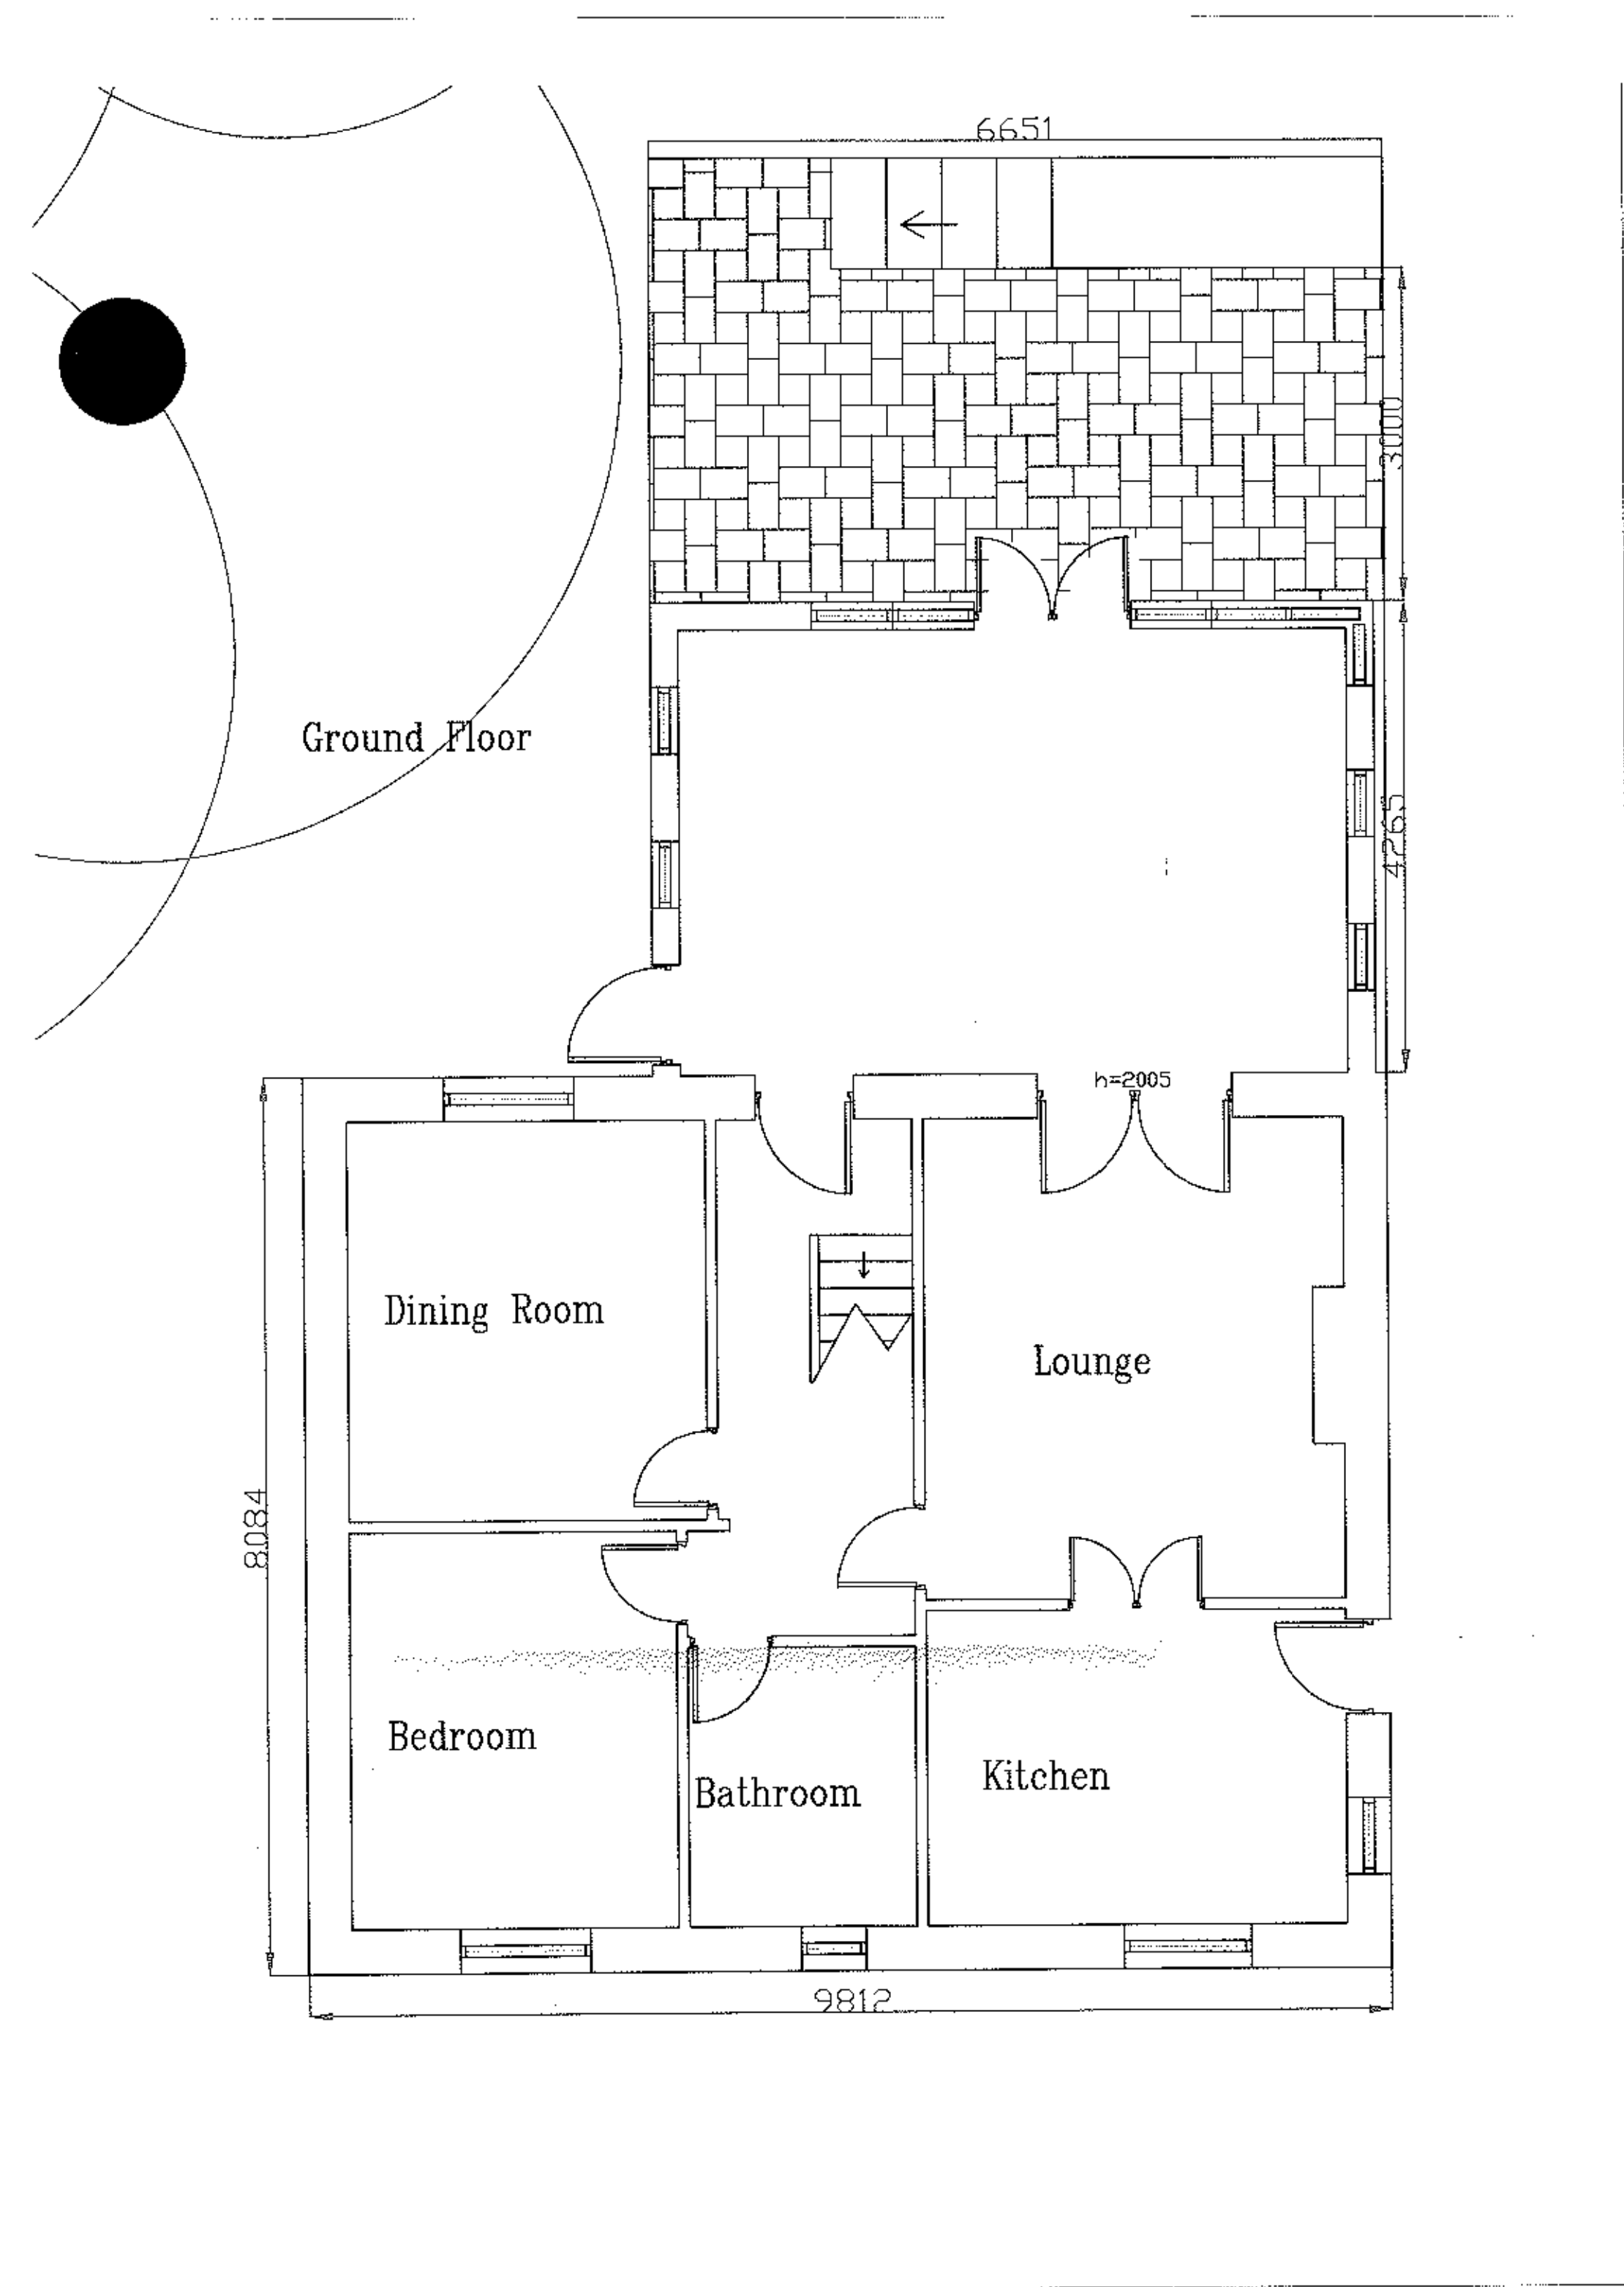

320120341

AMENDED PLANS RECEIVED
DATE 23/05/12

Proposed	B 26/3 JT
AJH ASSOCIATES Chartered Building Surveyors	
At Southfield Court Sawley Lane Road Grindleyton	
Tel: 01924 450000 Fax: 01924 450001 E-mail: info@ajhassociates.co.uk Web: www.ajhassociates.co.uk	
Client	MR & MRS BULLOCK
Project	MEADOW BANK SAWLEY ROAD GRINDLEYTON
Drawings	PROPOSED PLANS PROPOSED ELEVATIONS
Scale	1:50
Date	13/09/2012
By	JT
Check	TH
Drawn	2884/201

DO NOT SCALE THIS DRAWING. CHECK ALL DIMENSIONS ON SITE.

THIS DRAWING IS INTENDED TO BE USED IN CONNECTION WITH THE PROVISION OF A BUILDING SURVEY. IT IS NOT TO BE USED FOR ANY OTHER PURPOSE. WITHOUT CAUSING THIRD PARTY DAMAGE TO THE SURVEYOR'S REPUTATION.