




EXISTING ELEVATIONS (1:100 Scale)



Side 2 Elevation

PROPOSED ELEVATIONS (1:100 Scale)

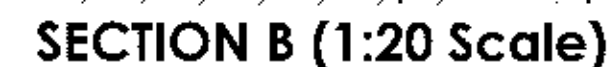

THIS DRAWING SHALL NOT BE SCALED TO ASCERTAIN ANY
DIMENSIONS WORK TO FIGURED DIMS ONLY

scale 1:20, 1:50, 1:100

✱ sheet size A1

001 004 C

001	001	C
job number	drawing number	revision