


REC'D 19/4/12

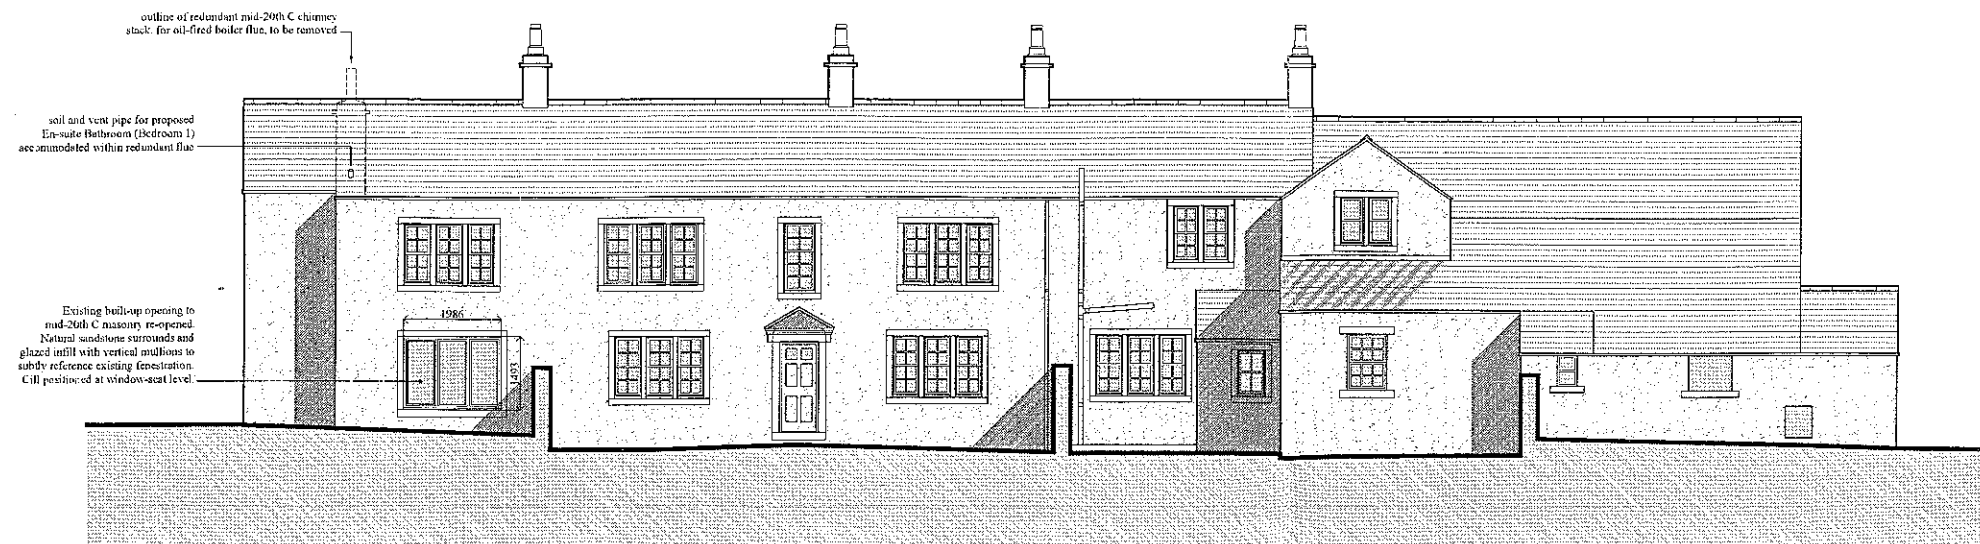

PROPOSED ELEVATION - Front (east)

320120366P



PROPOSED ELEVATION - Rear (west)



NOTES

This drawing is the property of Marshal Peters Associates Limited. Copyright is reserved by them and the drawing is issued on the condition that it is not copied in whole or in part without the express written consent of Marshal Peters Associates Limited.

Dimensions should not be scaled. All dimensions to be checked on site by the contractor prior to commencement of the works.

Revision	Date
A	Dimensions added to rear window April 2012

Marshal Peters Associates
Chartered Surveyors &
Historic Building Consultants

Office 4 Brooks de la
Downham
Clitheroe
BB7 4BP

Telephone 01209 446569
Facsimile 01209 440932
Email survey@marshalpeters.com

PROPOSED ALTERATIONS to
RED SYKE GATE
TWISTON, CLITHEROE
for
The Trustees of The Hon R C
Assheton's Settlement

Title	PROPOSED ELEVATIONS
Drawing no.	2359: 08
Revision	A
Scale	1:75
Drawn	mfp
Date	Mar. 12