



Rev 19/4/12


NOTES
This drawing is the property of Marshall Peters Associates Limited. Copyright is reserved by them and the drawing is issued on the condition that it is not copied in whole or in part without the express written consent of Marshall Peters Associates Limited.
Dimensions should not be scaled. All dimensions to be checked on site by the contractor prior to commencement of the works.

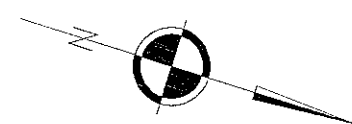

320120366P

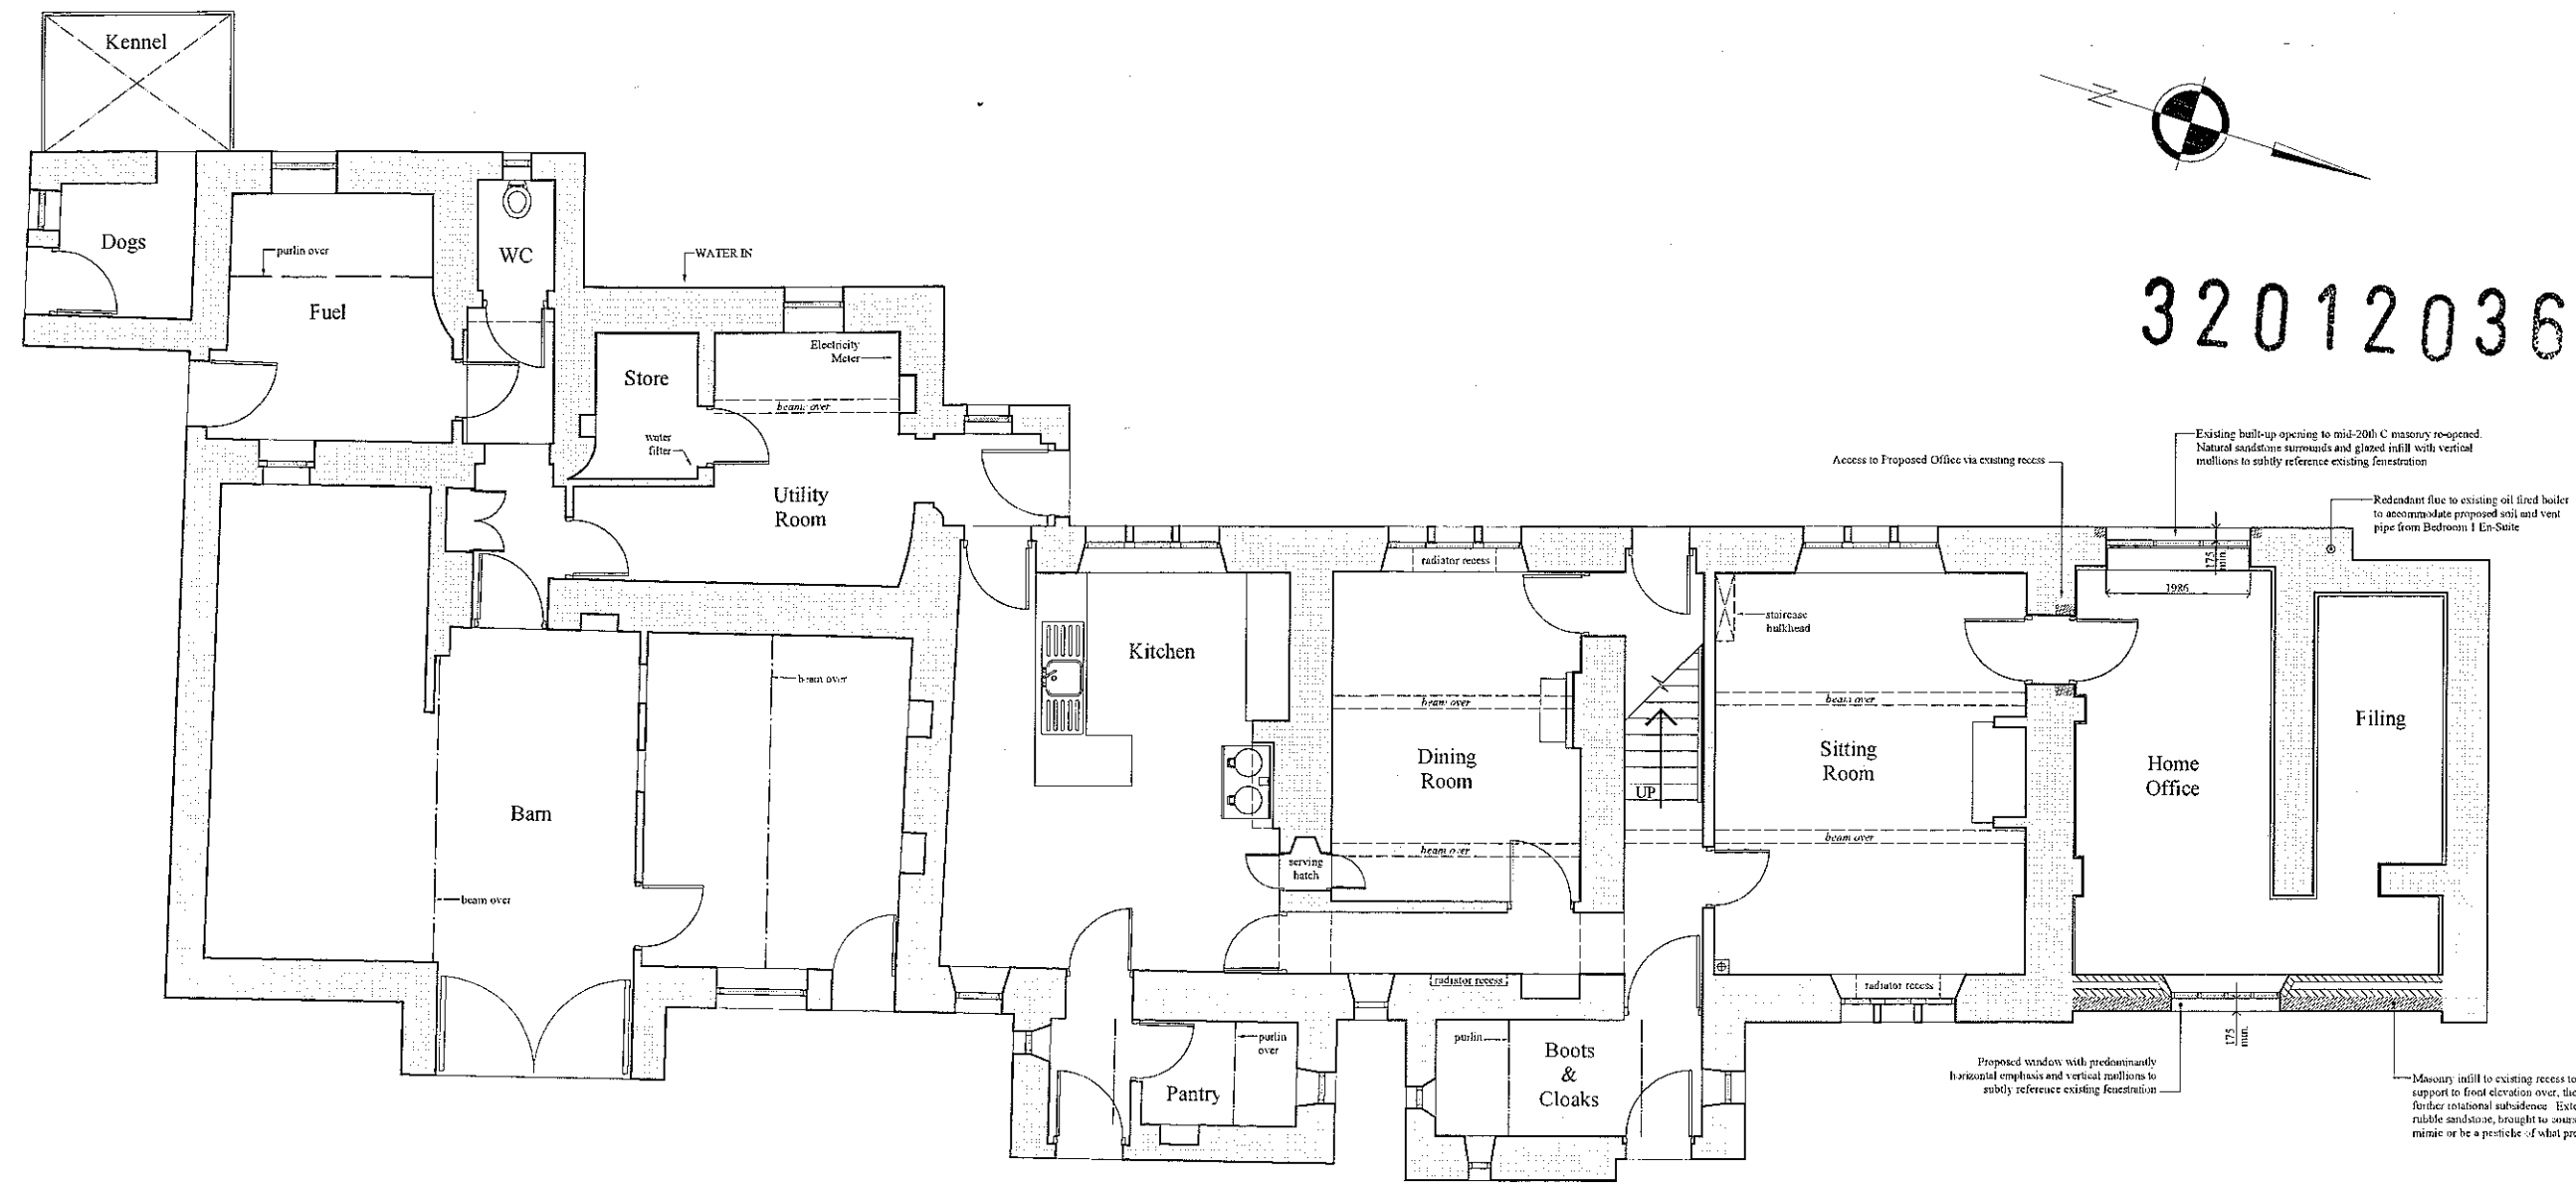

Proposed Plan at Ground Floor Level

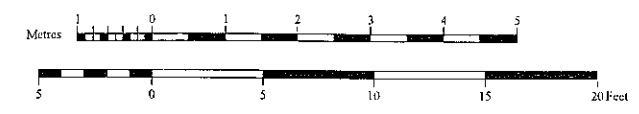

Revision	Date
A	Dimension added to rear window
	April 2012

Marshall Peters Associates
Chartered Surveyors & Historic Building Consultants

Office 4 Brookside Barn
Downham
Chilthorne
BB7 4BP

Telephone 01206 449059
Facsimile 01206 400032
Email survey@petersassociates.com

RICS

PROPOSED ALTERATIONS to
RED SYKE GATE
TWISTON, CLITHEROE
for
The Trustees of The Hon R C
Assheton's Settlement

Title PROPOSED (GF)	
Drawing no. 2359: 06	Revision A
Scale 1:50	Drawn mfp
Date Mar. 12	