


320120369P


AMENDED PLANS RECEIVED
DATE 01 June 2012




Side Elevation

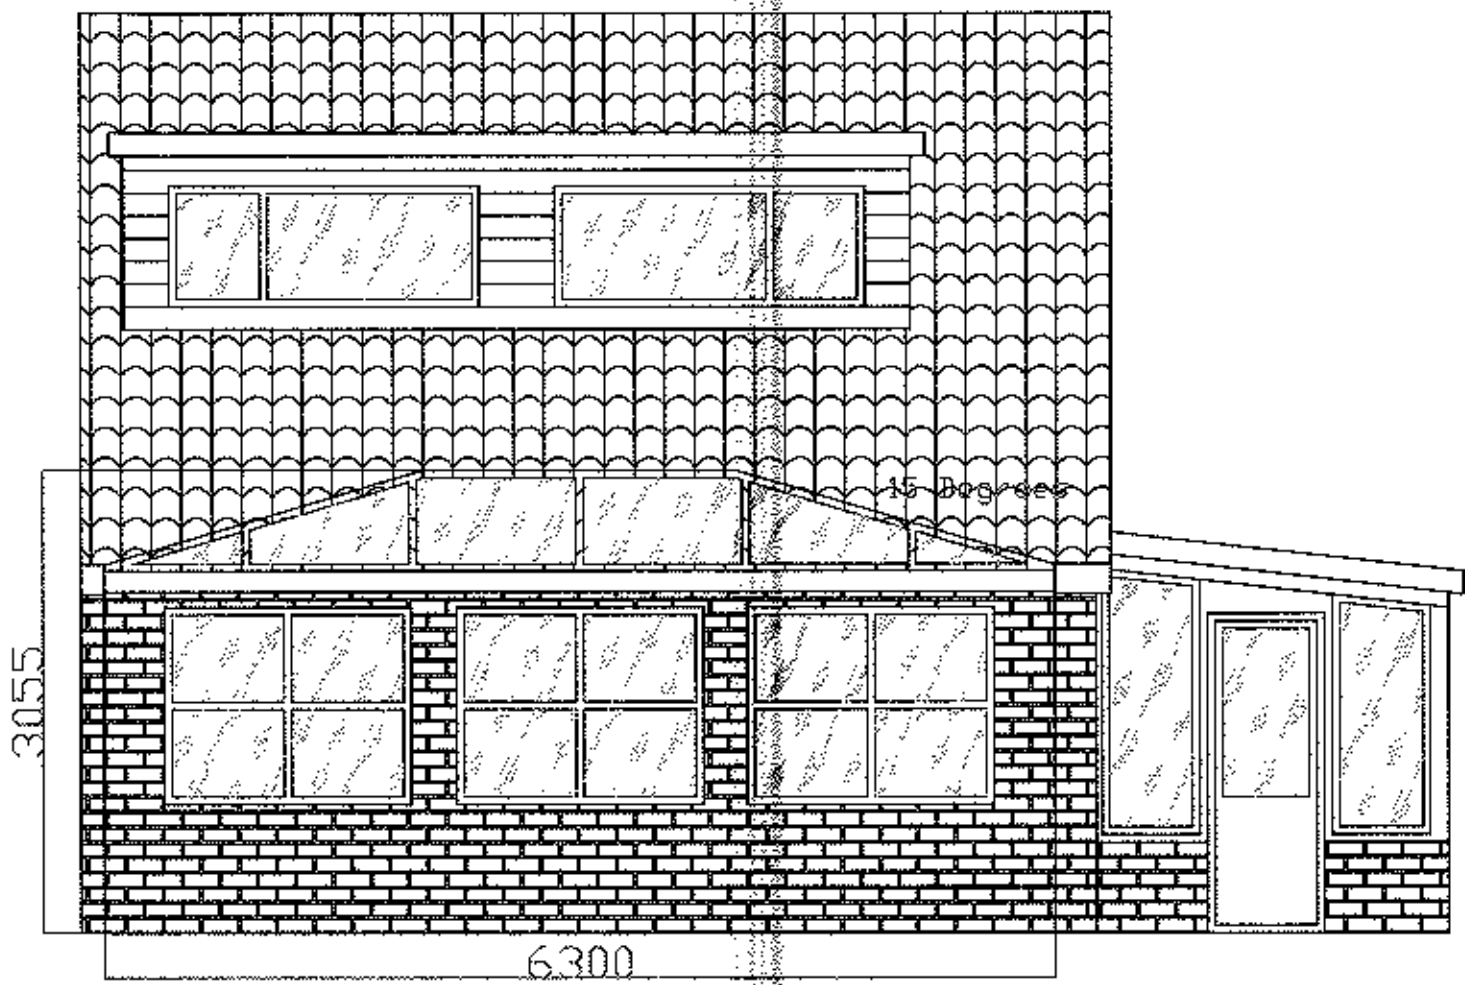

Rear Elevation

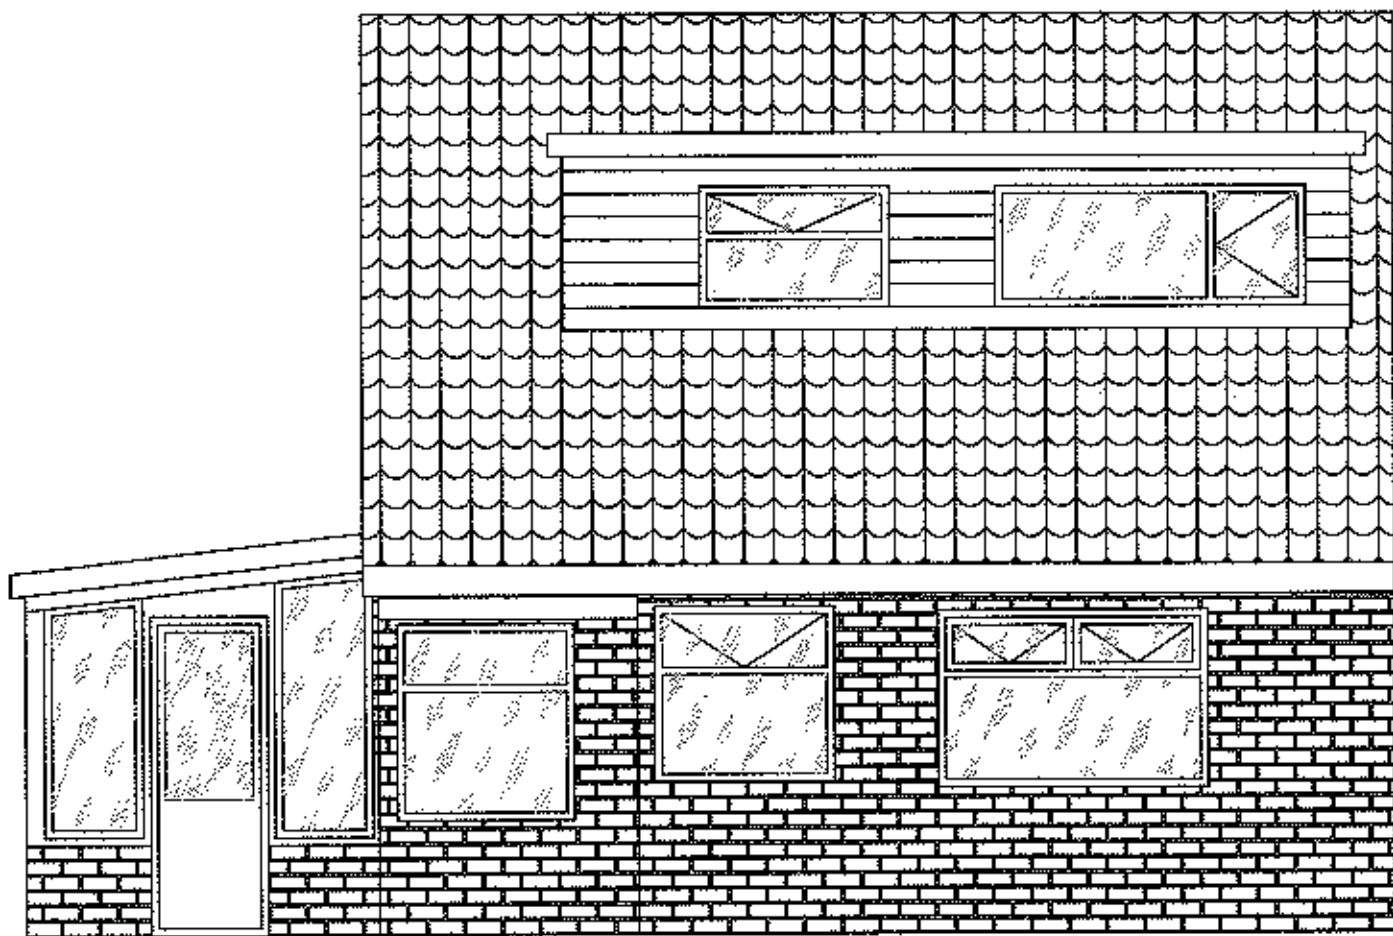

Front Elevation

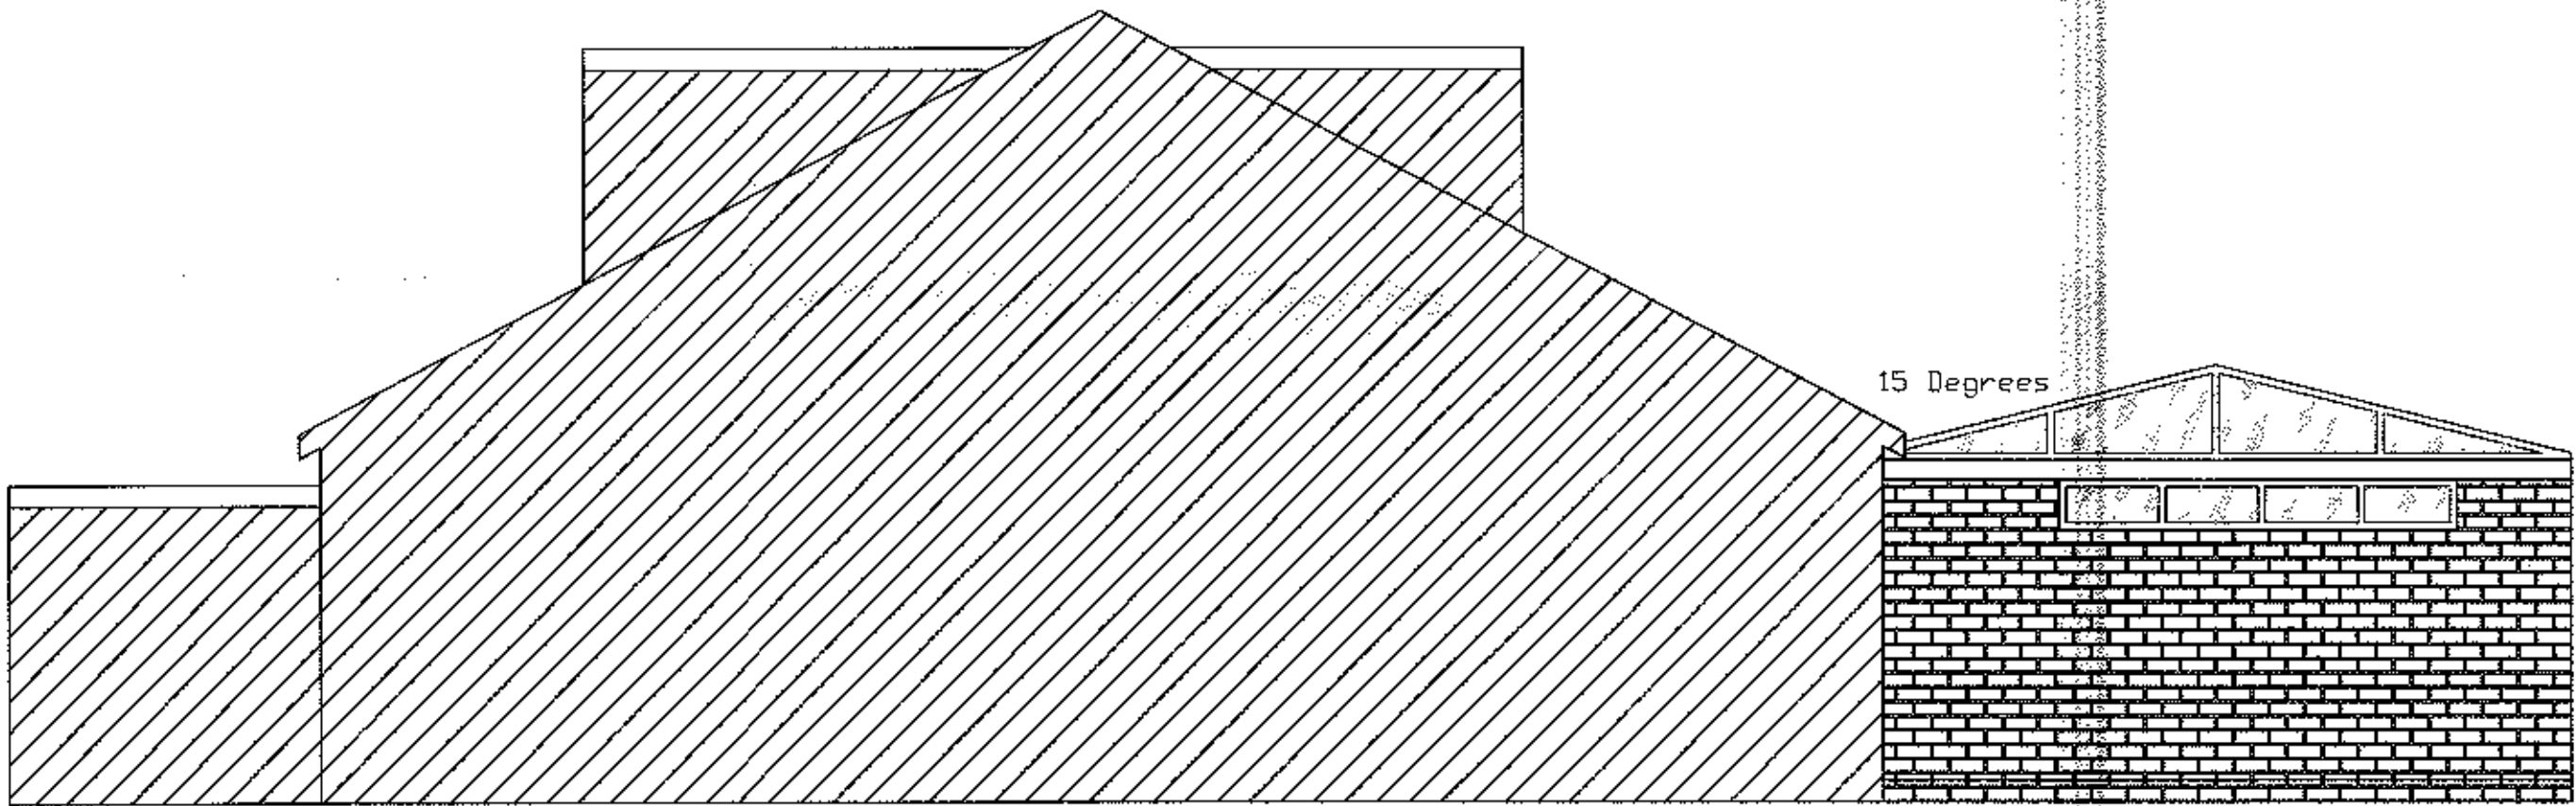

Side Elevation

320120369P

AMENDED PLANS RECEIVED
DATE 01 June 2012

Roof angle revised to 15 degrees	B	31/05/12	JT
Description	Rev	Date	By

AJH ASSOCIATES
Chartered Building Surveyors

21 Deanfield Court
Pimlico Link Road
Clitheroe
Lancs BB7 1QS
Tel: 01200 429967
Fax: 01200 429968
e-mail: info@ajh-associates.co.uk
www.ajh-associates.co.uk

Client	MR & MRS HODDS	Scale	1:50
Project	2 HOMEACRE AVENUE SABDEN	Date	02/04/12
Description	PROPOSED ELEVATIONS	By	JT
		Checked	TH
		No.	2868/202

DO NOT SCALE THIS DRAWING. CHECK ALL DIMENSIONS ON SITE

THIS DRAWING IS PROTECTED BY COPYRIGHT. IT MAY NOT BE REPRODUCED IN ANY FORM OR BY ANY MEANS FOR ANY PURPOSE, WITHOUT GAINING PRIOR WRITTEN PERMISSION FROM AJH ASSOCIATES