






Side Elevation

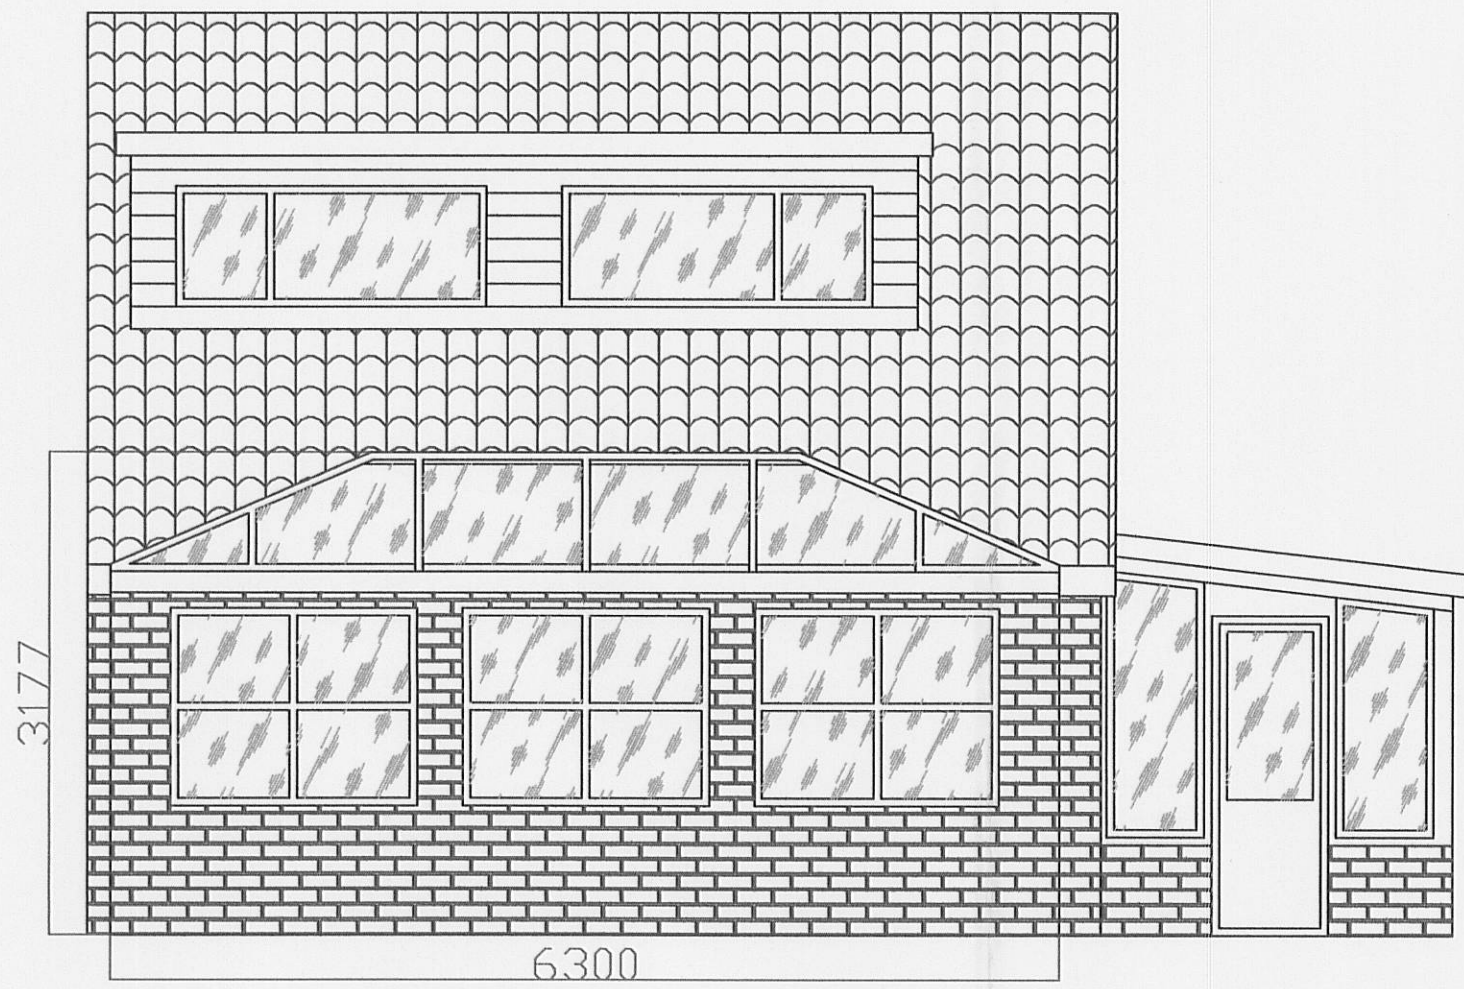

Rear Elevation

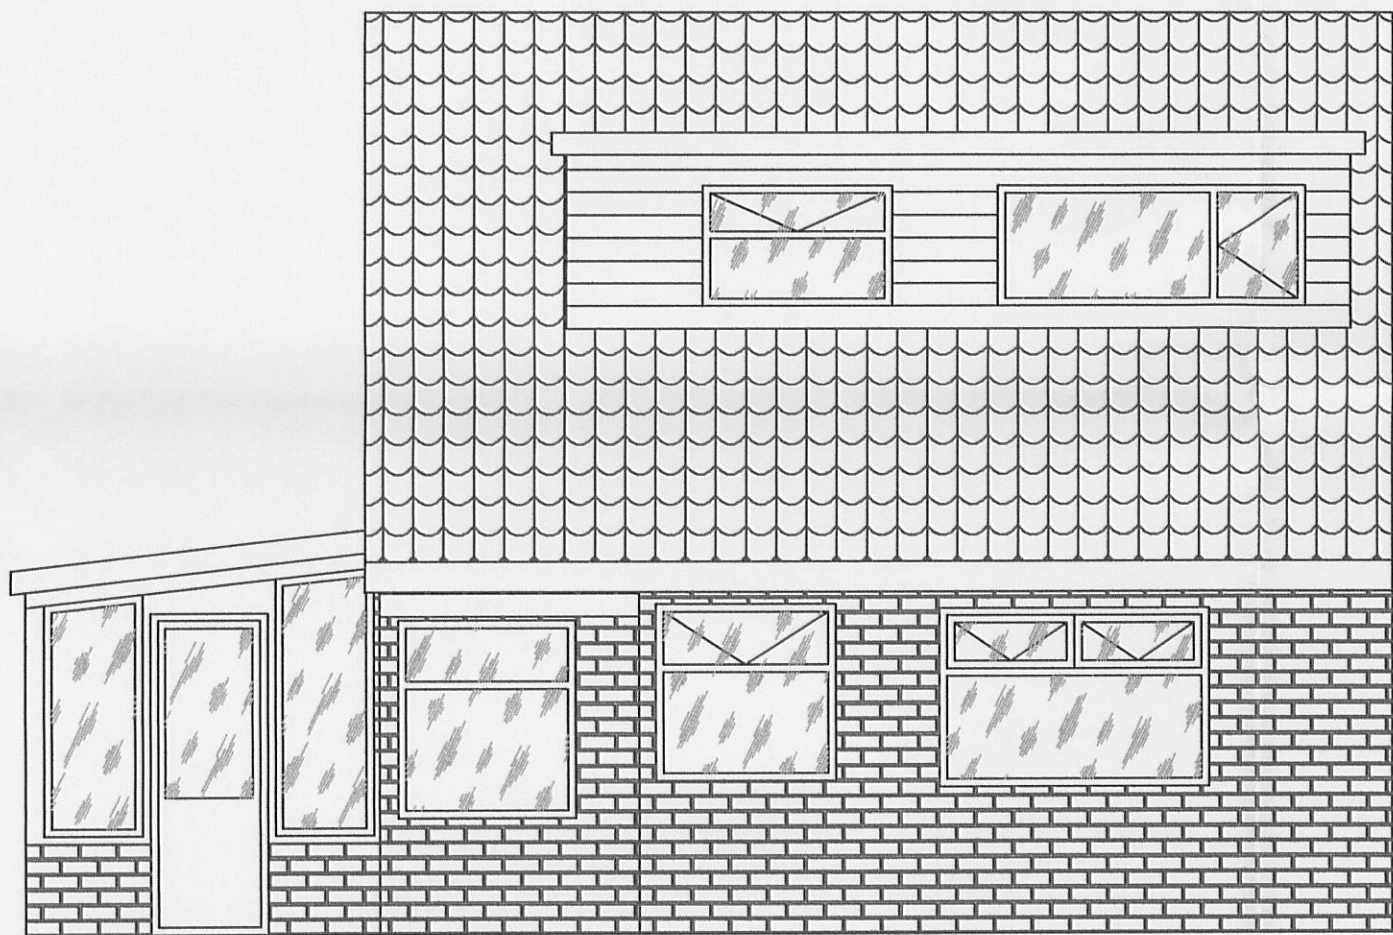

Front Elevation

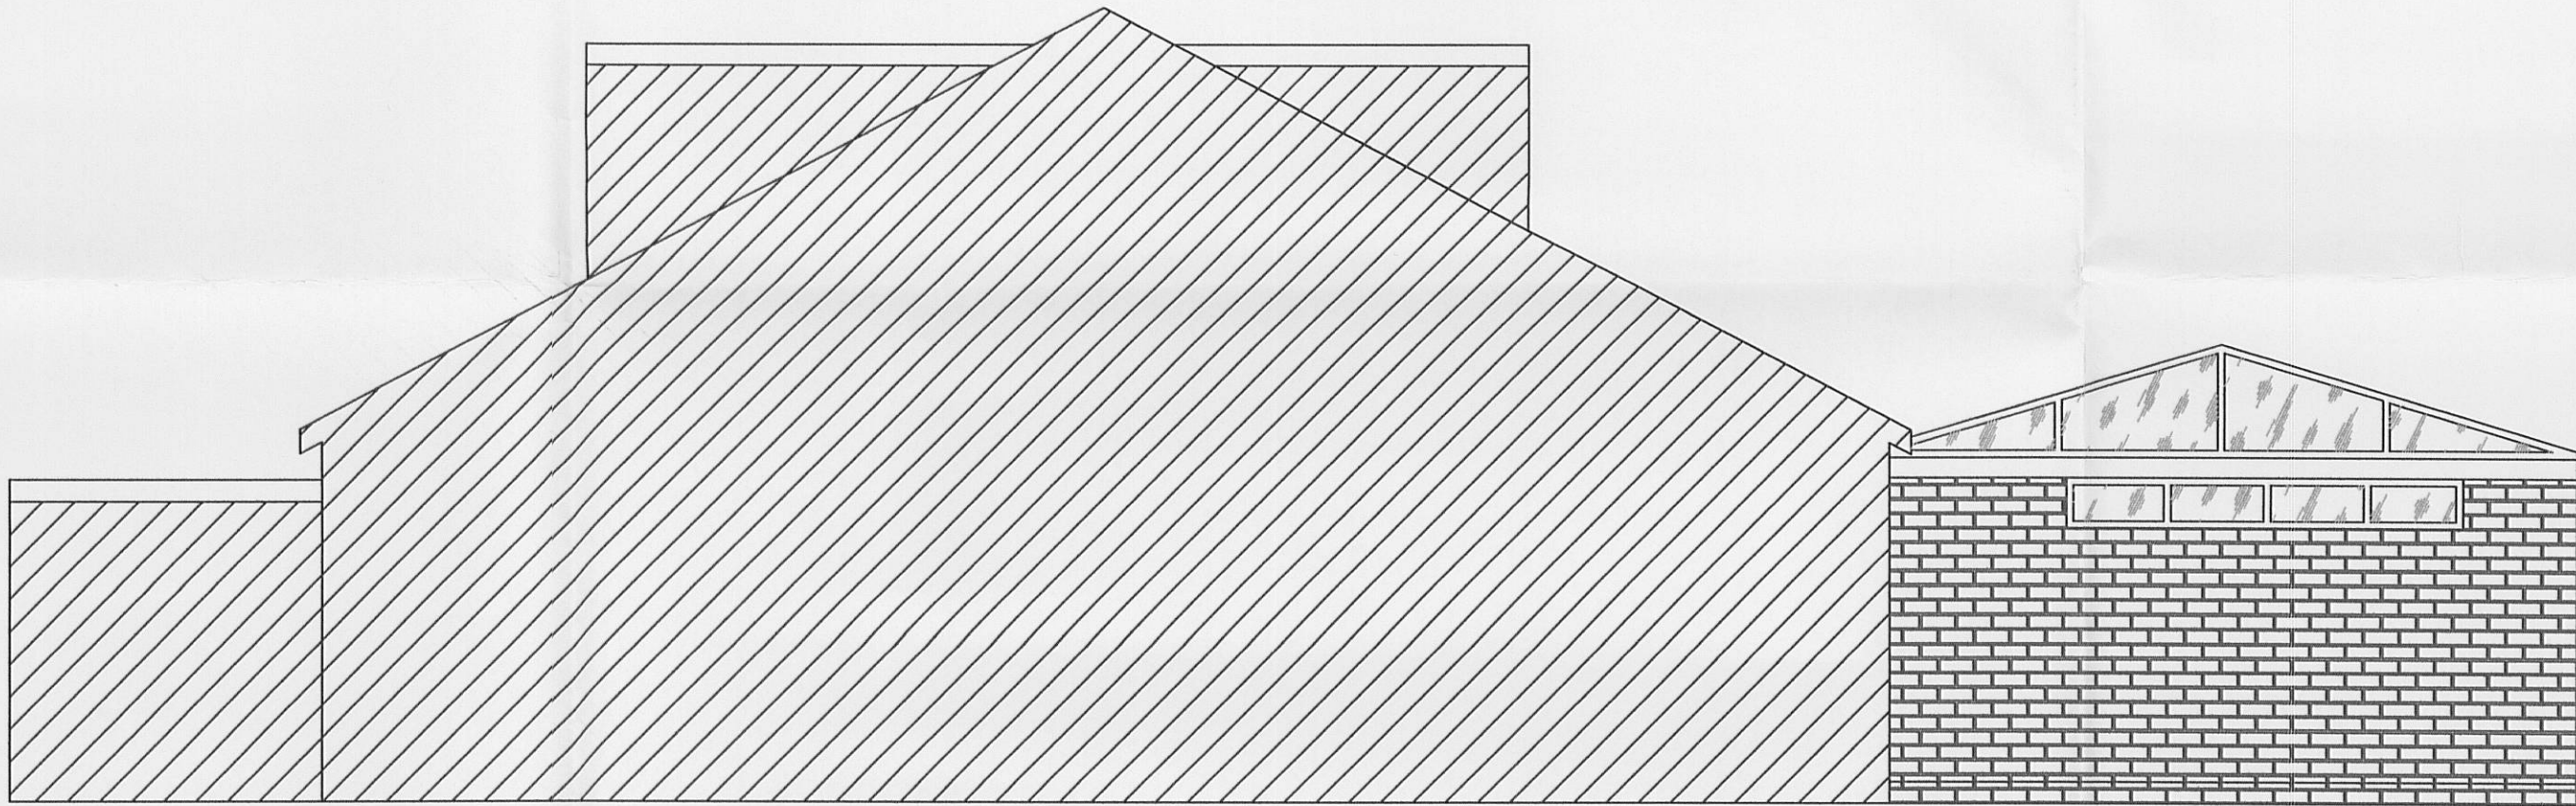

Side Elevation

320120369P

Description	Rev	Date	By
AJH ASSOCIATES Chartered Building Surveyors			
21 Deanfield Court Pimlico Link Road Clitheroe Lancs BB7 1QS		Tel: 01200 428967 Fax: 01200 428968 e-mail: info@ajh-associates.co.uk www.ajh-associates.co.uk	
Client	MR & MRS HODDS		Scale
Project	2 HOMEACRE AVENUE SABDEN		Date
Description	PROPOSED ELEVATIONS		By
DO NOT SCALE THIS DRAWING. CHECK ALL DIMENSIONS ON SITE		Checked	No.
		TH	2868/202
THIS DRAWING IS PROTECTED BY COPYRIGHT. IT MAY NOT BE REPRODUCED IN ANY FORM OR BY ANY MEANS FOR ANY PURPOSE, WITHOUT GAINING PRIOR WRITTEN PERMISSION FROM AJH ASSOCIATES			