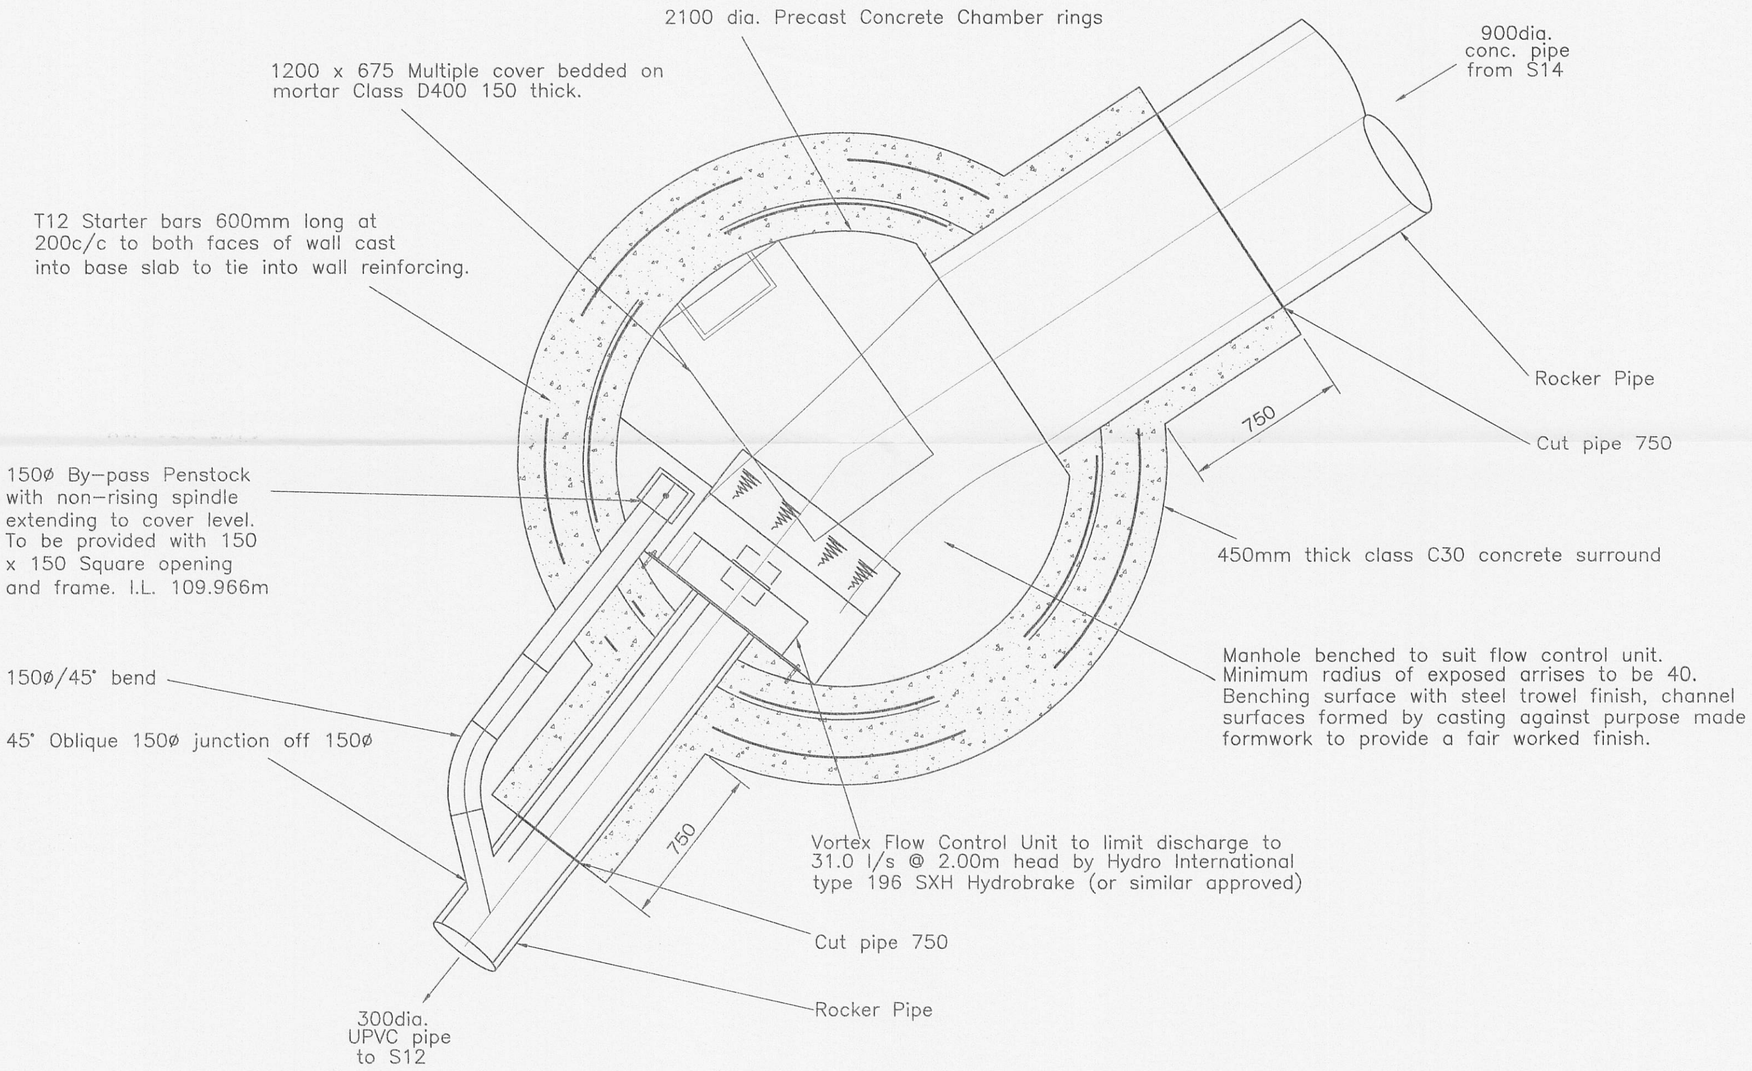

PLAN S13

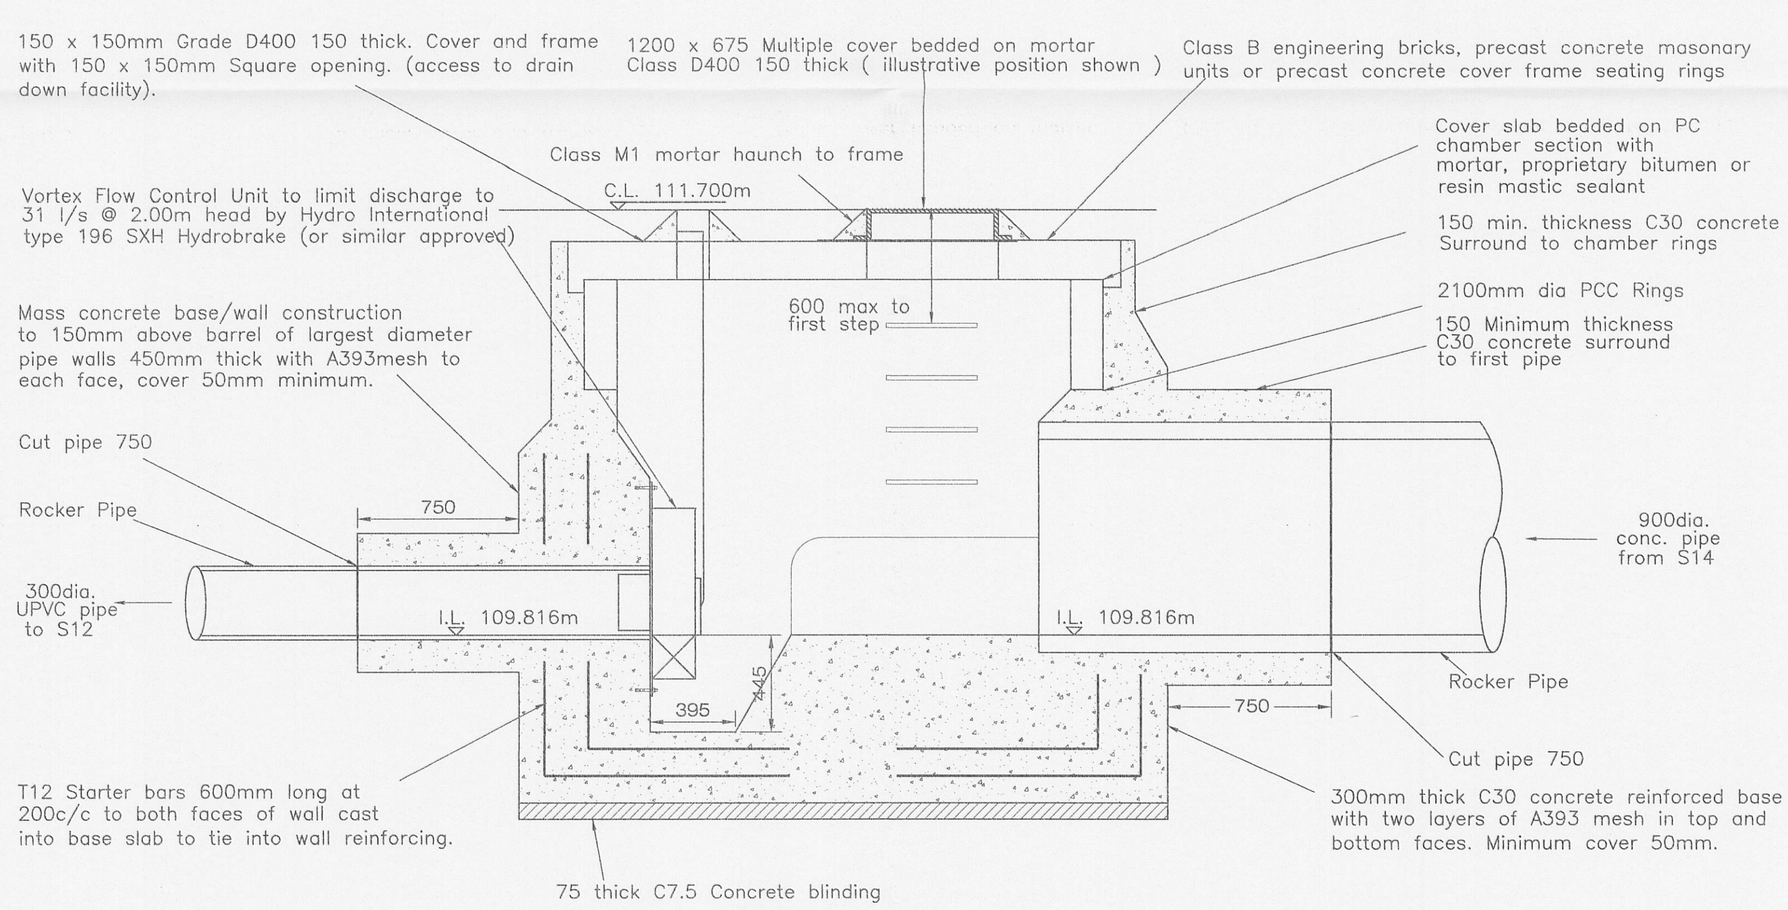

SECTION S13

320120372P

NOTES

1. All dimensions are in millimetres unless shown otherwise.
2. All works shall be in accordance with Sewers for Adoption, 6th Edition and United Utilities Standard Guidelines/Details.
3. The flow control unit shall be manufactured by Hydro International, Shearwater House, Clevedon Hall Estate, Victoria Road, Clevedon. BS21 7RD. Refer to manufacturers instructions for installation. Tel: 01275 878371 Fax:01275874979. www.hydro-international.biz
4. The flow control units supplied shall pass a maximum flow of 31.0 l/s at a head of 2.00m.
5. The flow control units supplied shall be fitted in accordance with the manufacturers instructions. The Contractor shall ensure the flow control unit does not require an outlet pipe greater than 300mmØ

North Point

Quality Ass.

Original Size A1

Project: Dilworth Lane Longridge

Client: Rowland Homes

Title: Control Manhole Details S14

Copyright Acknowledgement
©Crown Copyright. All rights reserved. Licence No. AL1000117966.

Drawn JCM | Checked By

Date Jan 12 | Scale 1:20

IronsideFarrar
Environmental Consultants
Environmental Planners
Civil Engineers
Landscape Architects
Graphic Design
3 Worsley Court MANCHESTER M28 3NJ
Tel. 0161 703 8801 Fax. 0161 703 8279
manchester@ironsidefarrar.com
EDINBURGH BELLSHILL

Drawing No. 3891/7/2 | Revision