
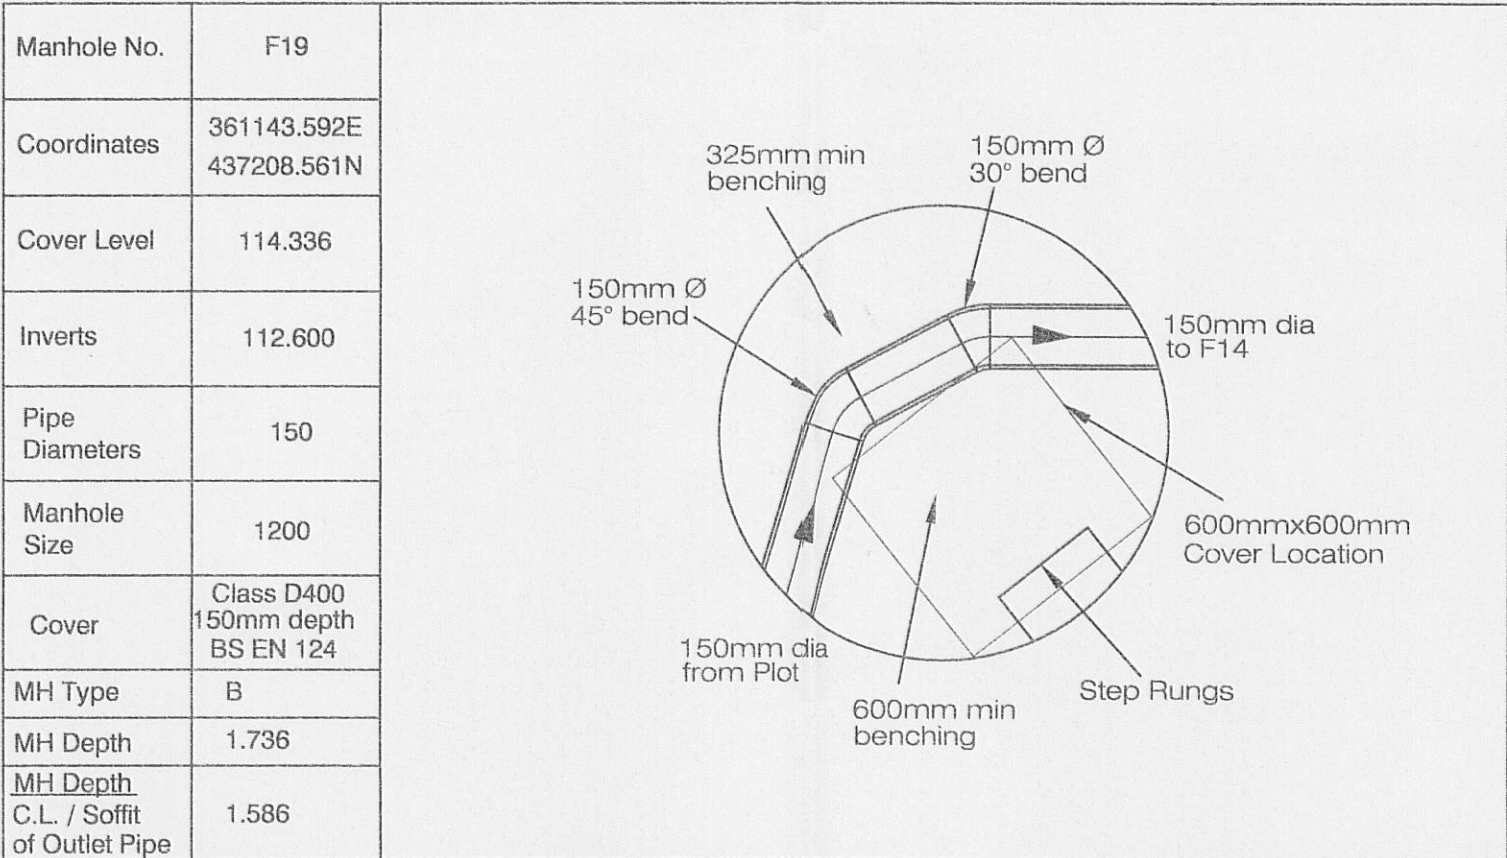
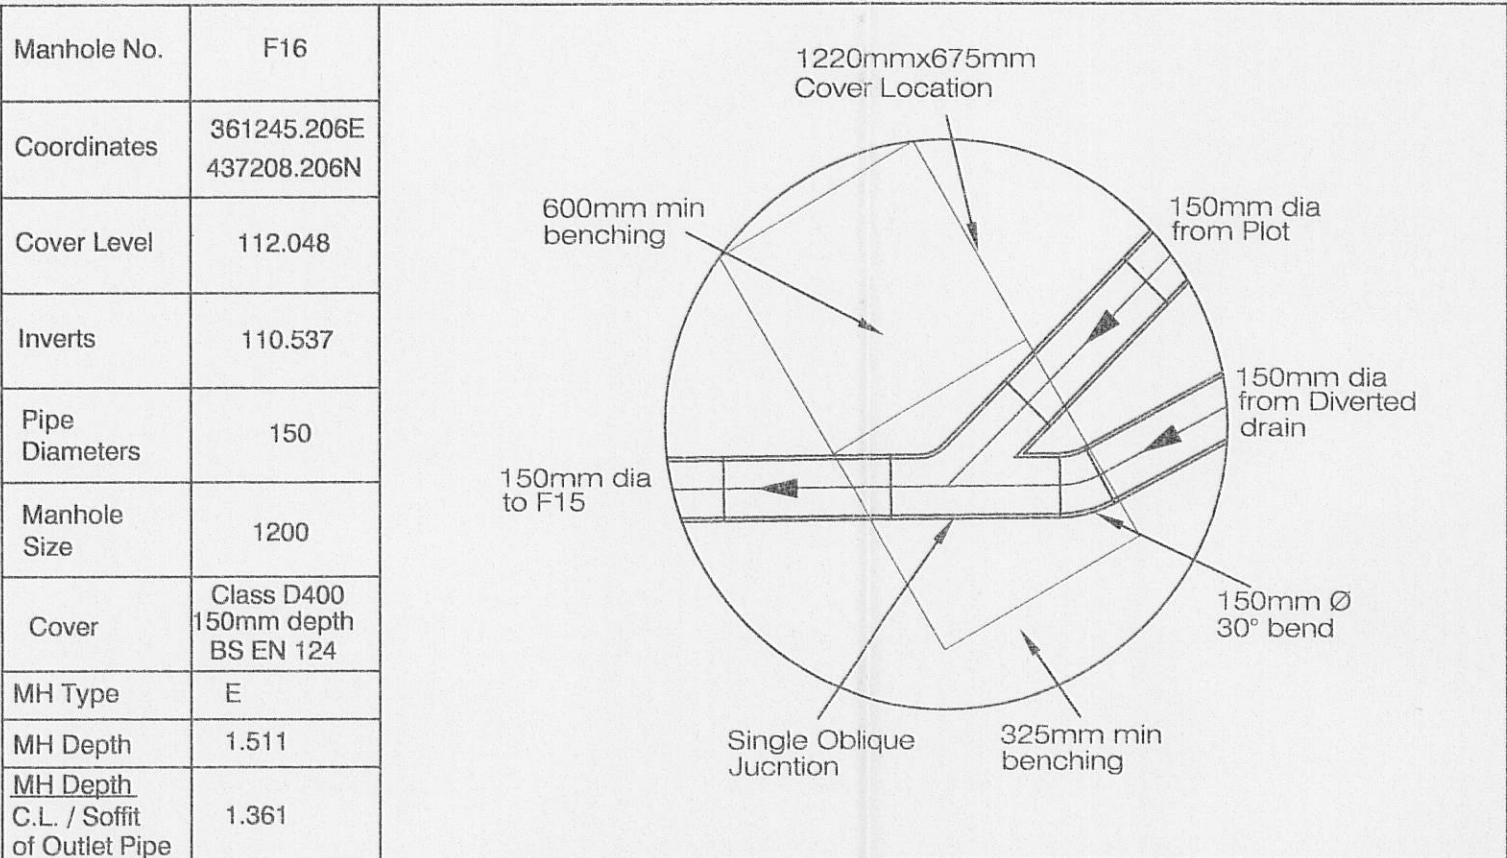
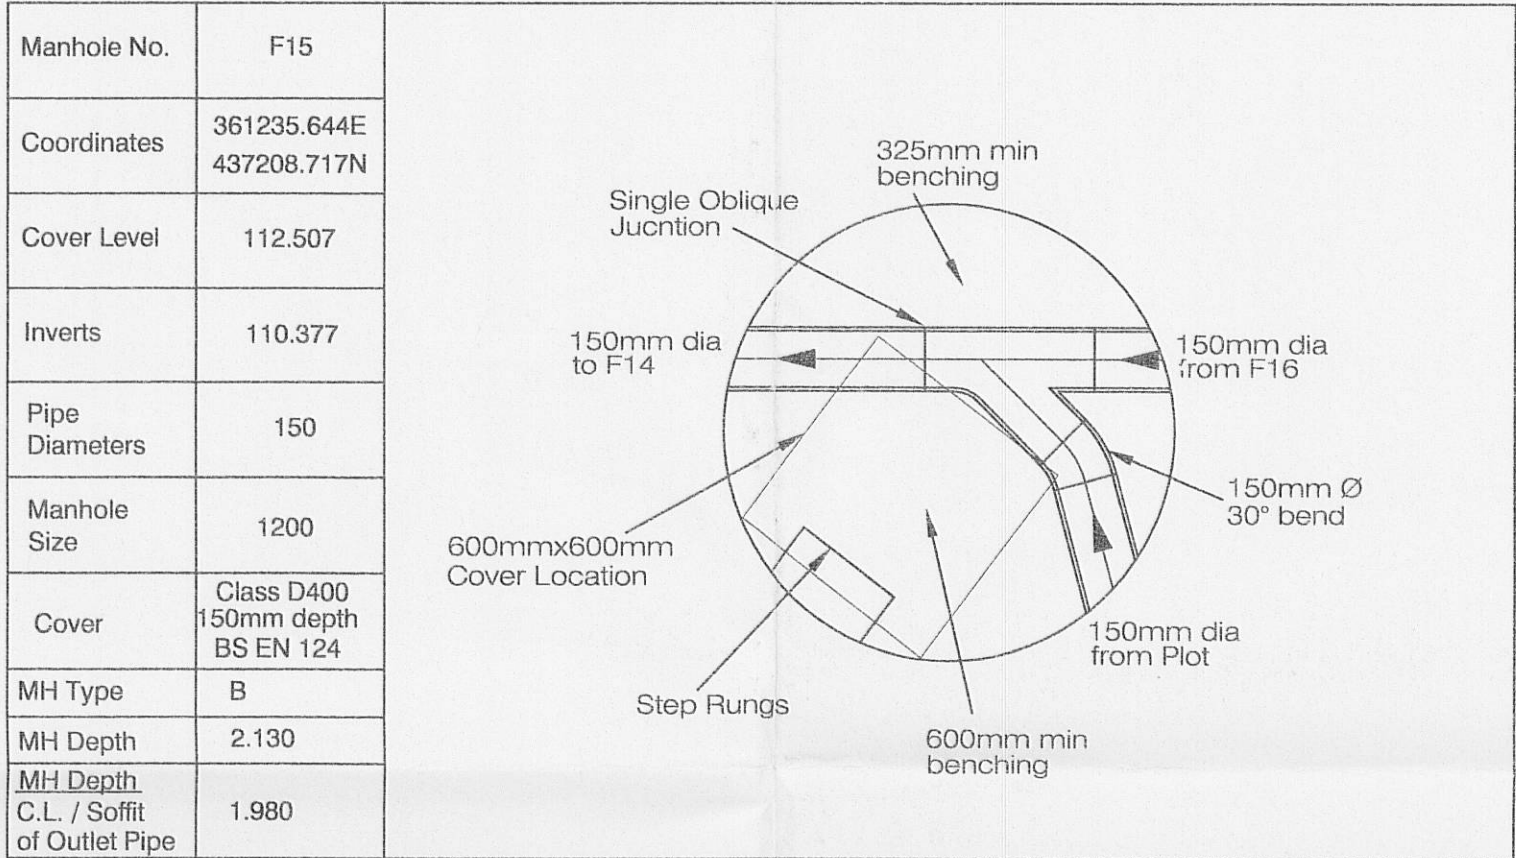
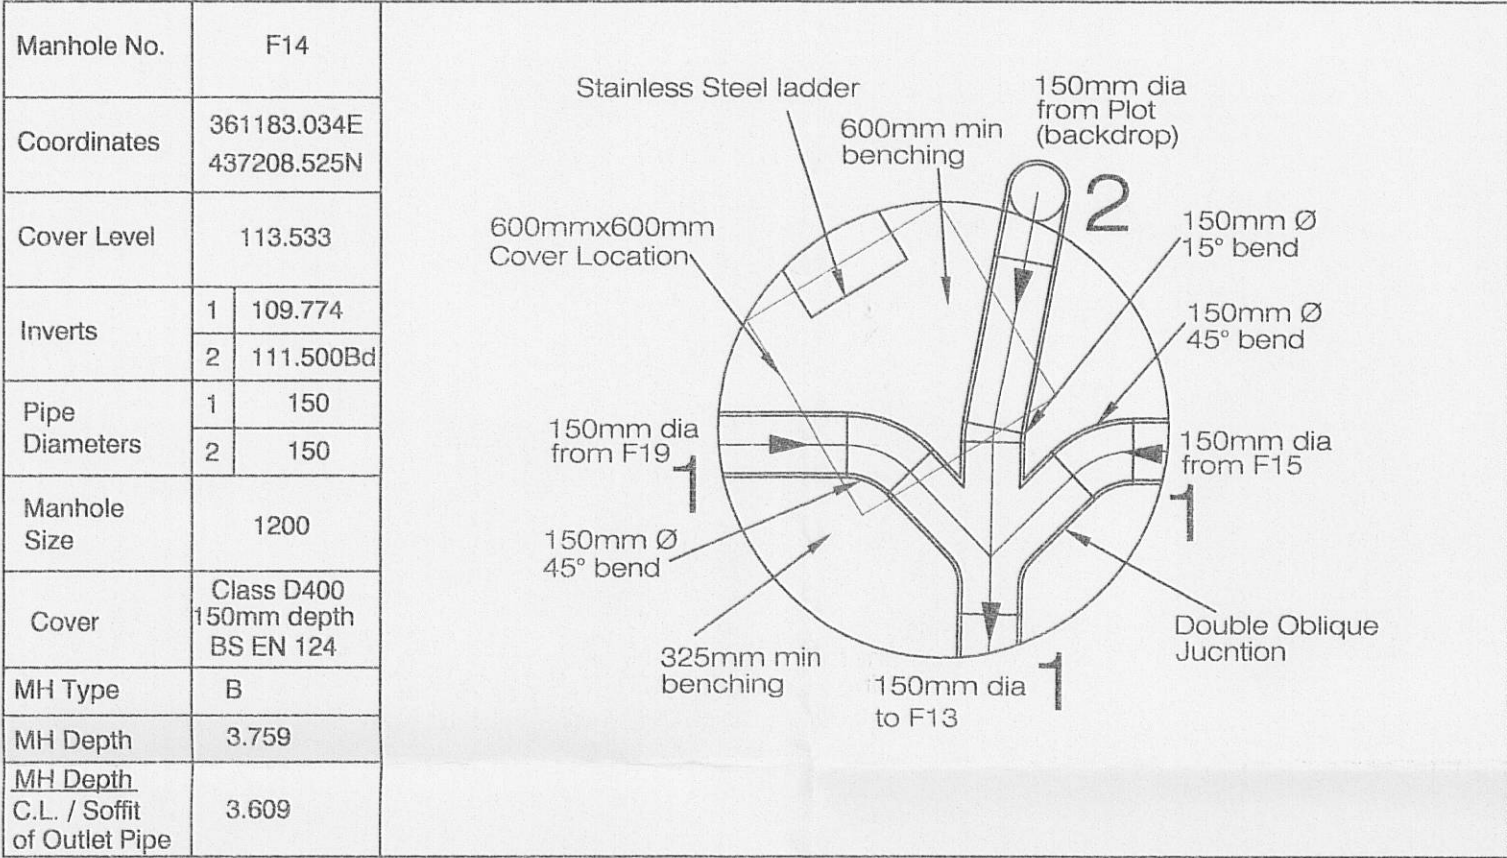
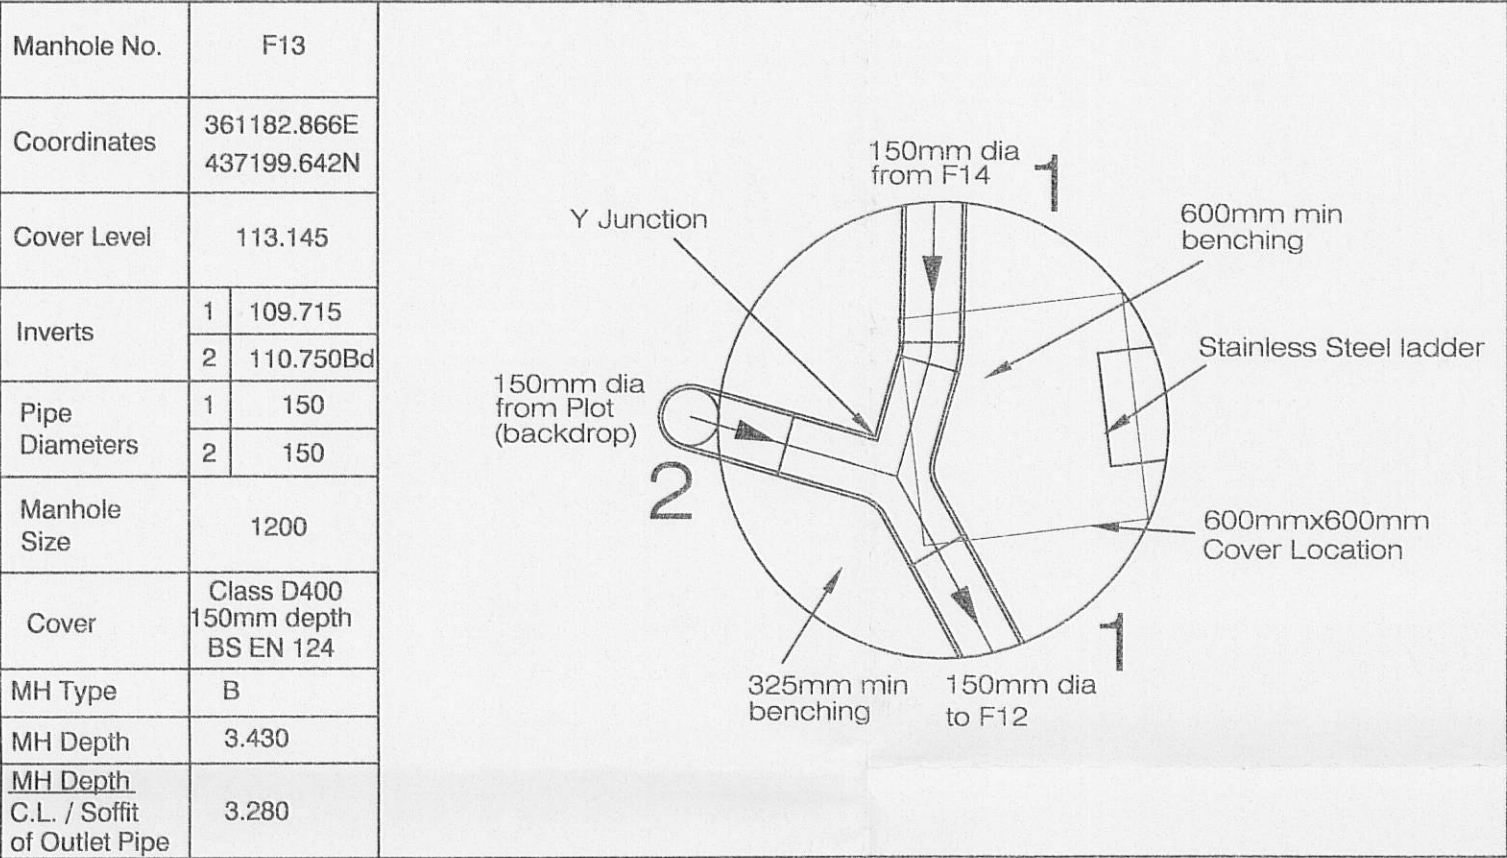
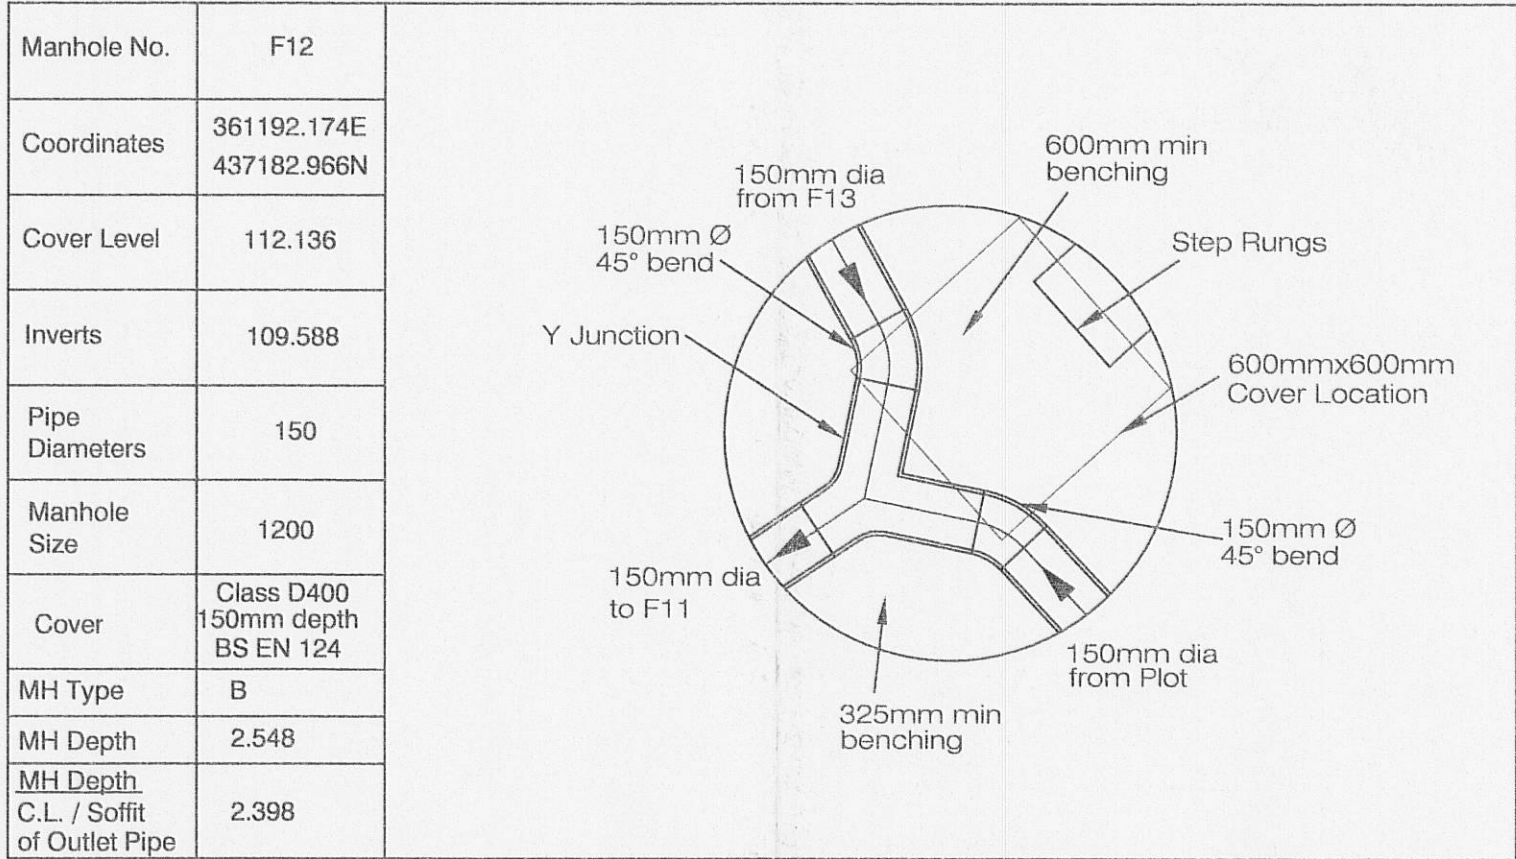
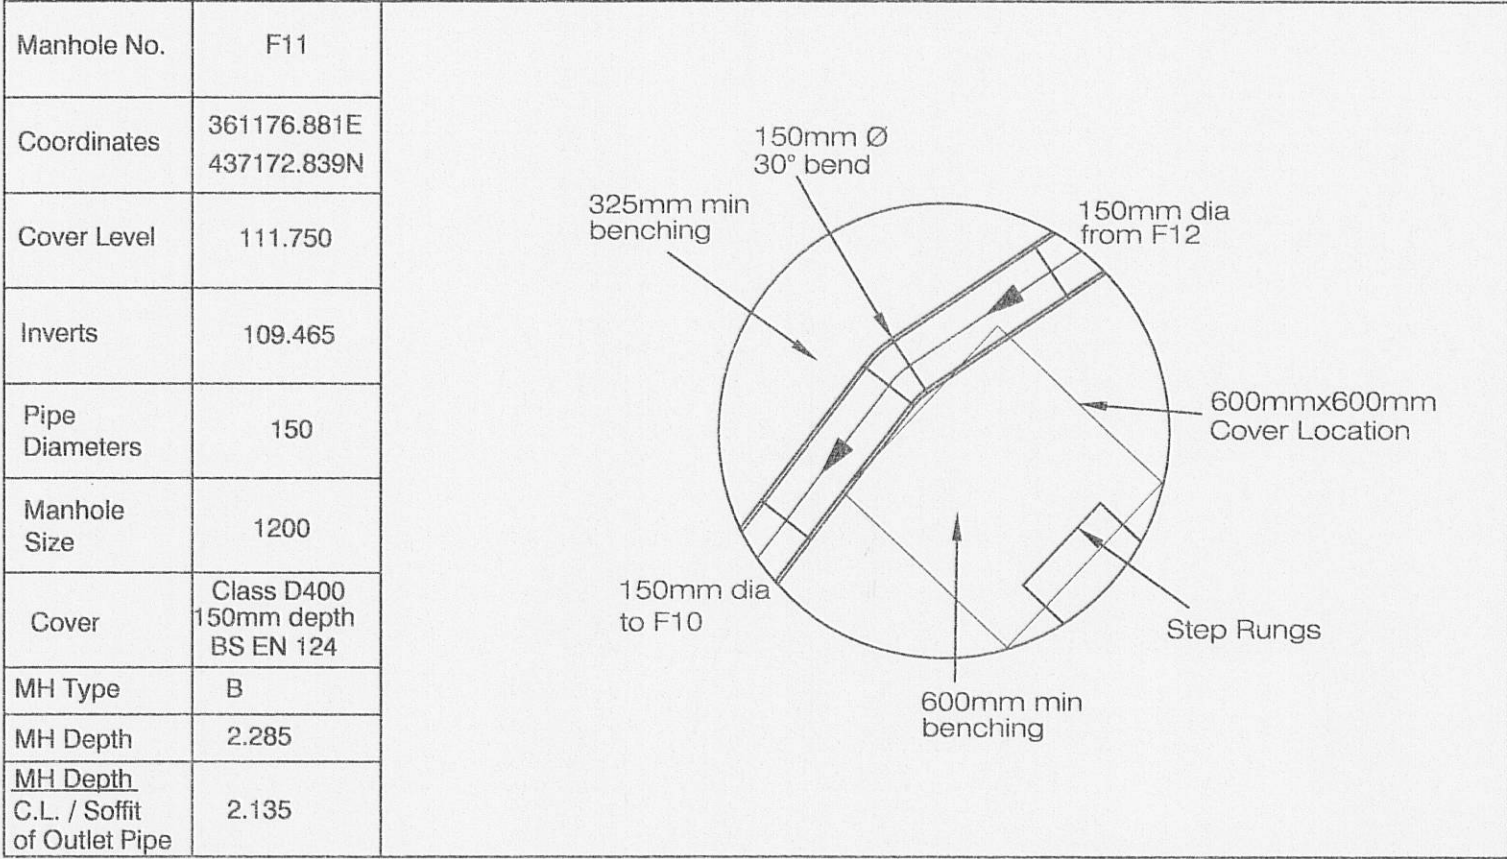


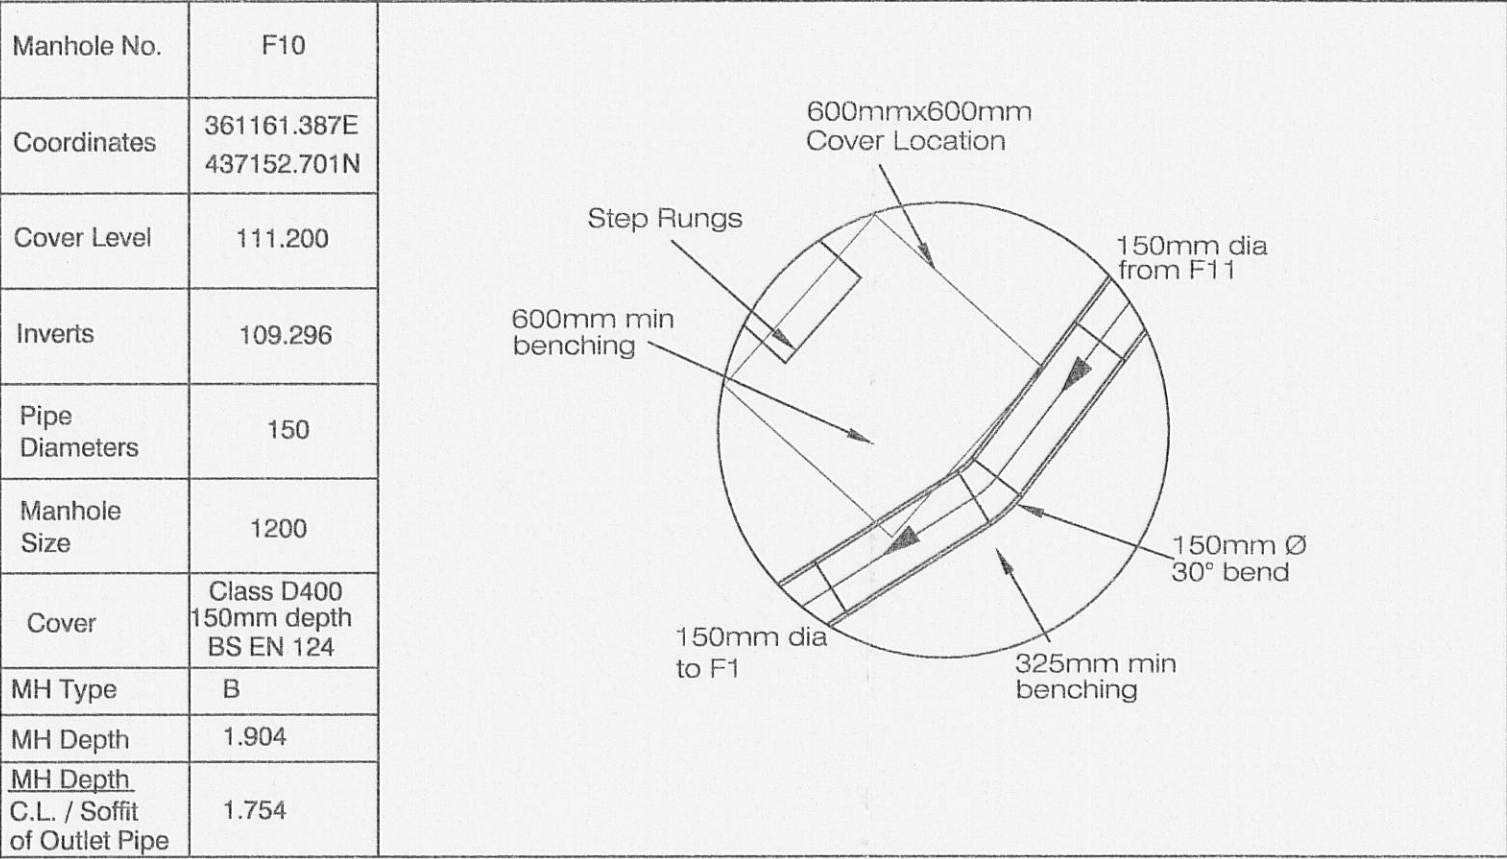

NOTES

1. All works shall be in accordance with Sewers for Adoption 6th Edition and United Utilities Standard Details and Guidelines.
2. Step Rungs shall be used at 300mm Centres.
3. Manholes shall be to Standard Detail STND/01/001. Ladders, Safety chains and Handrailing shall be to Standard Detail STND/01/002. Back-drops shall be to Standard Detail STND/01/003.
4. Co-ordinates are to the Pipe centre-line, not the centre of Manhole.
5. 150mm min concrete surround required for all adopted Manholes.
6. Rocker pipes shall be provided in accordance with United Utilities Standard Details.

320120372P

North Point	Project Dilworth Lane Longridge	Ironsides Farrar Environmental Planners Civil Engineers Landscape Architects Graphic Design 3 Worsley Court MANCHESTER M20 3NJ Tel: 0161 703 8801 Fax: 0161 703 8279 manchester@ironsidesfarrar.com	
Quality Ass.	Client Rowland Homes		
U.K.A.S.	Title Foul Manhole Schedules (2 of 2)		
Original Set	Drawn JCM Date 16.01.12		
A1	Checked By	Scale 1:20	Revision