



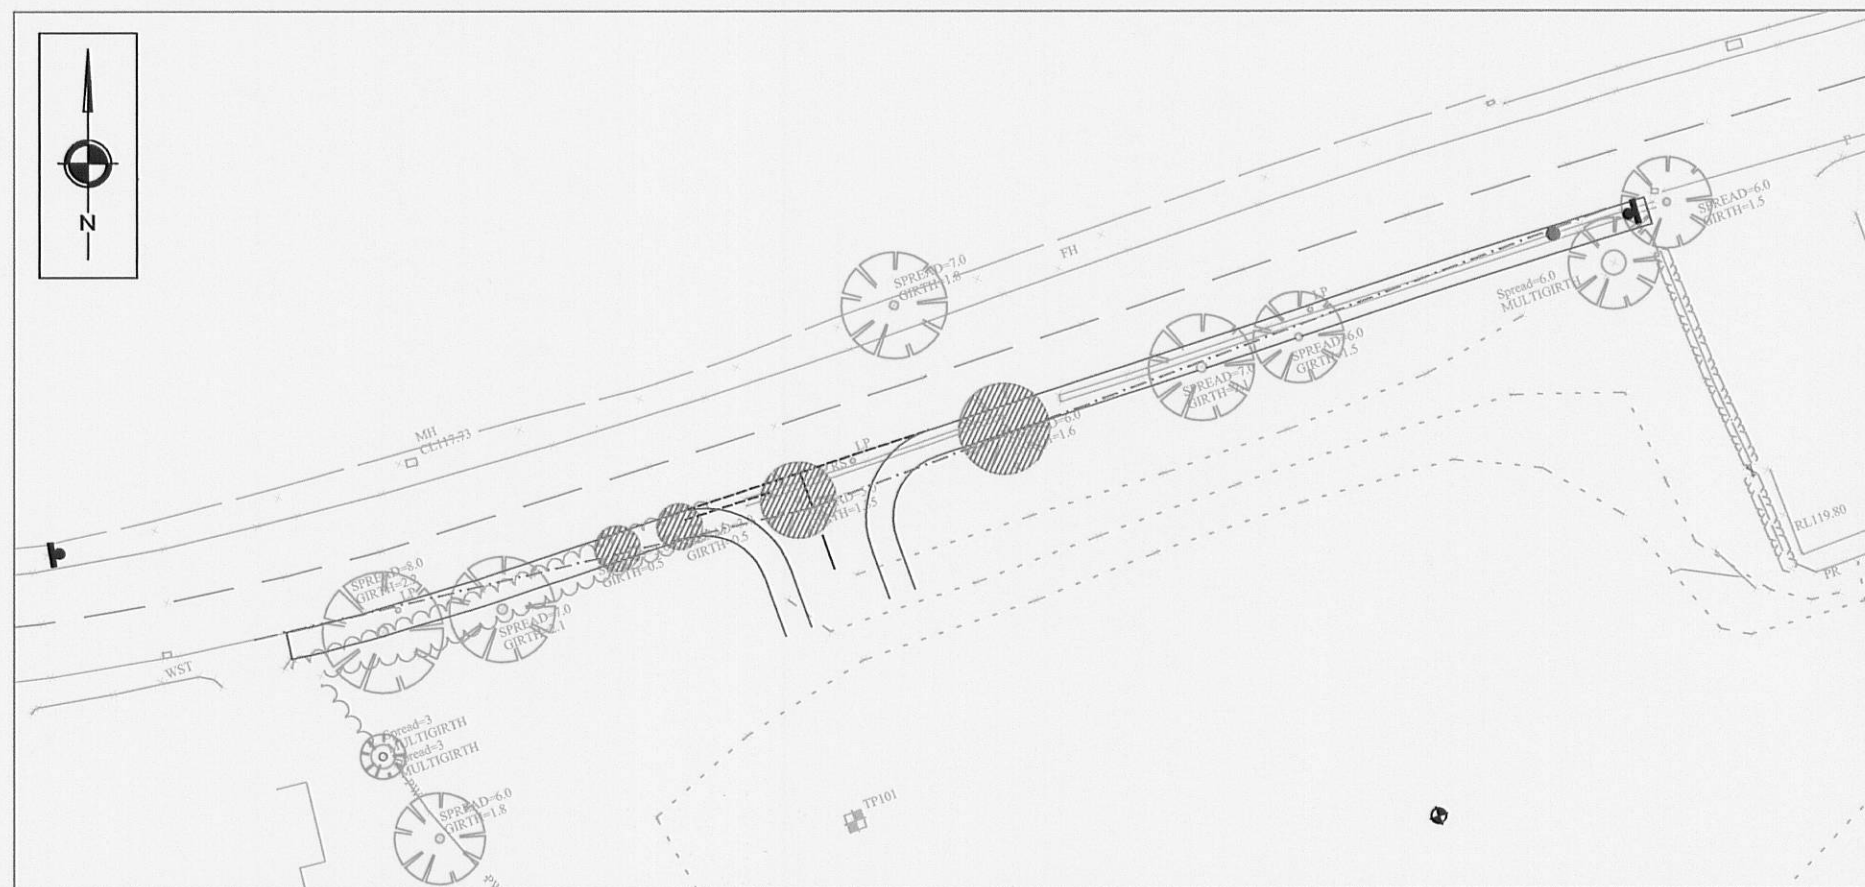

SITE ACCESS ARRANGEMENT AT 1:500 SCALE @ A2

PROPOSED 30mph
ROUNDEL ROAD
MARKING LAID ON RED
TEXTUREFLEX
SURFACING. ROUNDEL
DIMENSIONS TO COMPLY
WITH TRAFFIC SIGNS
MANUAL CHAPTER 5

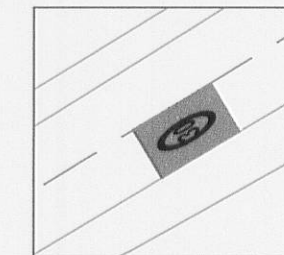

EXISTING
GATEWAY
SPEED LIMIT
SIGNS

EXISTING BAR
MARKINGS TO BE
RENEWED IN
ACCORDANCE WITH
LANCASHIRE
COUNTY COUNCIL
REQUIREMENTS

PROPOSED LOCATION
OF VMA SPEED LIMIT
SIGN. TYPE AND
EXACT LOCATION OF
SIGN TO BE
AGREED/CONFIRMED
WITH LANCASHIRE
COUNTY COUNCIL

FLAG & POLE
BUS STOP
TO BE
RELOCATED

PROPOSED LOCATION
OF VMA SPEED LIMIT
SIGN. TYPE AND
EXACT LOCATION OF
SIGN TO BE
AGREED/CONFIRMED
WITH LANCASHIRE
COUNTY COUNCIL

EXISTING FLAG &
POLE BUS STOP
FOR SCHOOL
BUSES ONLY

2.4m x 38m
VISIBILITY
SPRAY TO
TANGENT

PROPOSED SITE
ACCESS.
5.5m WIDE
CARRIAGEWAY, 1.8m
FOOTWAYS

2.4m x 56m
VISIBILITY
SPRAY
TO NEARSIDE
KERB

320120372P

REVISIONS			
REV	DESCRIPTION	DATE	BY
B	DRAWING SIZE & LAYOUT CHANGED. ROAD AND TRAFFIC SIGNS INFORMATION ADDED	22.03.12	IW

S|C|P
Transportation Planning : Infrastructure Design
2 Mount Street, Manchester, M2 5VQ, Tel 0161 832 4400, Fax 0161 832 5111
www.scptransport.co.uk, Email info@scptransport.co.uk

Client Name:
ROWLAND HOMES LIMITED
FARINGTON HOUSE, STANFIELD BUSINESS PARK, STANFIELD LANE,
LEYLAND, LANCASHIRE, PR25 4UA

Project Title:
**DILWORTH LANE, LONGRIDGE,
LANCASHIRE**

Drawing Title:
PROPOSED SITE ACCESS

Date: MAY 2010	Drawn By: NS
Scale: AS SHOWN	Checked: WB
Status: PLANNING	Approved/ Unapproved: -

Drawing No. SCP/11033/001	Rev. B
-------------------------------------	------------------

SCALE 1:1000 @ A2