


Manhole No.	S11
Coordinates	361163.411E 437149.628N
Cover Level	111.100
Inverts	1 108.893 2 109.718
Pipe Diameters	1 1200 2 300
Manhole Size	2700
Cover	Class D400 150mm depth BS EN 124
MH Type	B
MH Depth	2.207
MH Depth C.L. / Soffit of Outlet Pipe	1.007

Weholite
Tank
refer to
manufacturers
details


Manhole No.	S12
Coordinates	361163.607E 437153.579N
Cover Level	111.200
Inverts	109.734
Pipe Diameters	300
Manhole Size	1500
Cover	Class D400 150mm depth BS EN 124
MH Type	E
MH Depth	1.466
MH Depth C.L. / Soffit of Outlet Pipe	1.166

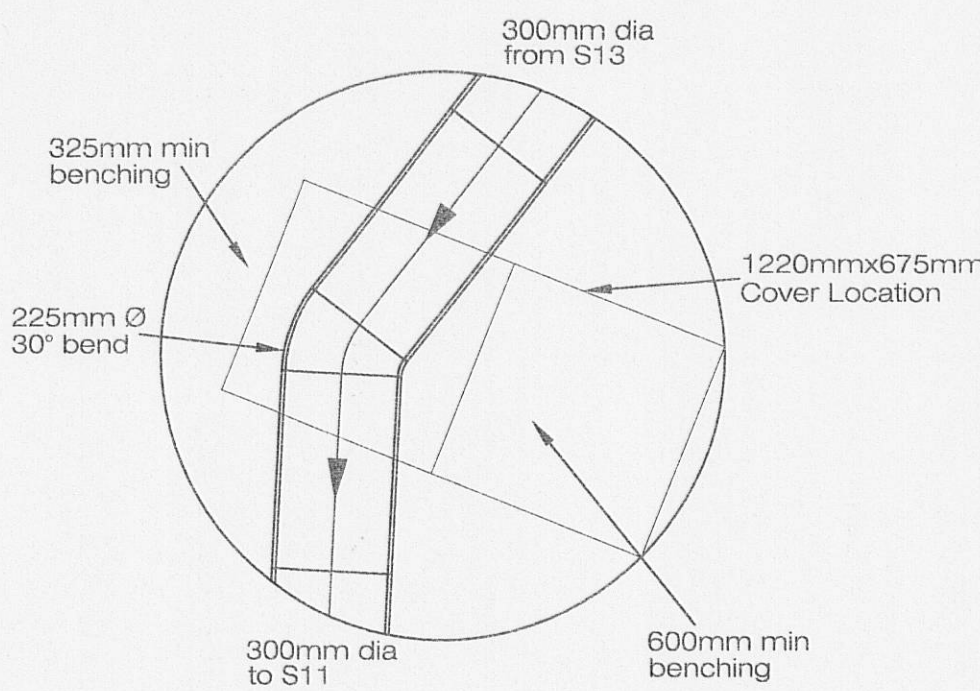


Manhole No.	S13
Coordinates	361176.688E 437170.378N
Cover Level	111.750
Inverts	1 109.816 2 109.816
Pipe Diameters	1 900 2 300
Manhole Size	2100
Cover	Class D400 150mm depth BS EN 124
MH Type	B
MH Depth	1.934
MH Depth C.L. / Soffit of Outlet Pipe	1.034

Control MH
refer to 3891-7-2
for details


Manhole No.	S14
Coordinates	361191.617E 437180.294N
Cover Level	112.032
Inverts	1 109.876 2 110.626
Pipe Diameters	1 900 2 150
Manhole Size	2400
Cover	Class D400 150mm depth BS EN 124
MH Type	N/A
MH Depth	2.156
MH Depth C.L. / Soffit of Outlet Pipe	1.256

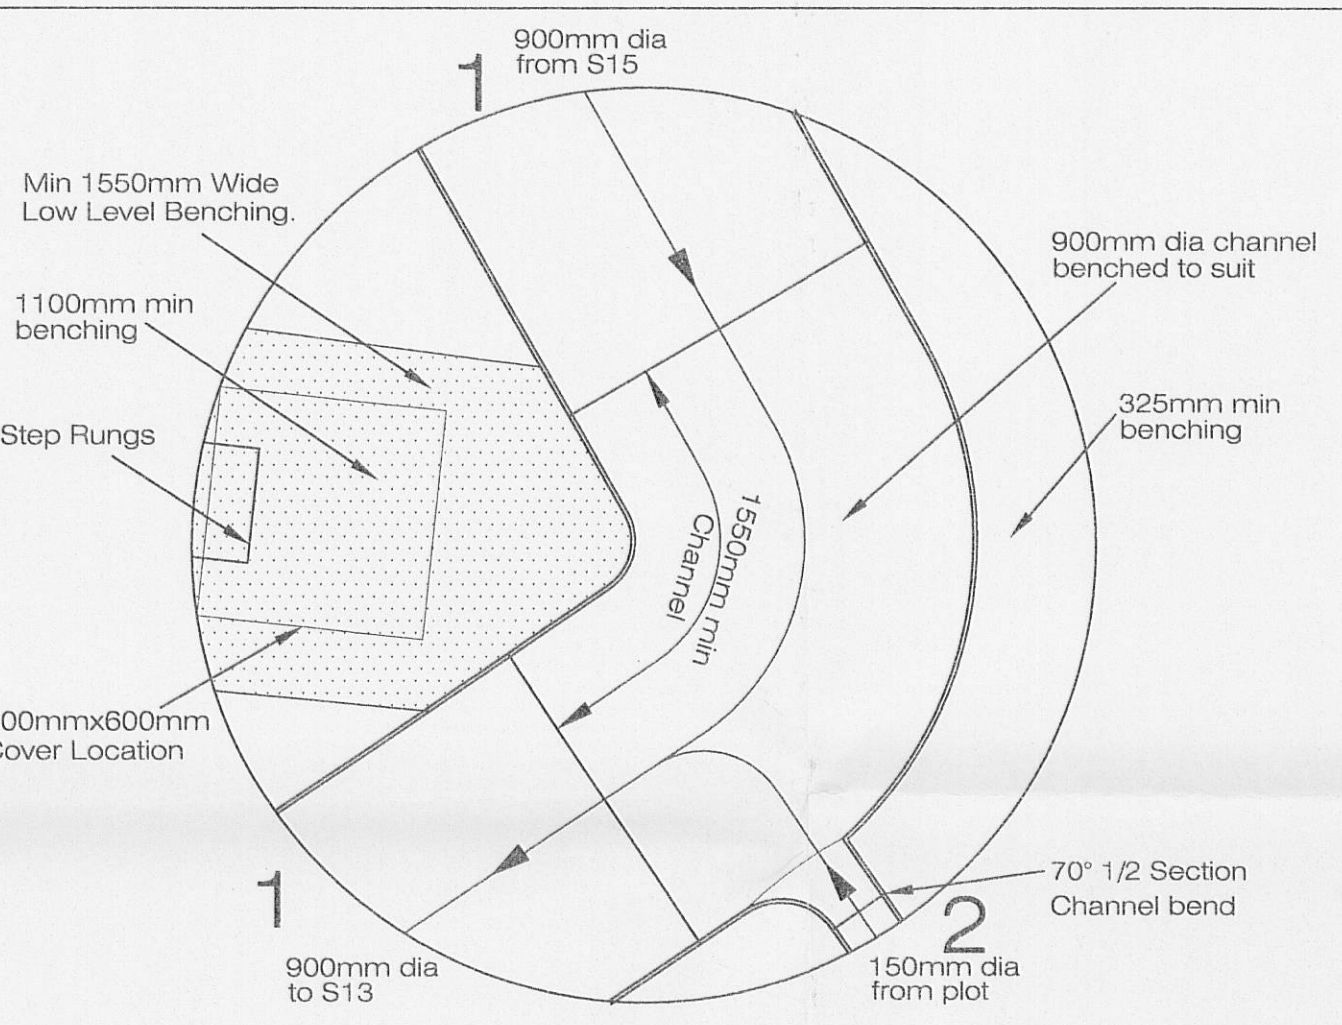


Manhole No.	S15
Coordinates	361181.640E 437197.648N
Cover Level	113.072
Inverts	1 109.943 2 110.693
Pipe Diameters	1 900 2 150
Manhole Size	2400
Cover	Class D400 150mm depth BS EN 124
MH Type	B
MH Depth	3.129
MH Depth C.L. / Soffit of Outlet Pipe	2.229

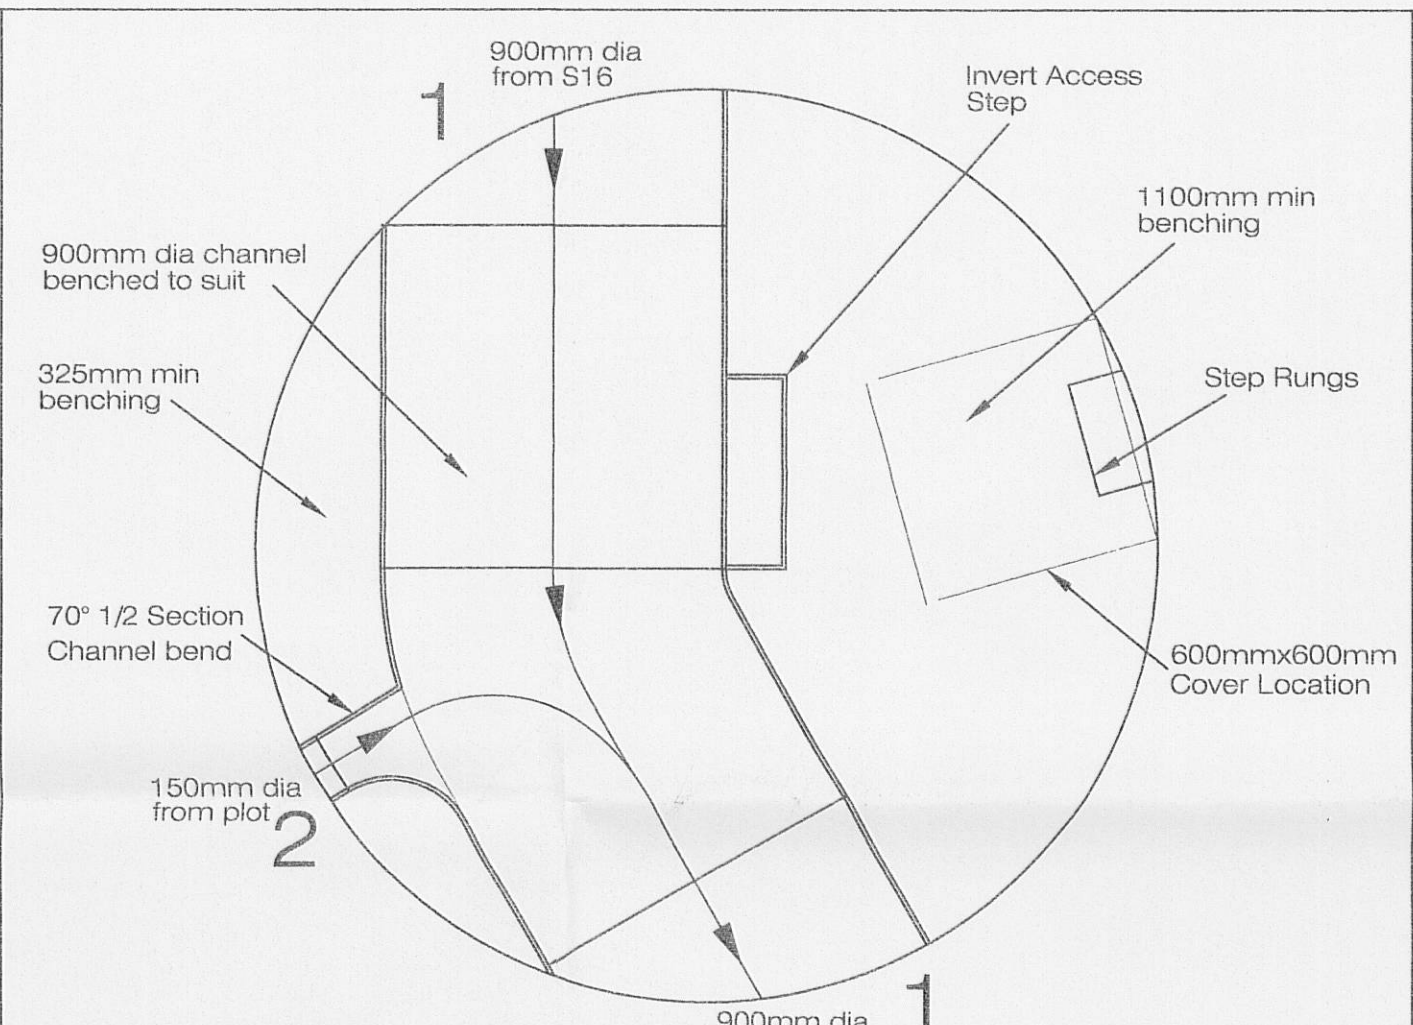


Manhole No.	S16
Coordinates	361181.639E 437210.581N
Cover Level	113.561
Inverts	1 109.966 2 110.736
Pipe Diameters	1 900 2 900
Manhole Size	2700
Cover	Class D400 150mm depth BS EN 124
MH Type	B
MH Depth	3.665
MH Depth C.L. / Soffit of Outlet Pipe	2.765

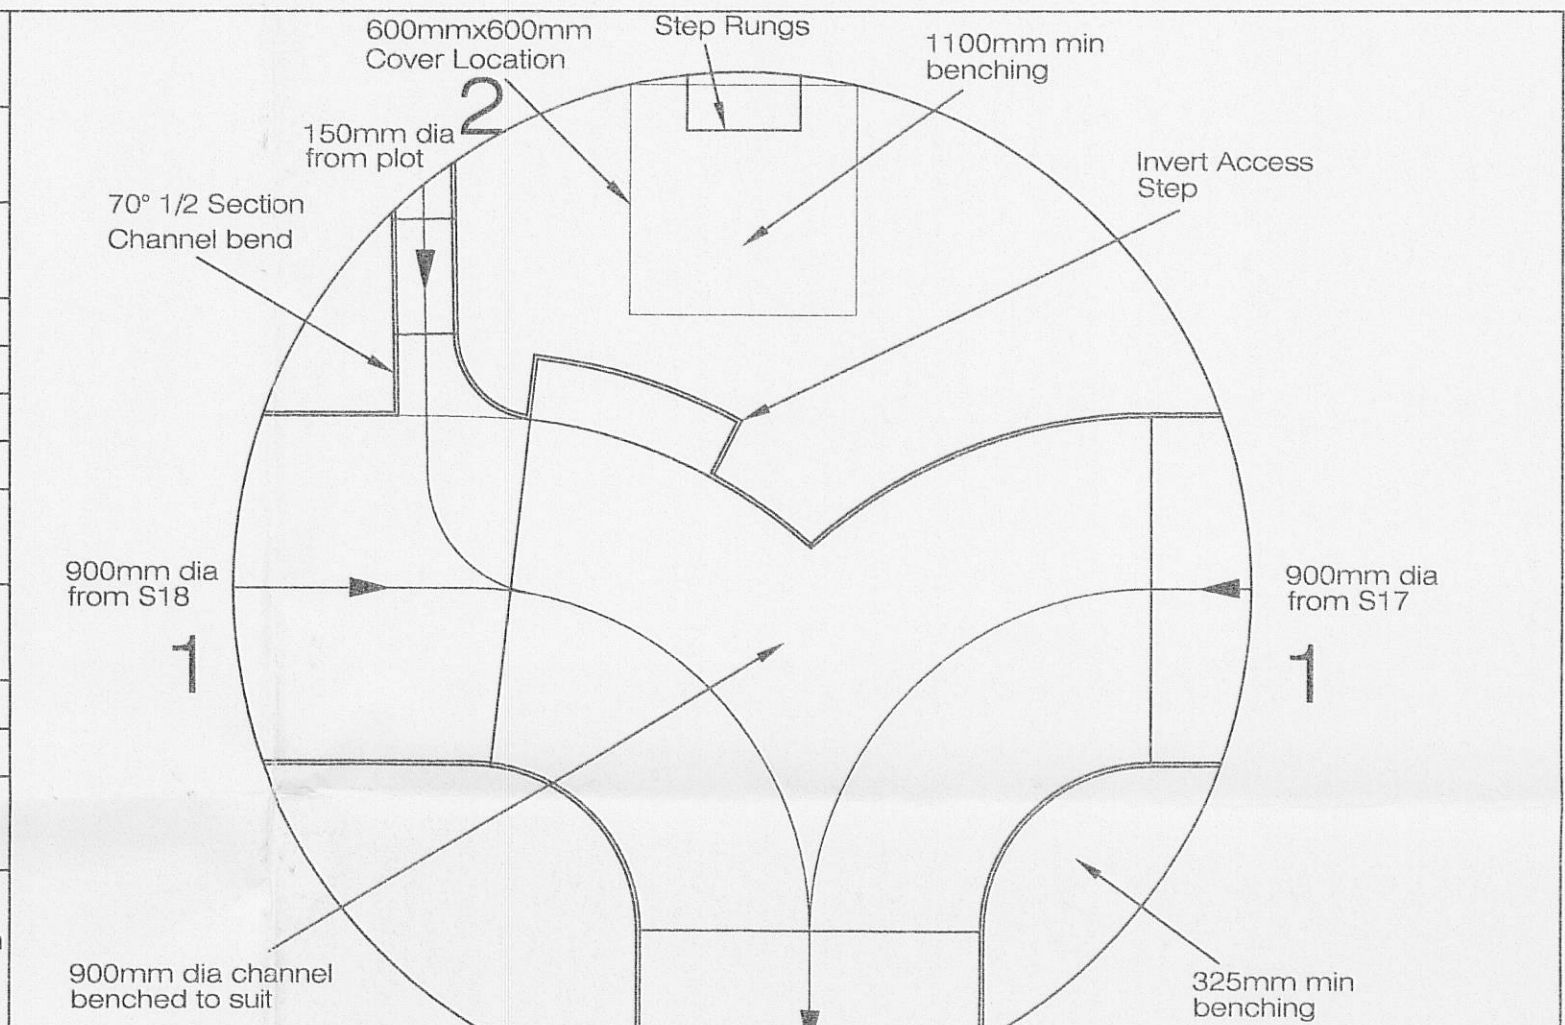

Manhole No.	S17
Coordinates	361238.145E 437210.581N
Cover Level	112.420
Inverts	1 110.174 2 110.924
Pipe Diameters	1 900 2 150
Manhole Size	2400
Cover	Class D400 150mm depth BS EN 124
MH Type	N/A
MH Depth	2.246
MH Depth C.L. / Soffit of Outlet Pipe	1.346

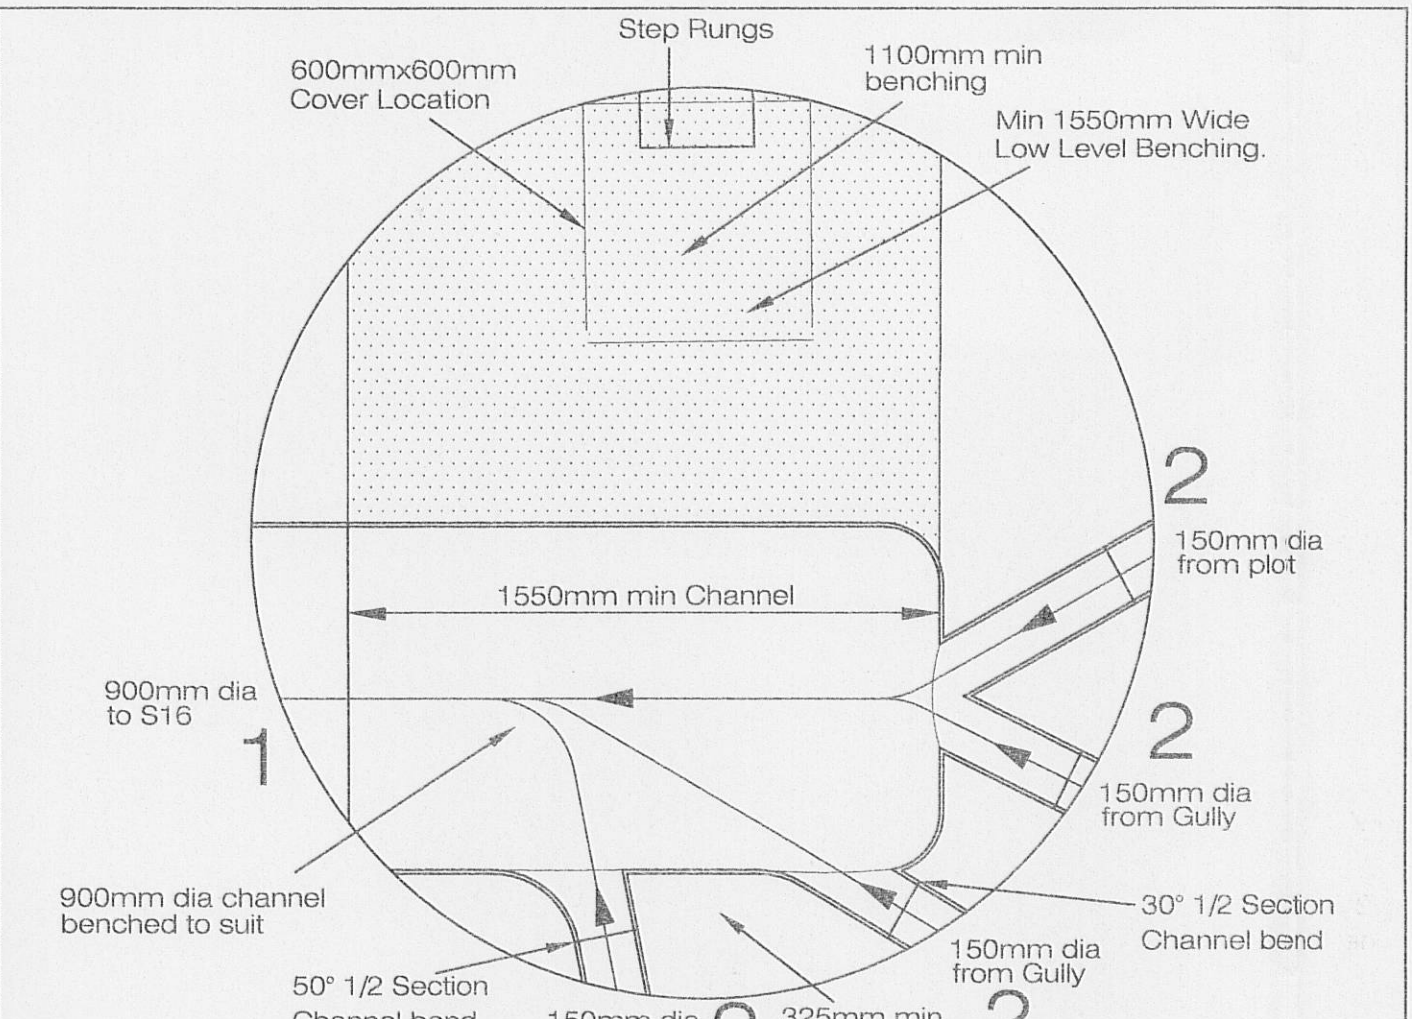

Manhole No.	S18
Coordinates	361147.855E 437210.581N
Cover Level	114.248
Inverts	1 110.099 2 110.849
Pipe Diameters	1 900 2 150
Manhole Size	2100
Cover	Class D400 150mm depth BS EN 124
MH Type	A
MH Depth	4.149
MH Depth C.L. / Soffit of Outlet Pipe	3.248

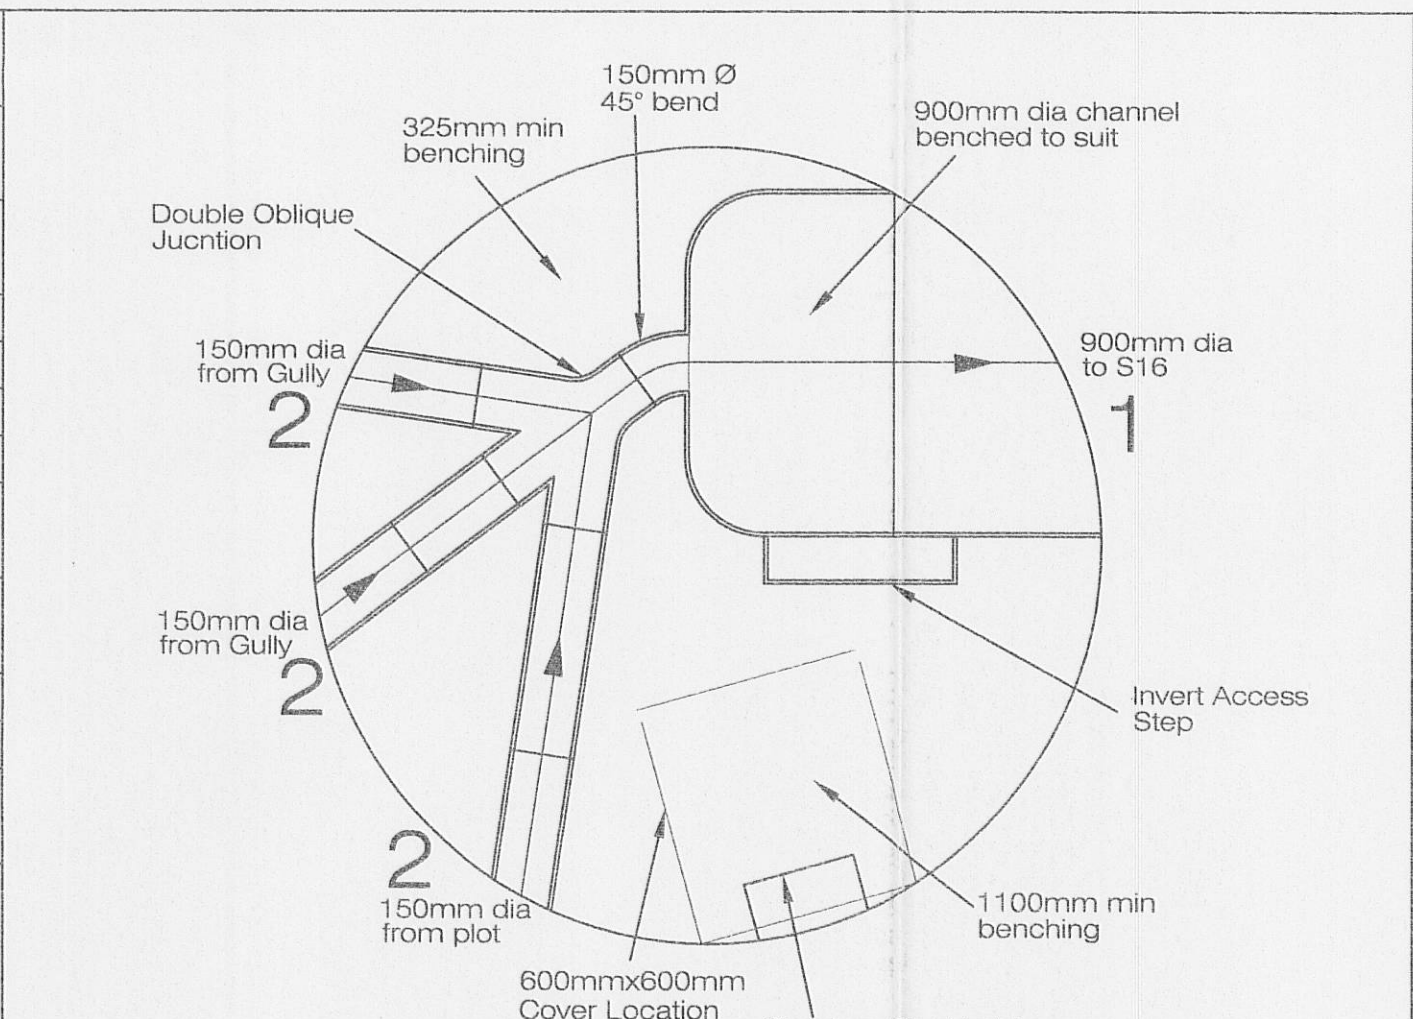

NOTES

- All works shall be in accordance with Sewers for Adoption 6th Edition and United Utilities Standard Details and Guidelines.
- Step Rungs shall be used at 300mm Centres.
- Manholes shall be to Standard Detail STND/01/001. Ladders, Safety chains and Handrailing shall be to Standard Detail STND/01/002. Back-drops shall be to Standard Detail STND/01/003.
- Co-ordinates are to the Pipe centre-line, not the centre of Manhole.
- 150mm min concrete surround required for all adopted Manholes.
- Rocker pipes shall be provided in accordance with United Utilities Standard Details.

320120372P