
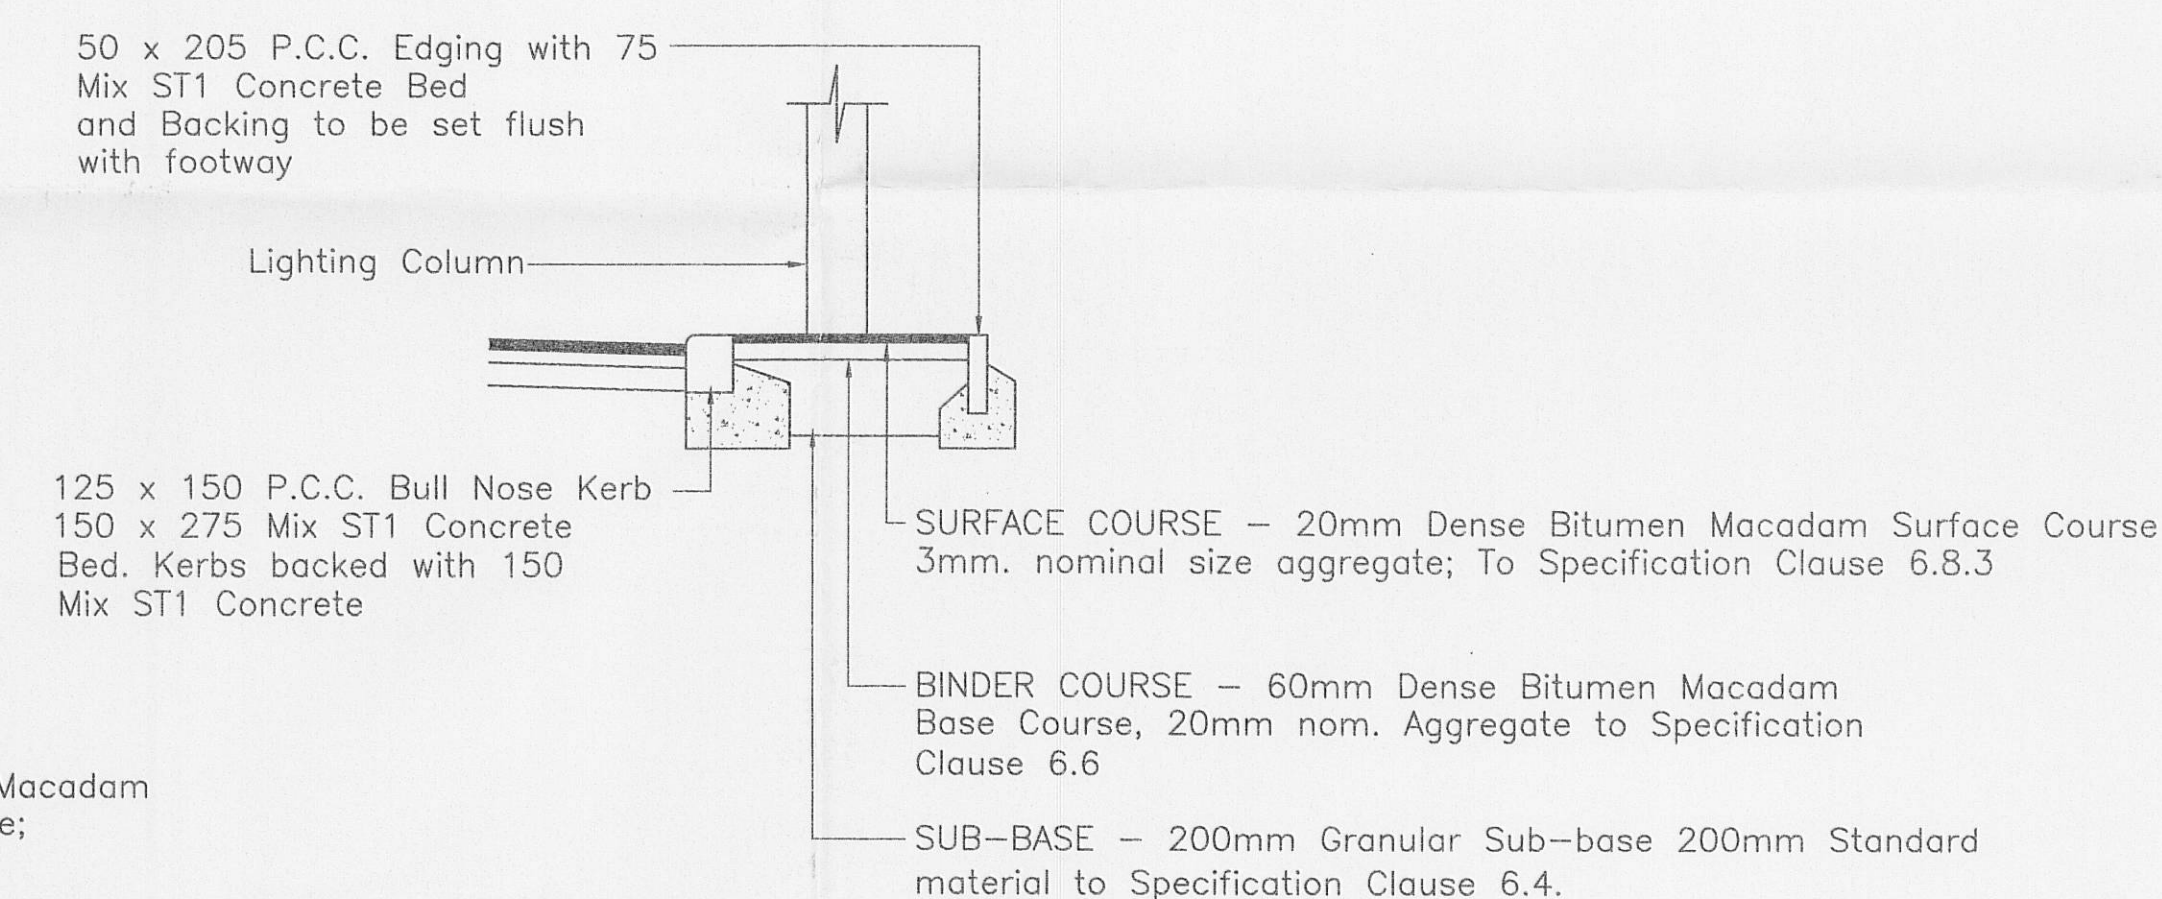
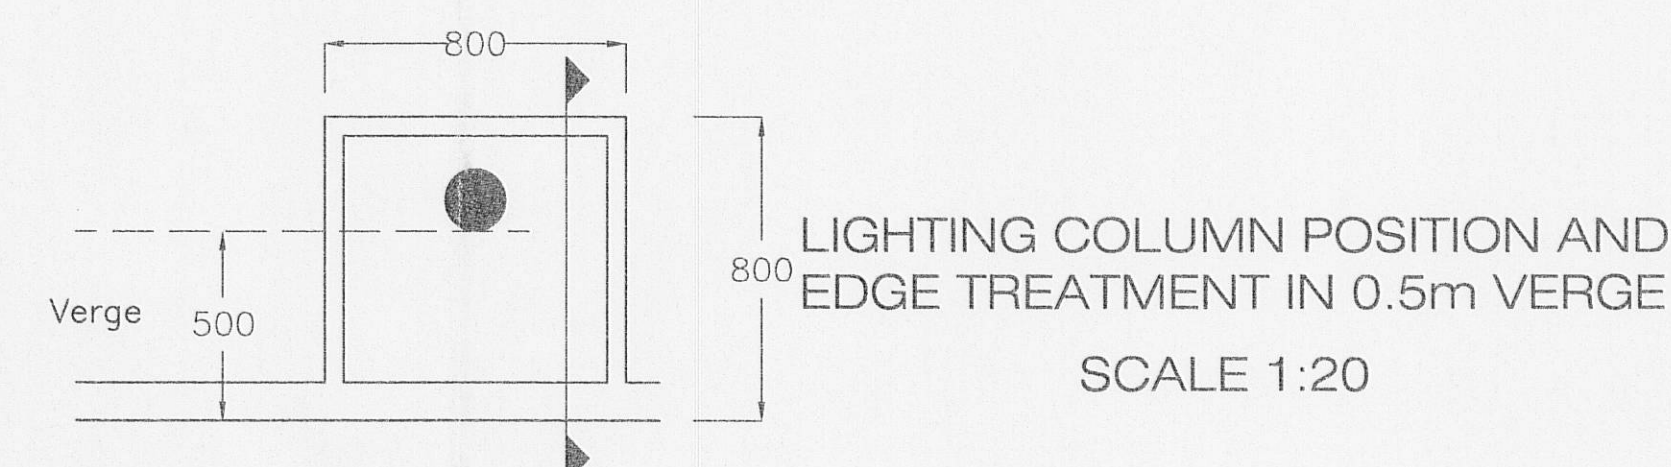
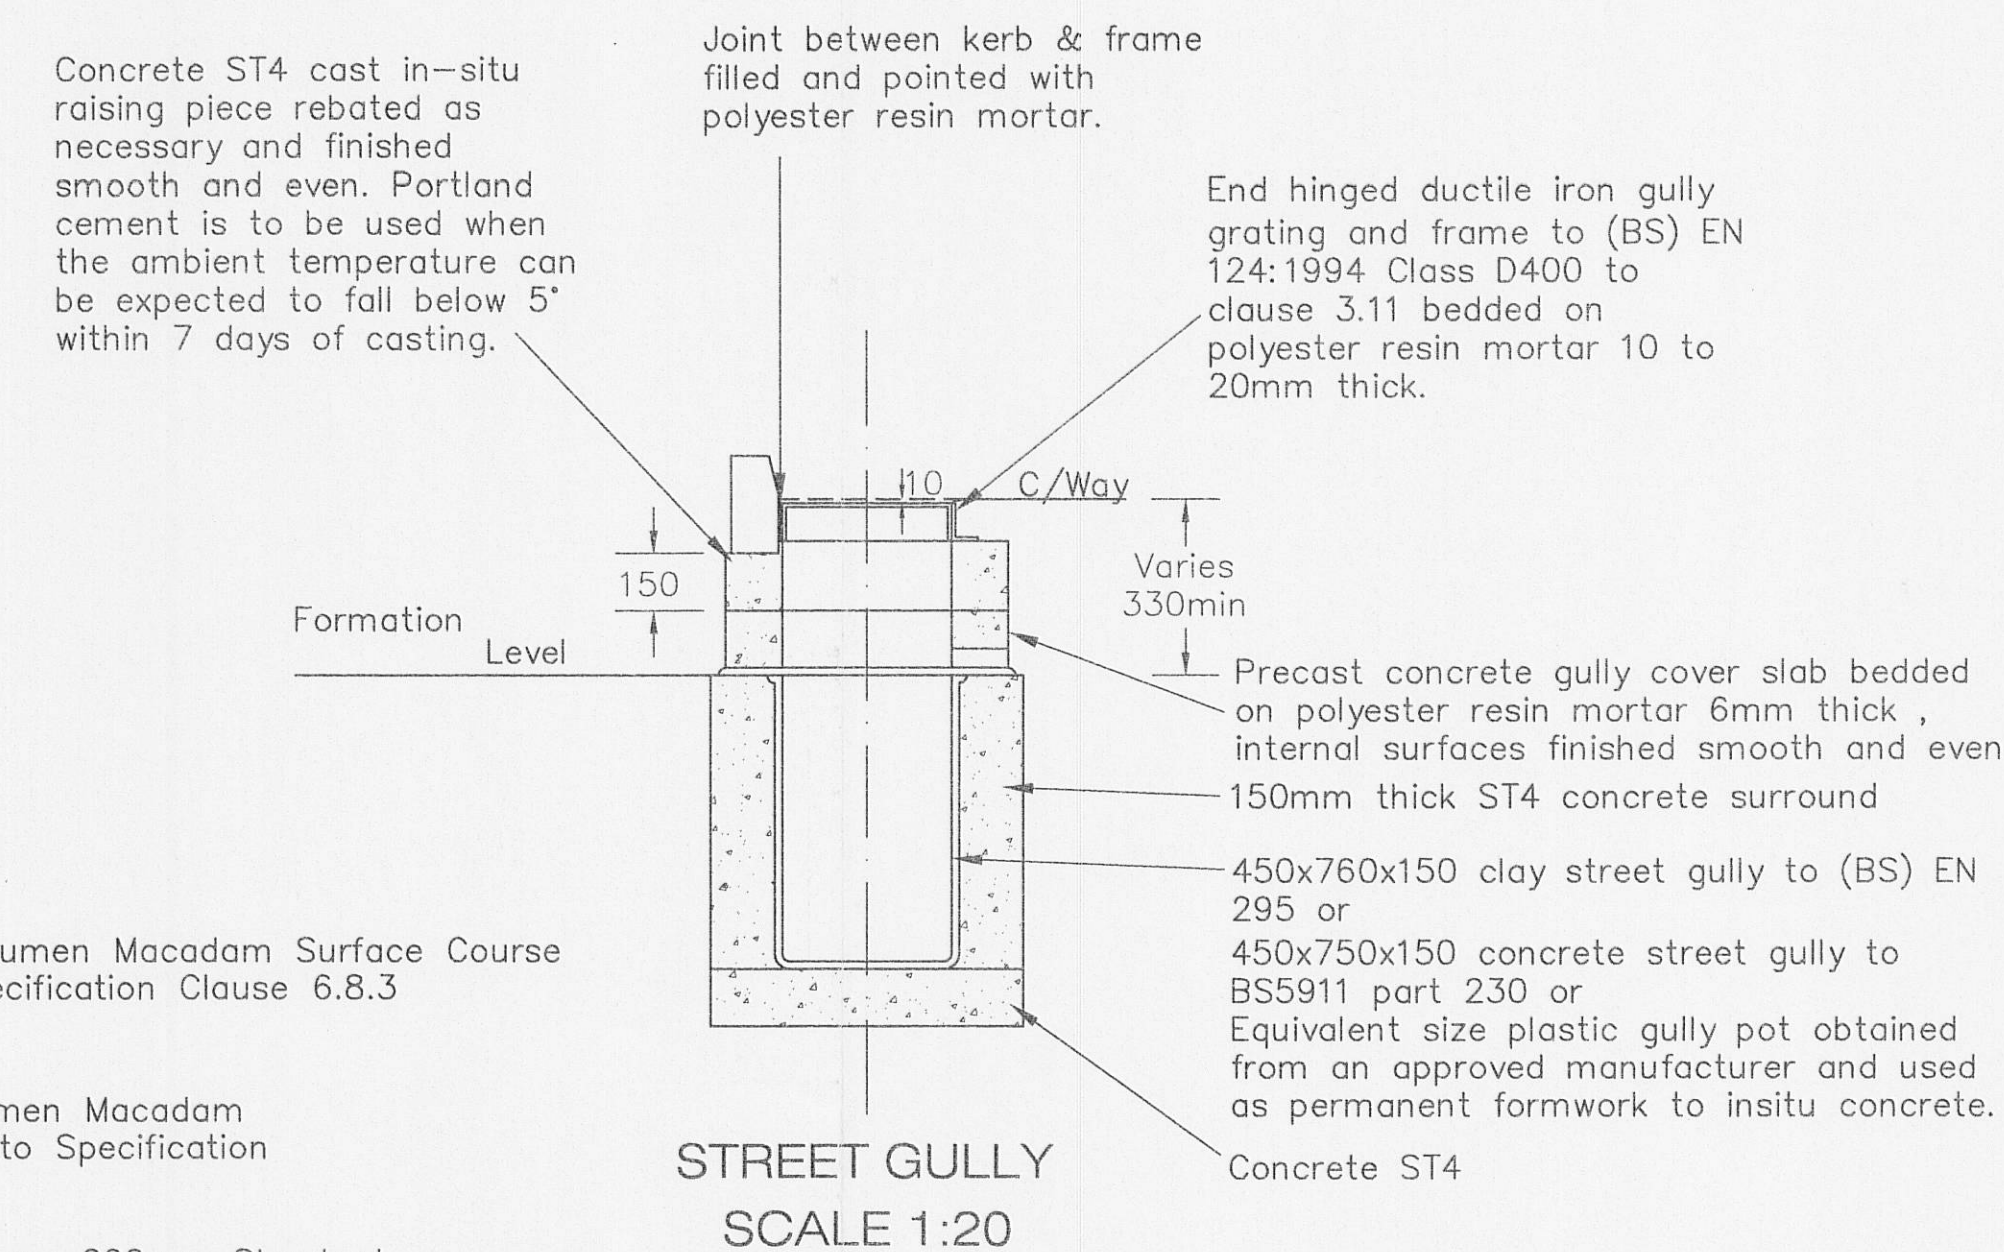
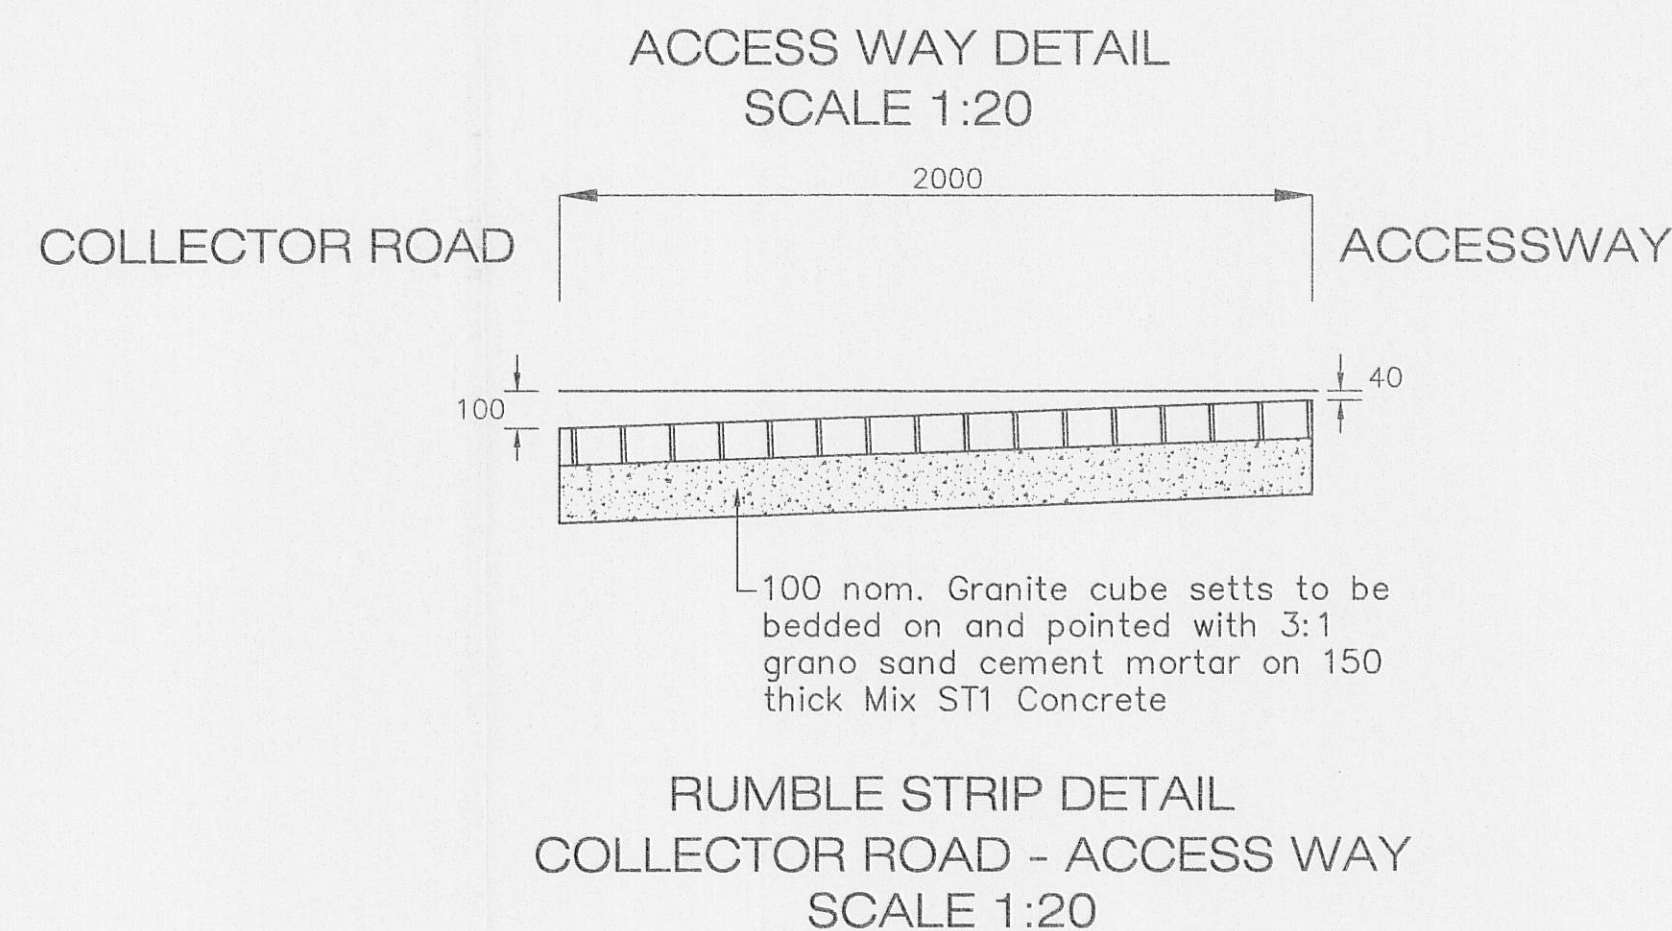
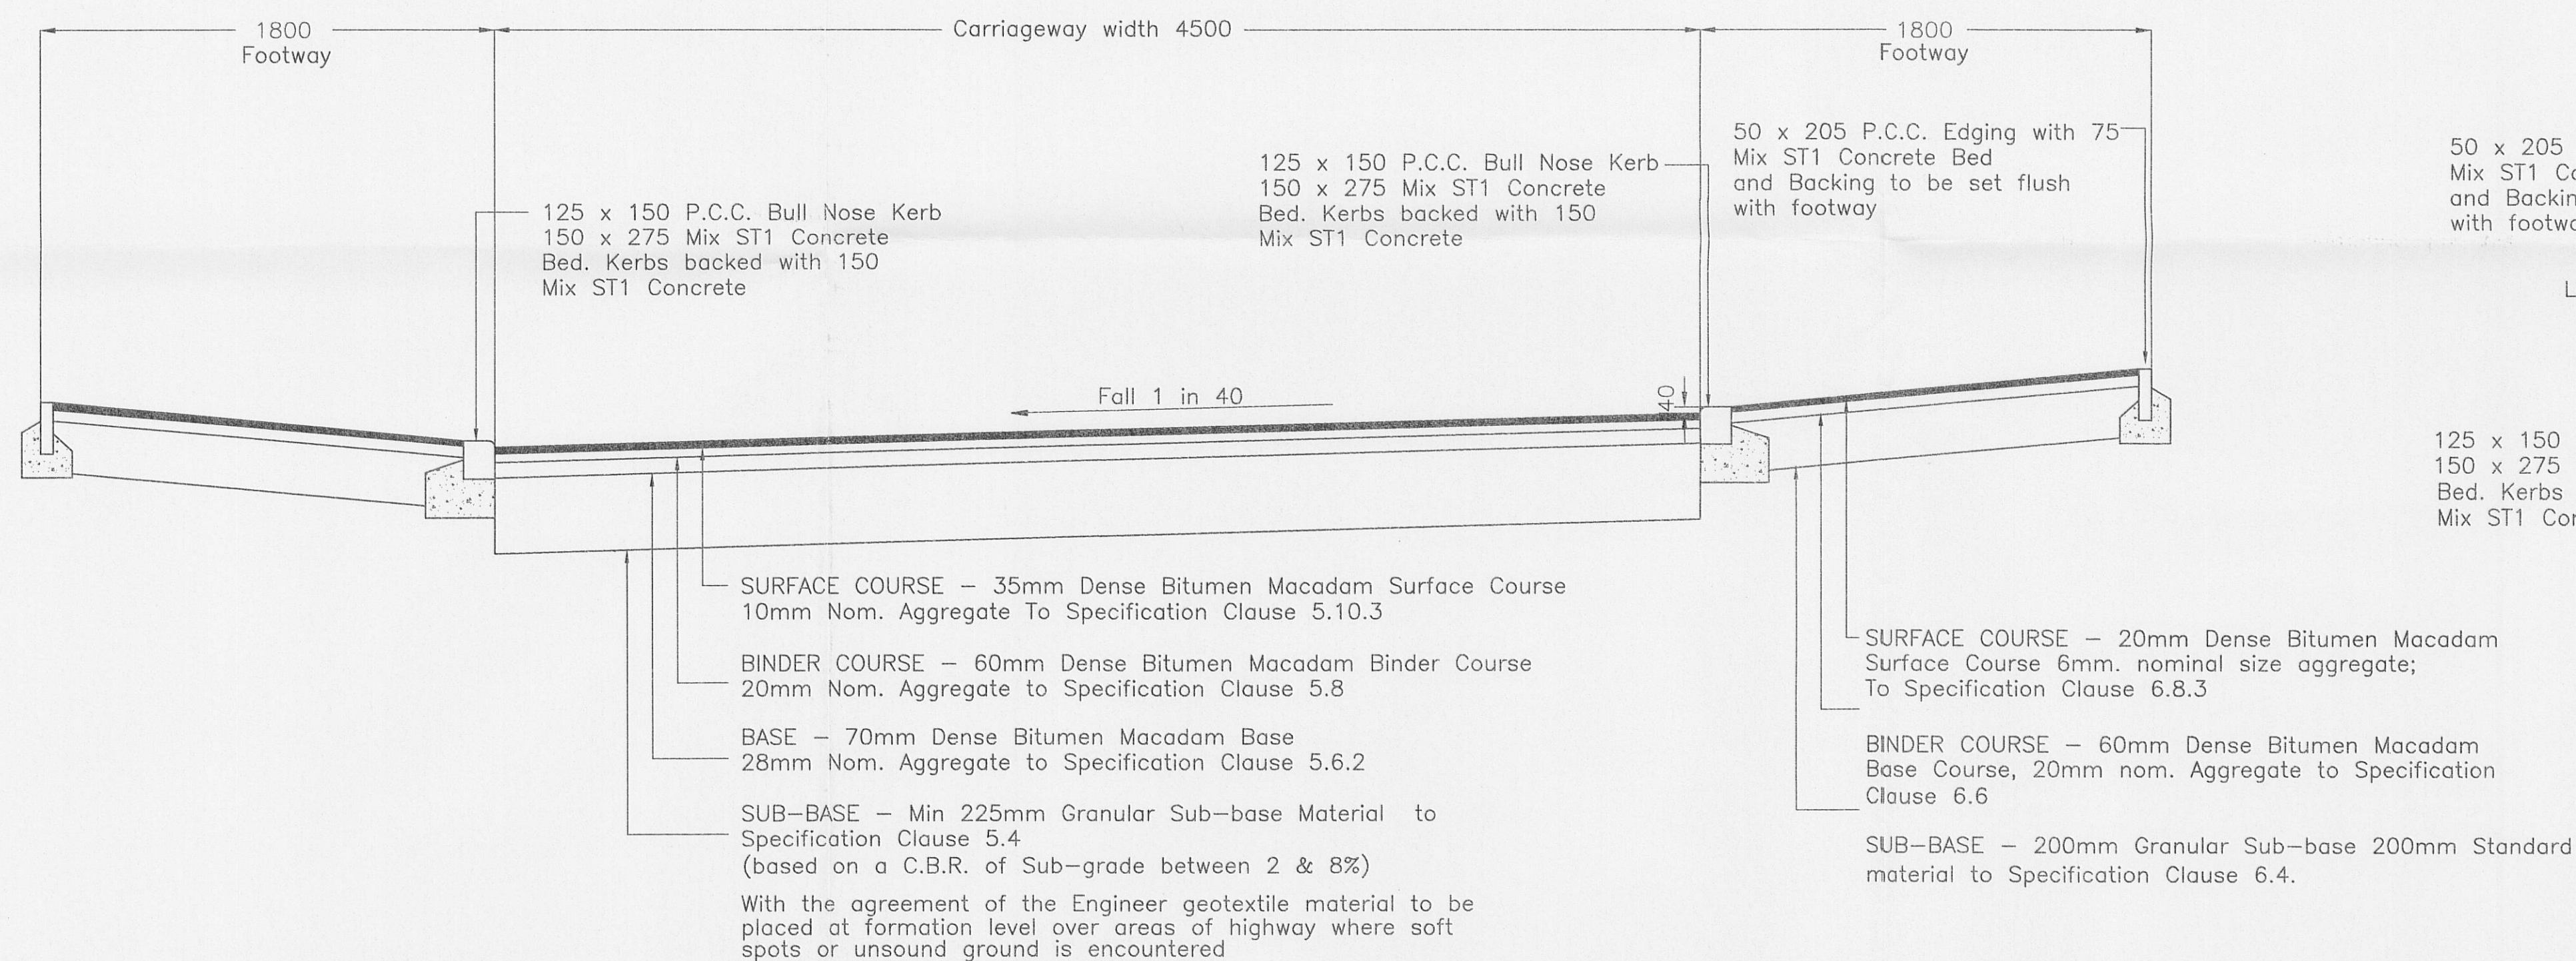
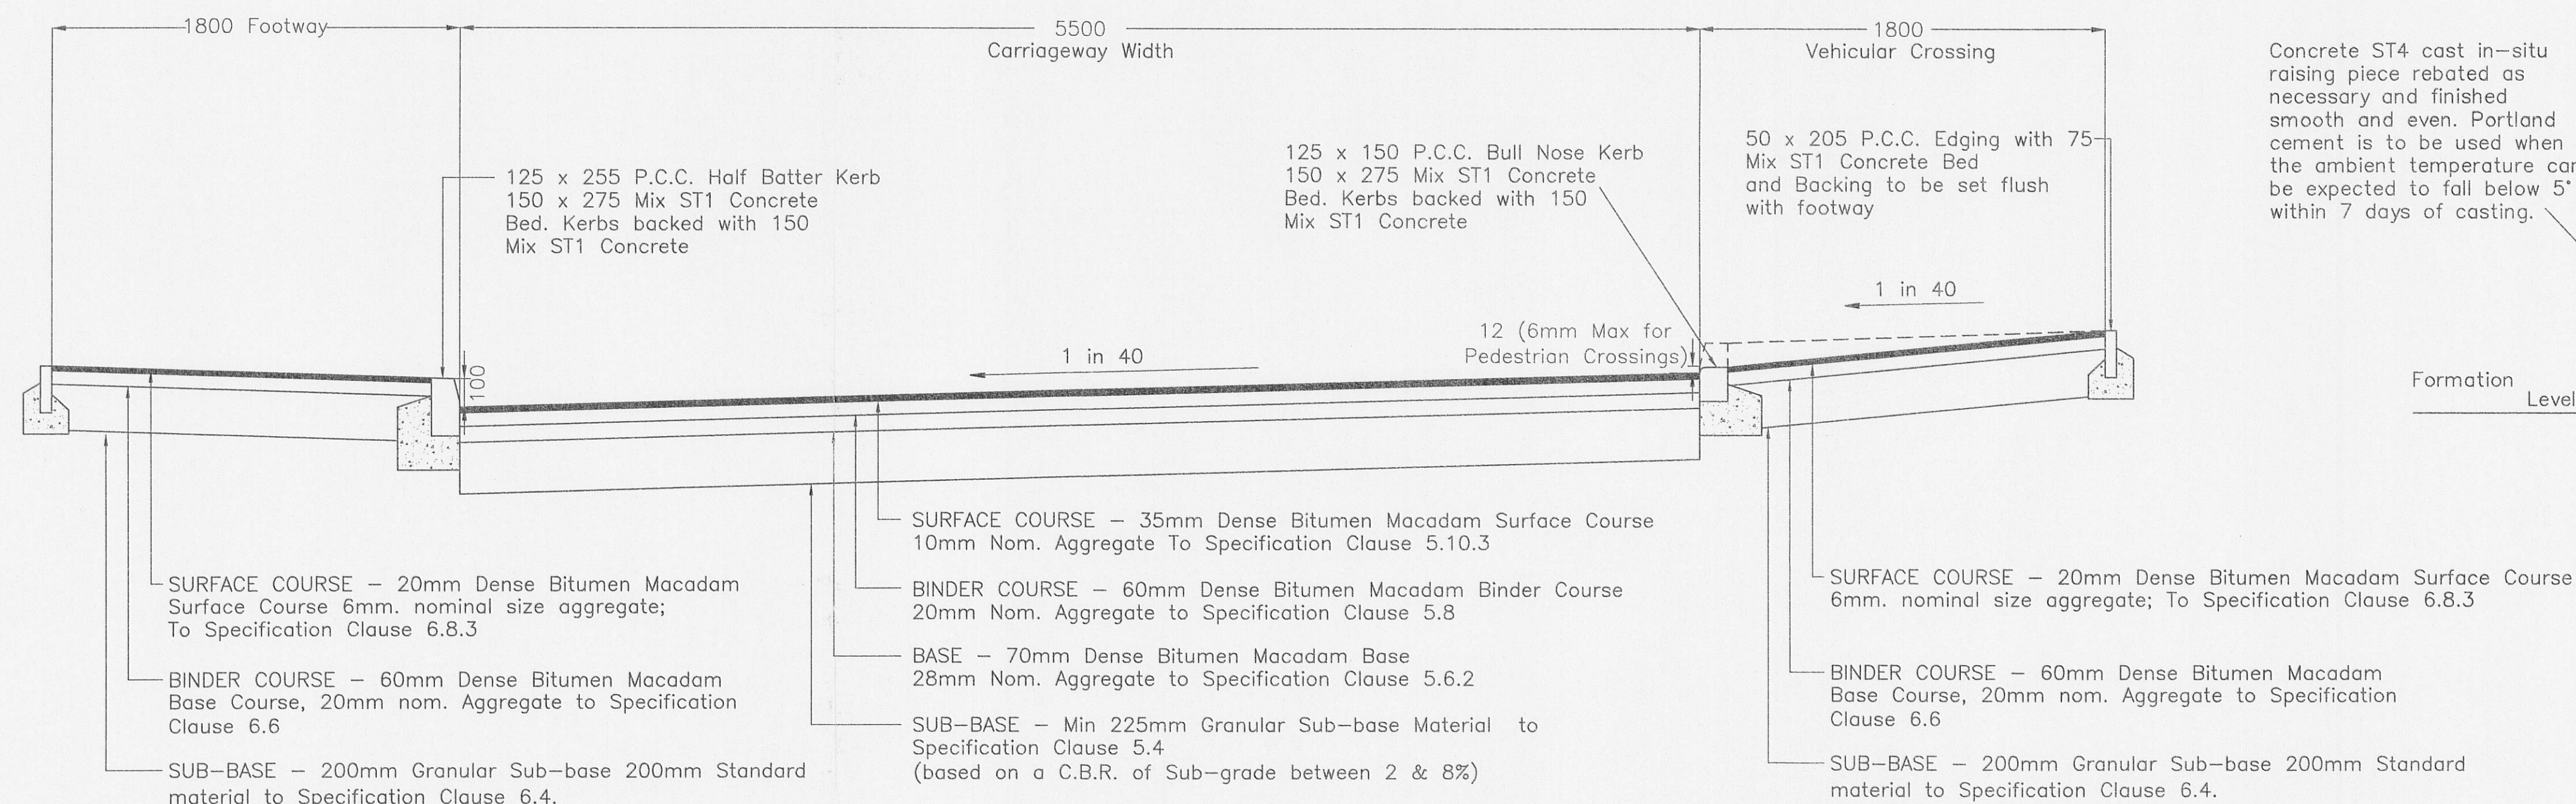
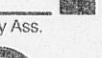


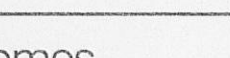

320120372P

NOTES

1. All dimensions are in millimetres unless otherwise shown
2. All highway works shall be in accordance with the L.C.C. 'Specification for Construction of Estate Roads'
3. Rumble strip to be laid after finished wearing course has been laid ie wearing course has to be cut out and rumble strip laid into road construction
4. Gully connections to be clay pipes, plastic ultra rib pipes are ~~not to be used~~.

North Point	Project Dilworth Lane Longridge		Ironsides Farrar Engineering & Construction
Quality Assn.	Client Rowland Homes		Environmental Planners Civil Engineers Landscape Architects Graphic Design
	Title Typical Highway Details		3 Worsley Court MANCHESTER M28 3JL Tel. 0161 703 8801 Fax. 0161 703 8279 manchester@ironsidesfarrar.com
			EDINBURGH BELLSHILL
Original Size A1	Drawn/Assembled/Printed by Crown Copyright. All rights reserved. Licence No. AL1000117986.	Drawn JCM Date 01.03.12	Drawing No. 3891/4 Revision