



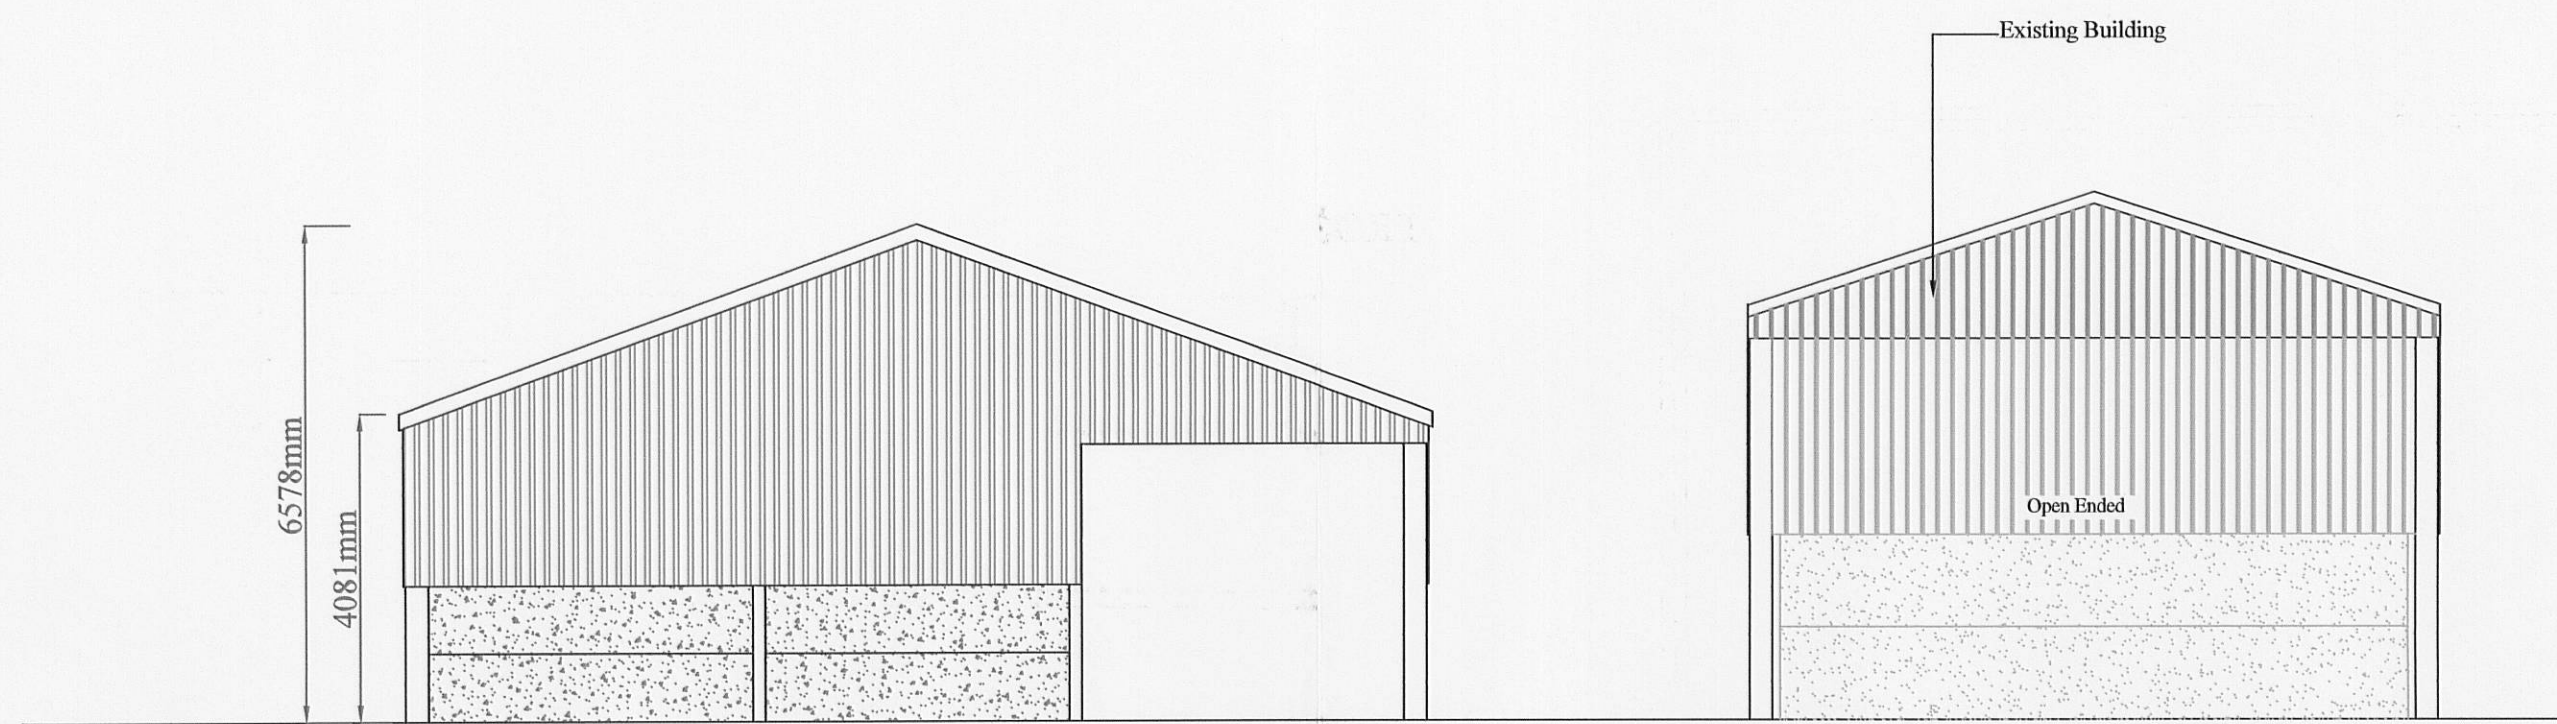


Front Elevation (South West)

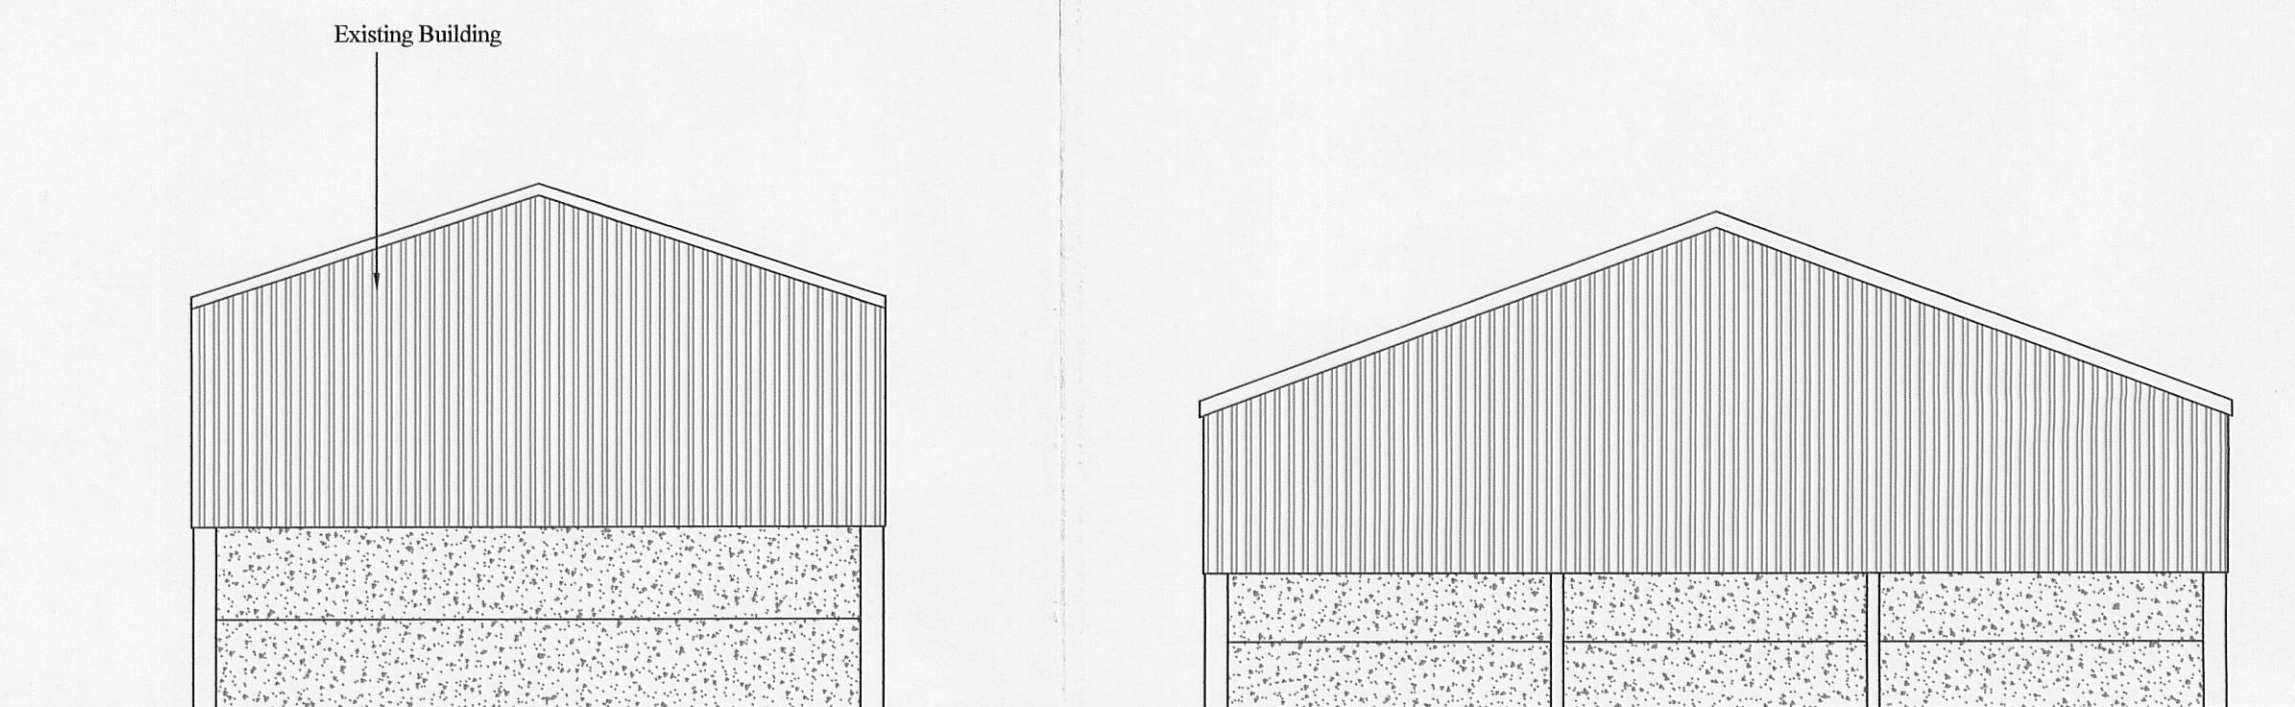

Rear Elevation (North East)



Side Elevation (South East)

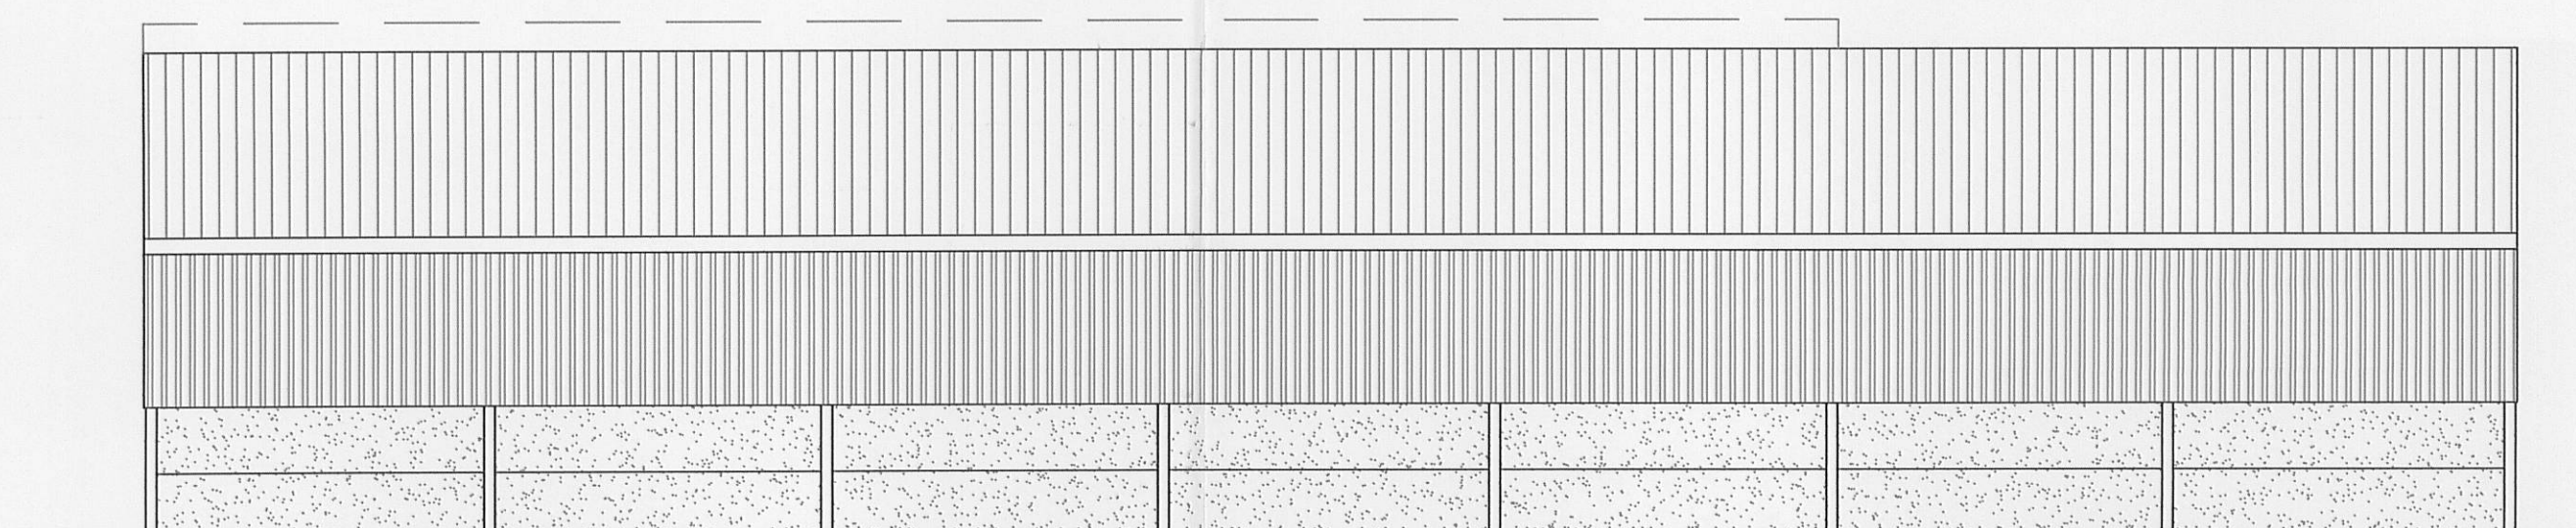

Side Elevation (North West)



PROPOSED PLAN

320120378P

J.HADFIELD. ENGINEERING,SURVEYING.			
Springs House, Chipping, Lancashire. PR3 2GQ. Tel 07740 929096. Fax 08708 362185			
Client's Details, Messrs J. STOTT. & Son			
Project Details, PROPOSED PLAN & ELEVATIONS. PROPOSED SHEEP HOUSING - PHASE 1 of 2			
Project Address, LAUND FARM. BOWLAND with LEAGRAM.			
Project Number, 235/201	Date, JAN/12	Scale, 1:100	By, JH
DO NOT SCALE THIS DRAWING. CHECK ALL DIMENSIONS ON SITE			
THIS DRAWING IS PROTECTED BY COPYRIGHT. IT IS NOT TO BE REPRODUCED IN ANY FORM OR BY ANY MEANS FOR ANY PURPOSE, WITHOUT WRITTEN PERMISSION FROM J.HADFIELD. ENGINEERING,SURVEYING.			