

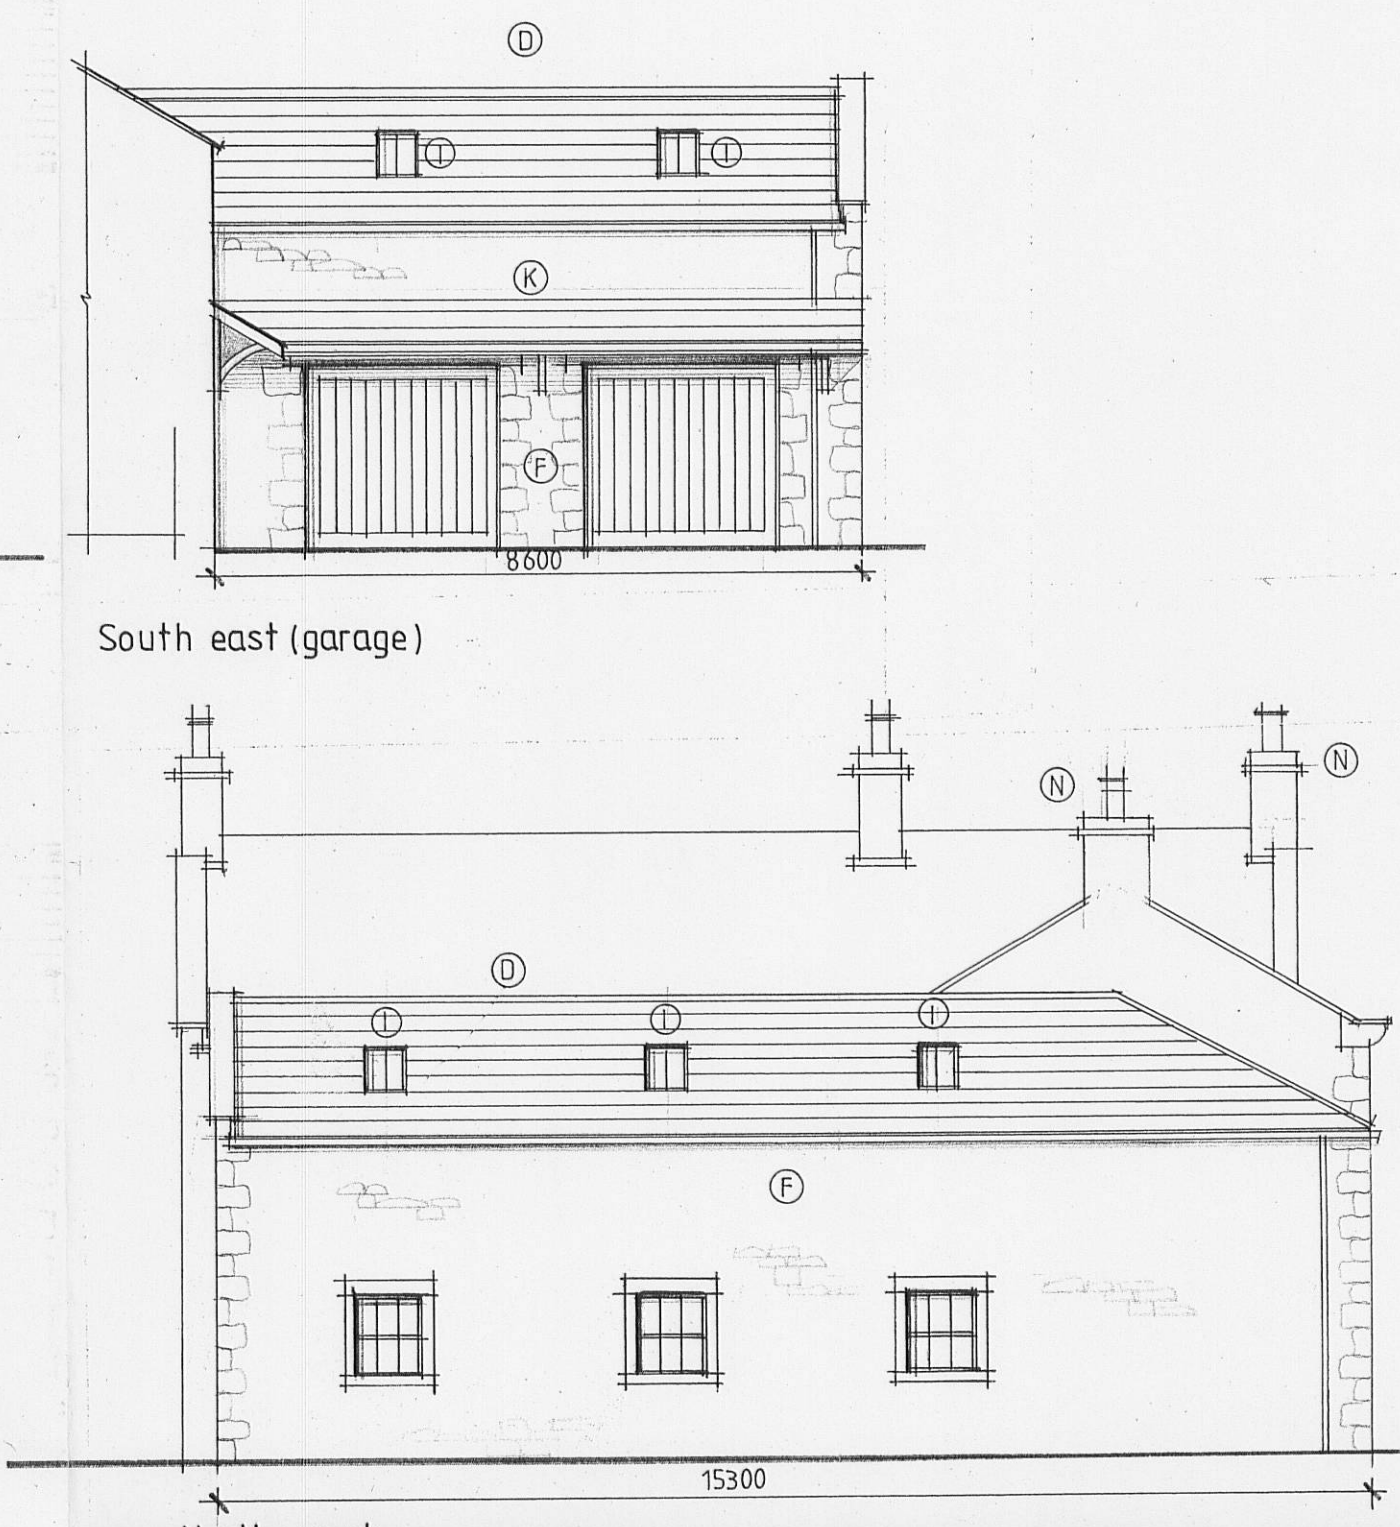
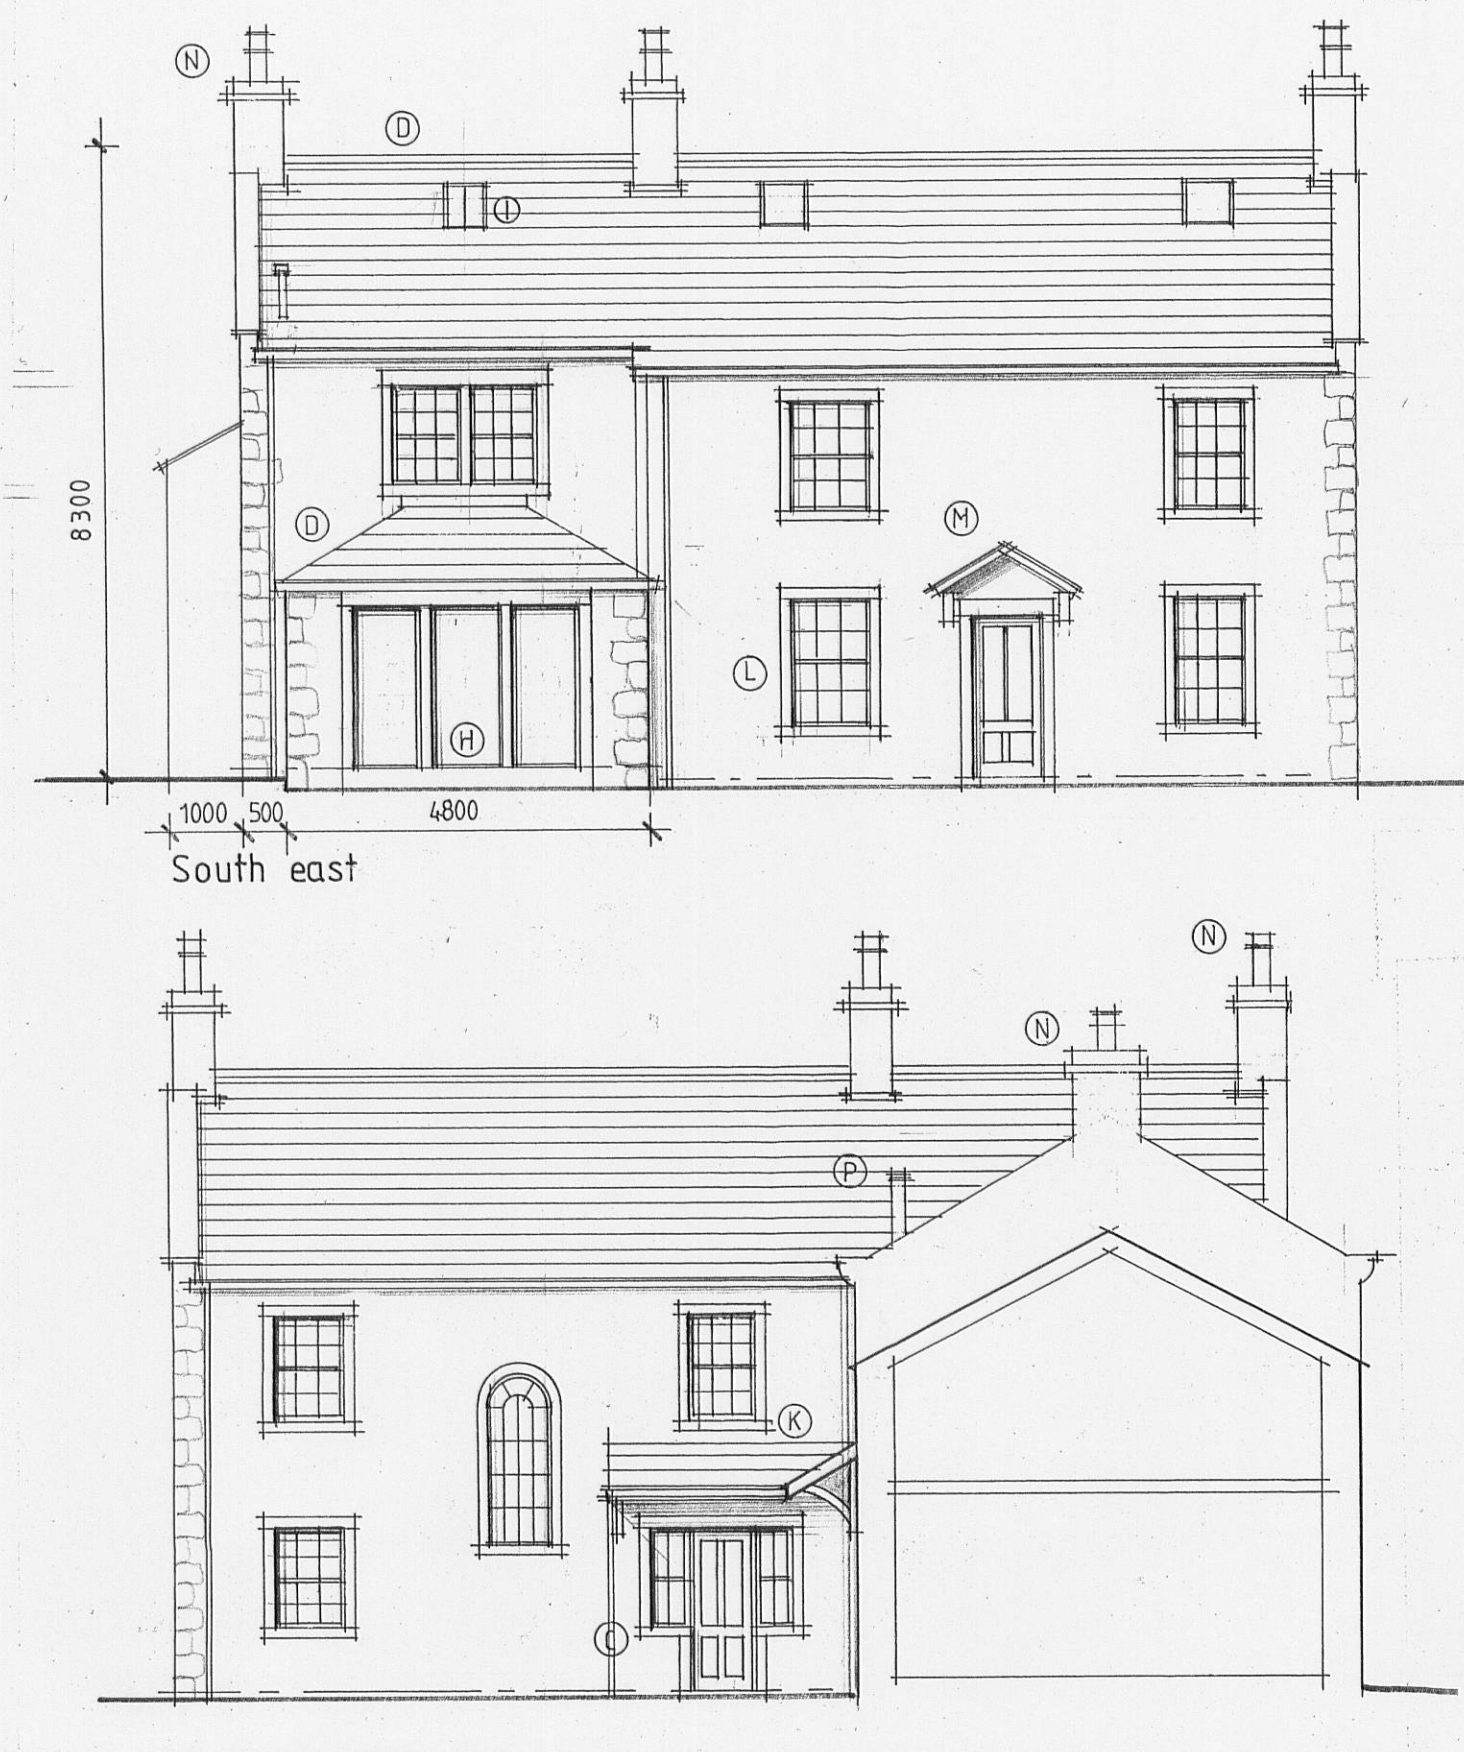


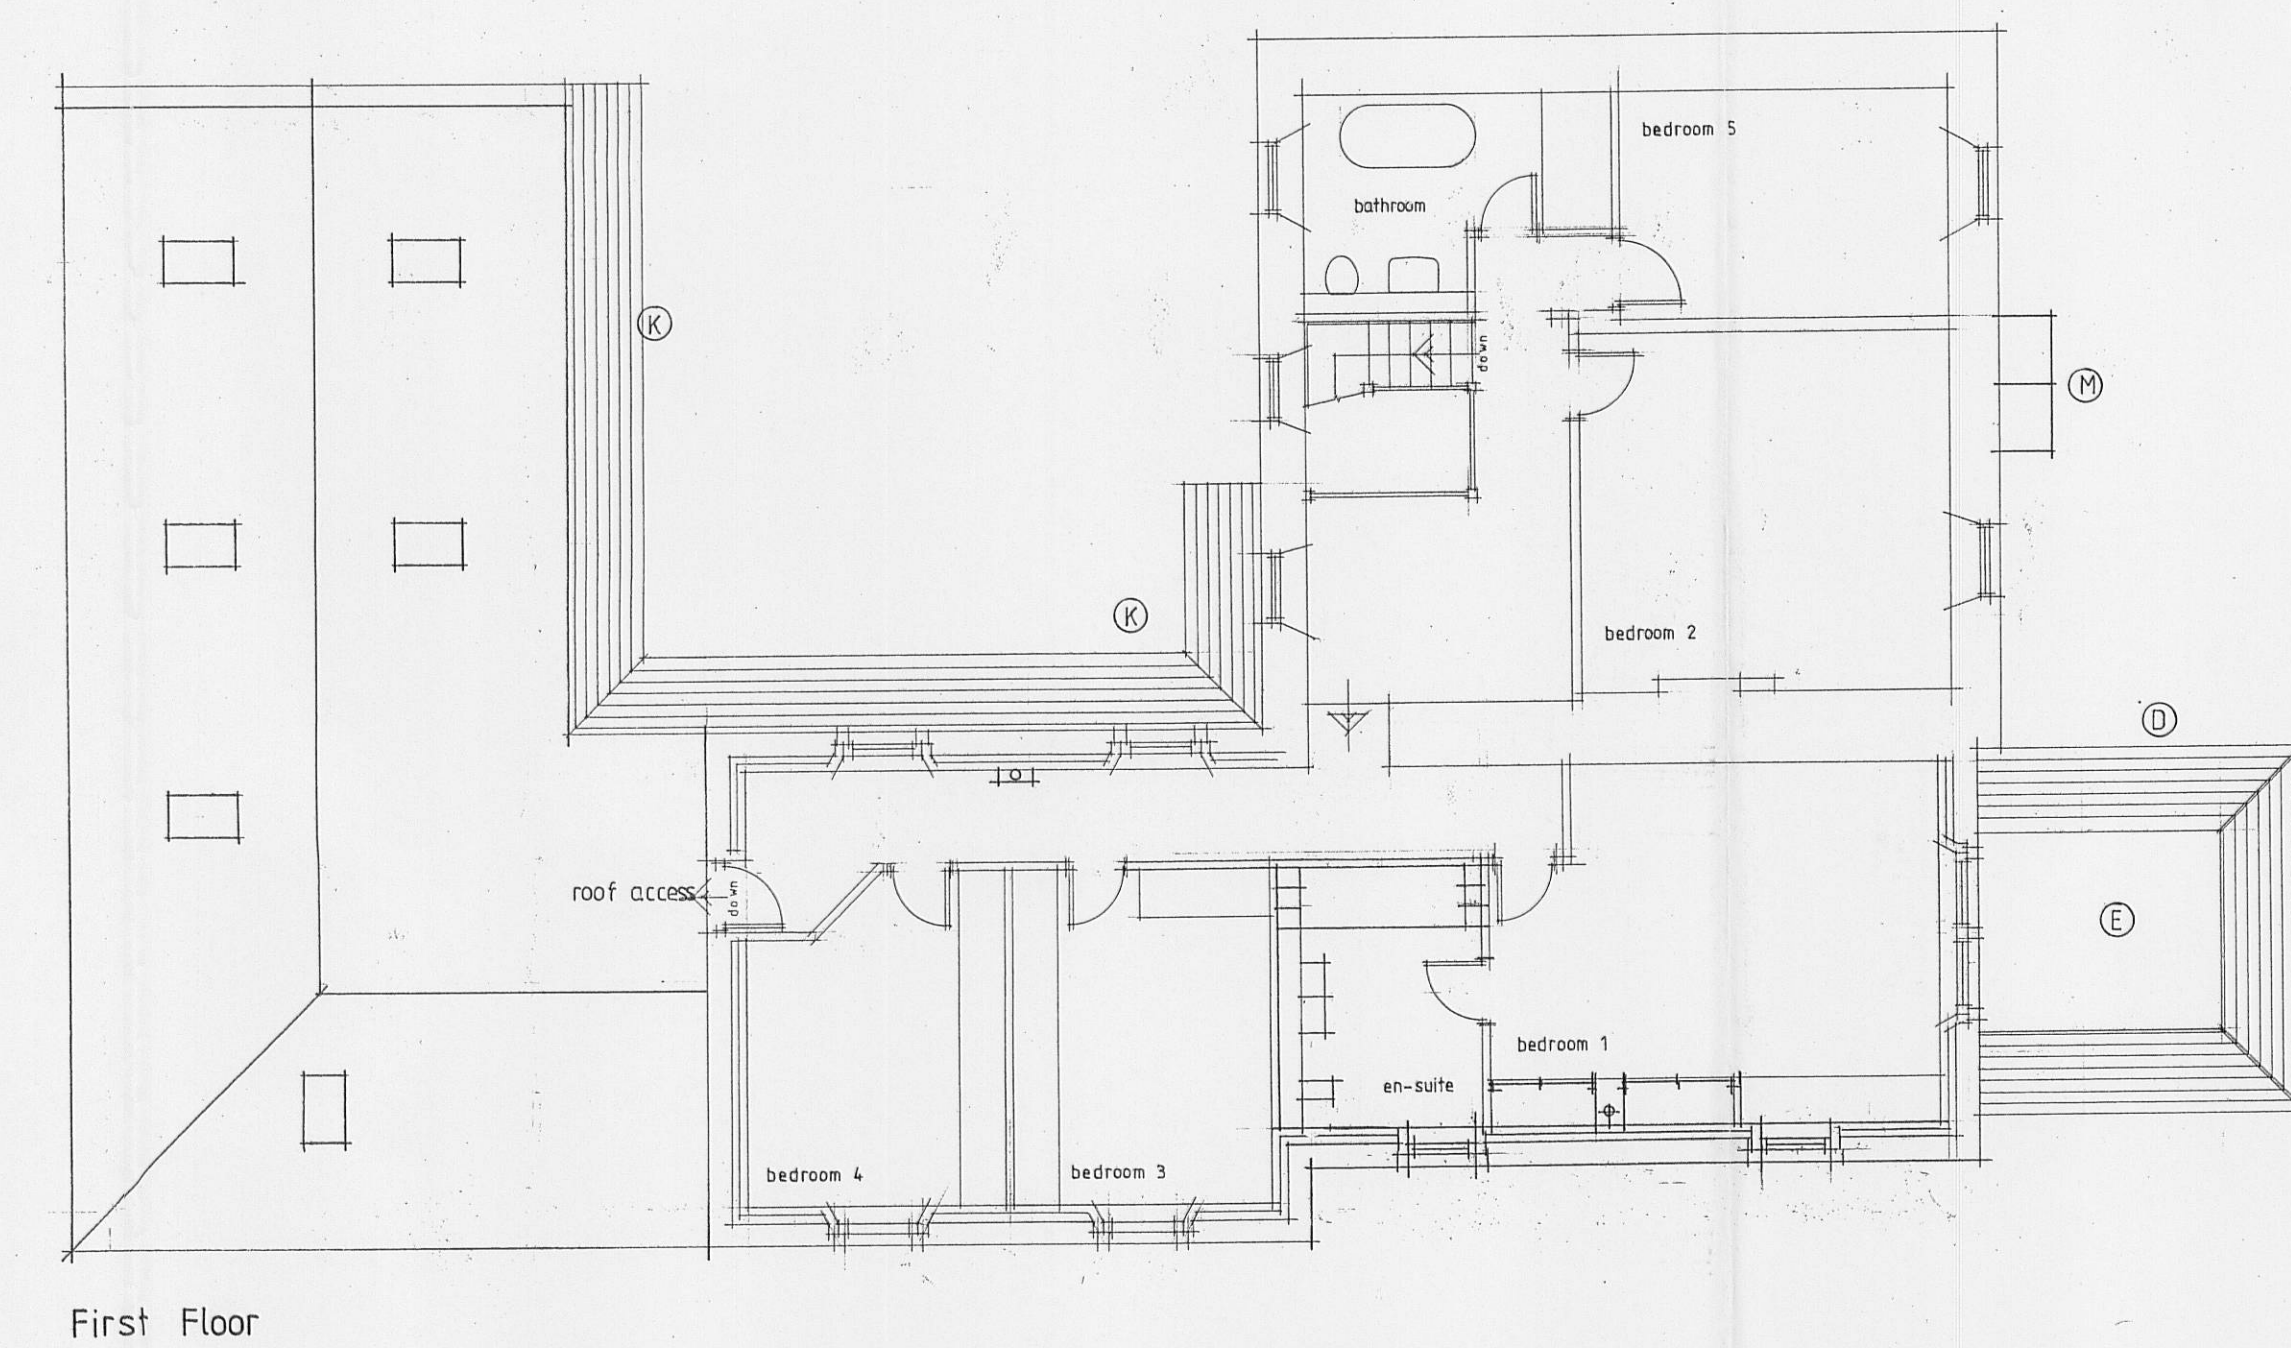

- | | | | |
|---|---|---|---|
| A | Existing porch structures to be removed. | H | Painted timber or powder coated aluminium doors / glazed frames. |
| B | New window at existing door position - matching stone surrounds. | I | Velux conservation or similar flush fitting rooflights. |
| C | New door and side windows at existing window position - matching stone surrounds. | J | Aluminium rain water goods. |
| D | Natural slate roof finish to match existing. | K | Canopy roof with natural slate finish and timber gables brackets. |
| E | Lead or simulated lead with roll joints in fibreglass / resin. | L | Part opening built up to match width of window above. |
| F | Natural stone walls to match existing. Sawn stone and dressed random stone surrounds to openings. | M | New stone canopy with corbels over existing doorway. |
| G | Painted timber window and door frames generally. | N | New stone chimney stacks detailed to match existing. |
| | | P | Metal flue to Aga |

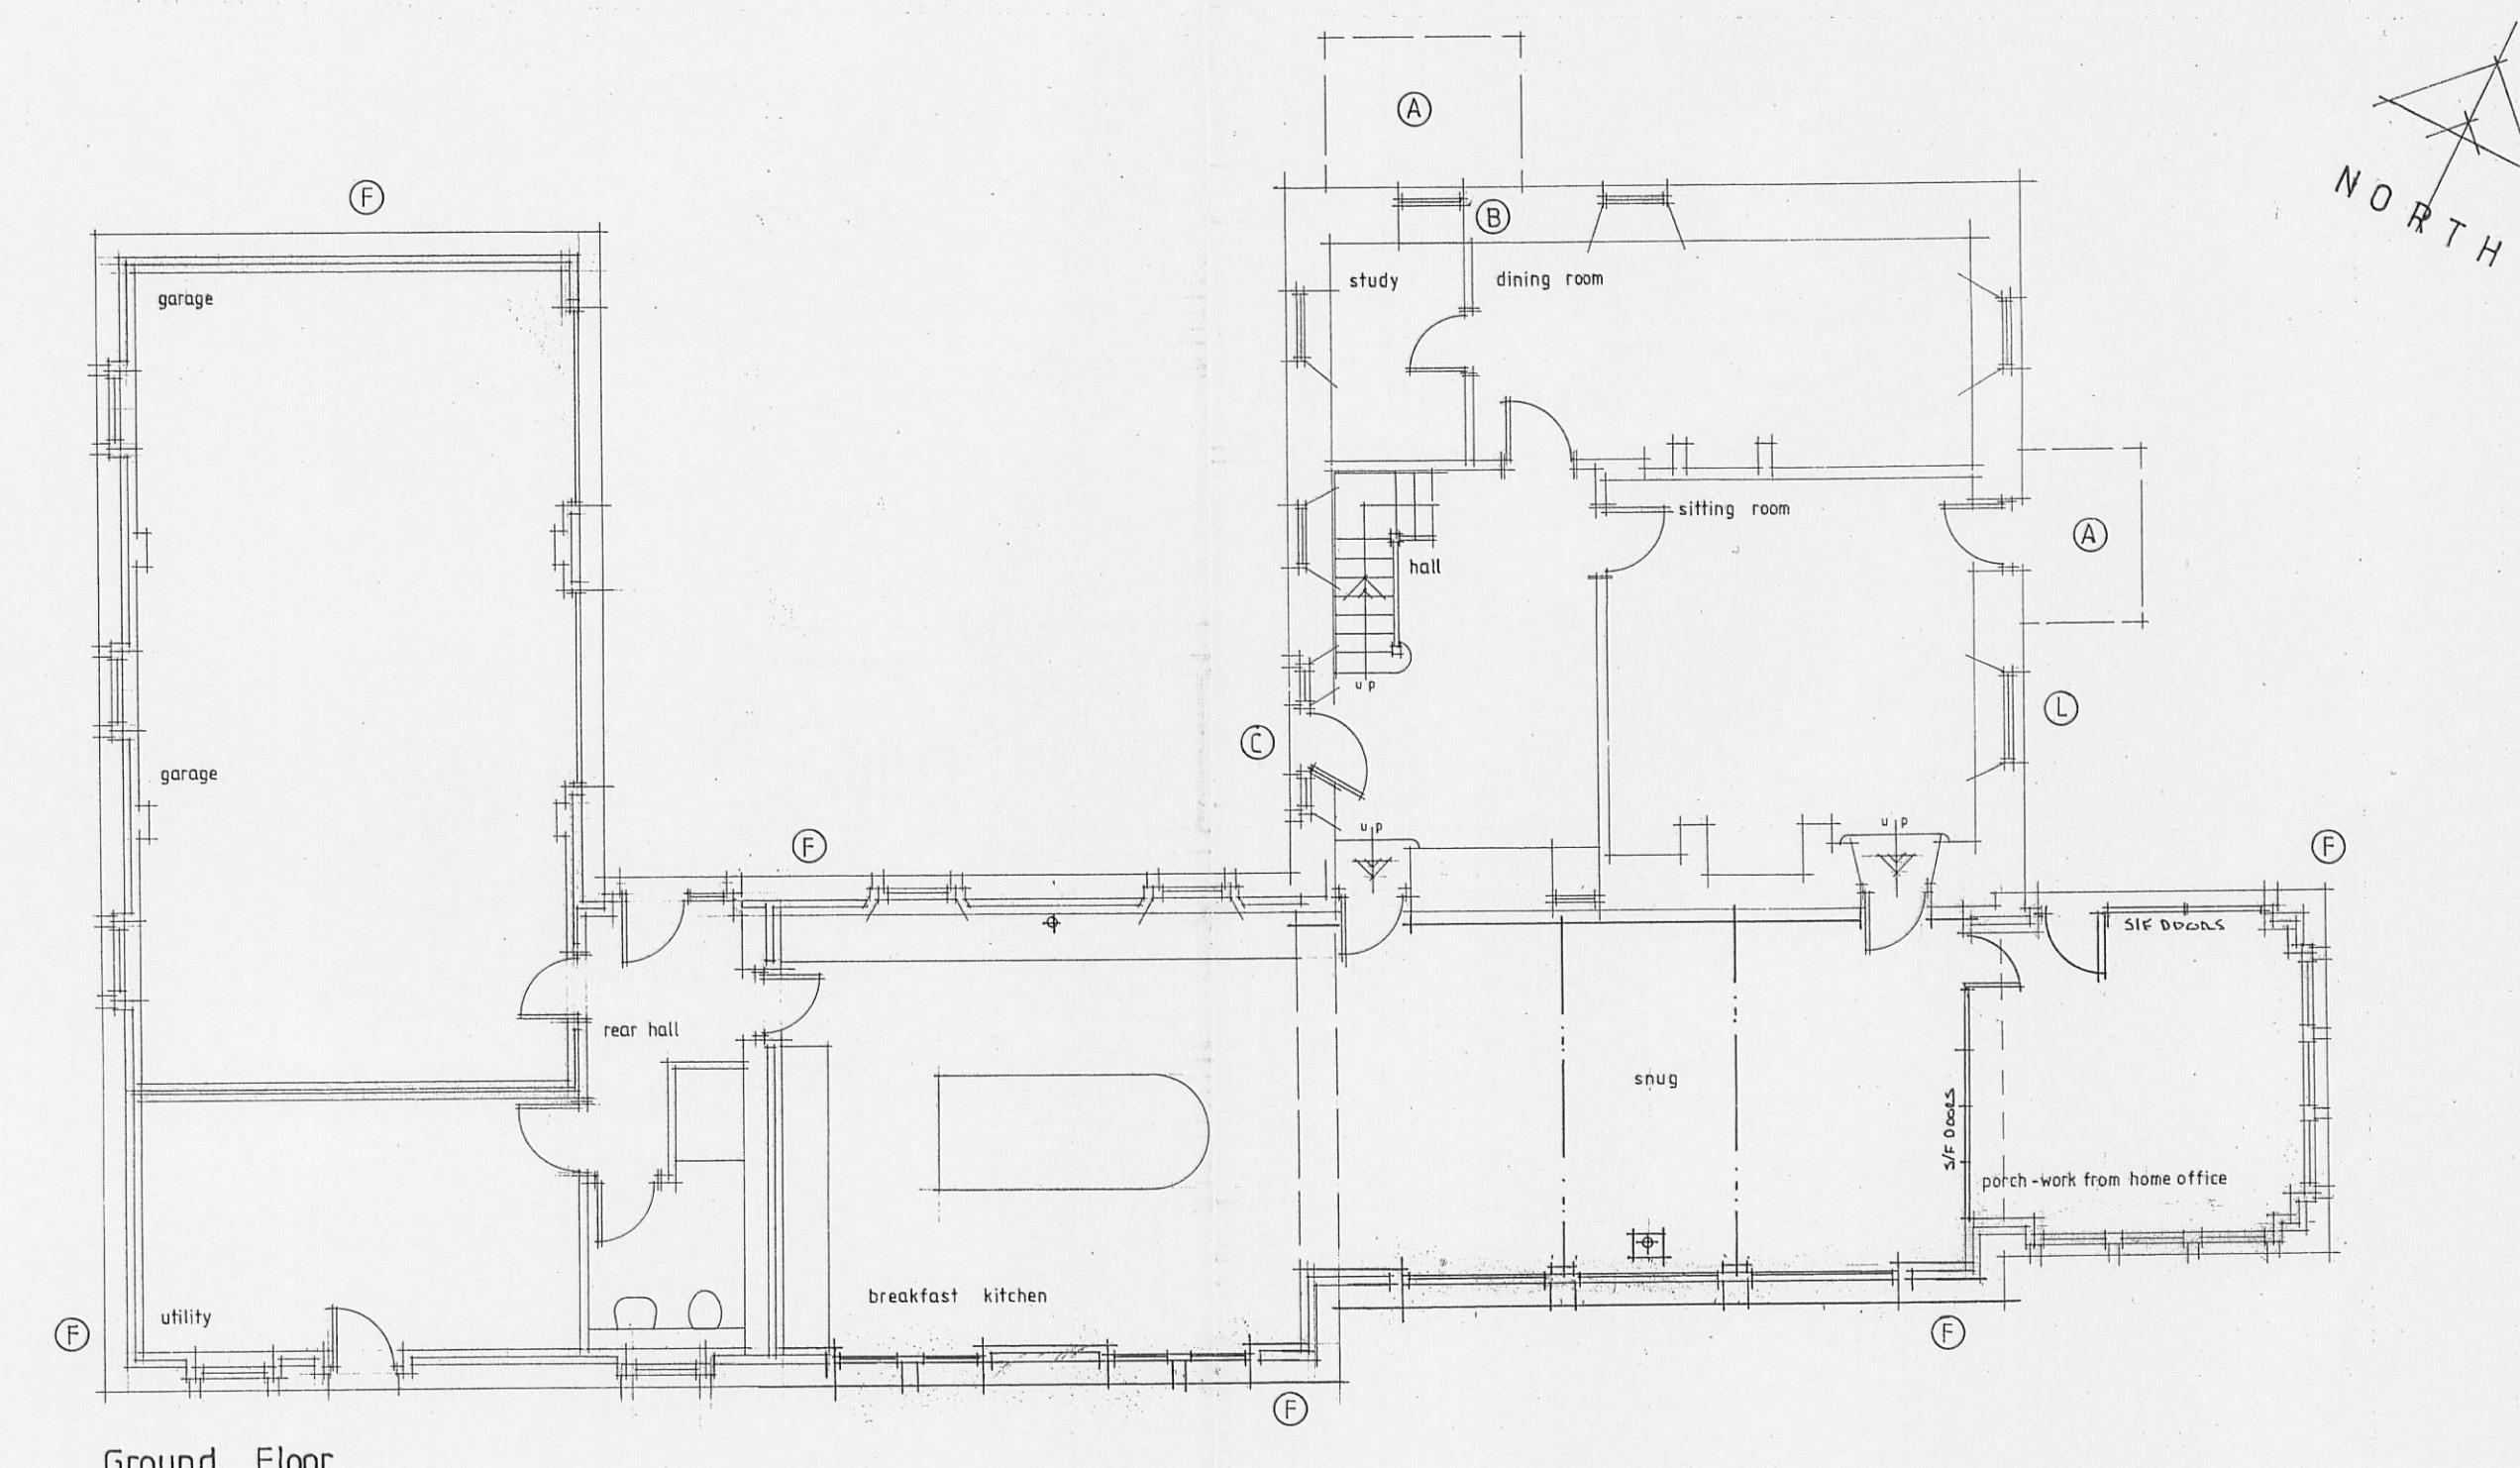

REV A Various amendments following meeting with client
13-4-2012

Client
Mrs R Wolfenden

Job Title
Proposed Alteration & Extensions

Broomhill Farm
Grindleton

Drawing Title
Proposals

320120387P

Scale
1:100

Date
MAR 2012

Drawn
DL

spa ARCHITECTS

SUNDERLAND PEACOCK & ASSOCIATES LTD.
HAZELMERE, PIMLICO ROAD, CLITHEROE,
LANCASHIRE, BB7 2AG
T 01200 423178 F 01200 427328
E info@sunderlandpeacock.com
www.sunderlandpeacock.com

4222 - 03A