



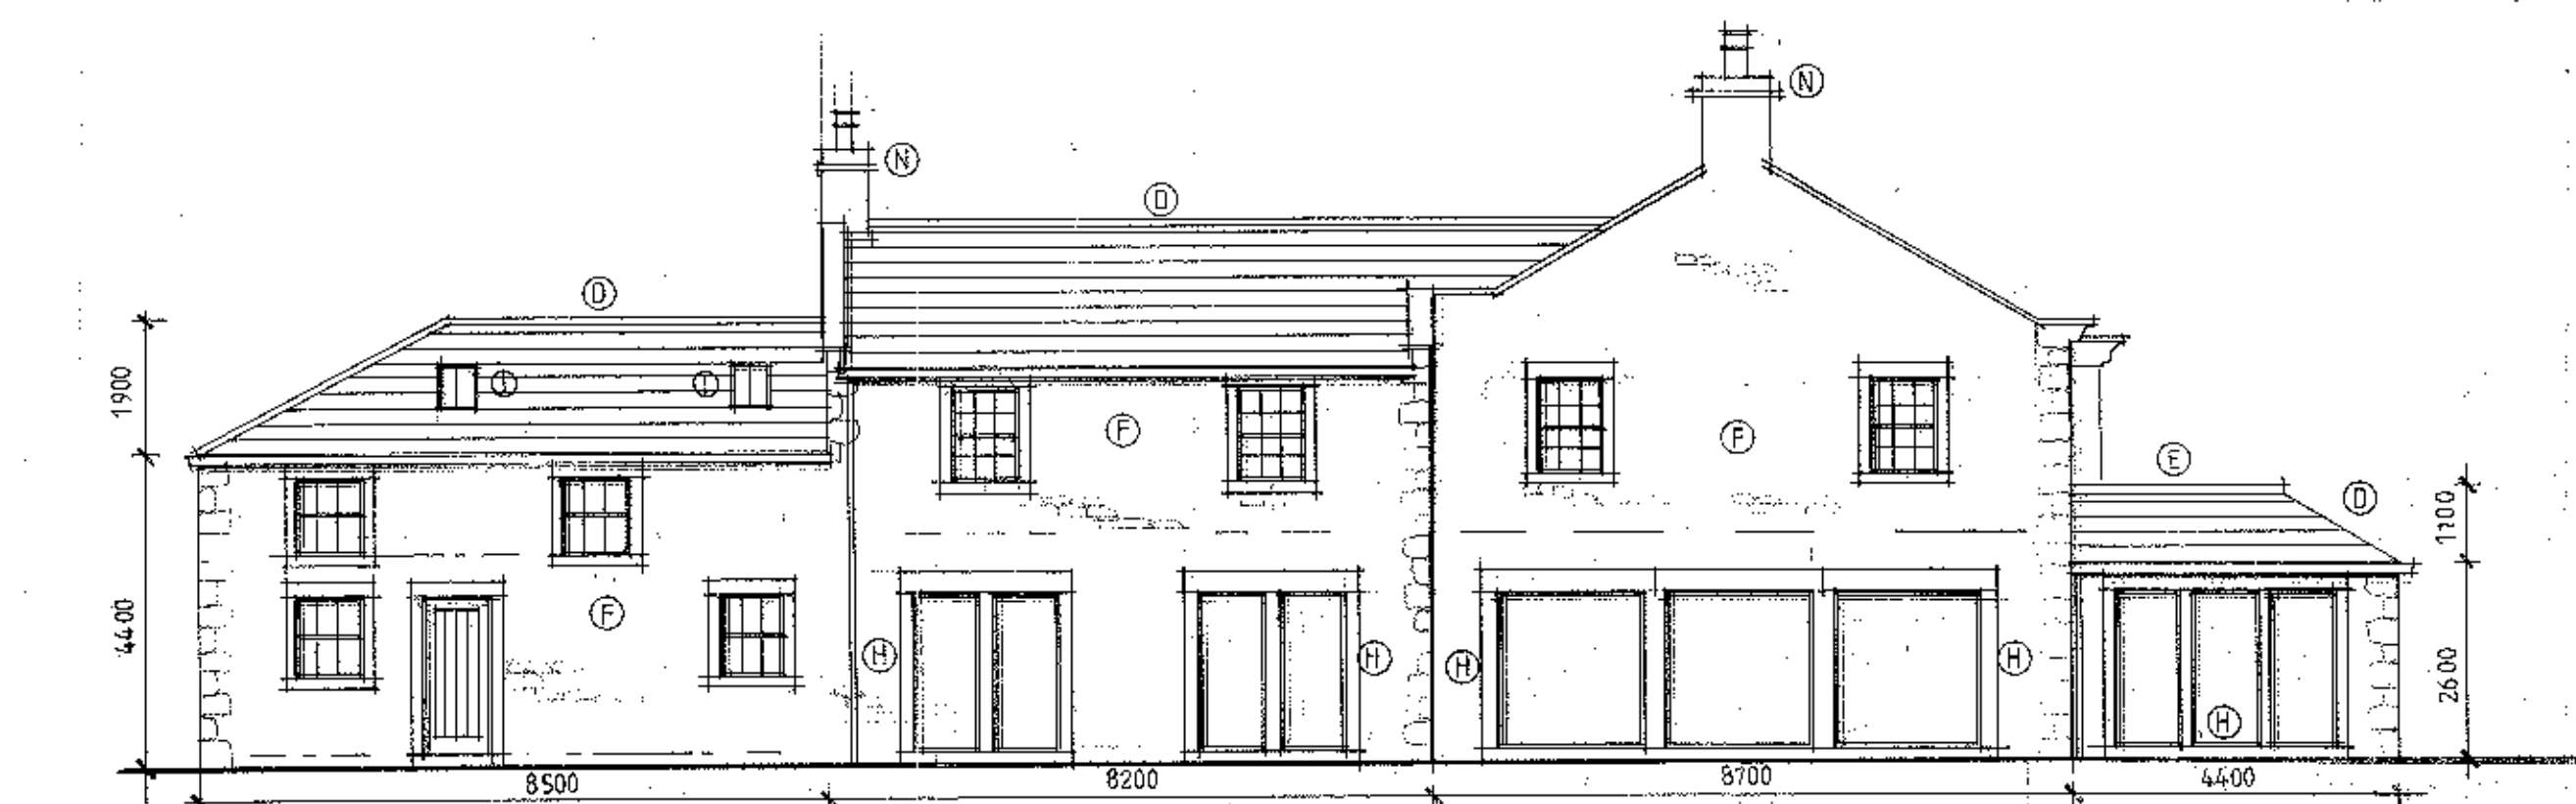


South west

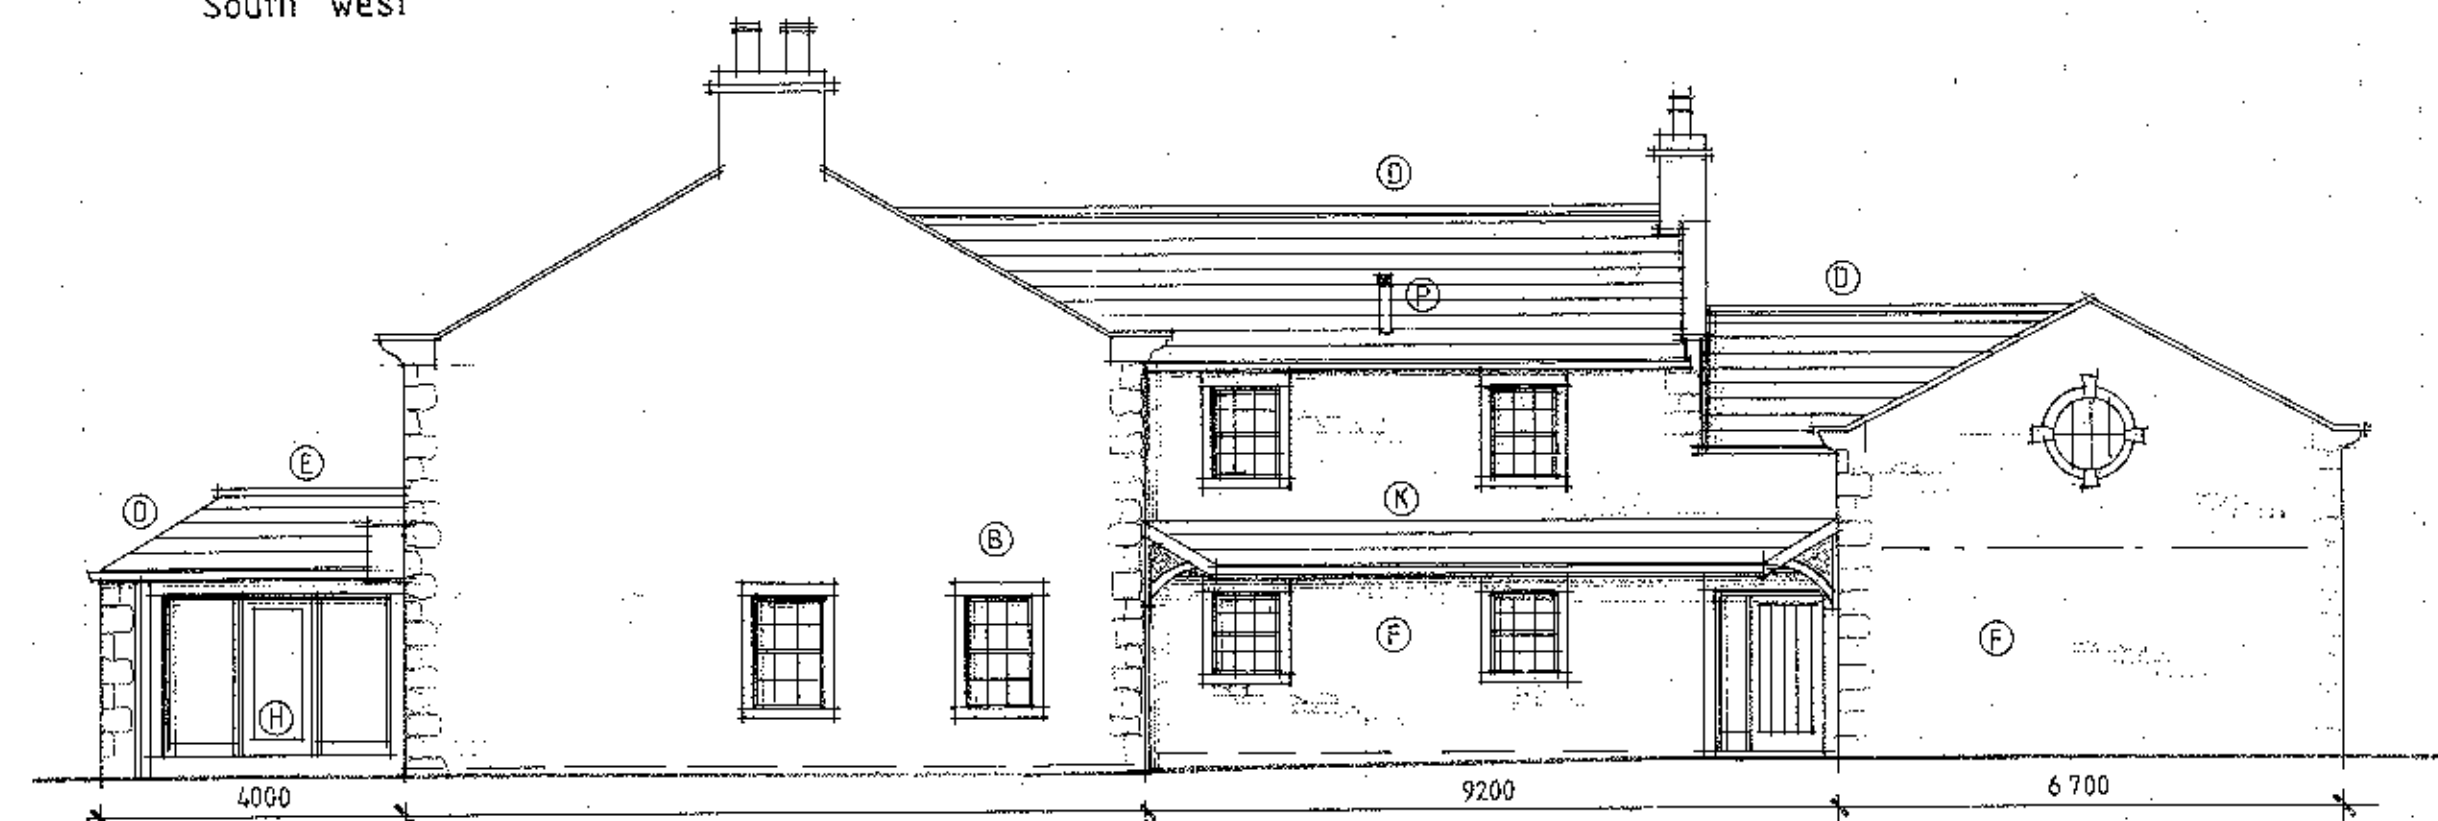

North east




South east

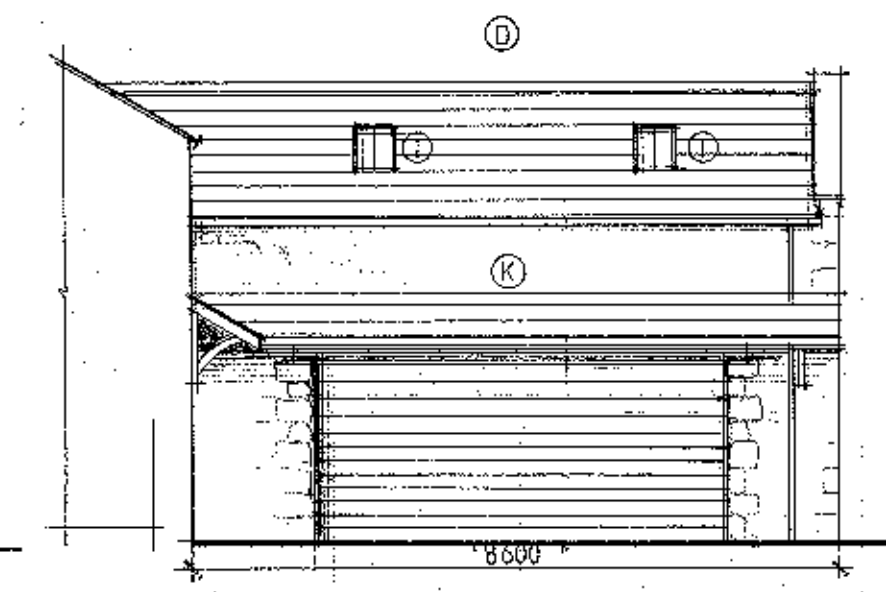

South east (garage)




North west (house)

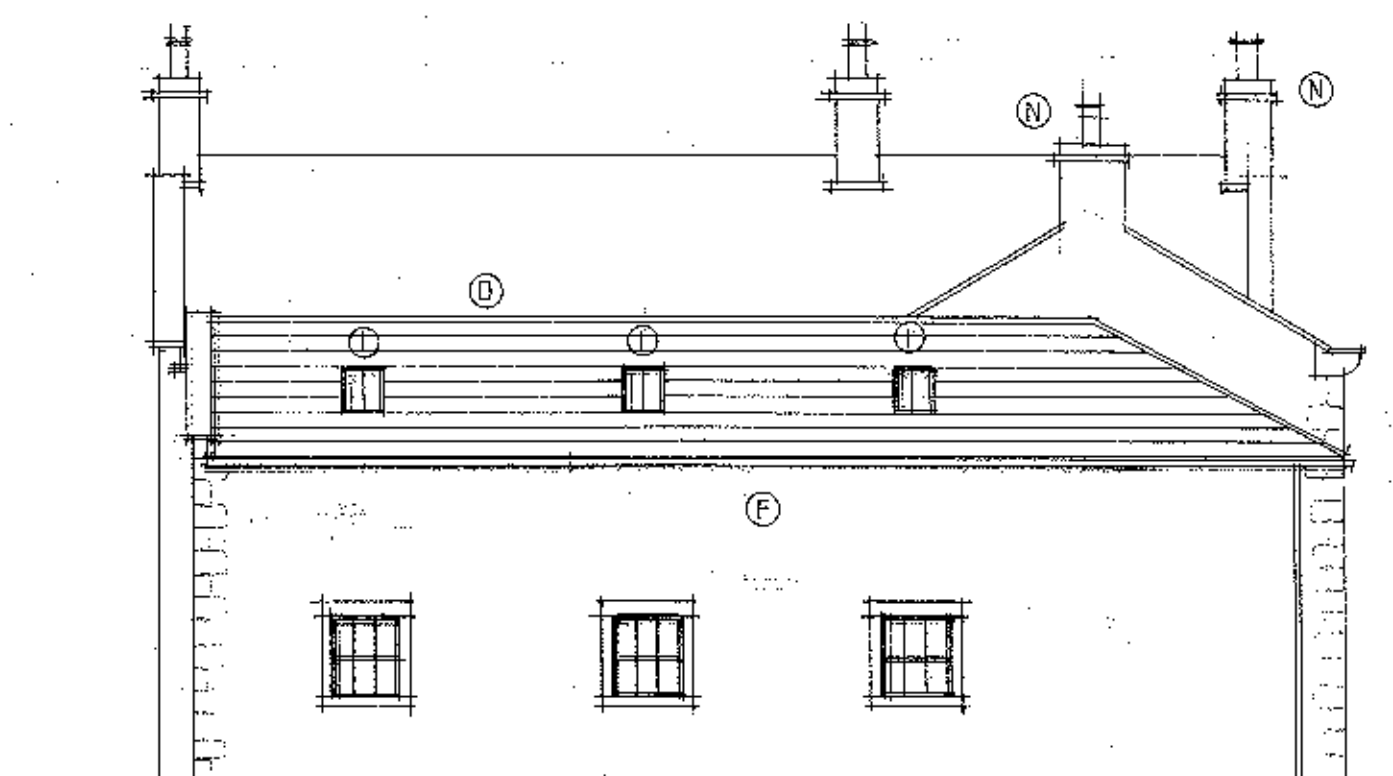


North west

- | | | | |
|---|--|---|---|
| A | Existing porch structures to be removed. | H | Painted timber or powder coated aluminium doors / glazed frames. |
| B | New window at existing door position - matching stone surrounds. | I | Velux conservation or similar flush fitting rooflights. |
| C | New door and side windows at existing window position - matching stone surrounds. | J | Aluminium rain water goods. |
| D | Natural slate roof of finish to match existing. | K | Canopy roof with natural slate finish and timber gables brackets. |
| E | Lead or simulated lead with roll joints in fibreglass / resin. | L | Part opening built up to match width of window above. |
| F | Natural stone walls to match existing. Sawen stone and dressed random stone surrounds to openings. | M | New stone canopy with corbels over existing doorway. |
| G | Painted timber window and door frames generally. | N | New stone chimney stacks detailed to match existing. |
| | | P | Metal tie to Age |

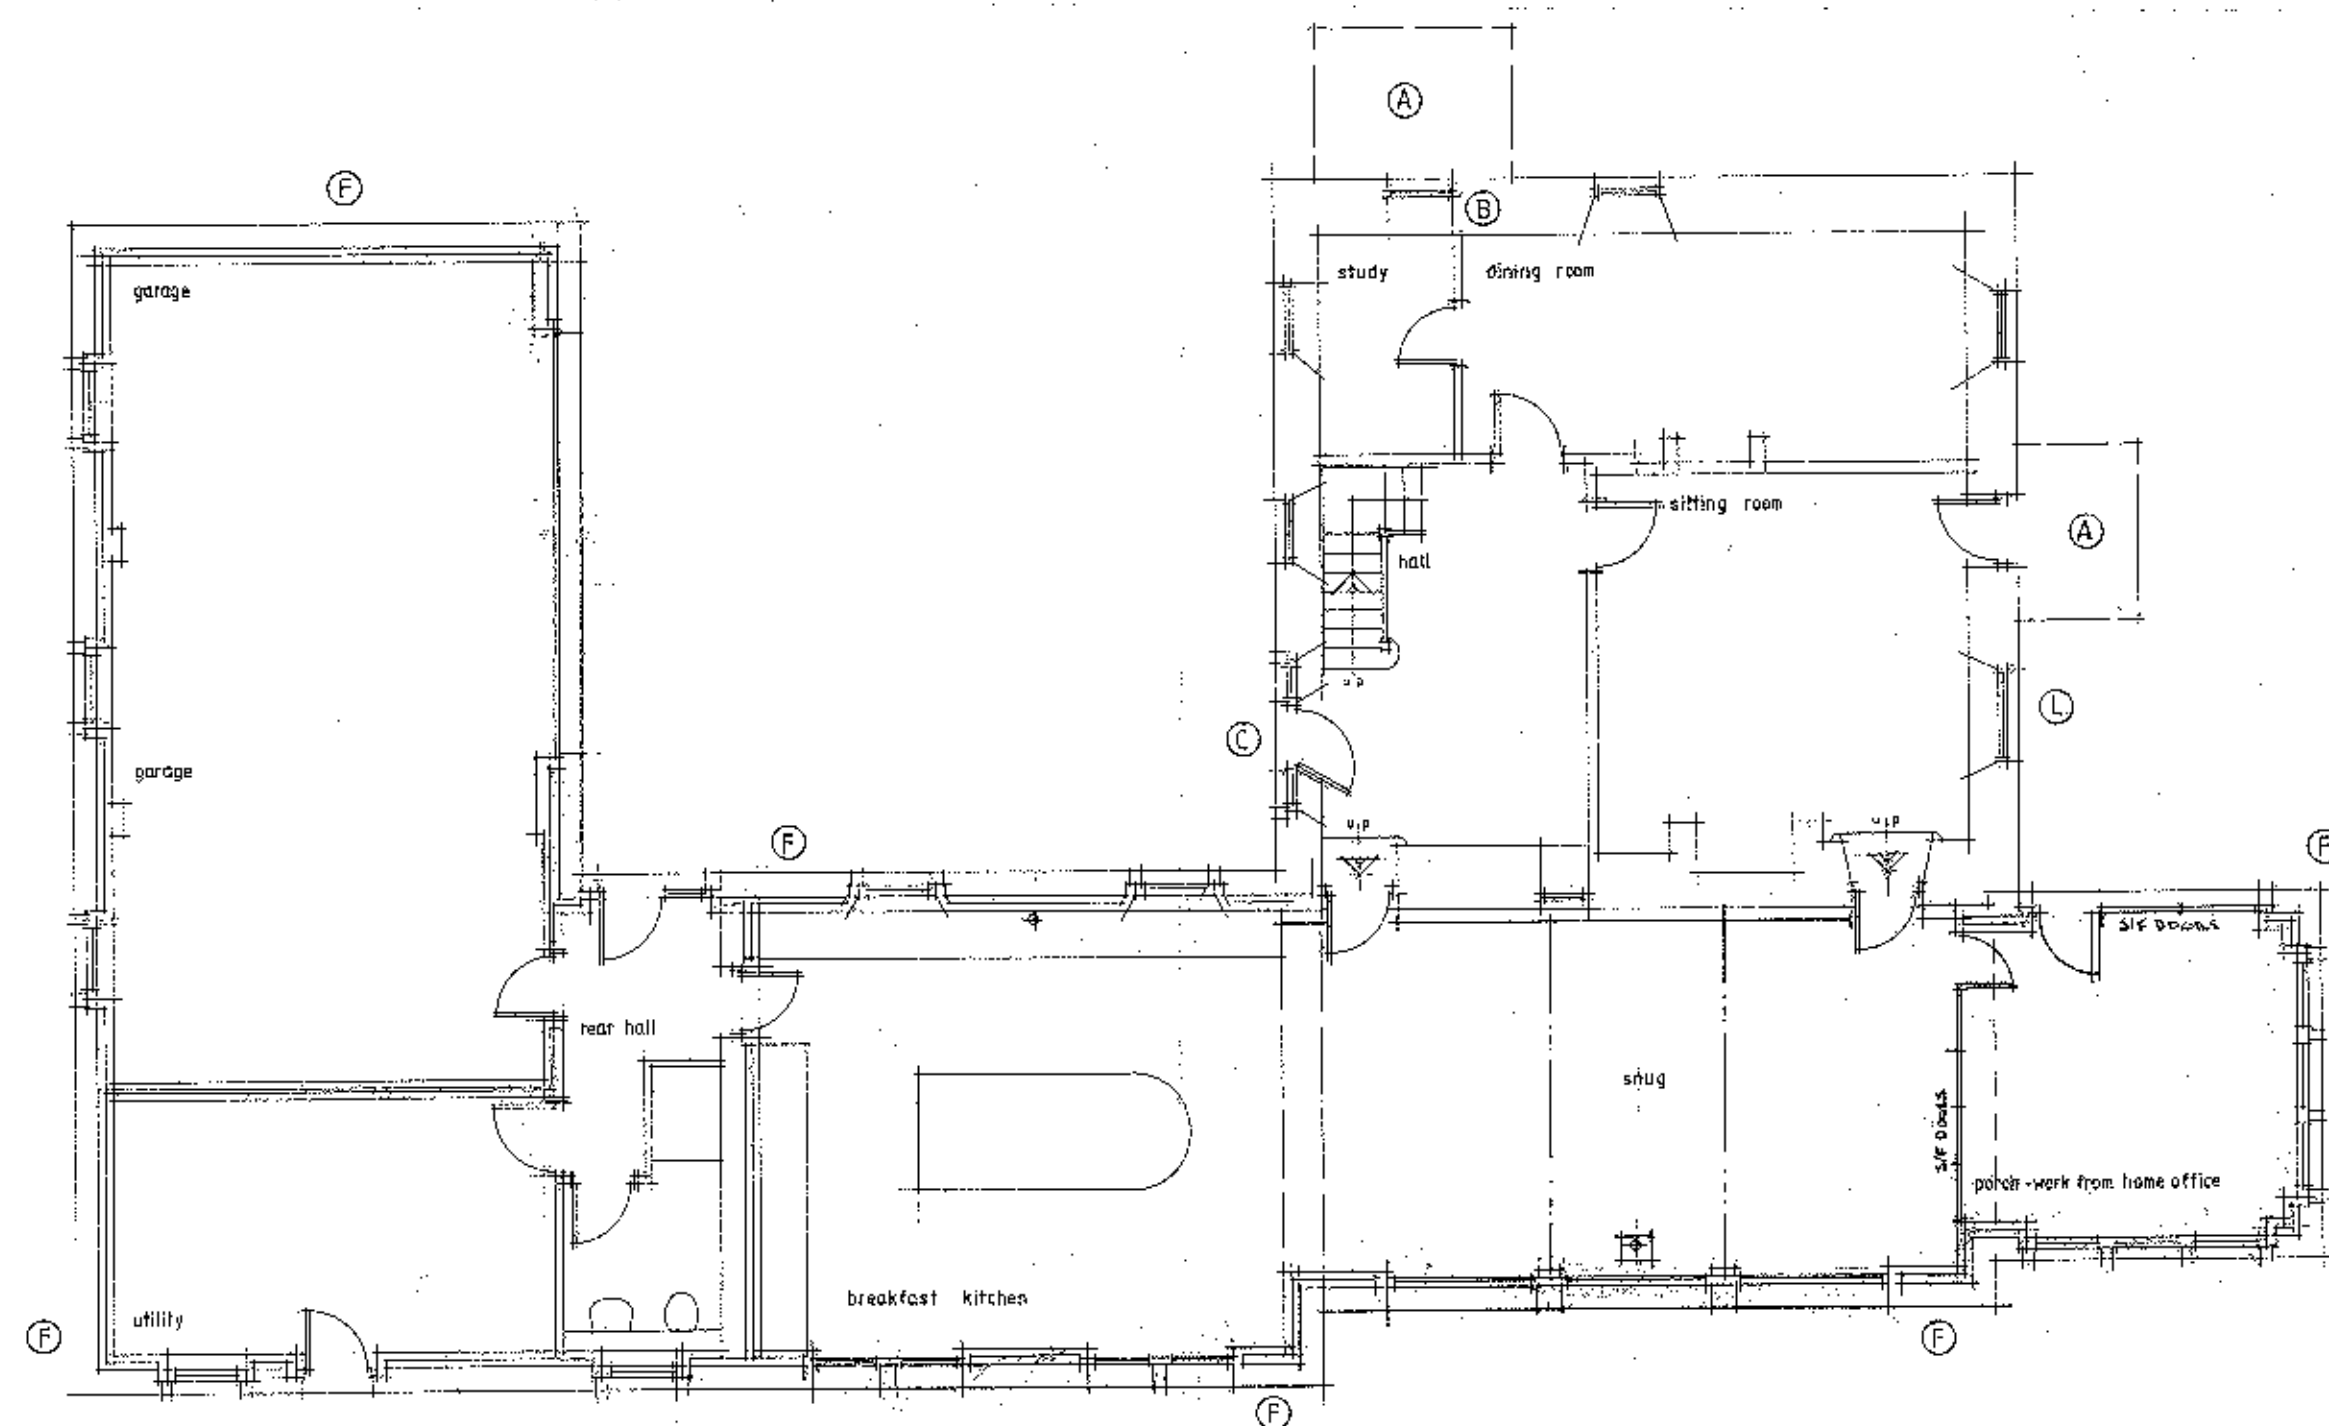

Ground Floor

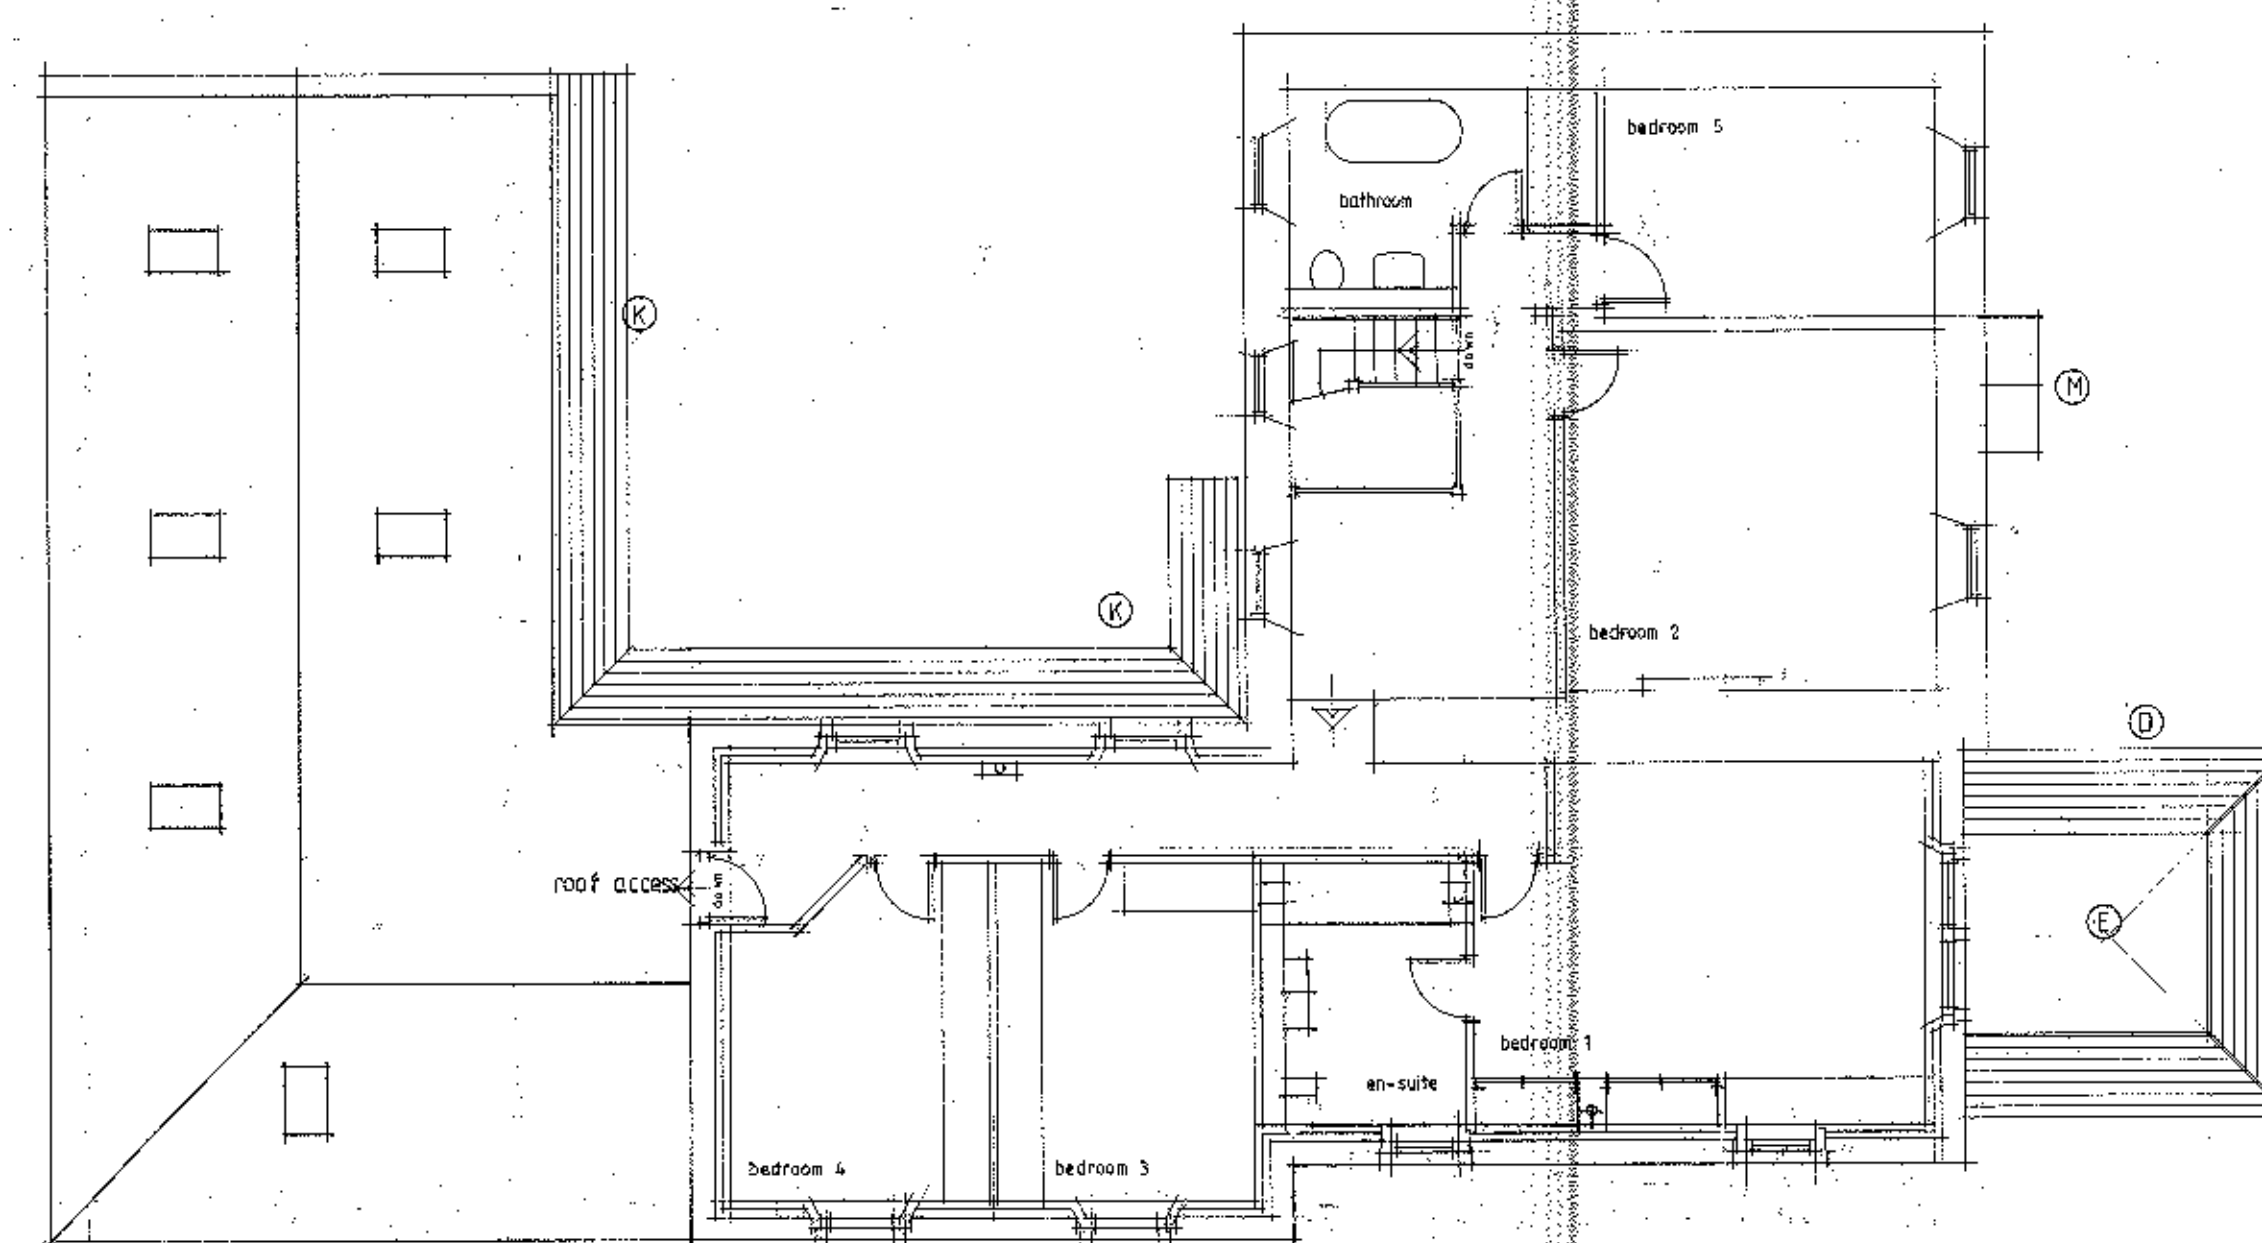

First Floor

320120387P

AMENDED PLANS RECEIVED
DATE 21 MAY 2012

REV B Garage door amended 18-05-2012

REV A Various amendments following meeting with client 13-4-2012

Client
Mrs R Wolfenden

Job Title
Proposed Alteration & Extensions
Broomhill Farm
Grindleton

Drawing Title
Proposals

Scale 1:100 Date MAR 2012 Drawn DL

spa
ARCHITECTS
SUNDERLAND PEACOCK & ASSOCIATES LTD.
HAZEL NERE, FARM 100 ROAD, CLITHREDE,
LANCASHIRE, BB7 2AG
T 01206 423178 F 01206 427326
E info@sunderlandpeacock.com
www.sunderlandpeacock.com

4222 03B