


FRONT ELEVATION. (South)


SIDE ELEVATION. (East)

REAR ELEVATION. (North)


SIDE ELEVATION. (West)

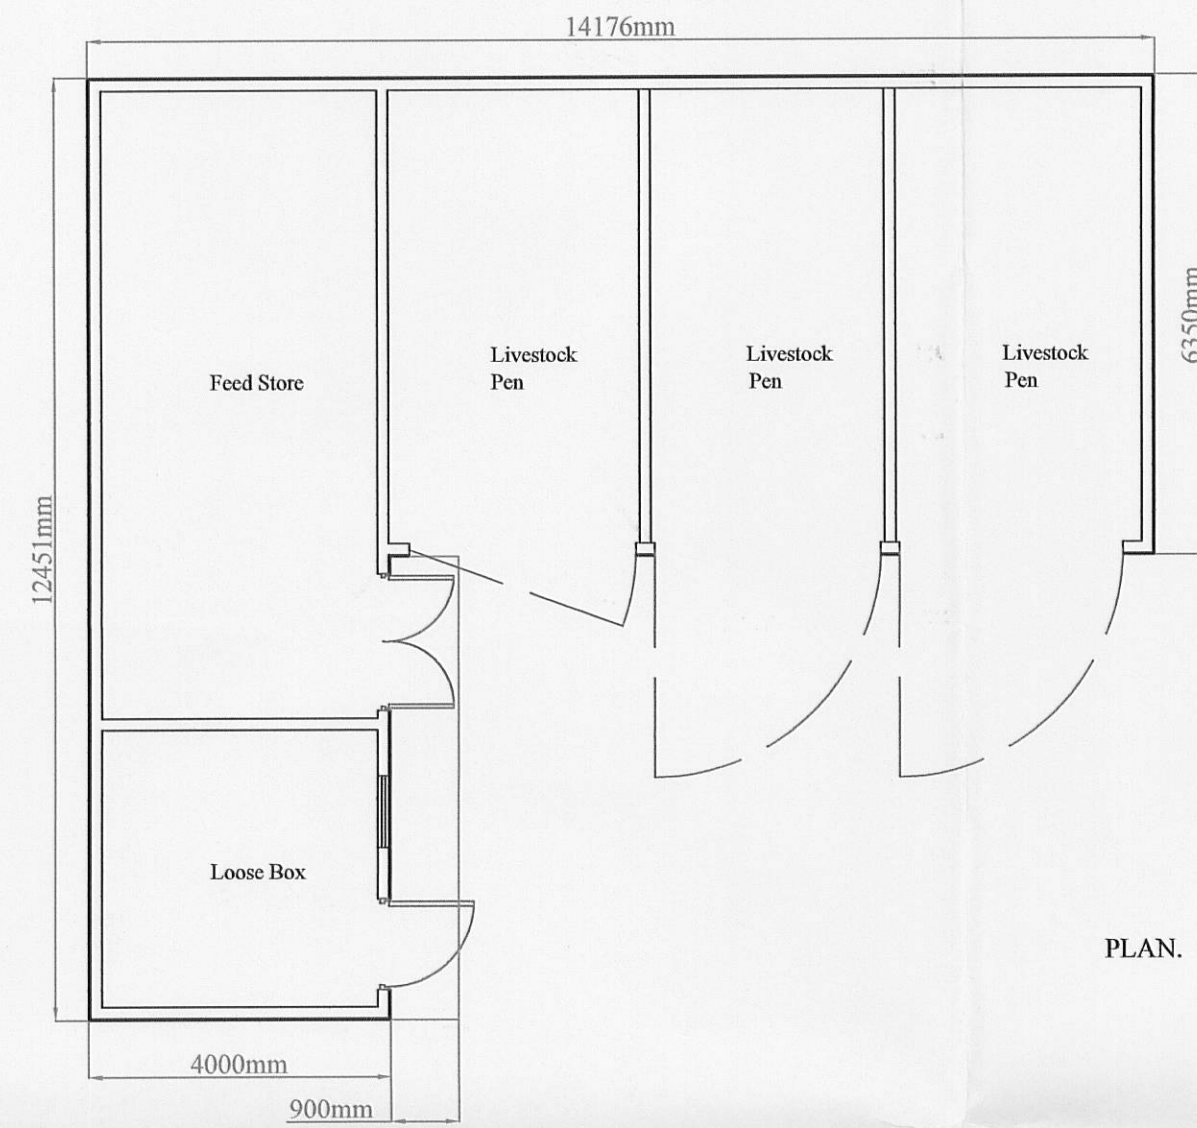


PLAN.

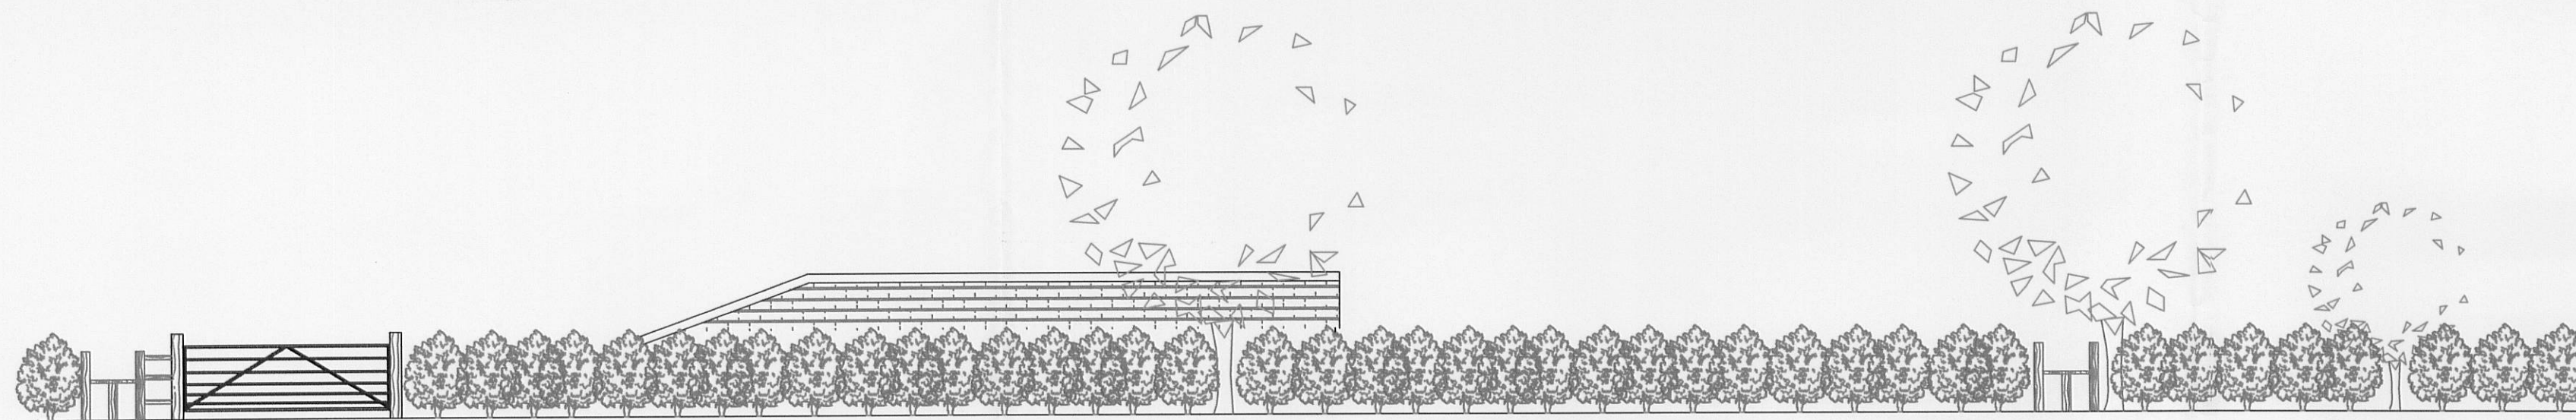

NORTH VIEW FROM ROAD

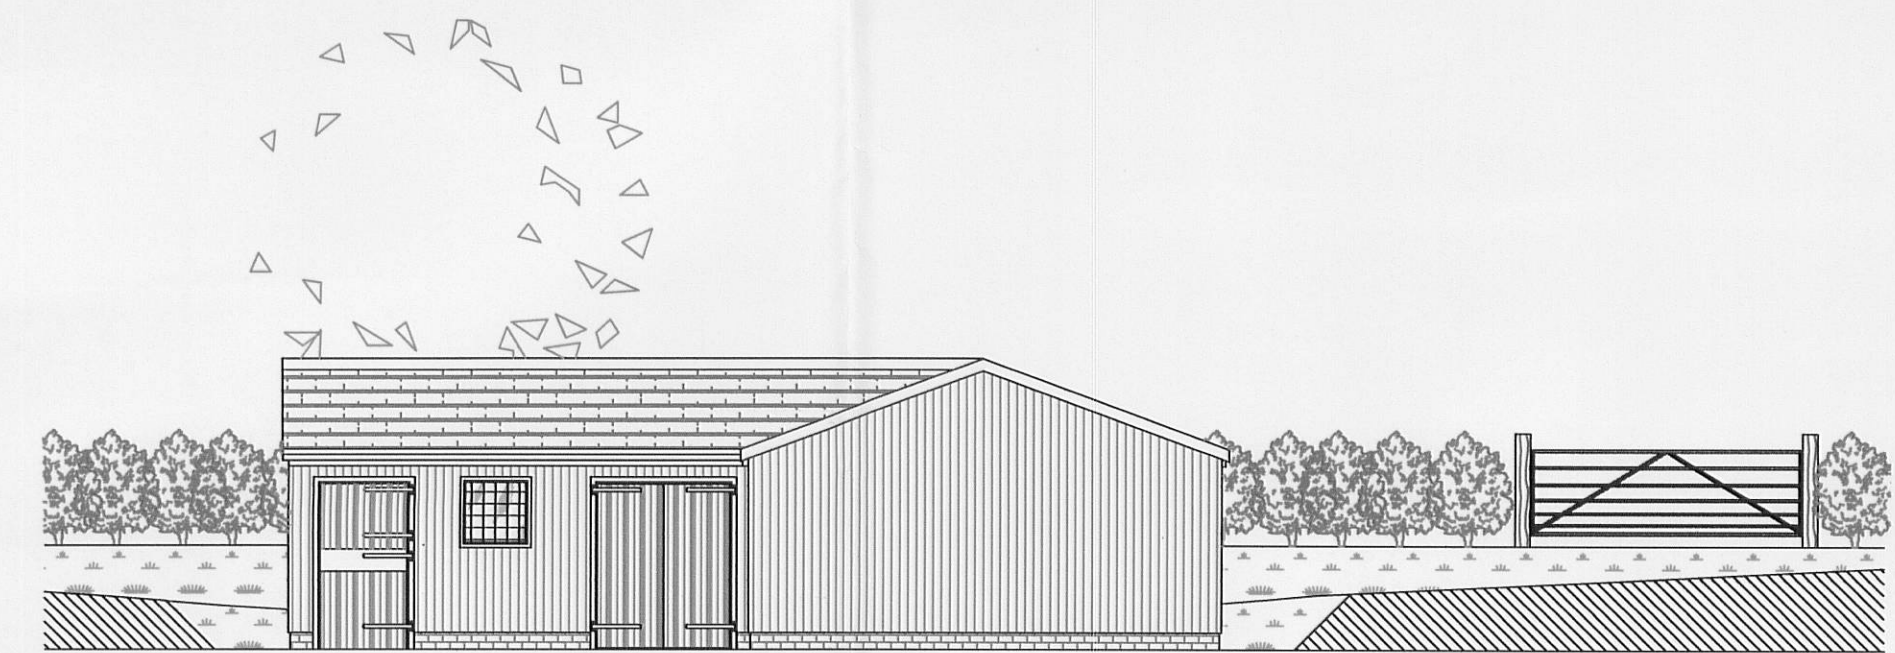

EAST VIEW

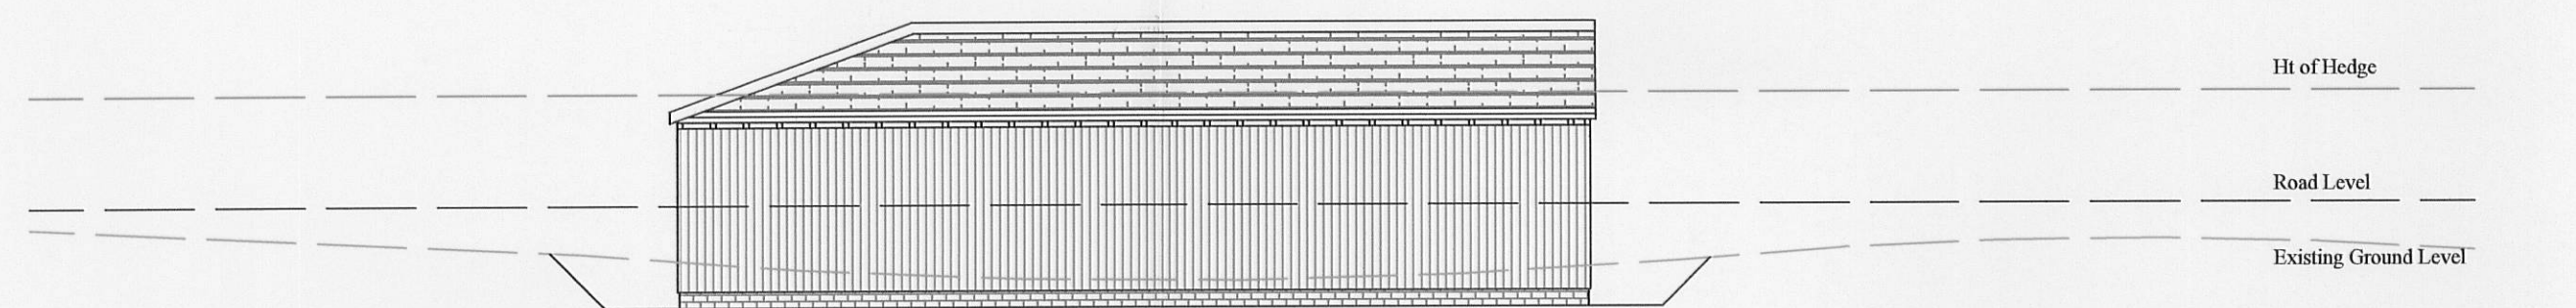

NORTH VIEW SHOWING LEVELS

Ht of Hedge

Road Level

Existing Ground Level

(Levels taken at Rear of Building.)

320120395P

|   |                 |                 |           |
|---|-----------------|-----------------|-----------|
| <b>J.HADFIELD.<br/>ENGINEERING,SURVEYING.</b>   |                 |                 |           |
| Springs House, Chipping, Lancashire. PR3 2GQ.<br>Tel 07740 929096. Fax 08708 362185   |                 |                 |           |
| Clients Details,<br>Messrs J. Stott & Son.   |                 |                 |           |
| Project Details,<br><b>PROPOSED LIVESTOCK BUILDING</b>   |                 |                 |           |
| Project Address,<br>KNOT BARN<br>LEAGRAM with BOWLAND<br>CHIPPING   |                 |                 |           |
| Project Number,<br>234/201   | Date,<br>FEB/12 | Scale,<br>1:100 | By,<br>JH |
| DO NOT SCALE THIS DRAWING. CHECK ALL DIMENSIONS ON SITE   |                 |                 |           |
| THIS DRAWING IS PROTECTED BY COPYRIGHT. IT MAY NOT BE REPRODUCED IN ANY FORM OR BY ANY MEANS<br>FOR ANY PURPOSES, WITHOUT EXPRESS WRITTEN PERMISSION FROM J.HADFIELD, ENGINEERING,SURVEYING. |                 |                 |           |