




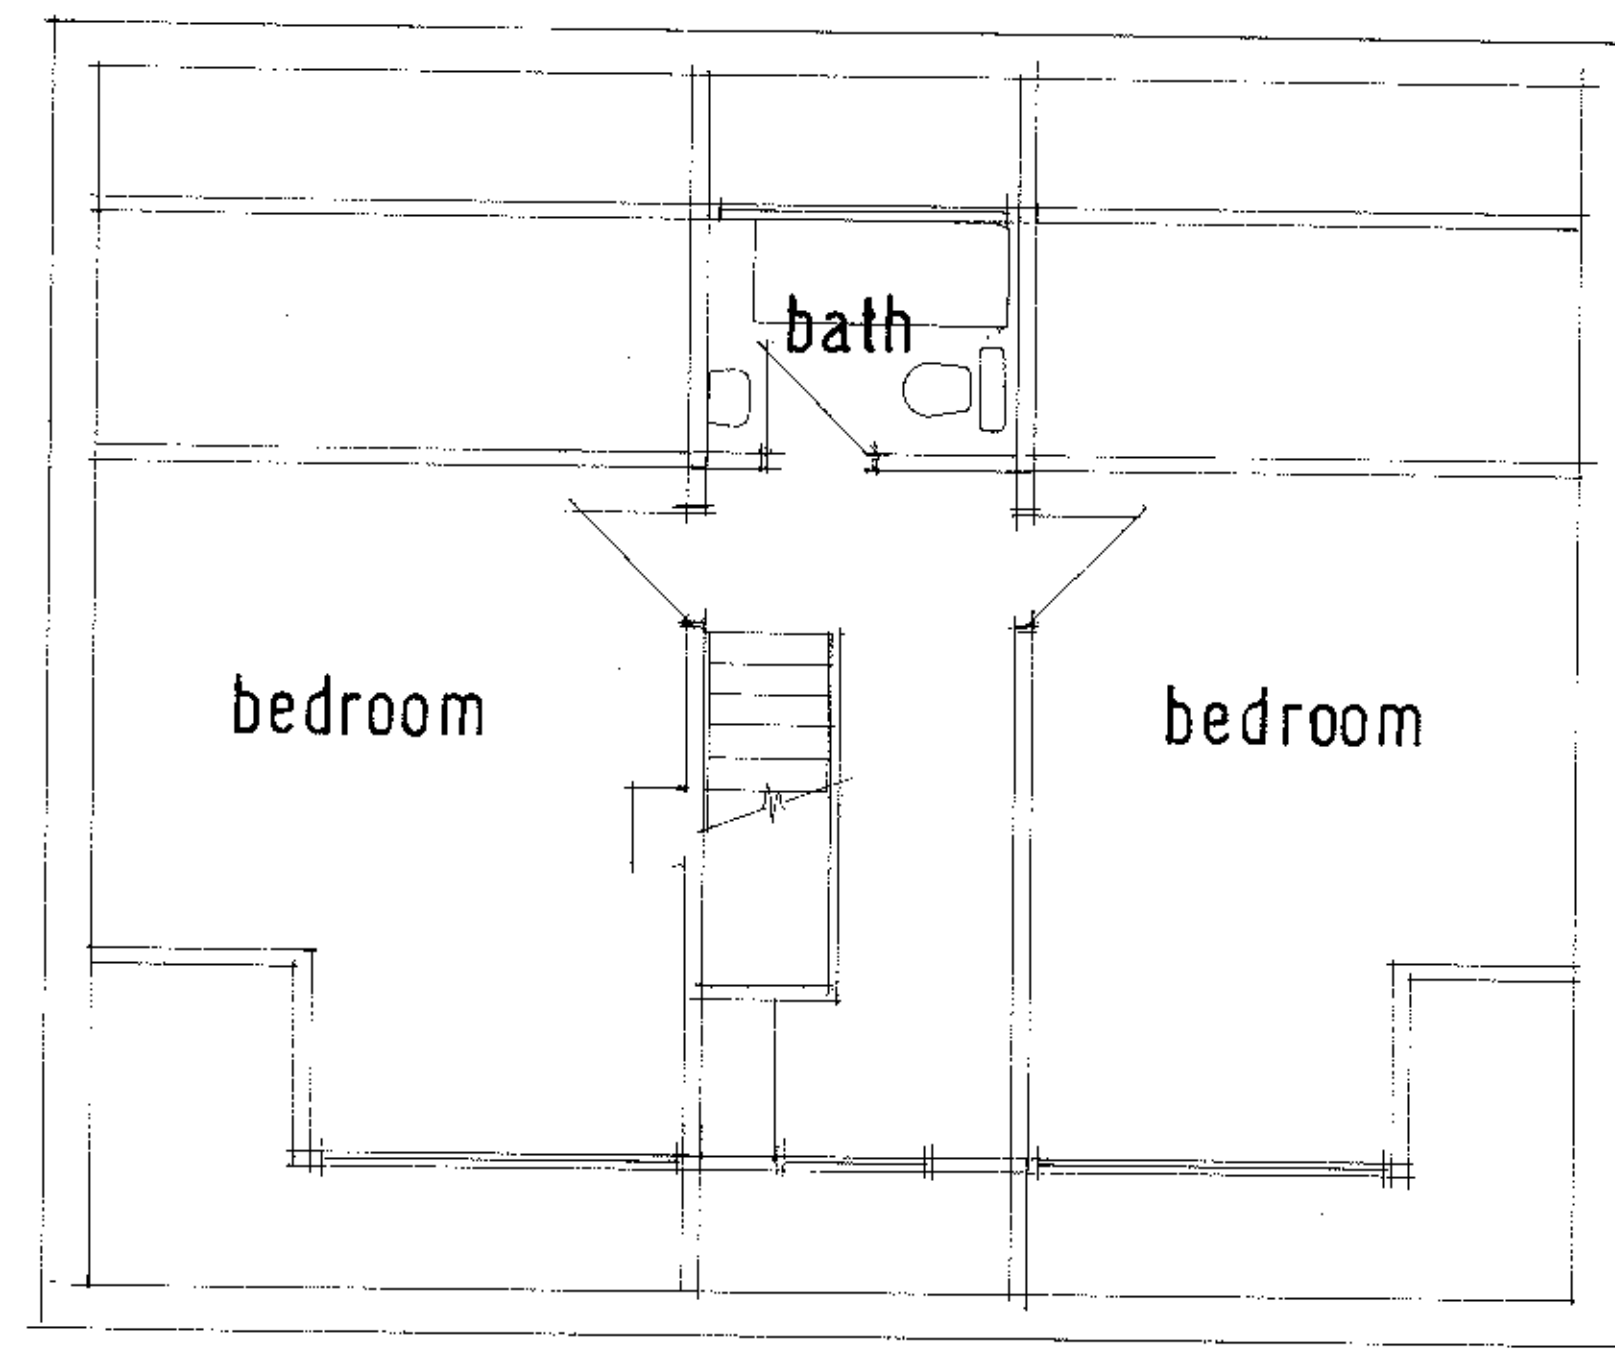


existing first floor

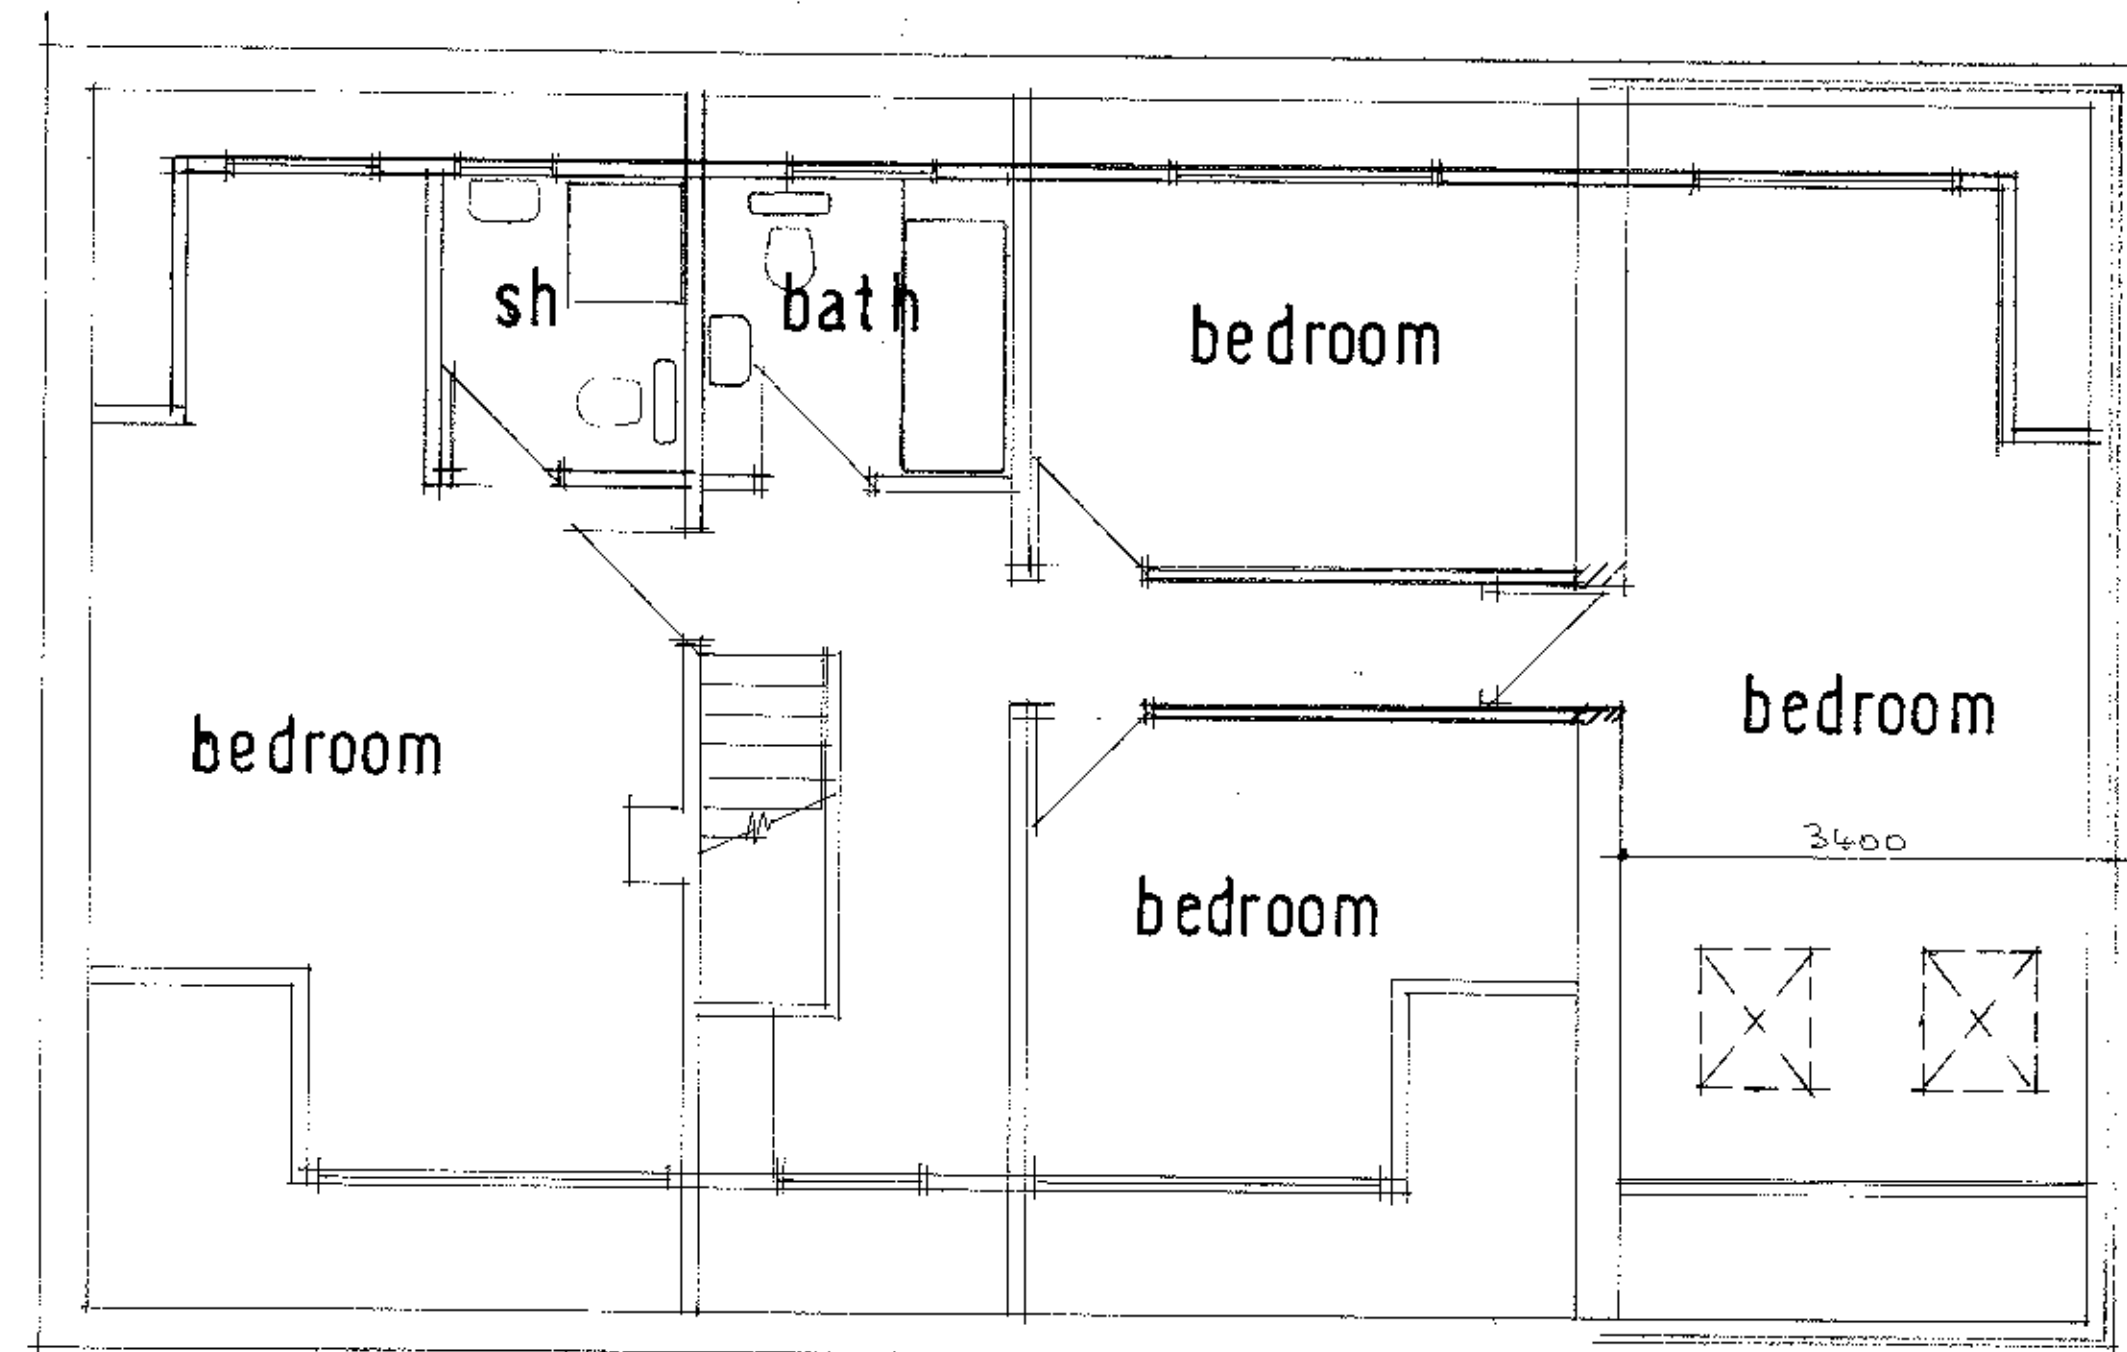


proposed first floor

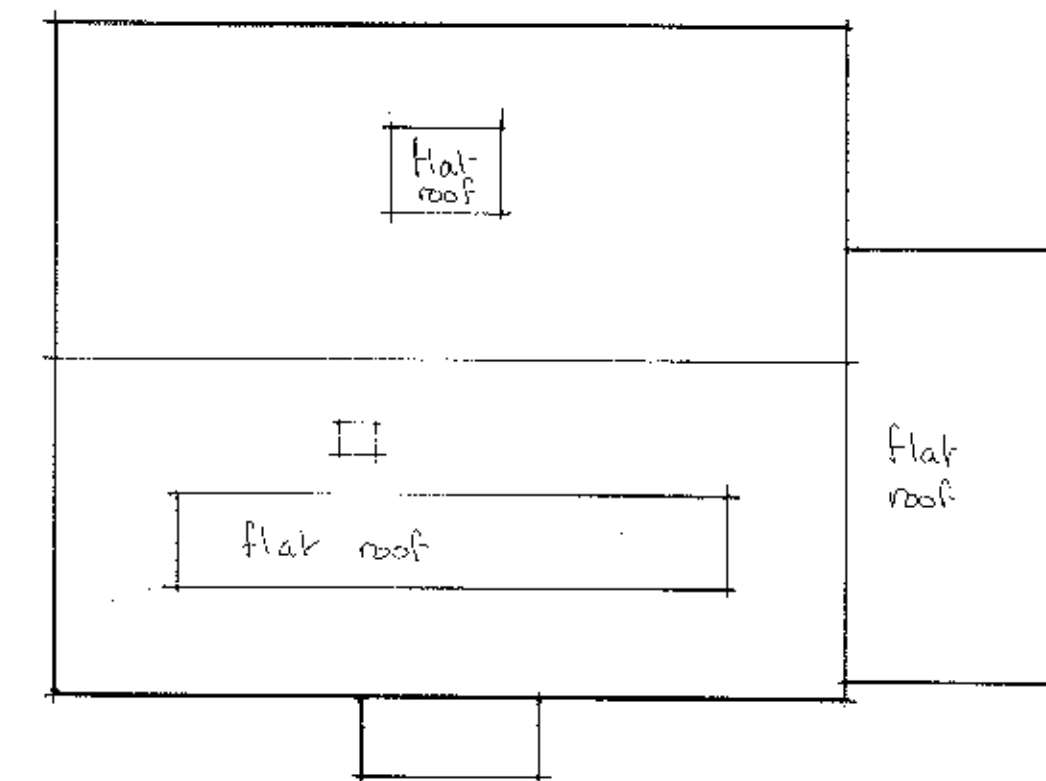


existing roof plan

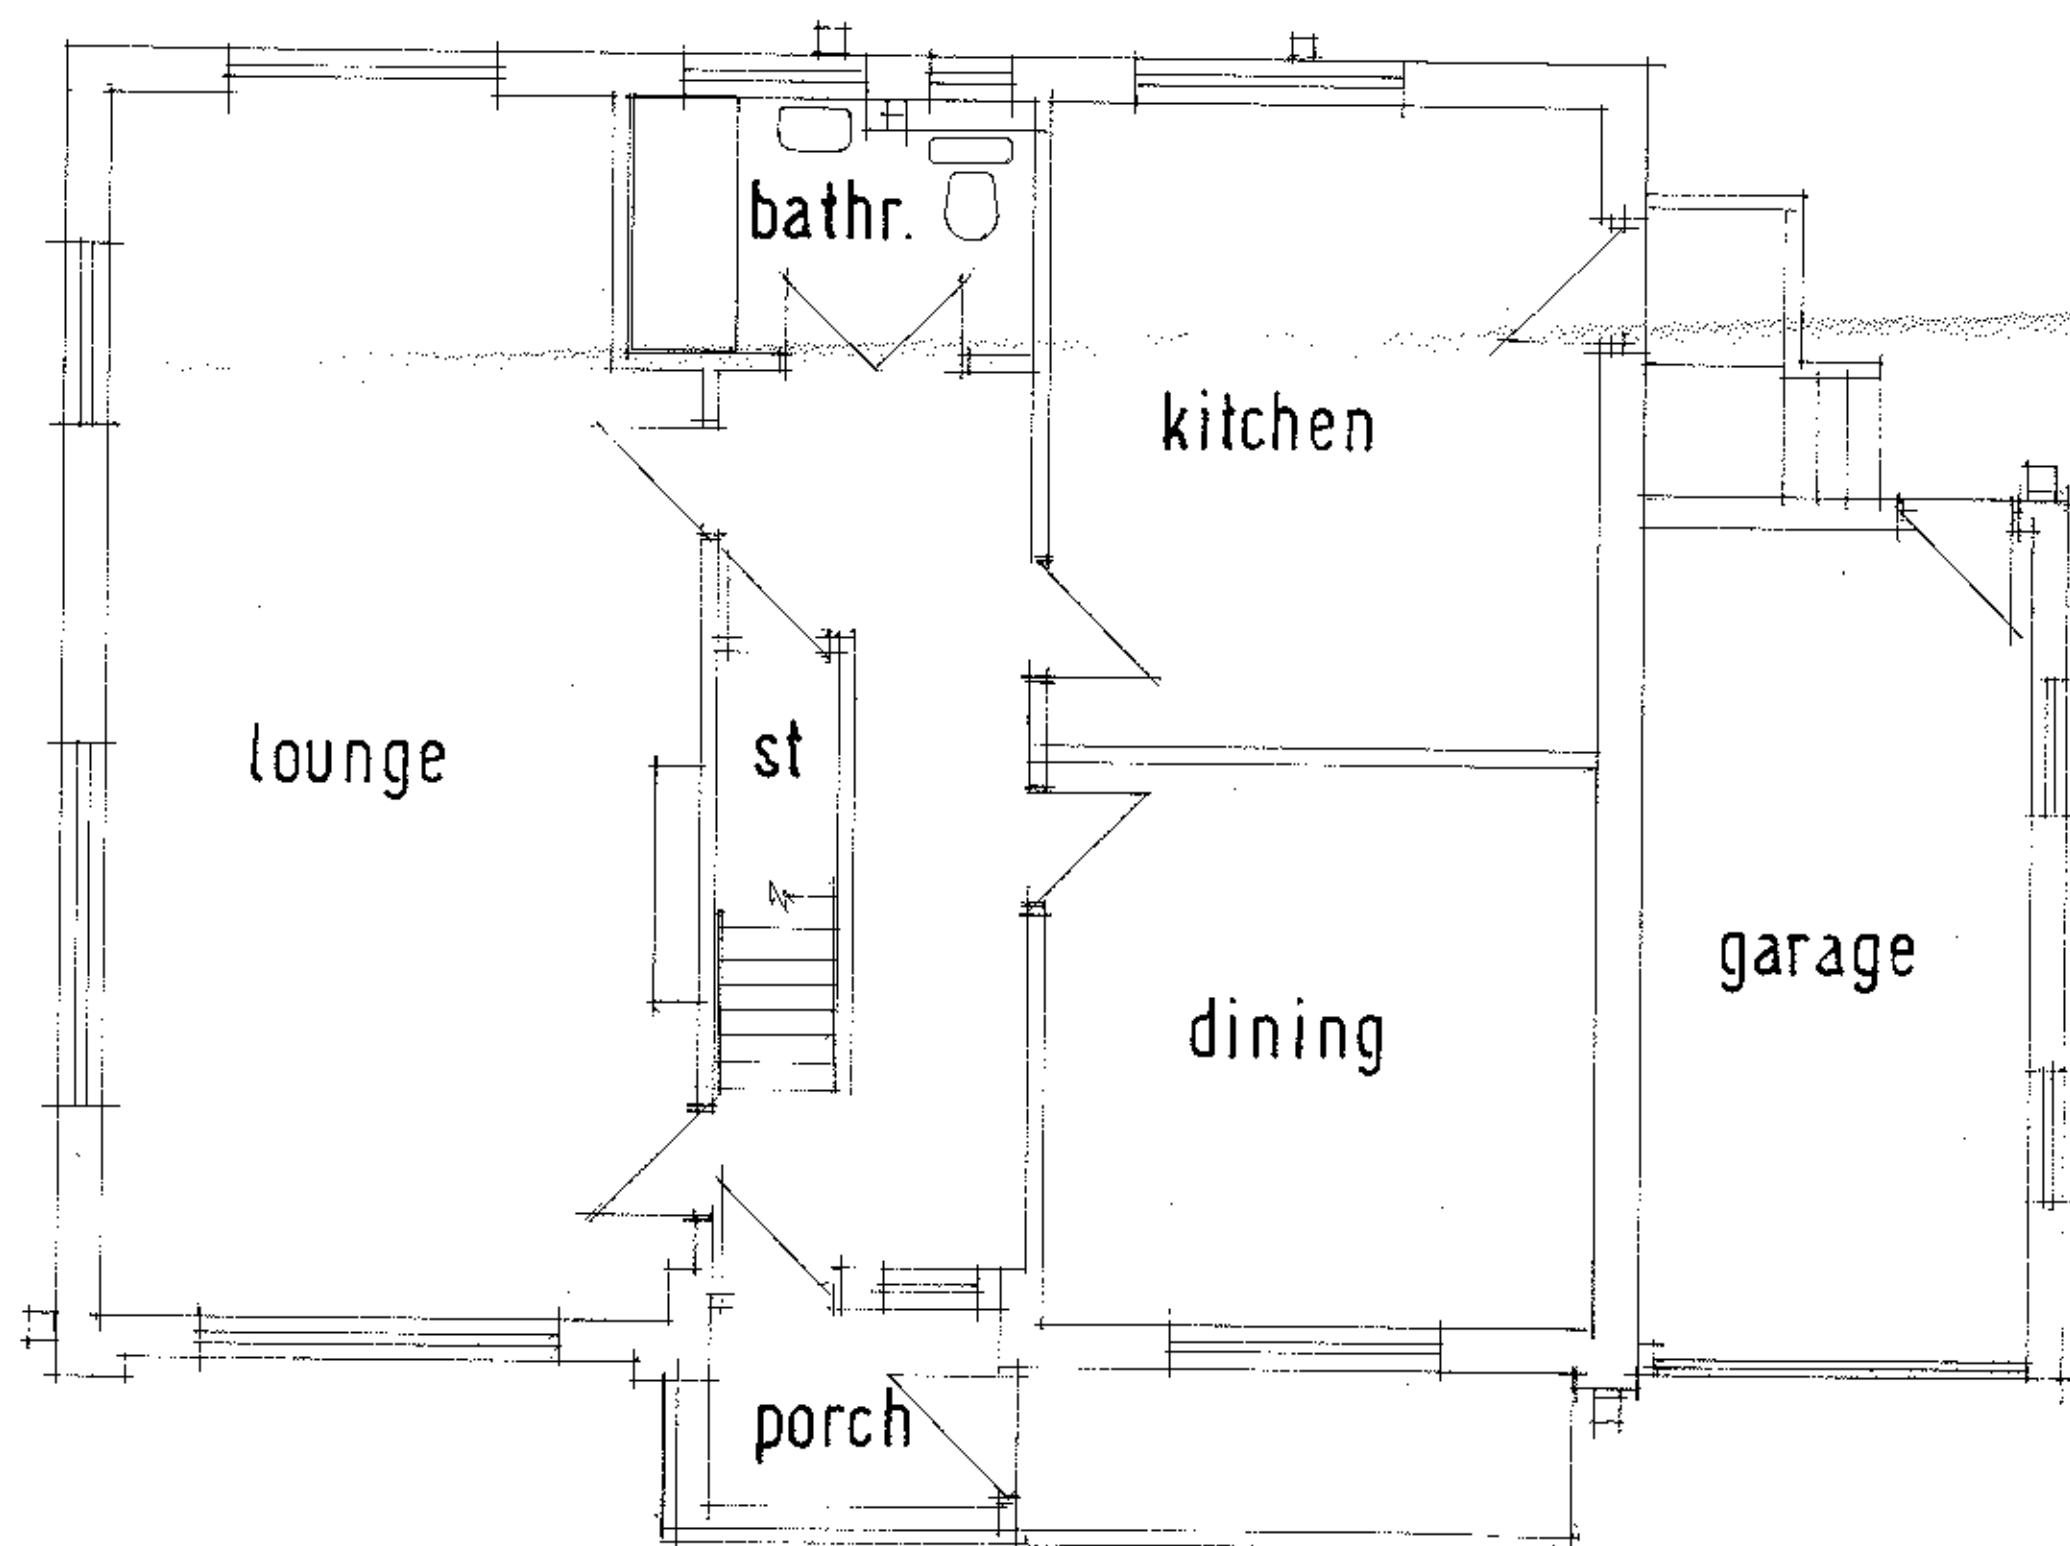

existing ground floor

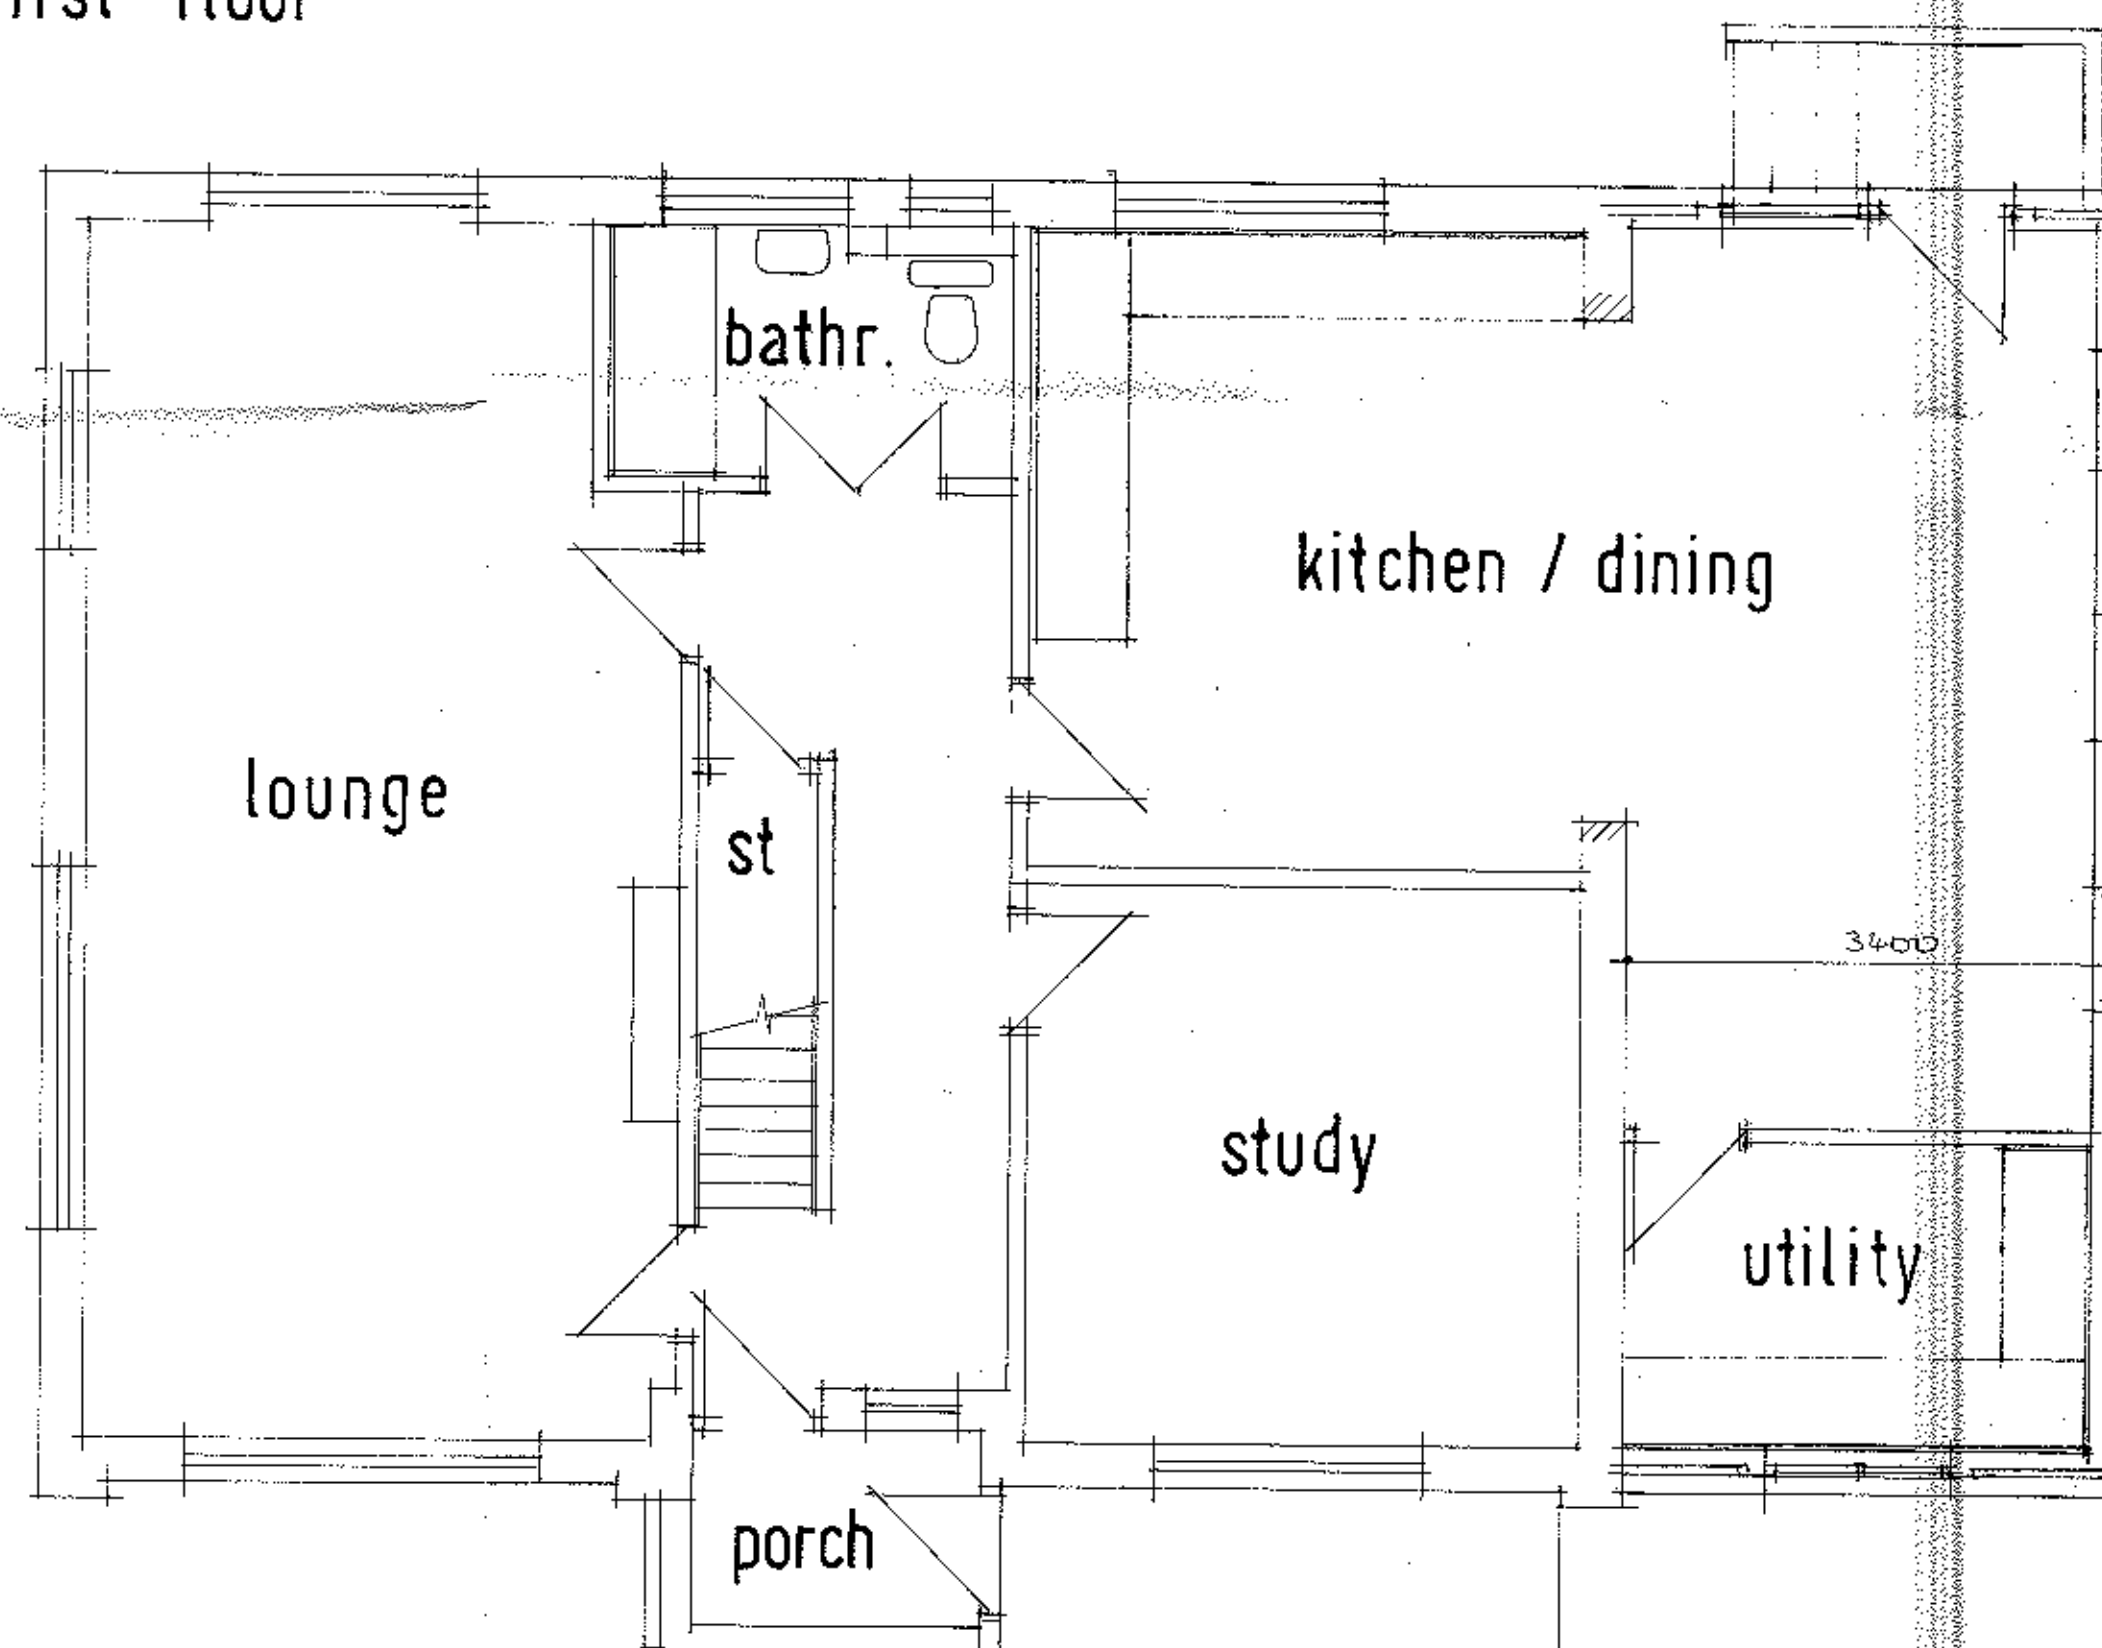

proposed ground floor

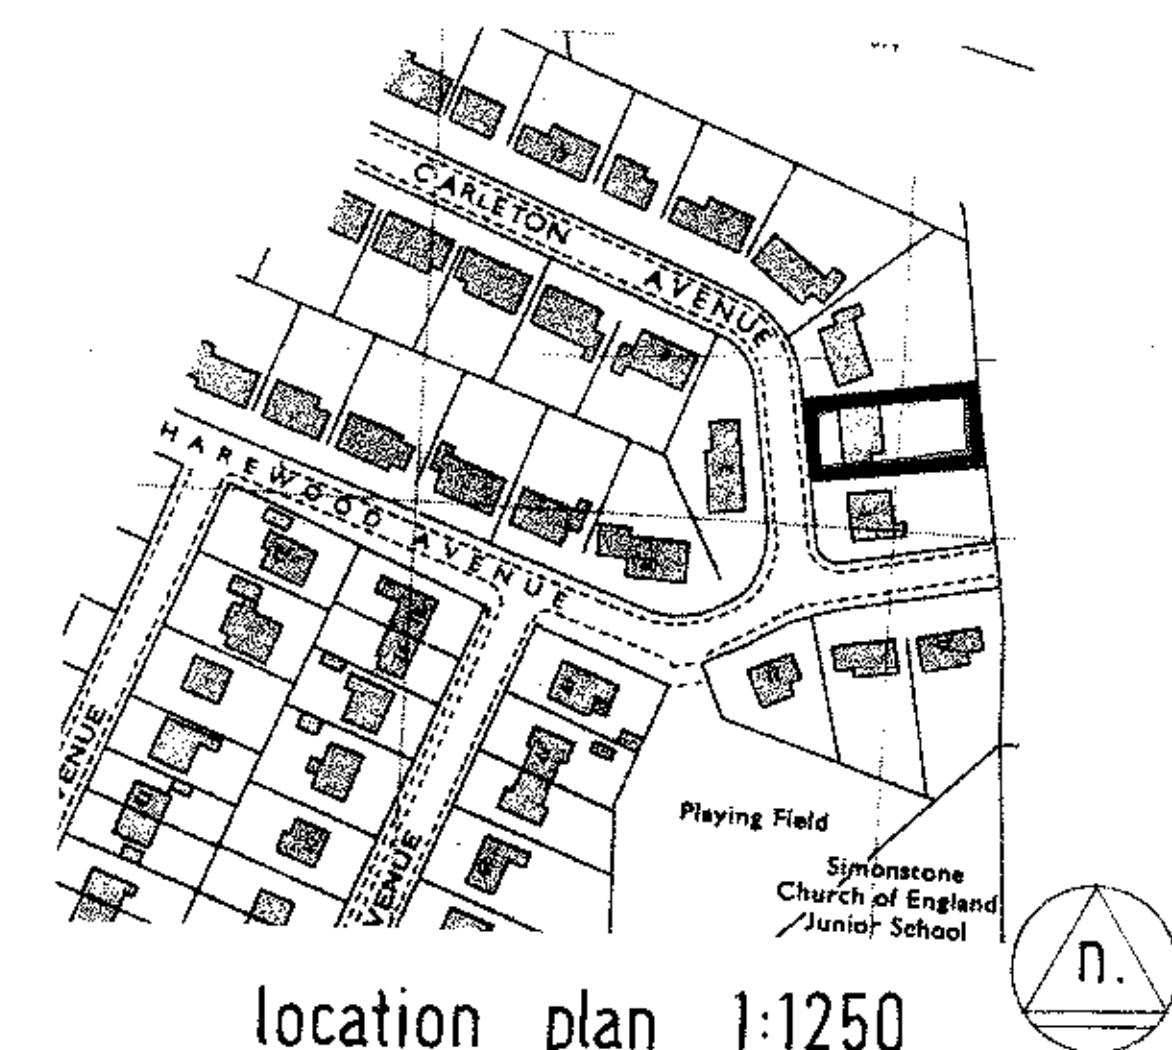

location plan 1:1250

Note:
Any alterations to the specification or layout should be discussed with the Architect before work is carried out on site.
Contractor to check dimensions before commencing work, any discrepancies notified to the Engineer/Architect as soon as possible and to ensure all work complies with the material manufacturers recommendations.

Title:

PROPOSED EXTENSION TO NO. 3
CARLETON AVE, SIMONSTONE.

320120400P

Scales: 1:50, 1:100


Chris Astin

Building Design Services
Domestic, Commercial and Industrial

Plans prepared for:
• Planning Applications
• Building Regulations
• Extensions
• Barn Conversions etc.



17 Newby Close
Burnley
BB11 4QU
Tel: 01282 703594
Mobile 07834 182732
email: chris.astin@newworld.com

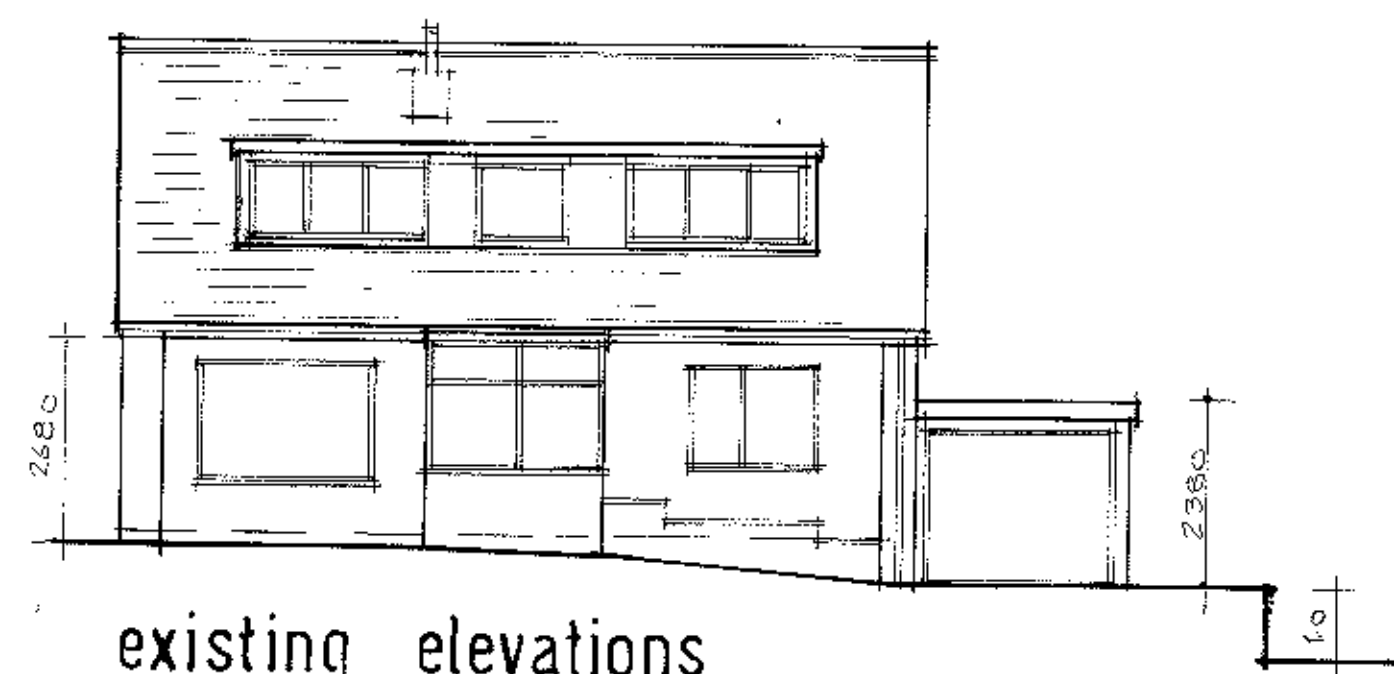

existing elevations

